

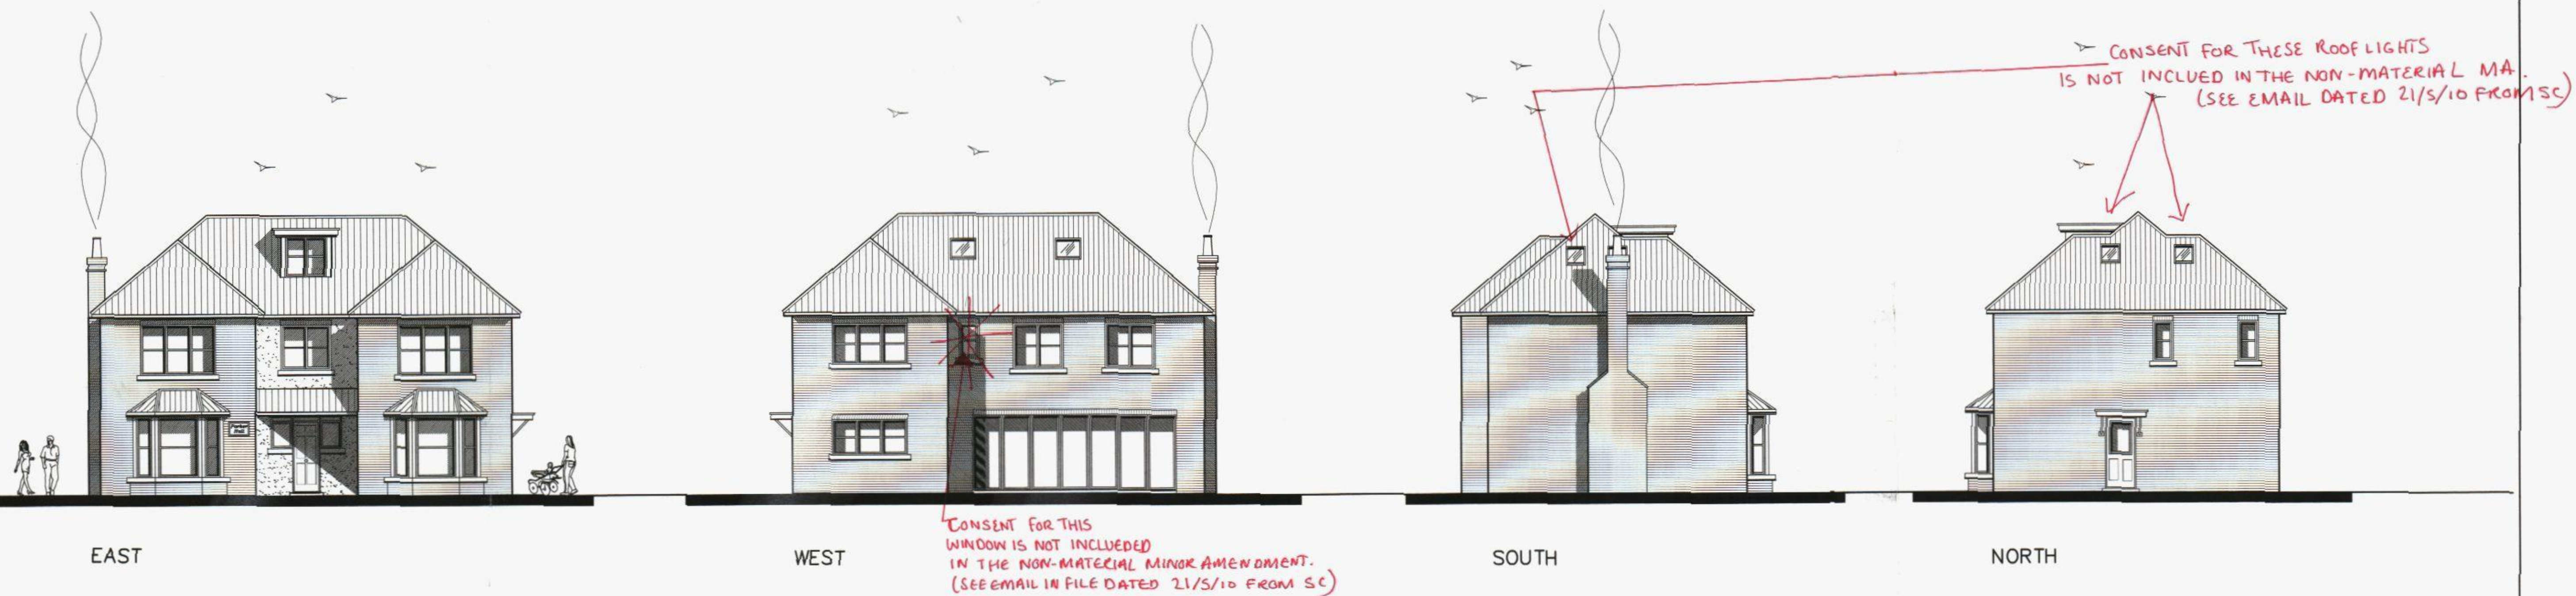
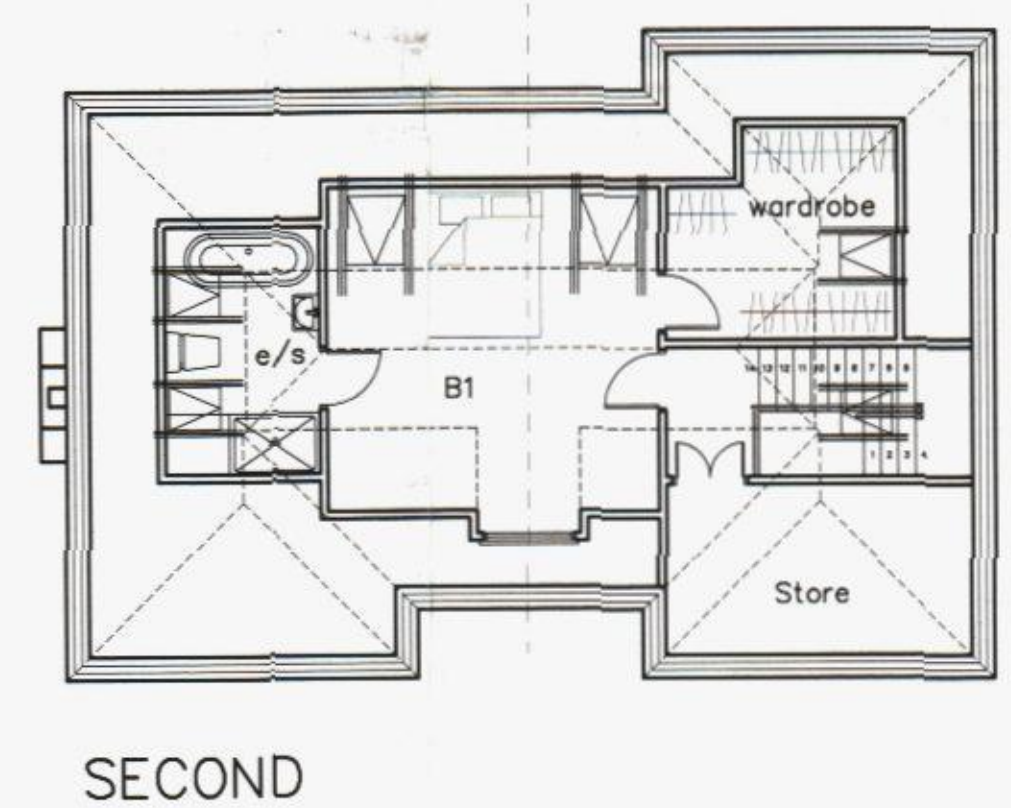


B.O.H.
PERMIT

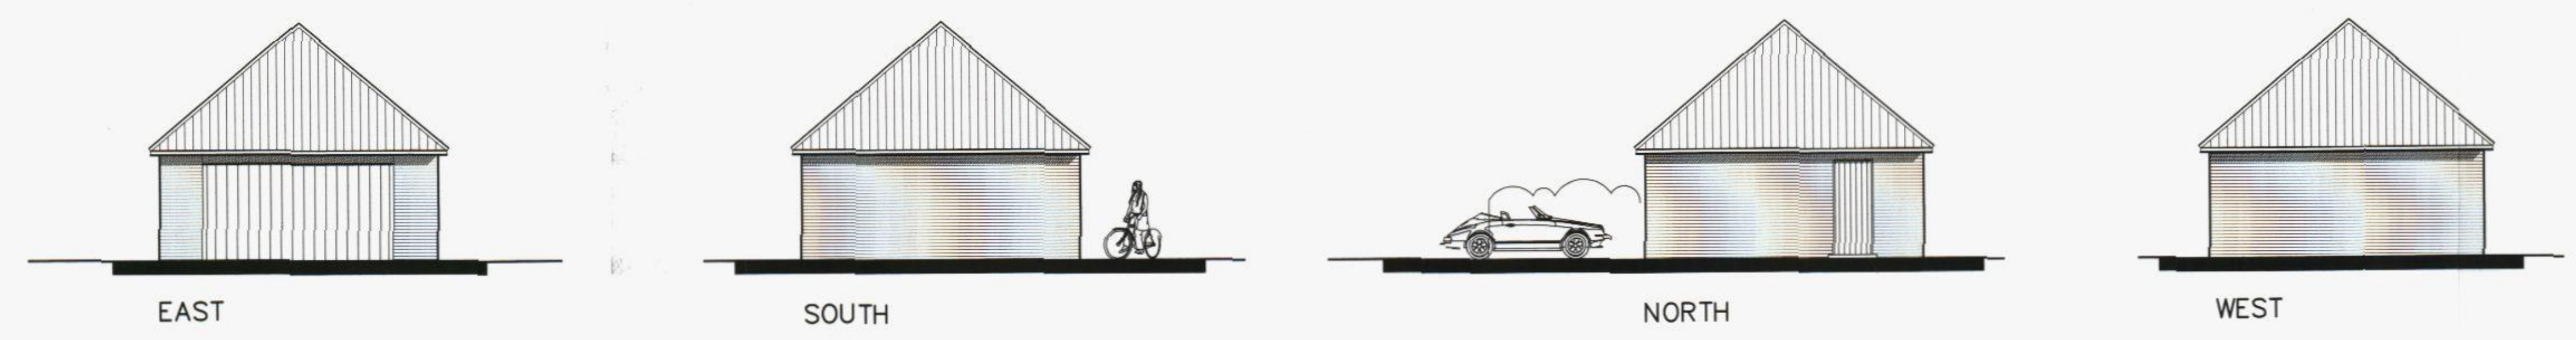

HAVANT BOROUGH COUNCIL
28 APR 2010
RECEIVED

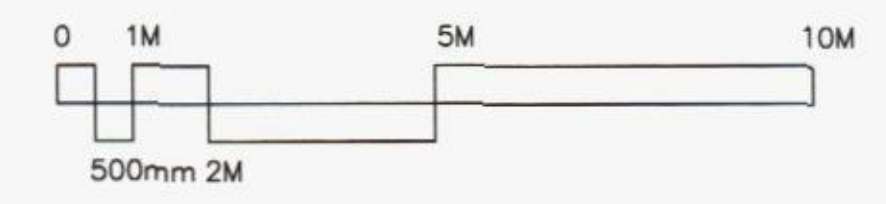

20 FOREST AVENUE
COWPLAIN

ELEVATIONS AND
FLOOR PLANS
PLOT C (PARKER)

Revisions.
A. Client revisions. 07/04/10
B. Parker/Hall revisions. 13/04/10
C.

Martin Critchley
Consultants Ltd.
First Floor, 7 North Street
Havant, Hampshire, PO9 1PW
023 92 474 919
critchleyarchitect@hotmail.com

Scale 1:100 (A1)
Date 19/03/10
Drawn BLR/MHC/ALB

0708-321 B