

UNIT TYPE	AREA sq.m	AREA sq.ft
FLAT TYPE 1B1-1	67.33	725
FLAT TYPE 1B1-2	67.33	725
FLAT TYPE 1B1-3	57.93	624
FLAT TYPE 1B1-4	67.33	725
FLAT TYPE 1B1-5	53.37	574
FLAT TYPE 1B1-6	62.79	676

UNIT TYPE	NOT INC. THIS	NOT INC. PARKED
FLAT TYPE 1B1-1	254	264.4
FLAT TYPE 1B1-2	258	264.4
FLAT TYPE 1B1-3	259	260.4
FLAT TYPE 1B1-4	262	265.4
FLAT TYPE 1B1-5	263	264.4

REV DATE	CHANGES	BY	CHK	ISSUE FOR
A	2012.13 FIRST ISSUE	JA	TJ	COMMENT
B	16.01.14 GARAGES PARKED	GM	TJ	COMMENT

- NOTES
- DO NOT SCALE THIS DRAWING. USE STATED DIMENSIONS.
 - AREAS GIVEN ARE GROSS INTERNAL AND ASSUME PARTY WALL THICKNESS FINISHED. AREAS WILL BE LESS IF THESE ARE INCREASED.
 - PLANS, ELEVATIONS AND FOOT NUMBERS INDICATED AS SHOWN IN-ARE INDICATES UNPAVED PLOTS TYPE AS DRAWN BECAUSE THE WAY MAY VARY DEPENDING ON FINAL SITE LEVELS.
 - CONTAIN UNPAVED AND UNPAVED HOUSE TYPES.
 - SITE WINDINGS SHALL BE OMITTED WHERE THEY WOULD OTHERWISE IMPAIR THE VIEW OR BE IN CONFLICT WITH THE ROAD.
 - ALL BATHROOM AND ENSUITE SHOWER ROOM WINDOWS SHALL HAVE GLAZING WITH LOW EMISSION GLAZING.
 - GLAZING SHALL BE LOW EMISSION GLAZING UNLESS OTHERWISE SPECIFIED.
OMEGA PARTNERSHIP

OMEGA PARTNERSHIP

client

GRAINGER PLC

project

WOODCROFT FARM, HAVANT

description

BLOCK TYPE AQ - 3 x 1B1, 3 x 2B1
PLOTS 254 - 265
ELEVATIONS

project number

1924

drawing number

A-3216

revision

B

scale


1:100 @ A1
1:200 @ A3

date


DECEMBER 2103

status

PRELIMINARY

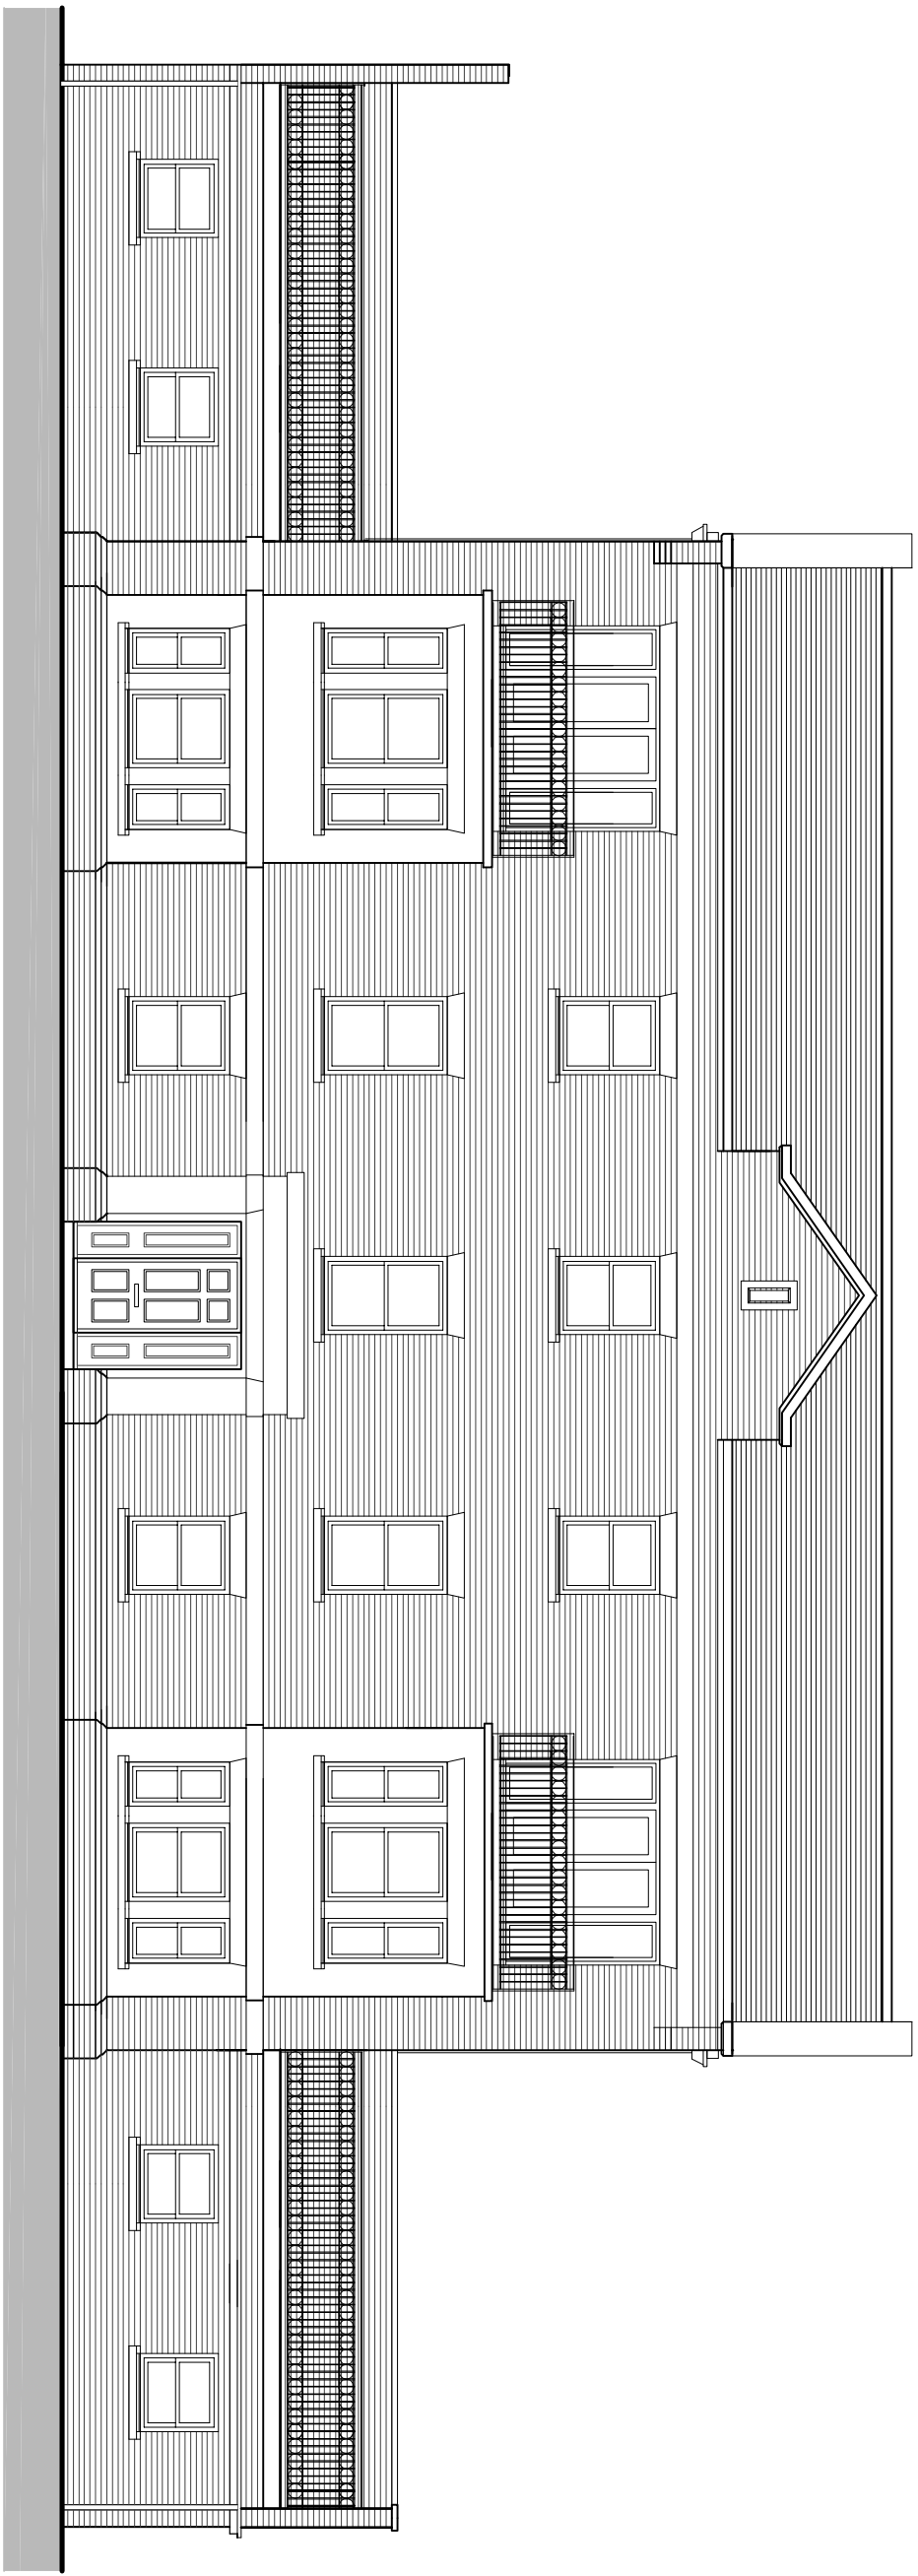


FRONT ELEVATION - A

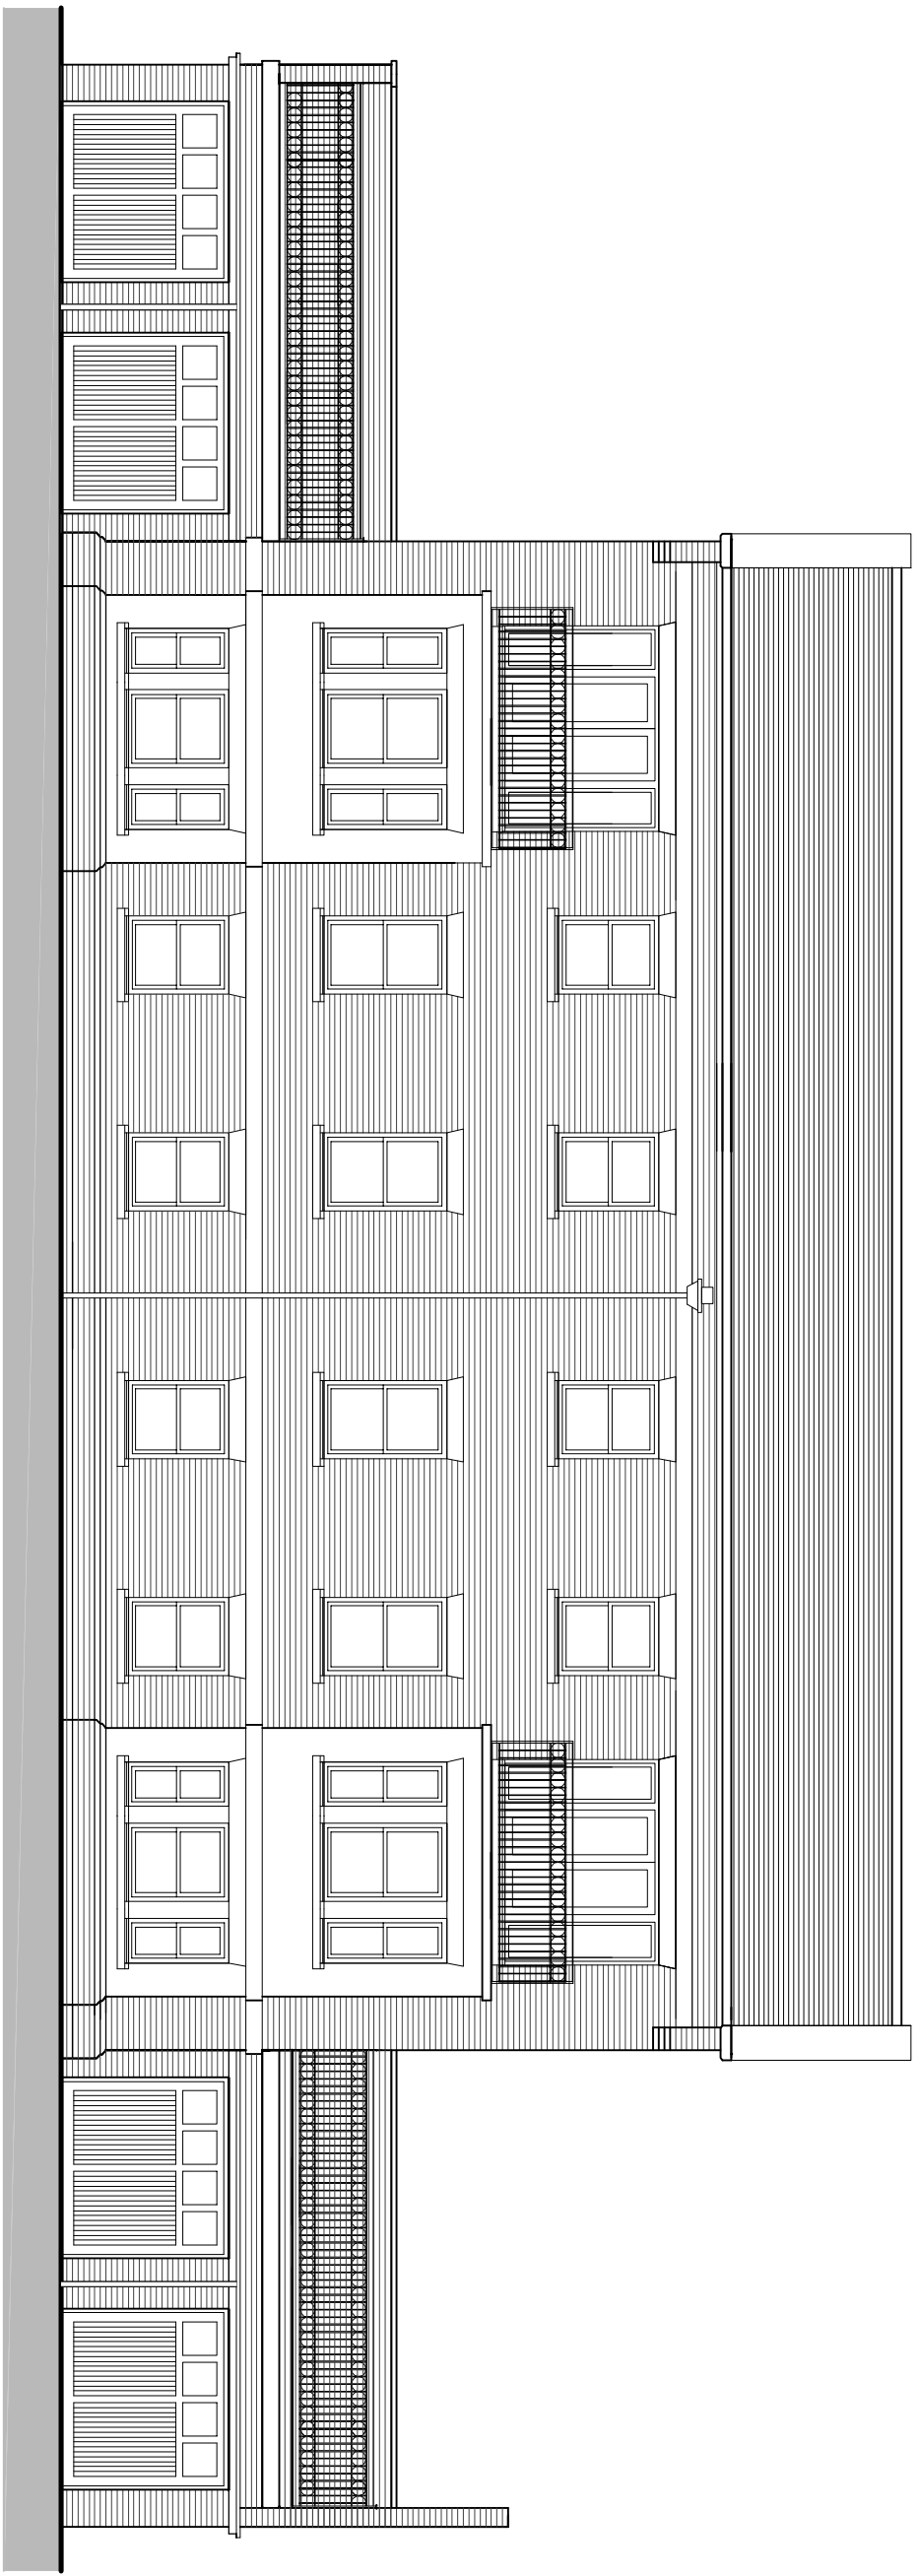


REAR ELEVATION - C



SIDE ELEVATION - B

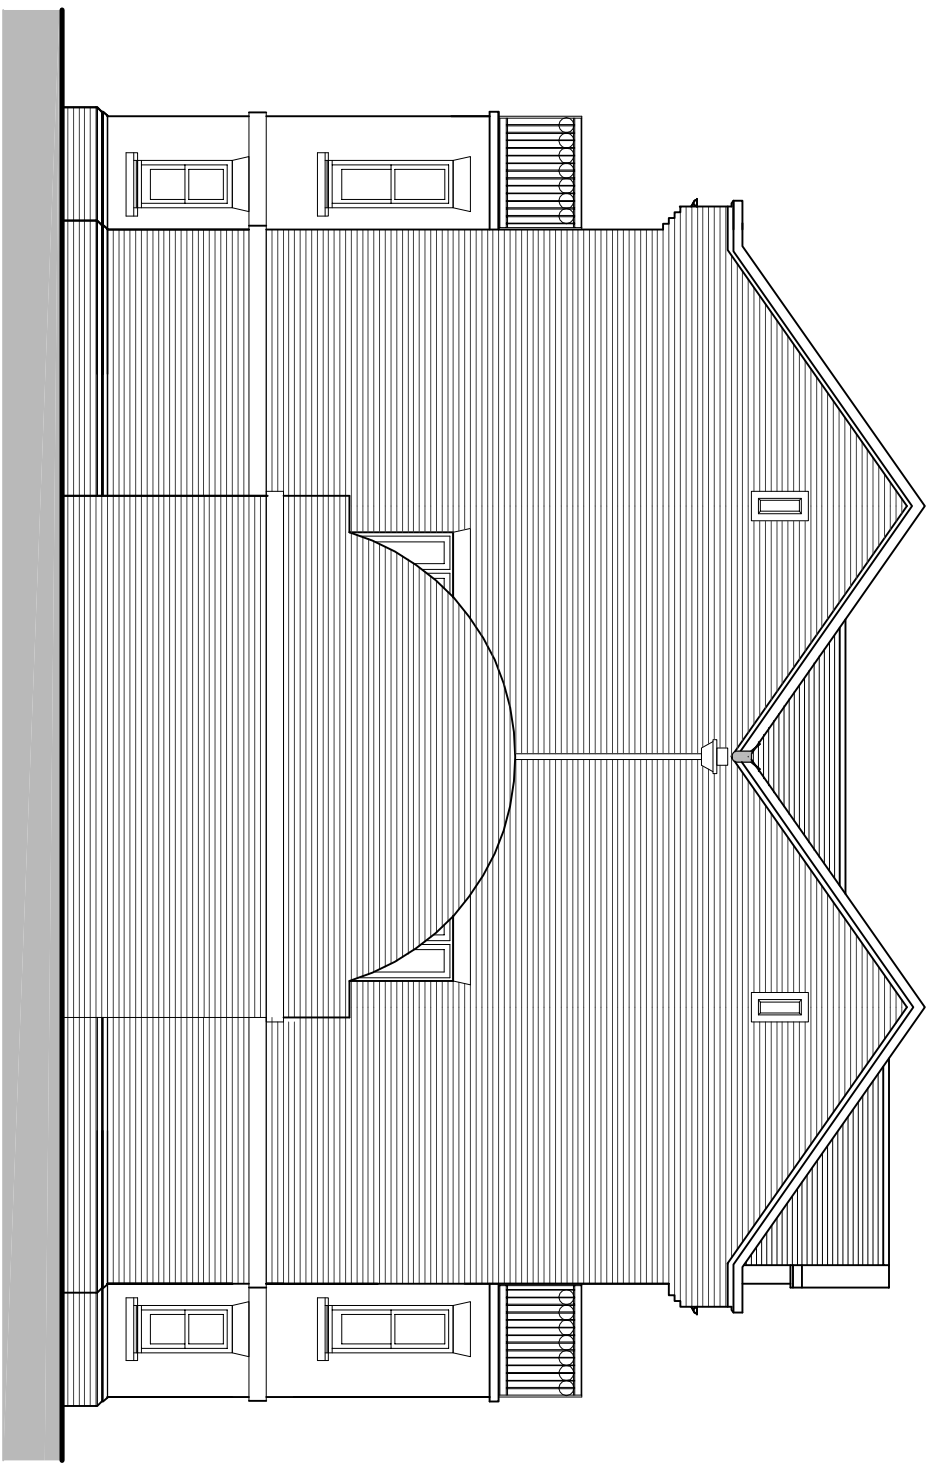

SIDE ELEVATION - D

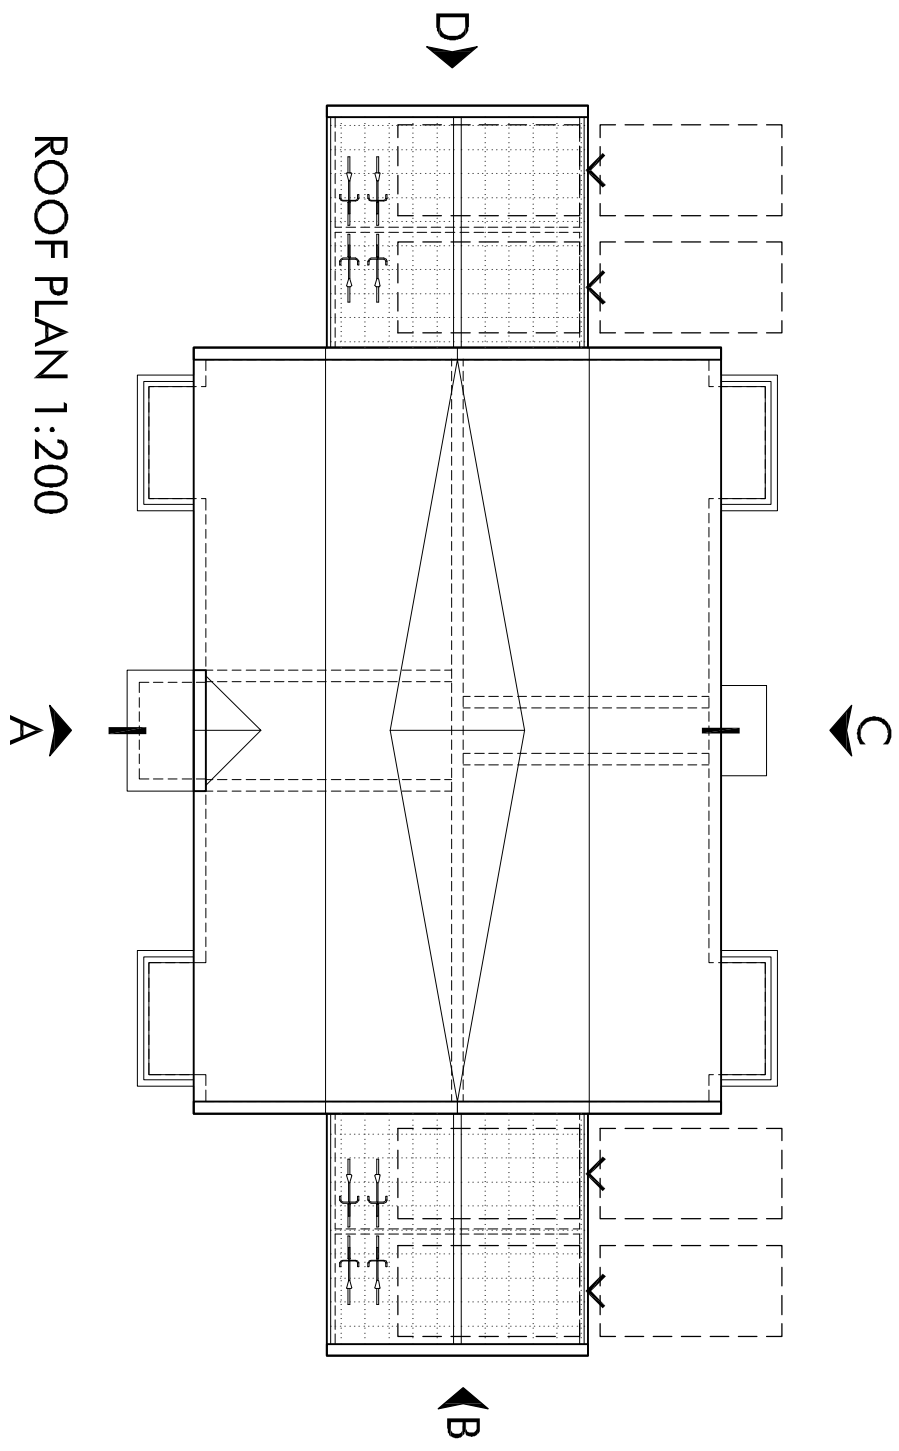

ROOF PLAN 1:200

