



NOTE: EVERYTHING OUTSIDE OF SITE AREA FOR ILLUSTRATIVE PURPOSES ONLY

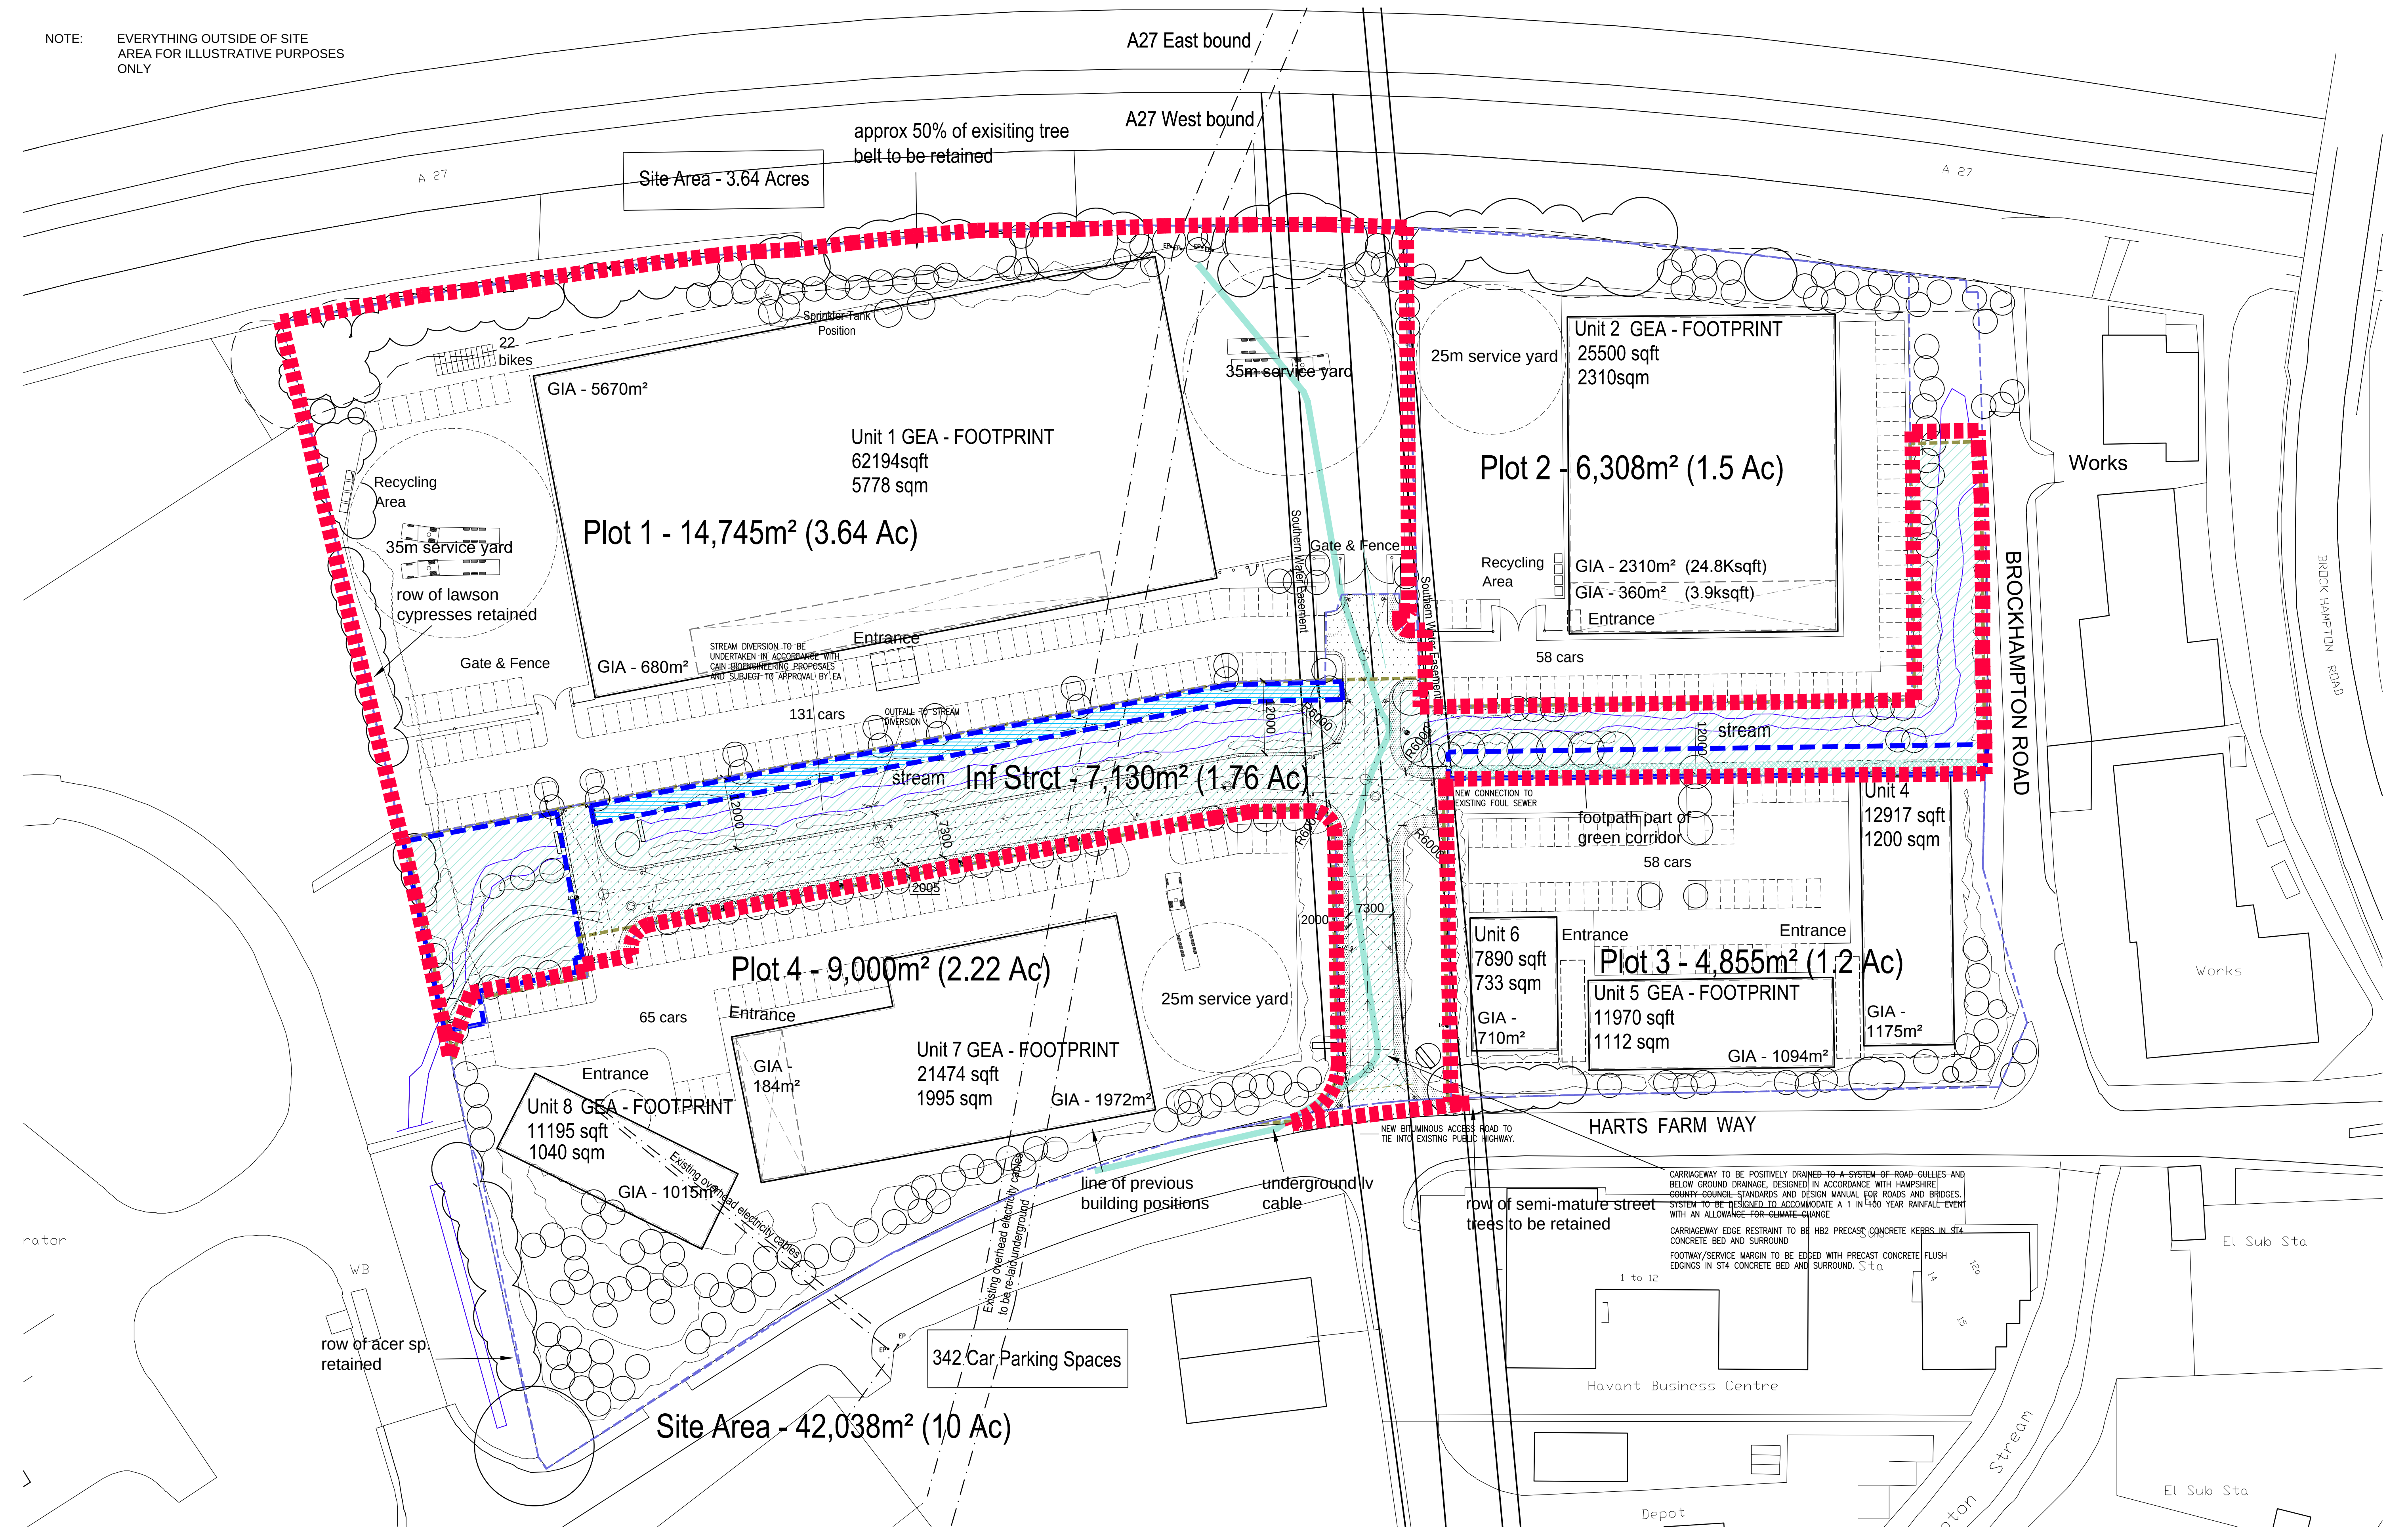

notes:

revisions: A | 19.07.2013 | SJB | Reserved matters application

revisions:

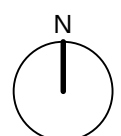

NOTE: The contractor is responsible for checking all site dimensions and levels. These should be checked prior to the ordering of any components and before the commencement of the works. All discrepancies should be brought to the attention of the Contract Administrator

Durgate Estates Ltd
Development Proposals
Site 4 Harts Farm Way
drawing information title: PROPOSED SITE PLAN

pwparchitects

PWP Architects Ltd 61 South Street, Havant, Hampshire PO9 1BZ
t: 02392 482494 f: 02392 481152
e: design@pwp-architects.com
w: www.pwp-architects.com

status: INFORMATION
date: JUNE 2013
scale: 1:500 @ A1
drawn: SJB
chk'd: JS

job: 4812 dwg: 1058 rev: A