




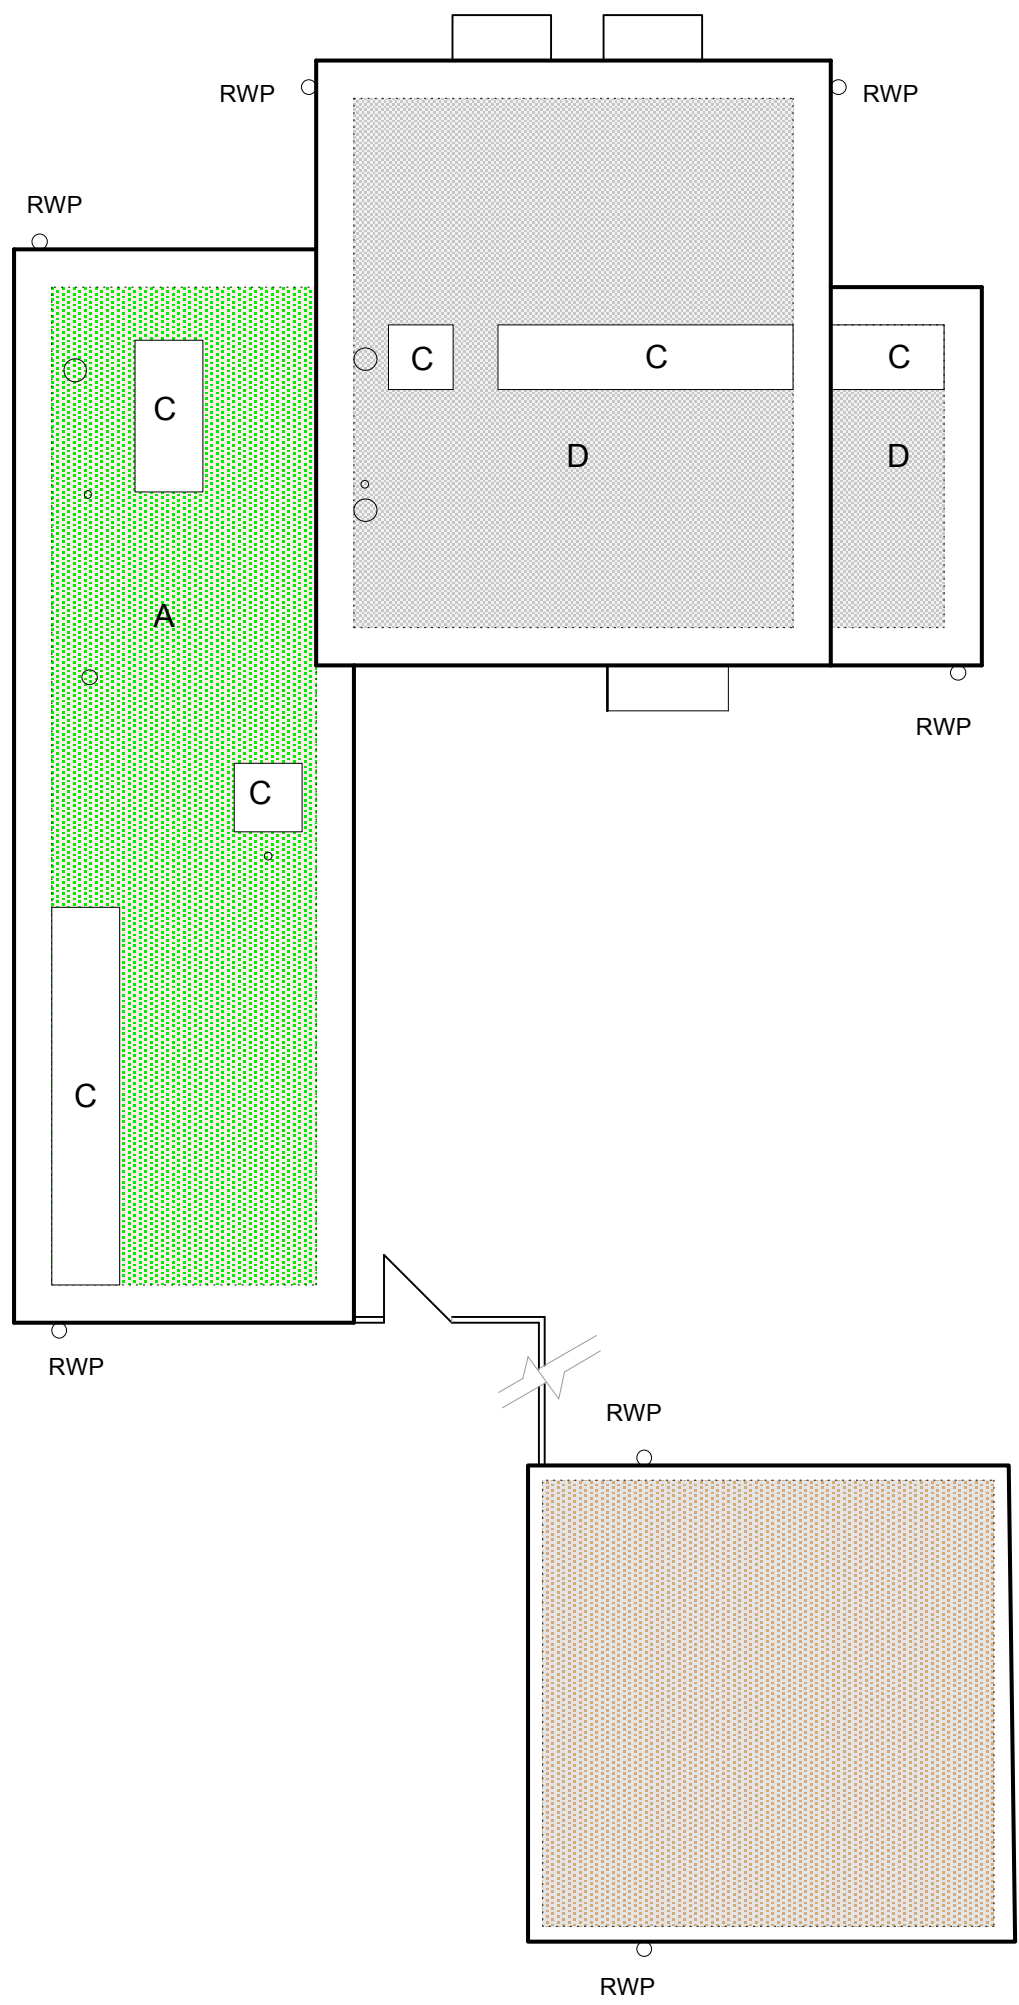

ROOF PLAN

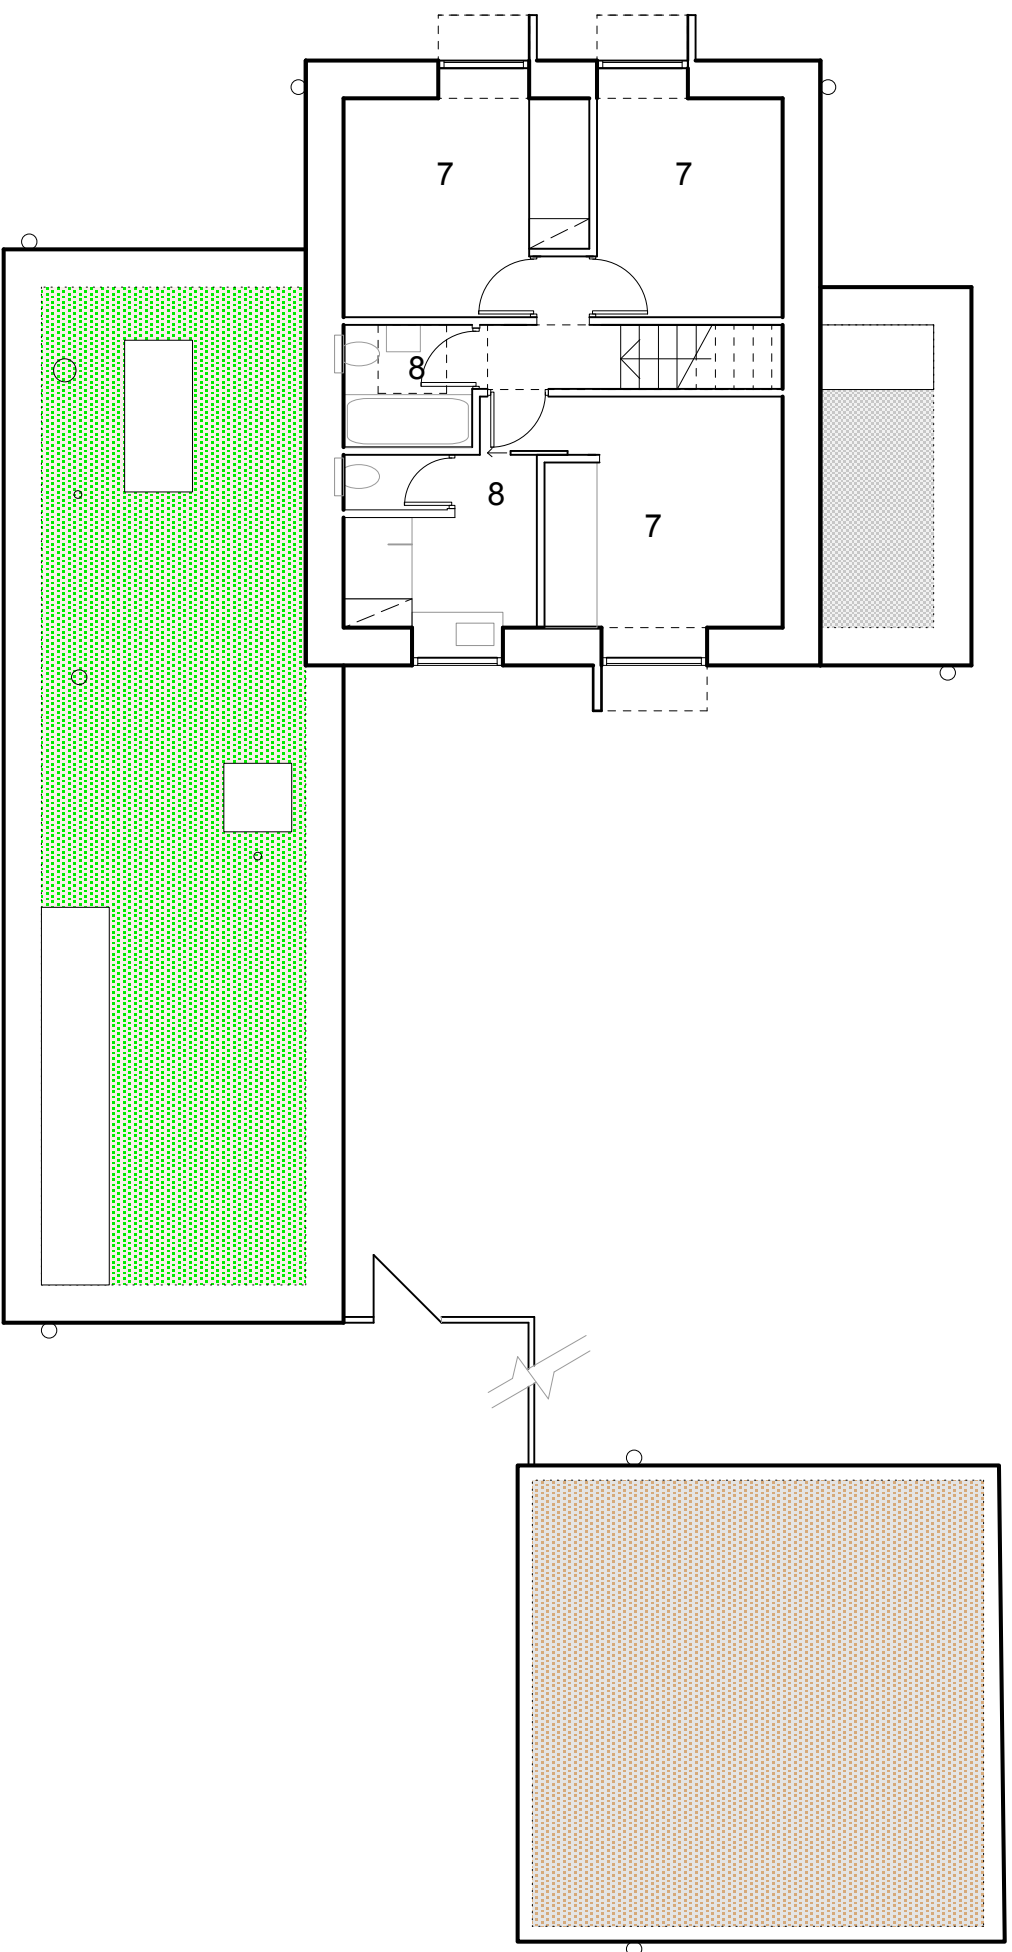


FIRST FLOOR PLAN

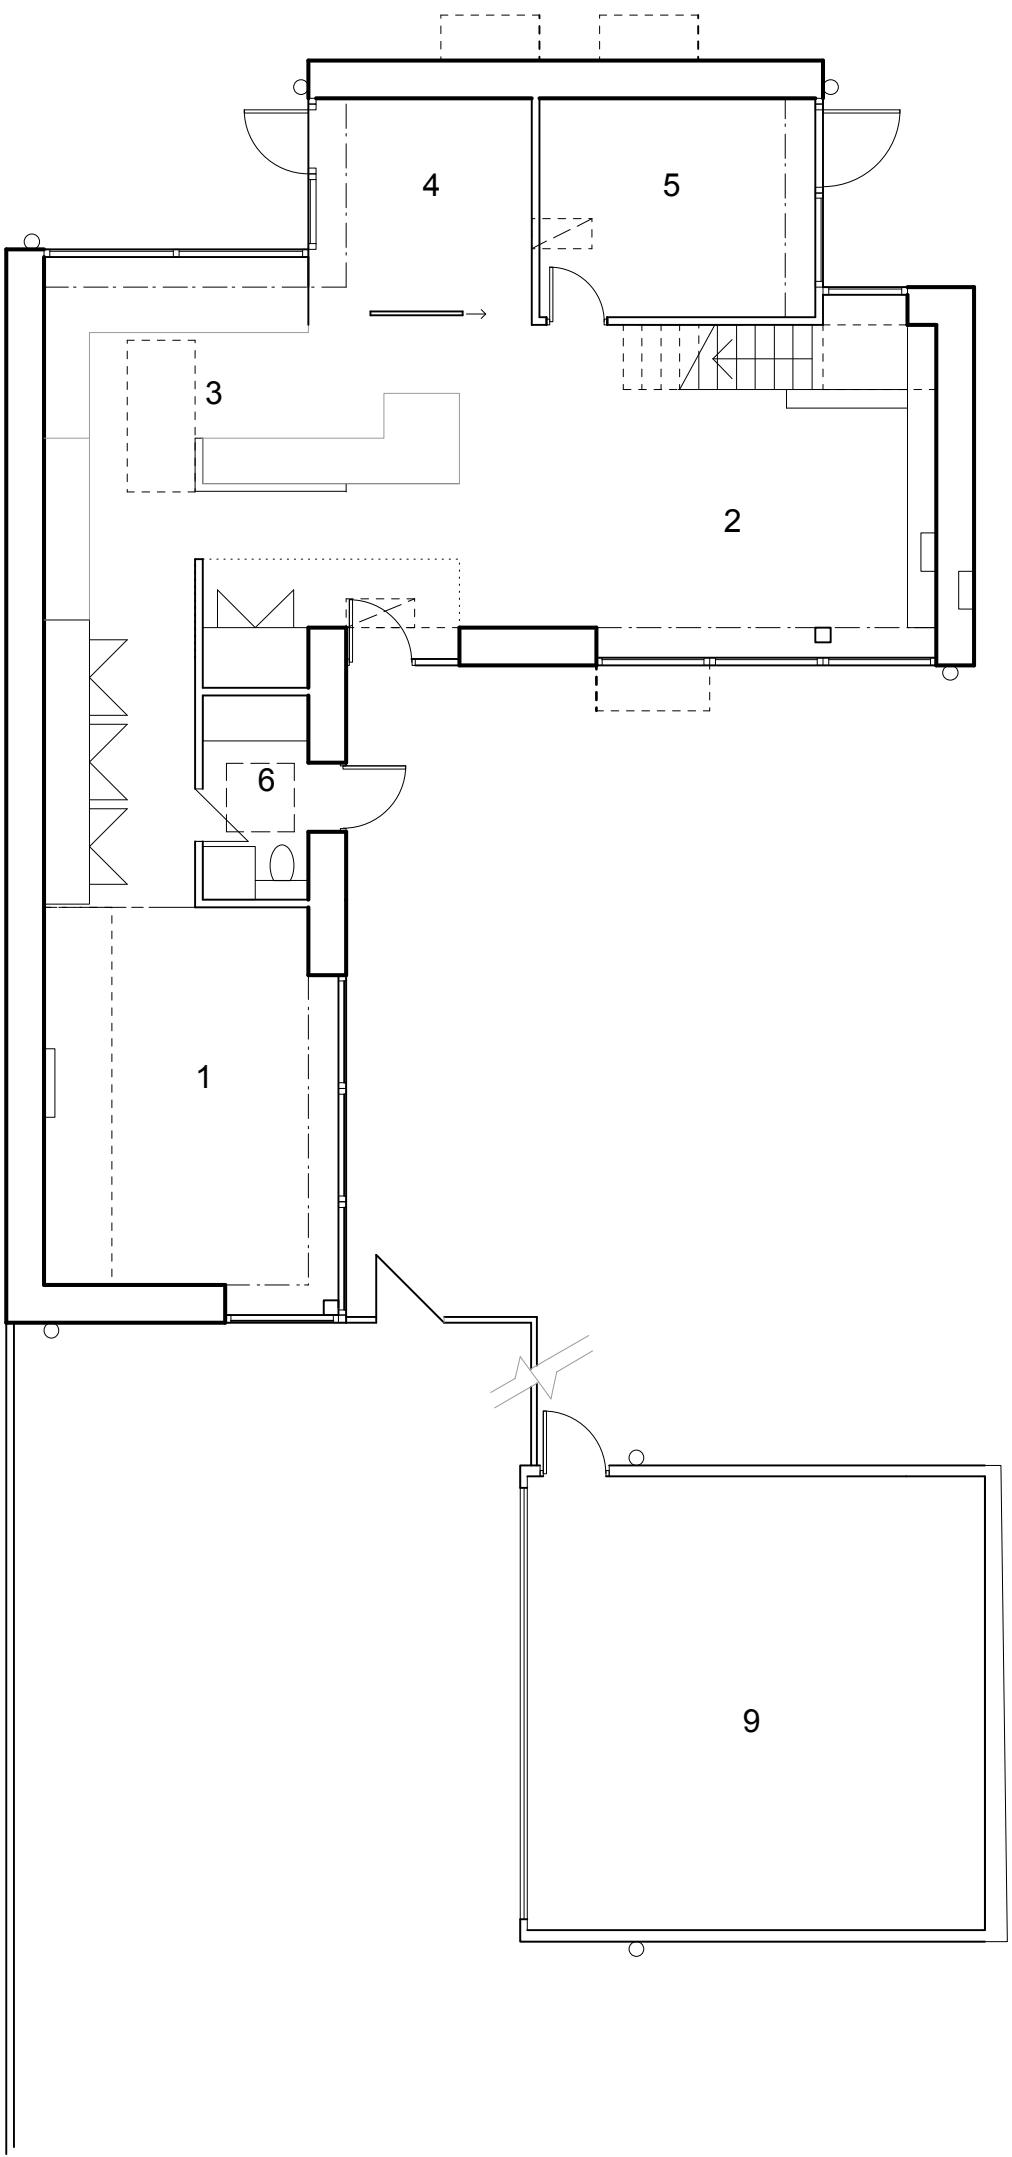

GROUND FLOOR PLAN

- Legend
- 1 Living Room
 - 2 Dining Room
 - 3 Kitchen
 - 4 Reception
 - 5 Study
 - 6 Utility Room / WC / Shower
 - 7 Bedroom
 - 8 Bathroom/Ensuite
 - 9 Garage
 - A Extensive Green roof
 - B Extensive Brown Roof
 - C Polycarbonate Rooflight
 - D Bitumen Felt Roof
 - Soil Vent Pipes
 - Supply / Extract terminals
 - RWP Rain Water Pipe

revisions

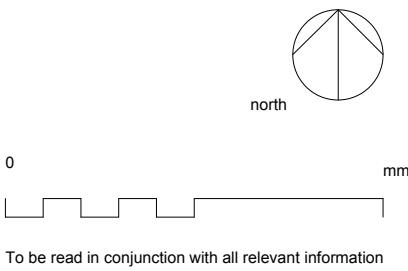

project	Former St John Ambulance Site, Convent Lane, Emsworth		
for	Mr & Mrs Sutherland		
title	PROPOSED FLOOR PLANS		
status	FOR APPROVAL		
scale	1: 100	size	A1
		drawing number	501 - P.6
		rev.	00

ruth butler architects
 7 The Green
 Rowlands Castle, Hants PO9 6BW
 telephone 023 92413562
 e-mail butlersutherland@me.com
 web