


NOTES

- 1 The contents of this drawing are confidential.
- 2 Do not make a copy of this drawing without the written consent of the author.
- 3 This drawing is not to be used for any other purpose without the written consent of the author.

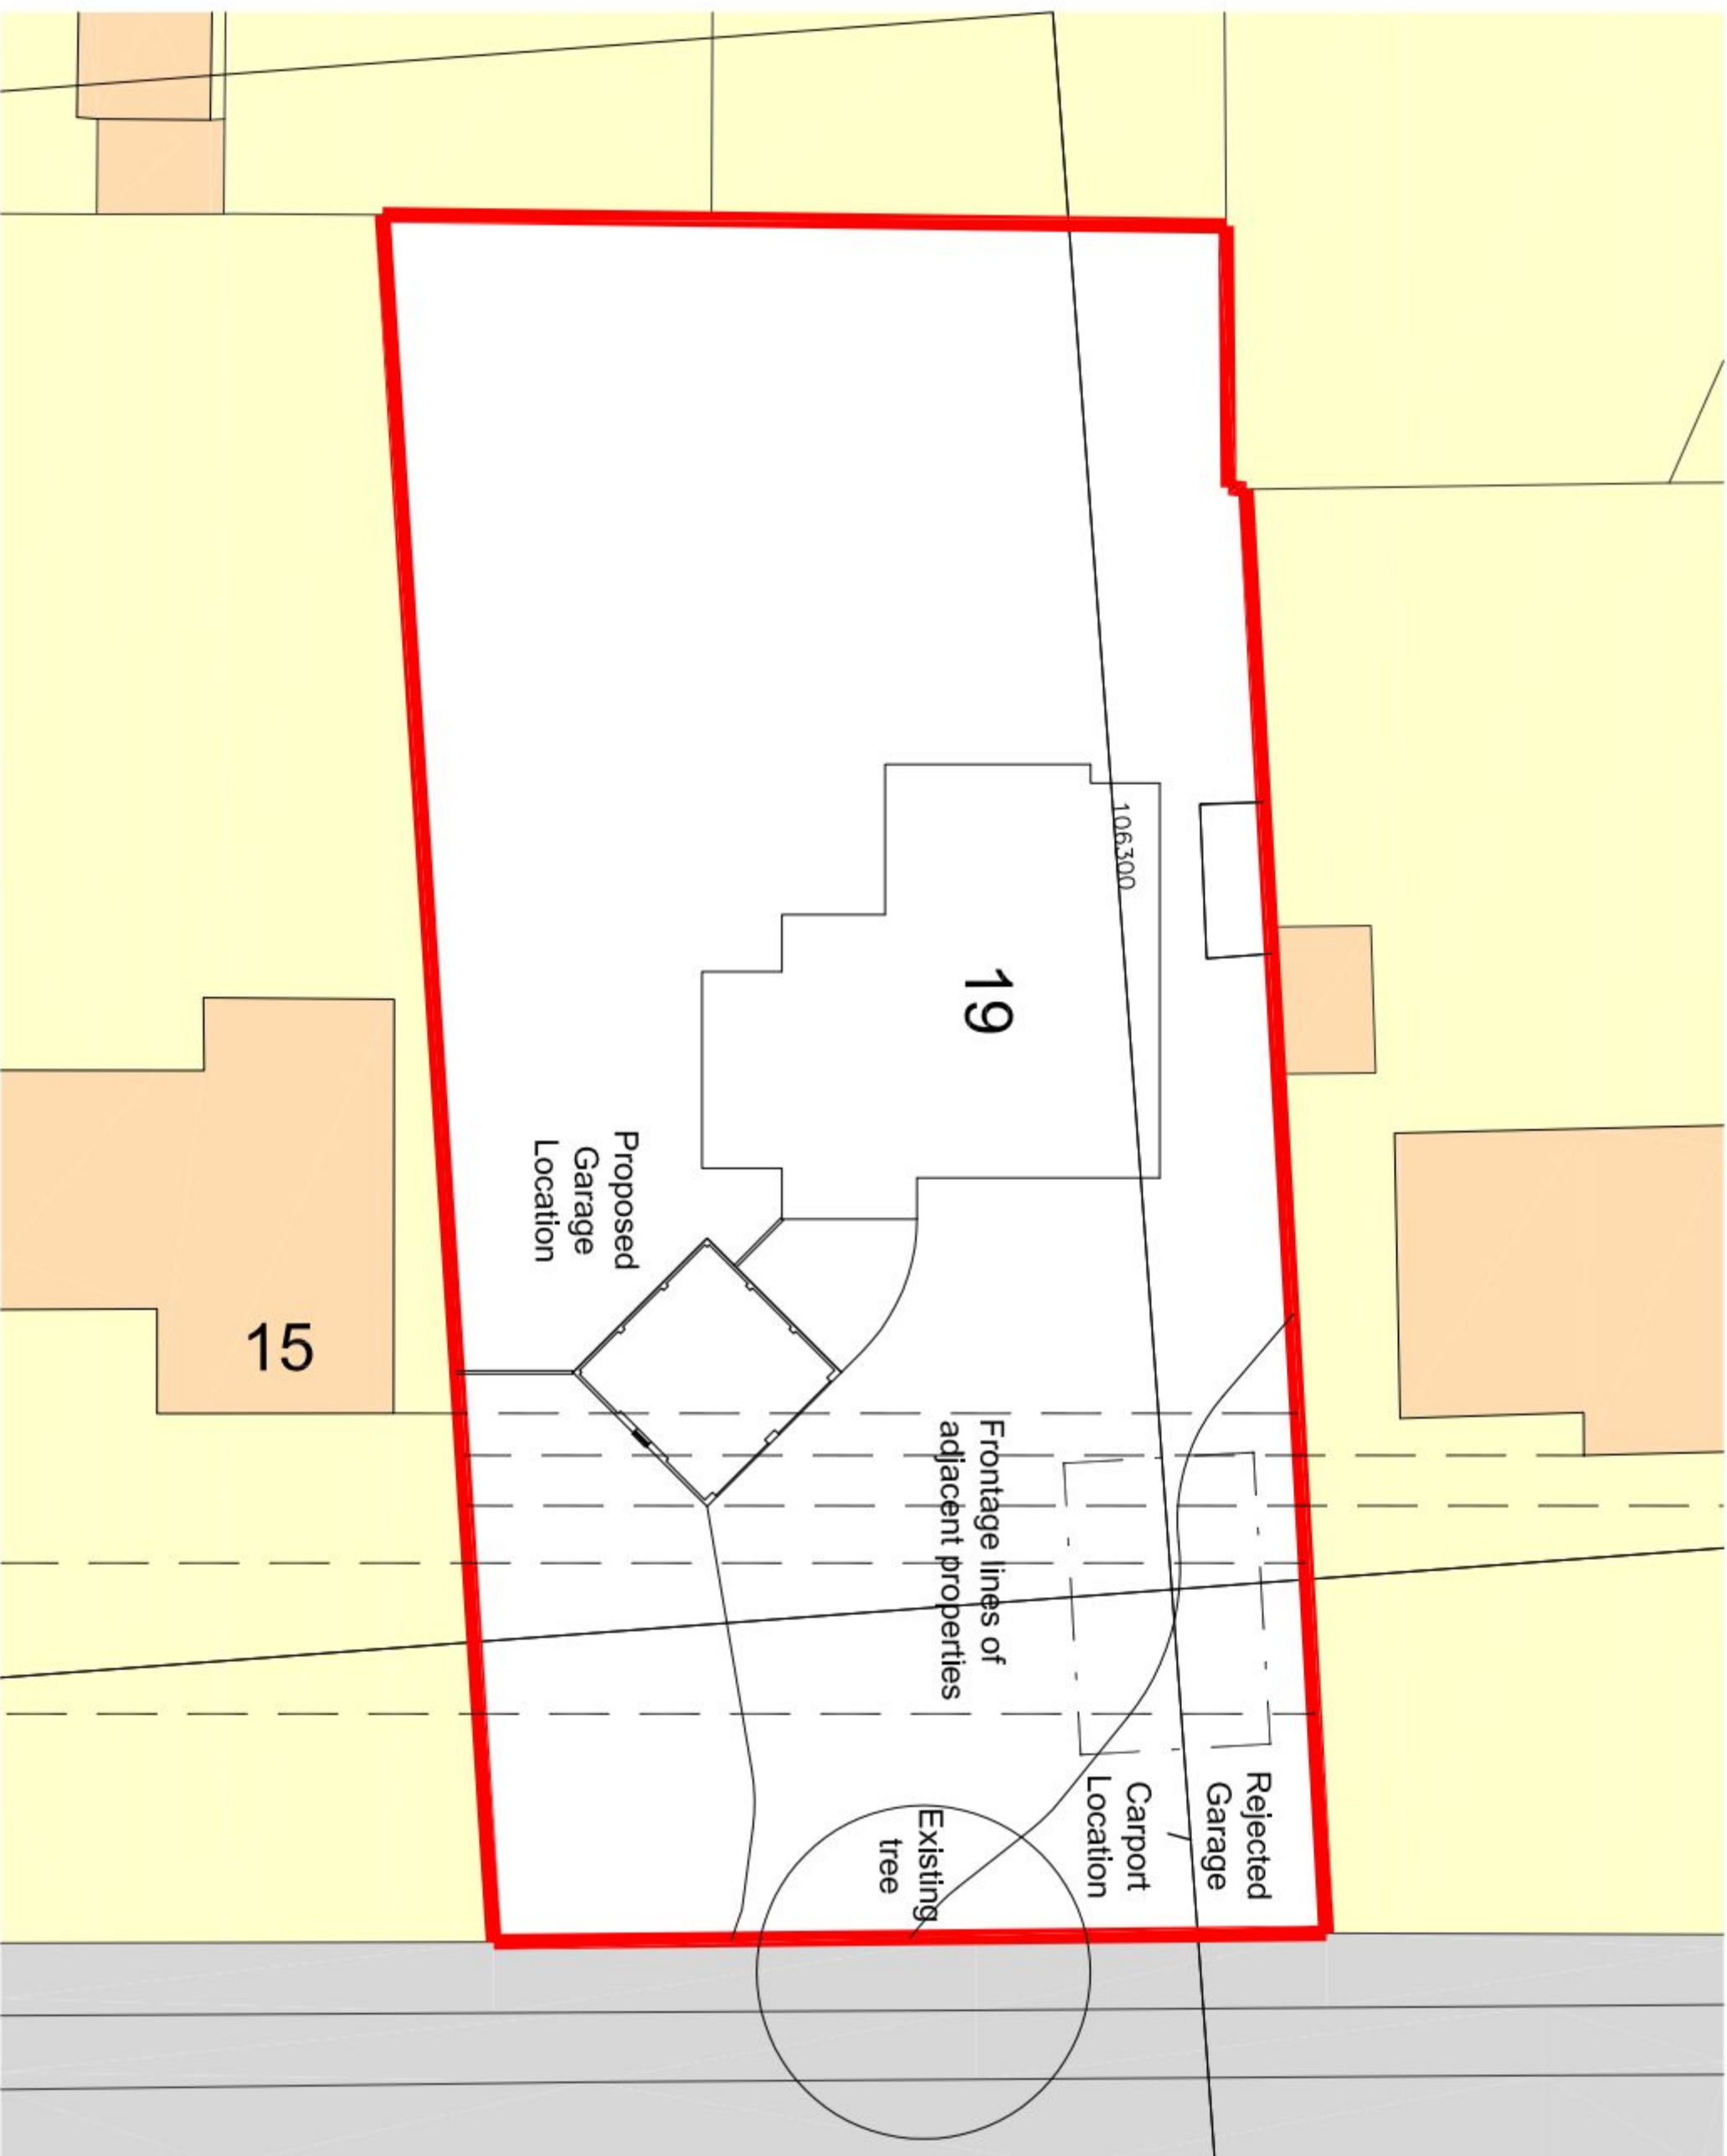

Site Plan

1:200



5m 10m

Scale 1:200 Drawing size A3

Rev.	Date	Drawn	Checked
1	10/12/20	1341	003

Project Name: 19, Castle Avenue
Havant
Project No: 1341
Drawing No: 003

Drawn	Checked	Date
1341	003	10/12/20
1341	003	10/12/20
1341	003	10/12/20

Allies
ASSOCIATES

41 The Vulkan,
Glenelg Quay,
Portsmouth, PO1 3SE
Tel: 0845 474 0458
m@alliesassociates.co.uk
www.alliesassociates.co.uk
Architecture Master Planning Appeals