





Road Side Elevation (North)

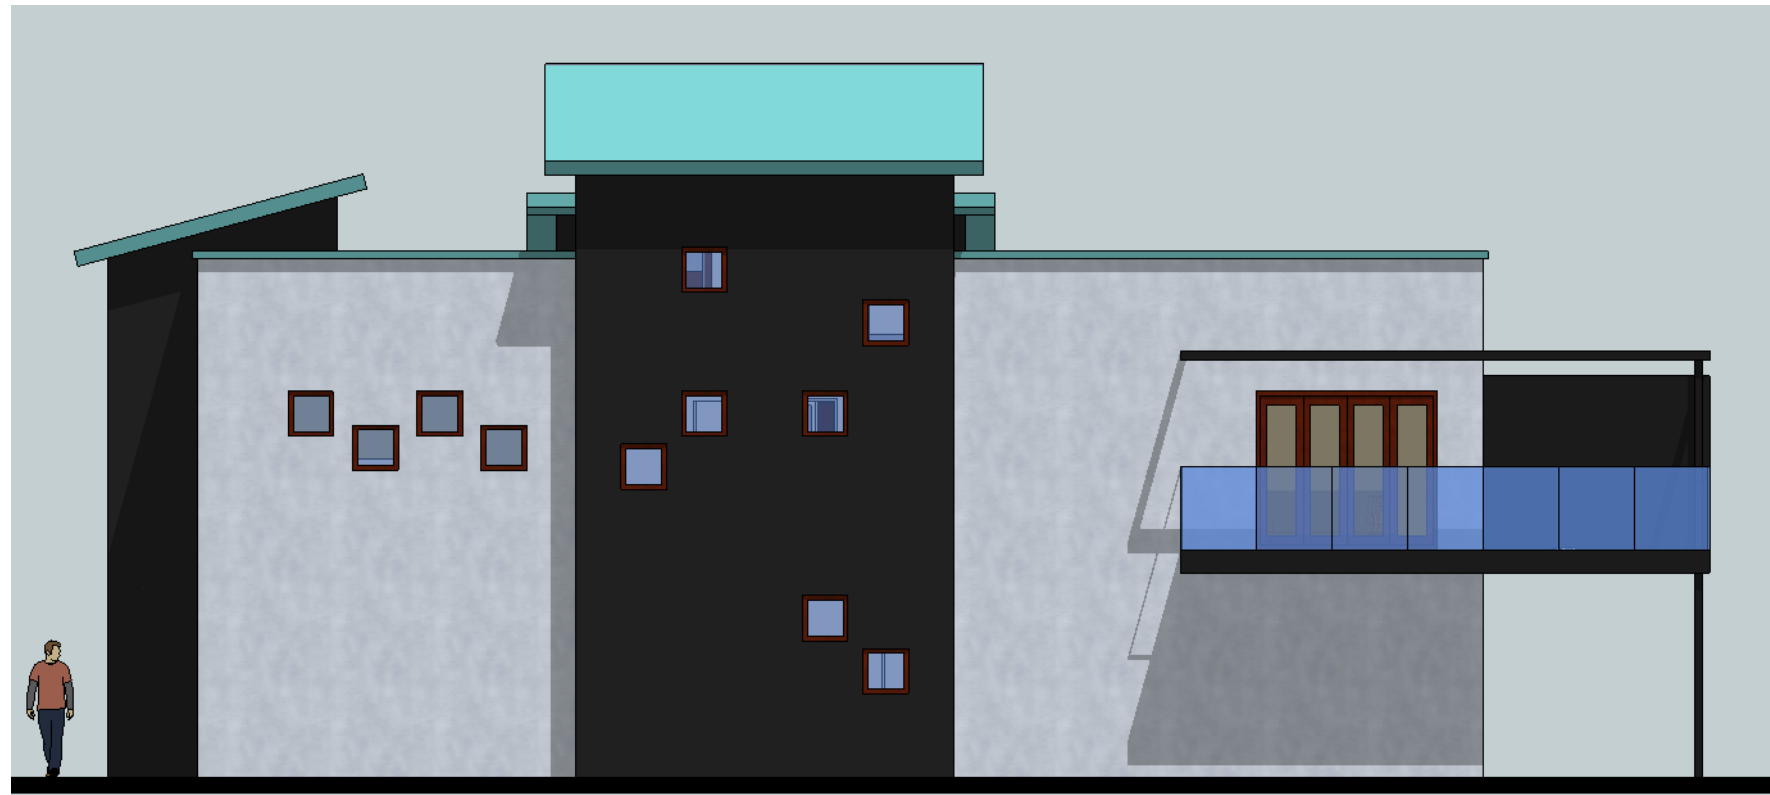

Side Elevation (West)

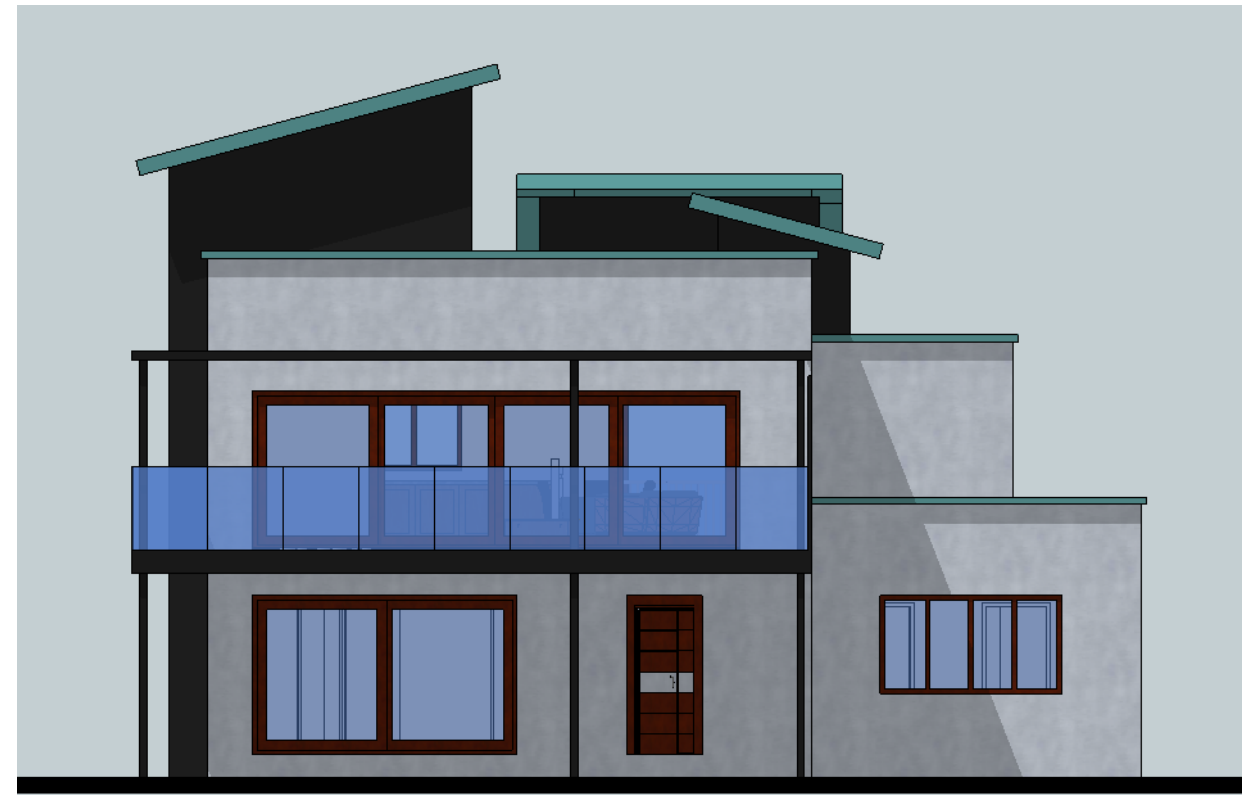

Rear Elevation (South)


Proposed Materials (subject to conditional approval):

Wall sections shown darker are indicative of recycled shells in Lignacite Blackstone planished blocks. Lighter sections are indicative of Lignacite Snowstorm planished blocks. Mortar to be agreed following production of sample panel.

Monopitch roofs and parapet caps are proposed to be copper.

Balcony to be steel frame with concrete deck (to receive tile finish) and frameless glass panel balustrade.


Windows and patio doors to be aluminium composite.

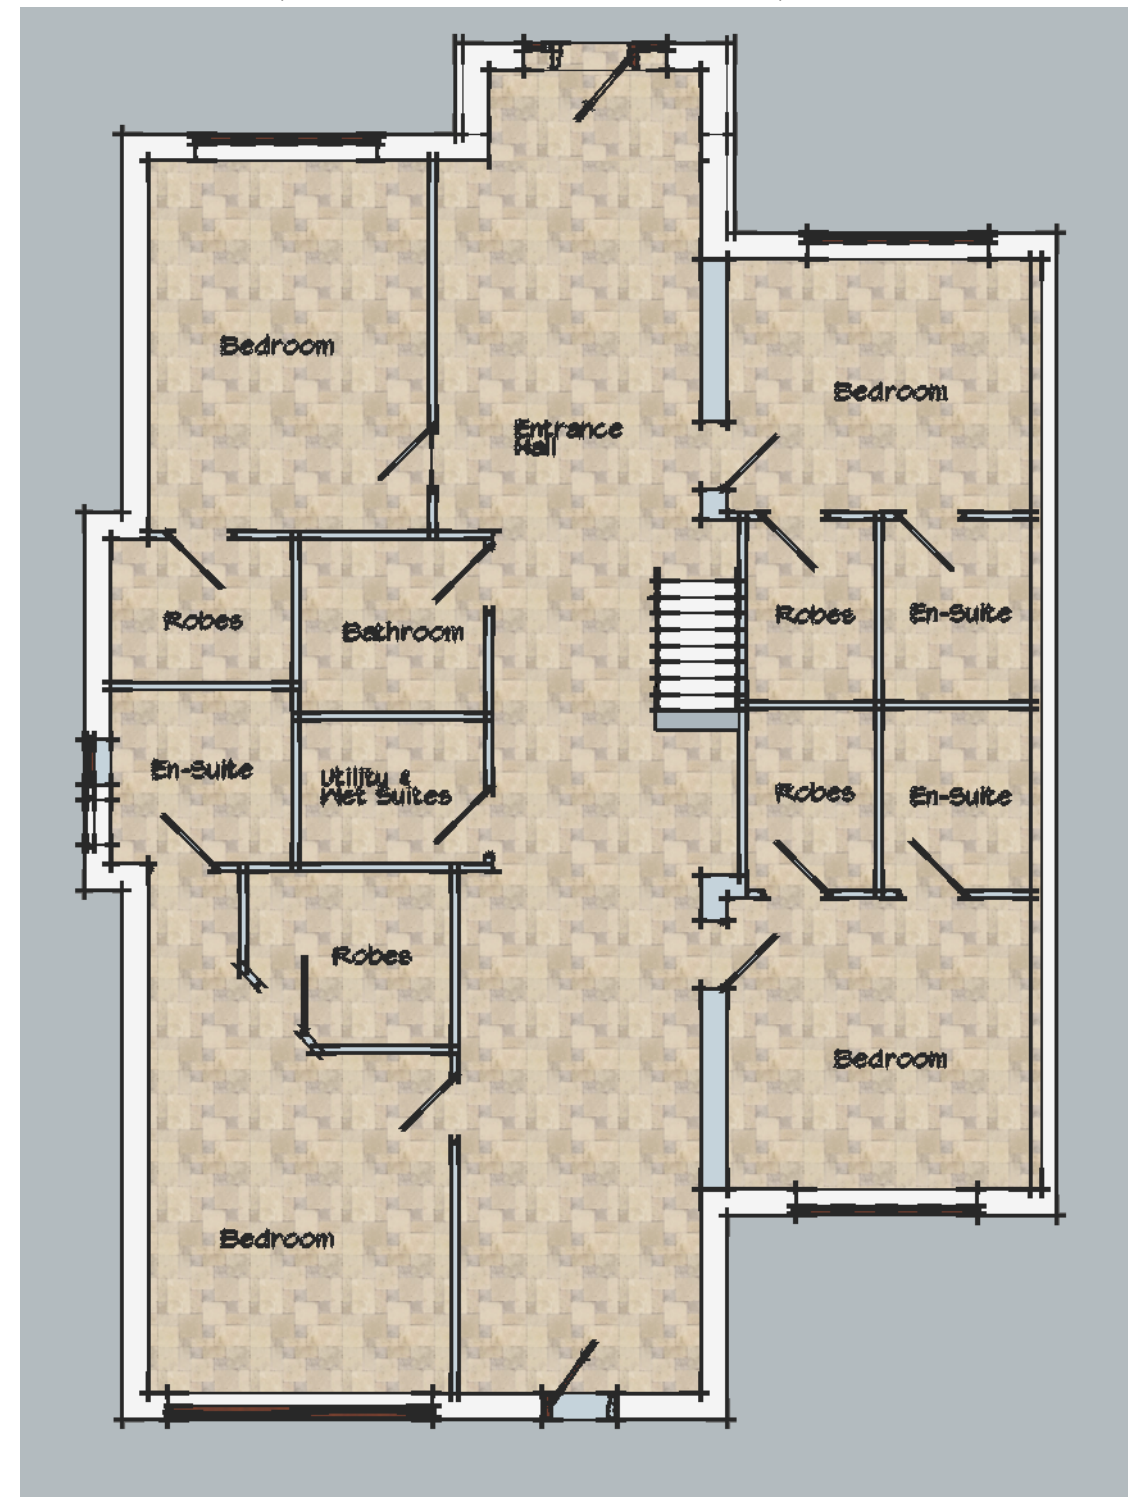


Ground Floor Plan



First Floor Plan

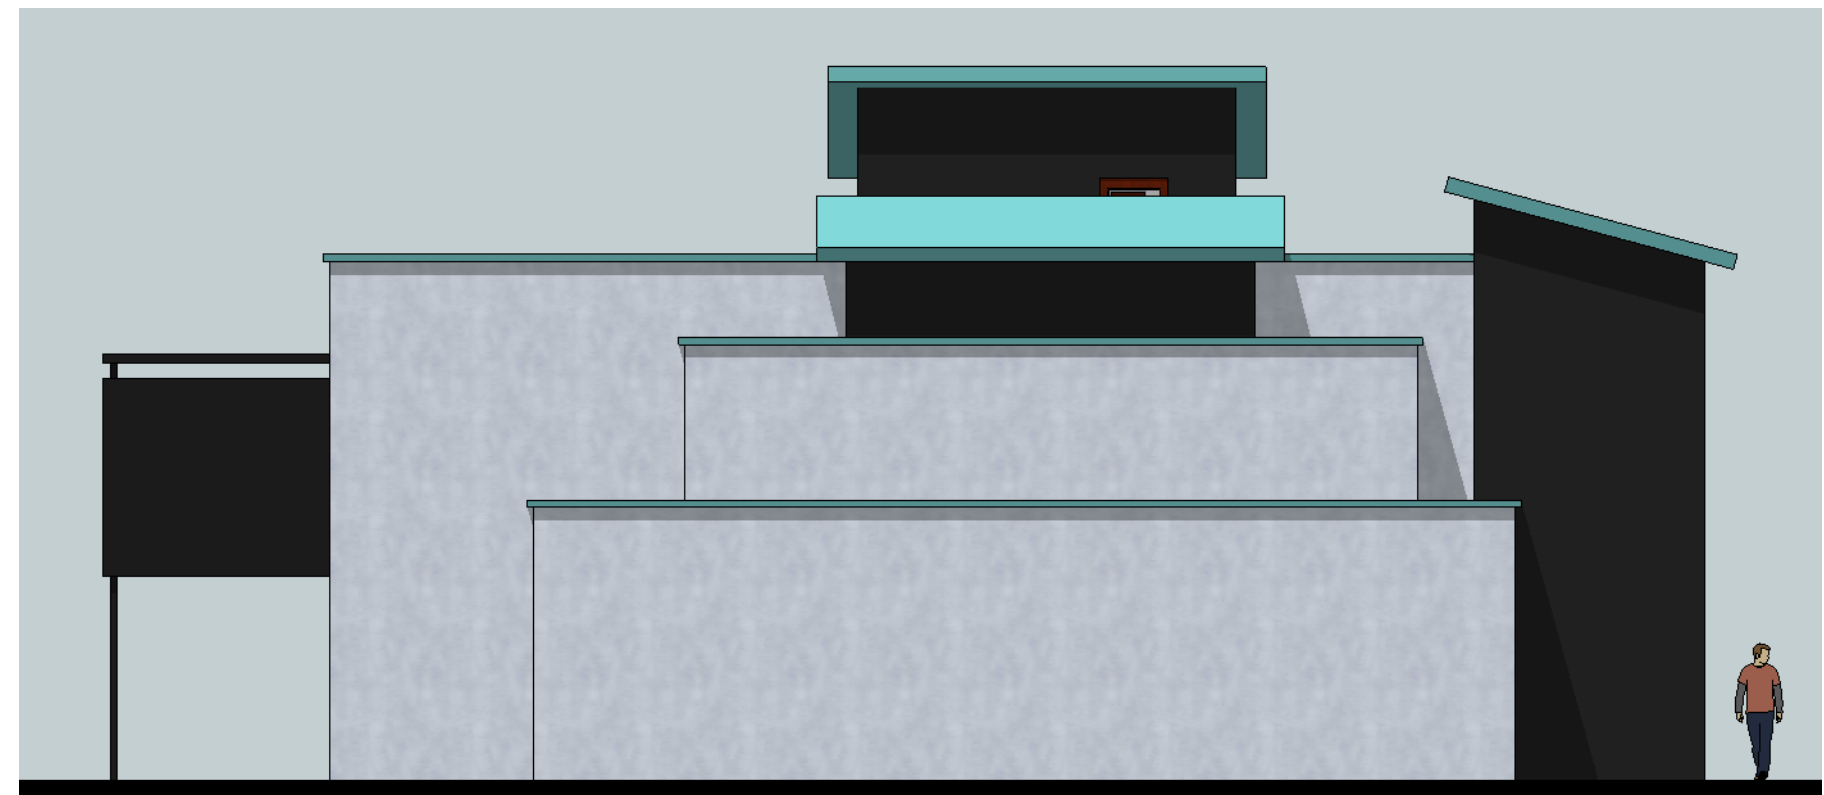

Side Elevation (East)

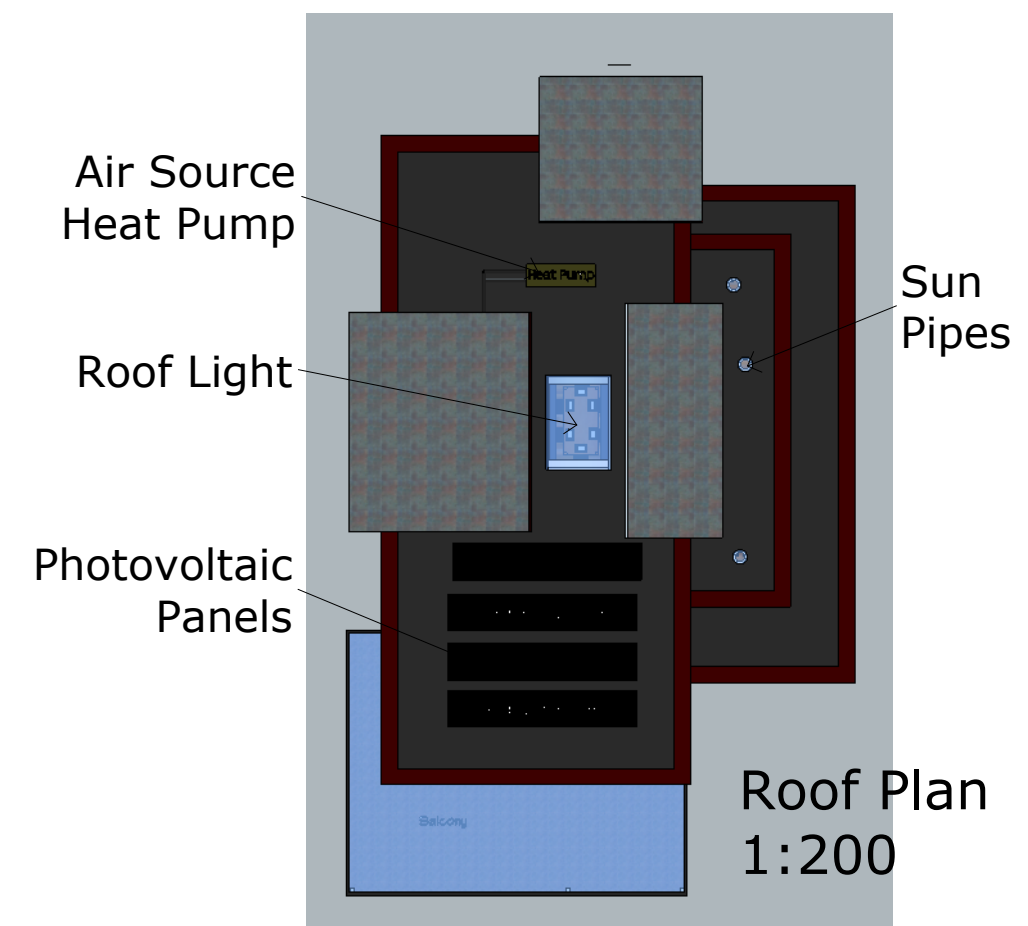

Roof Plan
1:200

Chris Yorke Design
& Architectural Services



PROJECT:
Proposed Replacement of 76
Southwood Road, Hayling Island,
Portsmouth for
Mr & Mrs Greenwood.

DRAWING:
Proposed Plans & Elevations

DRAWN BY:
CJY

DATE:
20.12.2012

SCALE:
1:100 & 1:200

DRAWING NUMBER:
PC079/A/03

SHEET SIZE:
A2

REVISION:
A