




South elevation
Scale 1:50




East elevation
Scale 1:50



North elevation
Scale 1:50

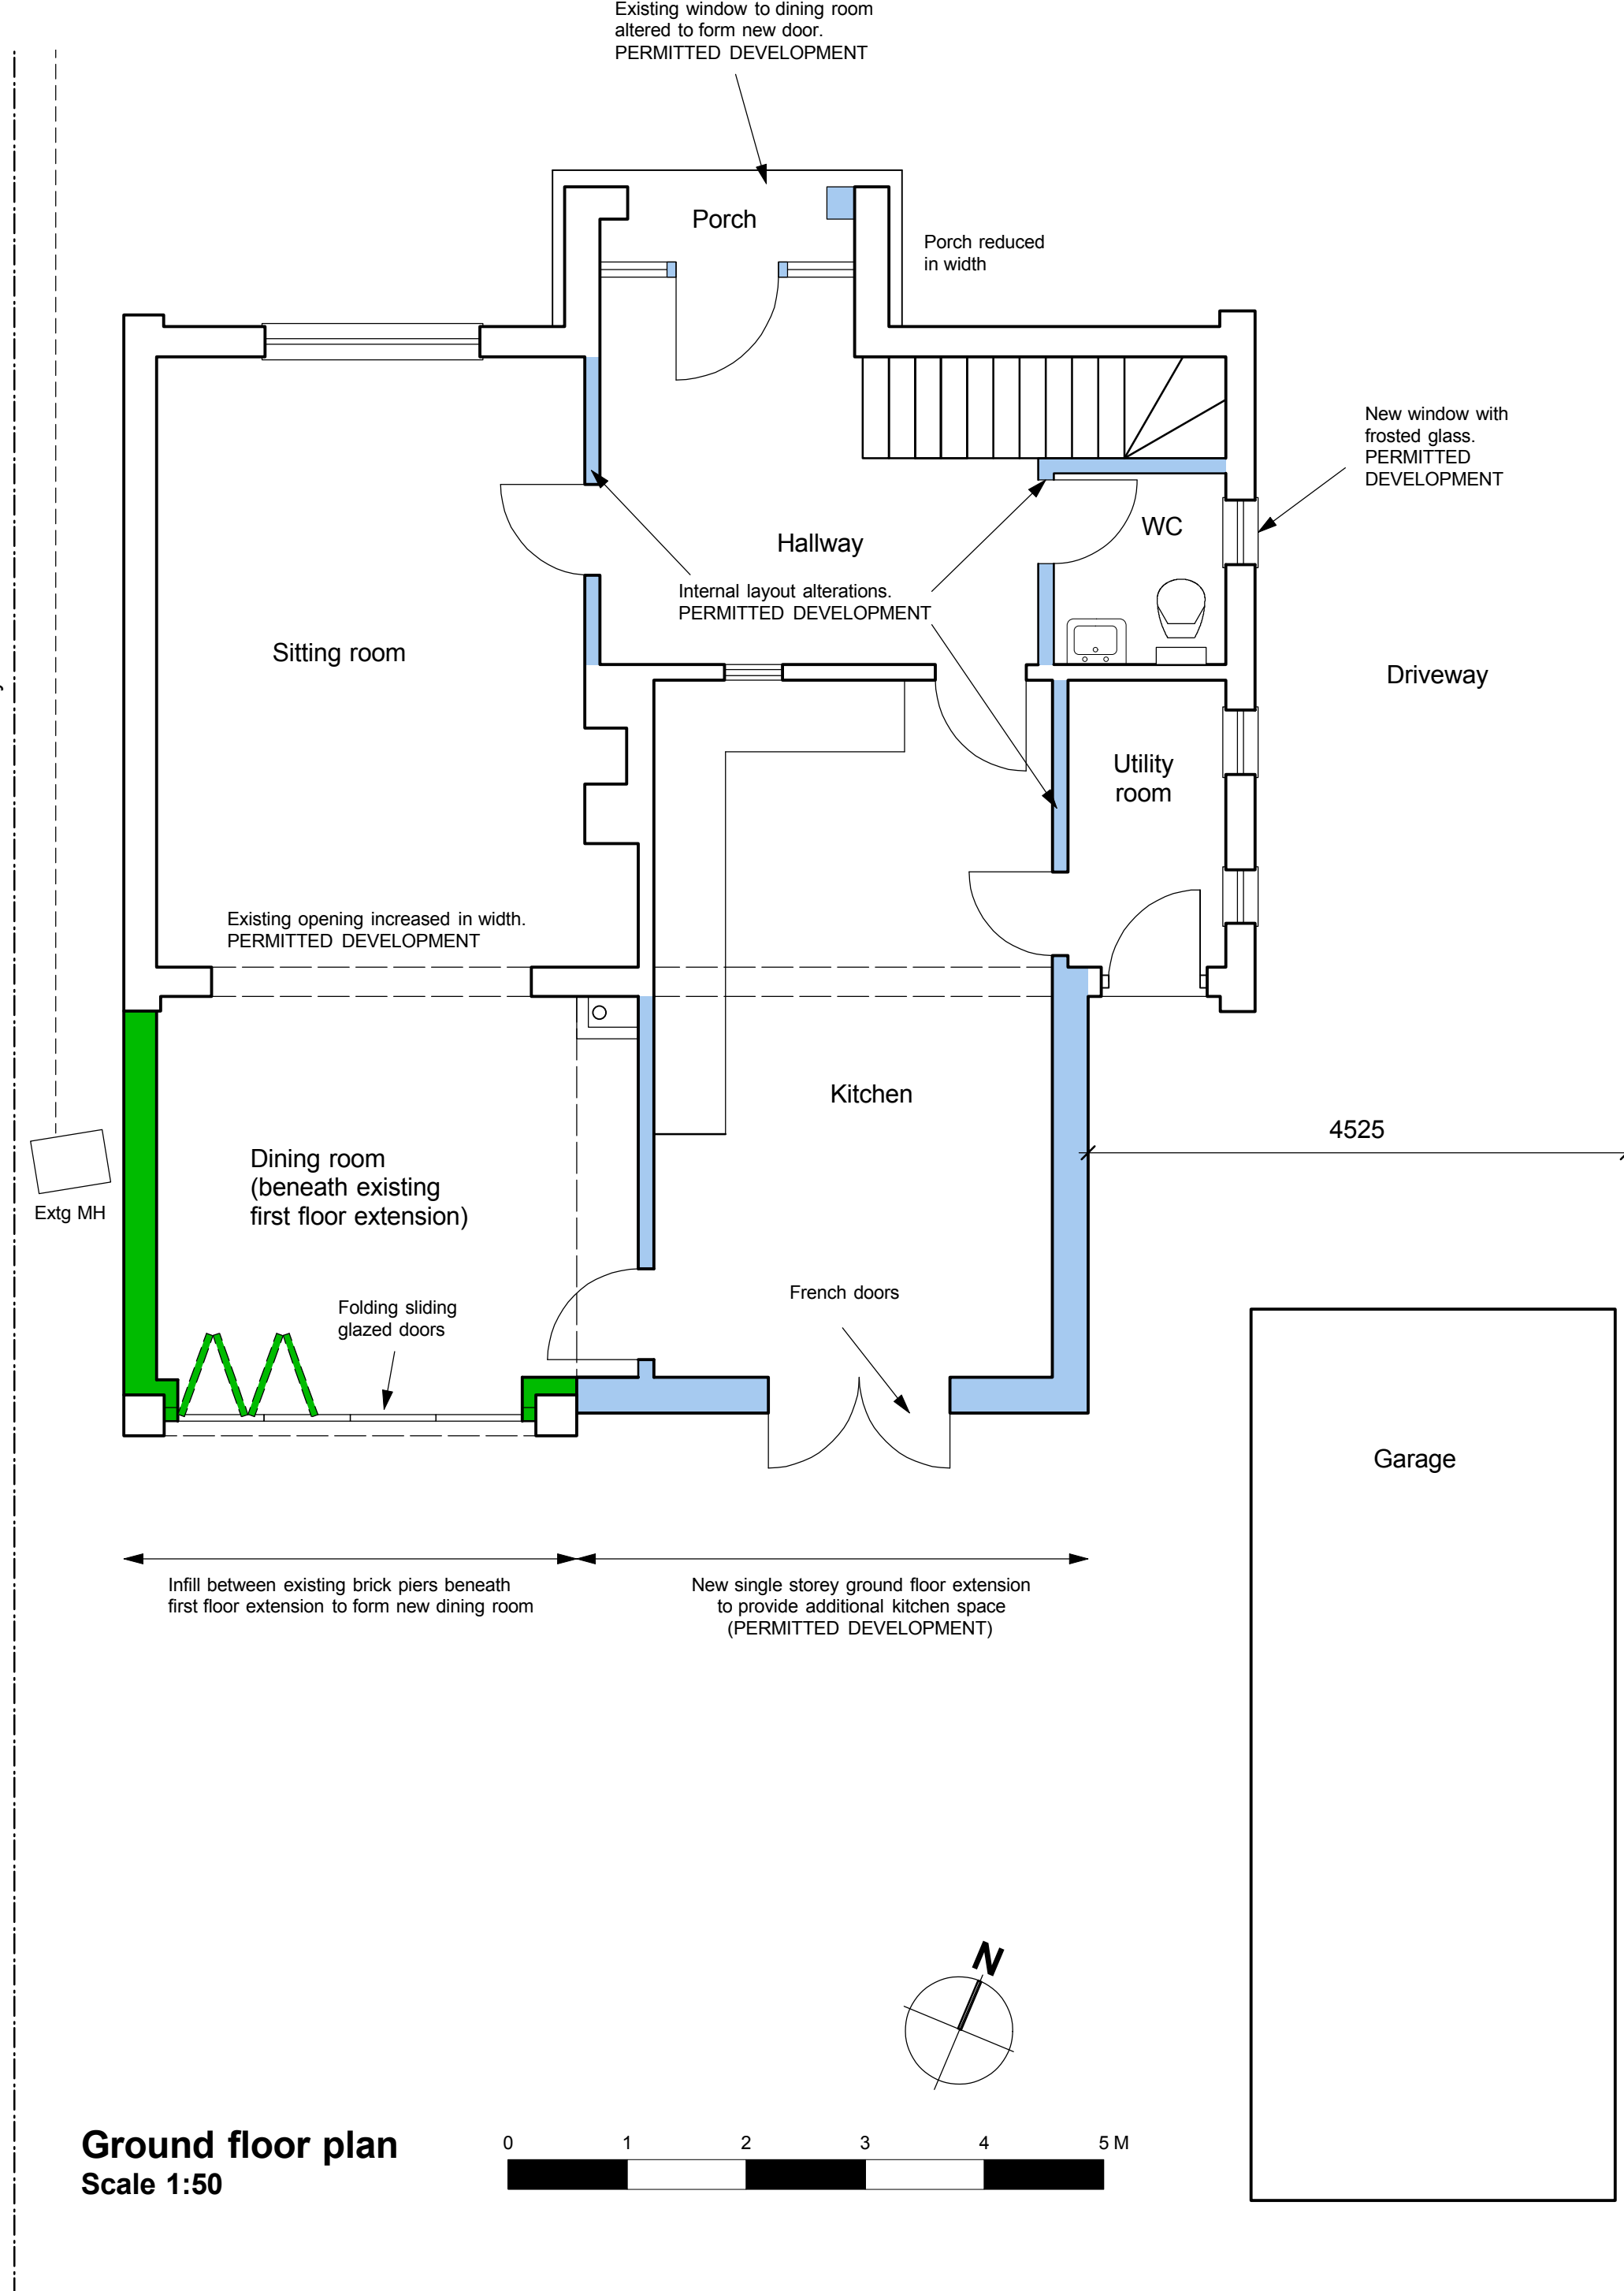

Ground floor plan
Scale 1:50

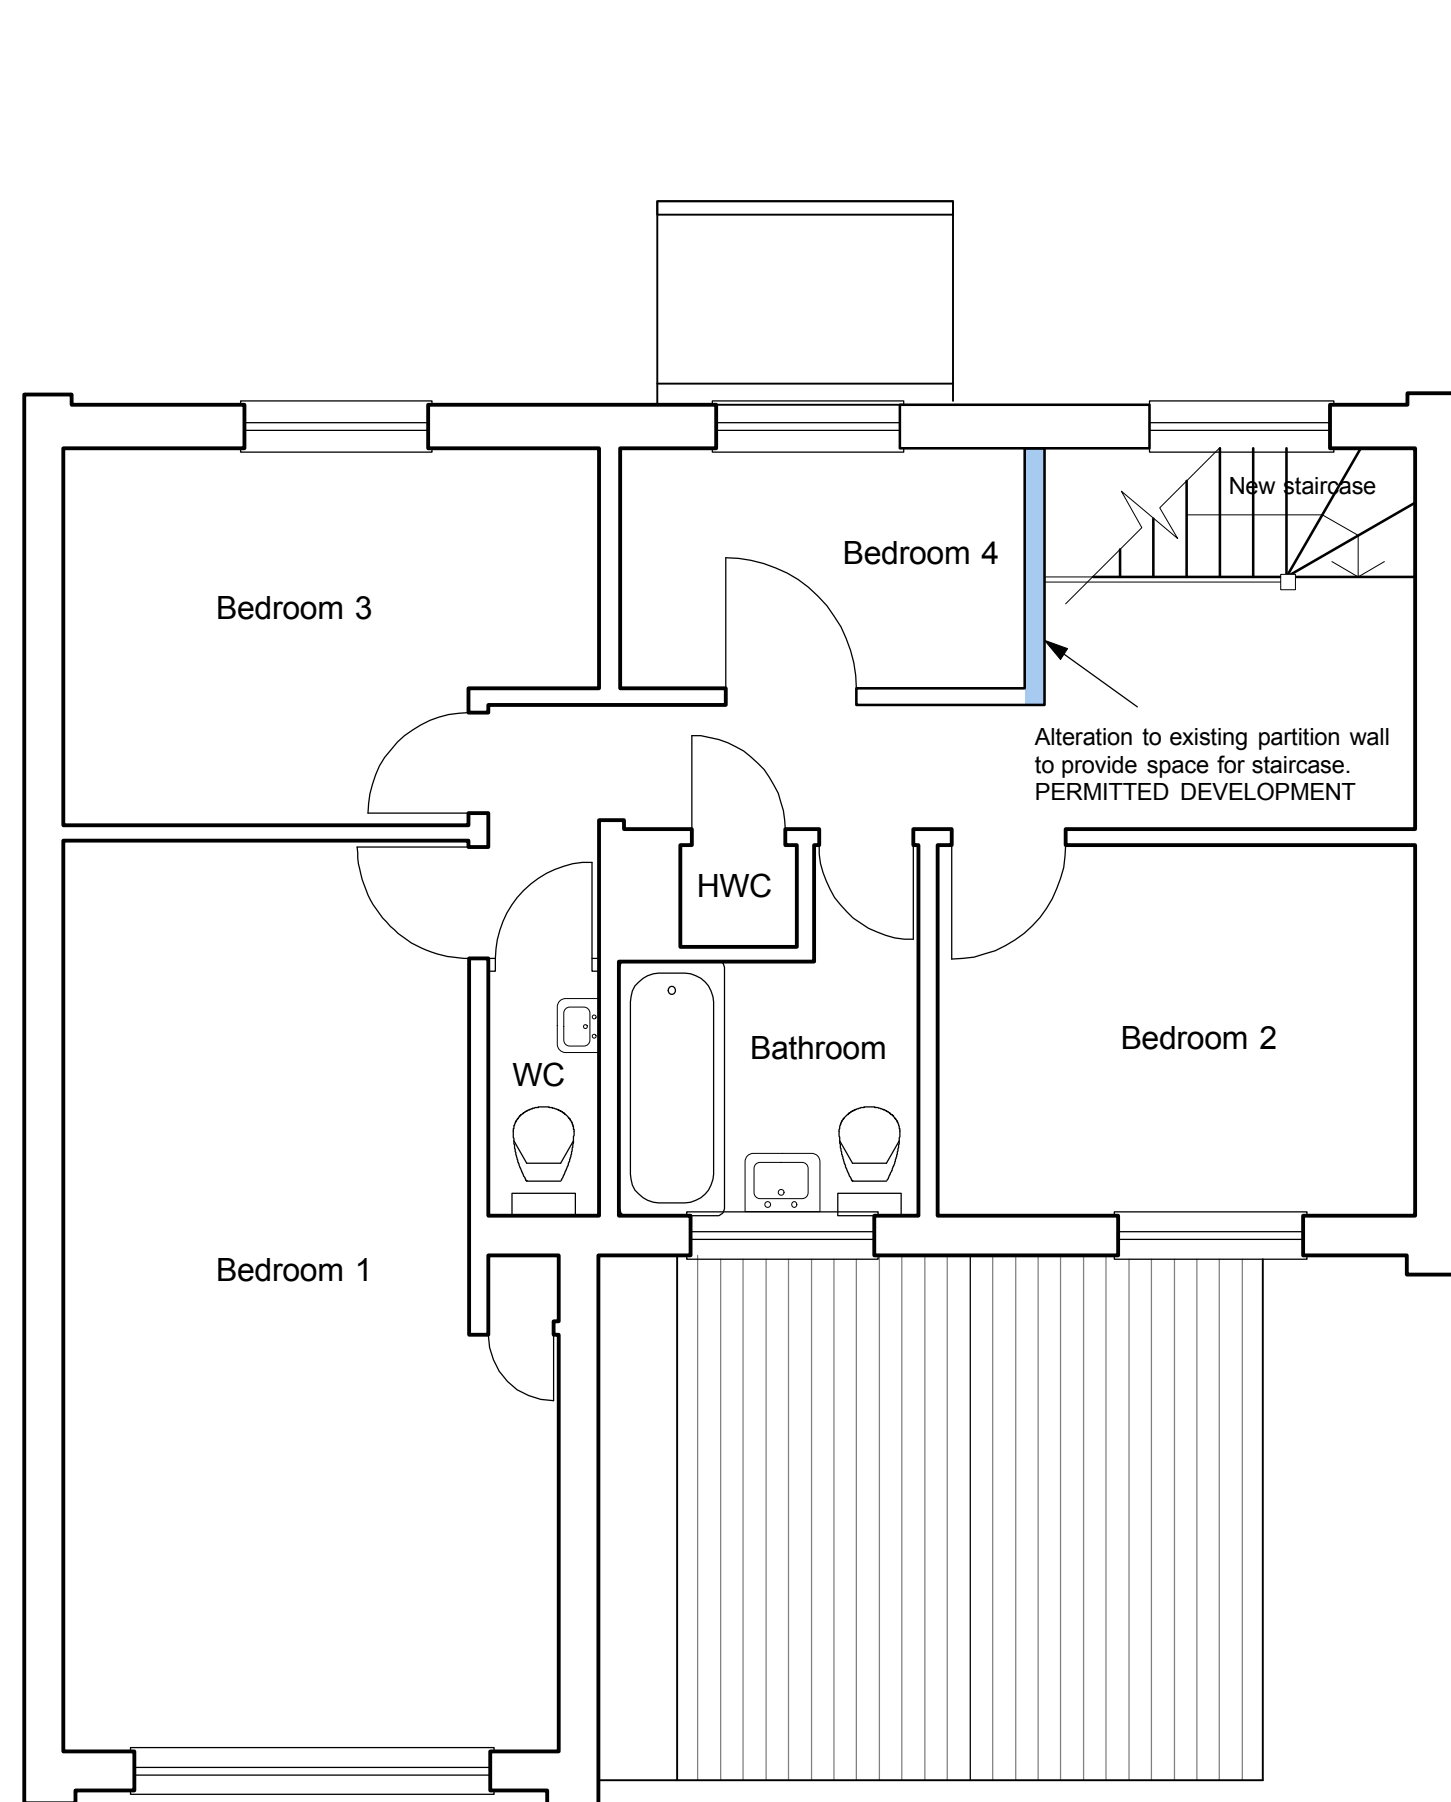

First floor plan
Scale 1:50

- Proposed works requiring planning approval
- Proposed works approved as permitted development



West elevation
Scale 1:50

PLANNING APPLICATION DRAWING

3 Berkeley Square, Havant
Proposed plans and elevations
Drawing number: A1007/210 rev A | Scale: 1:50 | Date: Aug 12