


General Notes:


It is the client's/developer's responsibility to ensure all relevant approvals, licences or documentation are in place and conditions satisfied prior to commencement of works or pre fabrication, including, but not limited to:

- Planning permission
- Local Authority Planning Consent
- Highways (Road Opening permit)
- Local Water Authority/ other Statutory Bodies
- Building Regulations (Local Authority/ NHBC etc)
- Environment Agency / NRA

Unless otherwise stated, it is the client's / developer's responsibility to complete or procure all necessary ground /soil inspections, destructive inspections, structural surveys, Structural Engineering, foundation and administration etc prior to commencing works or pre fabrication.

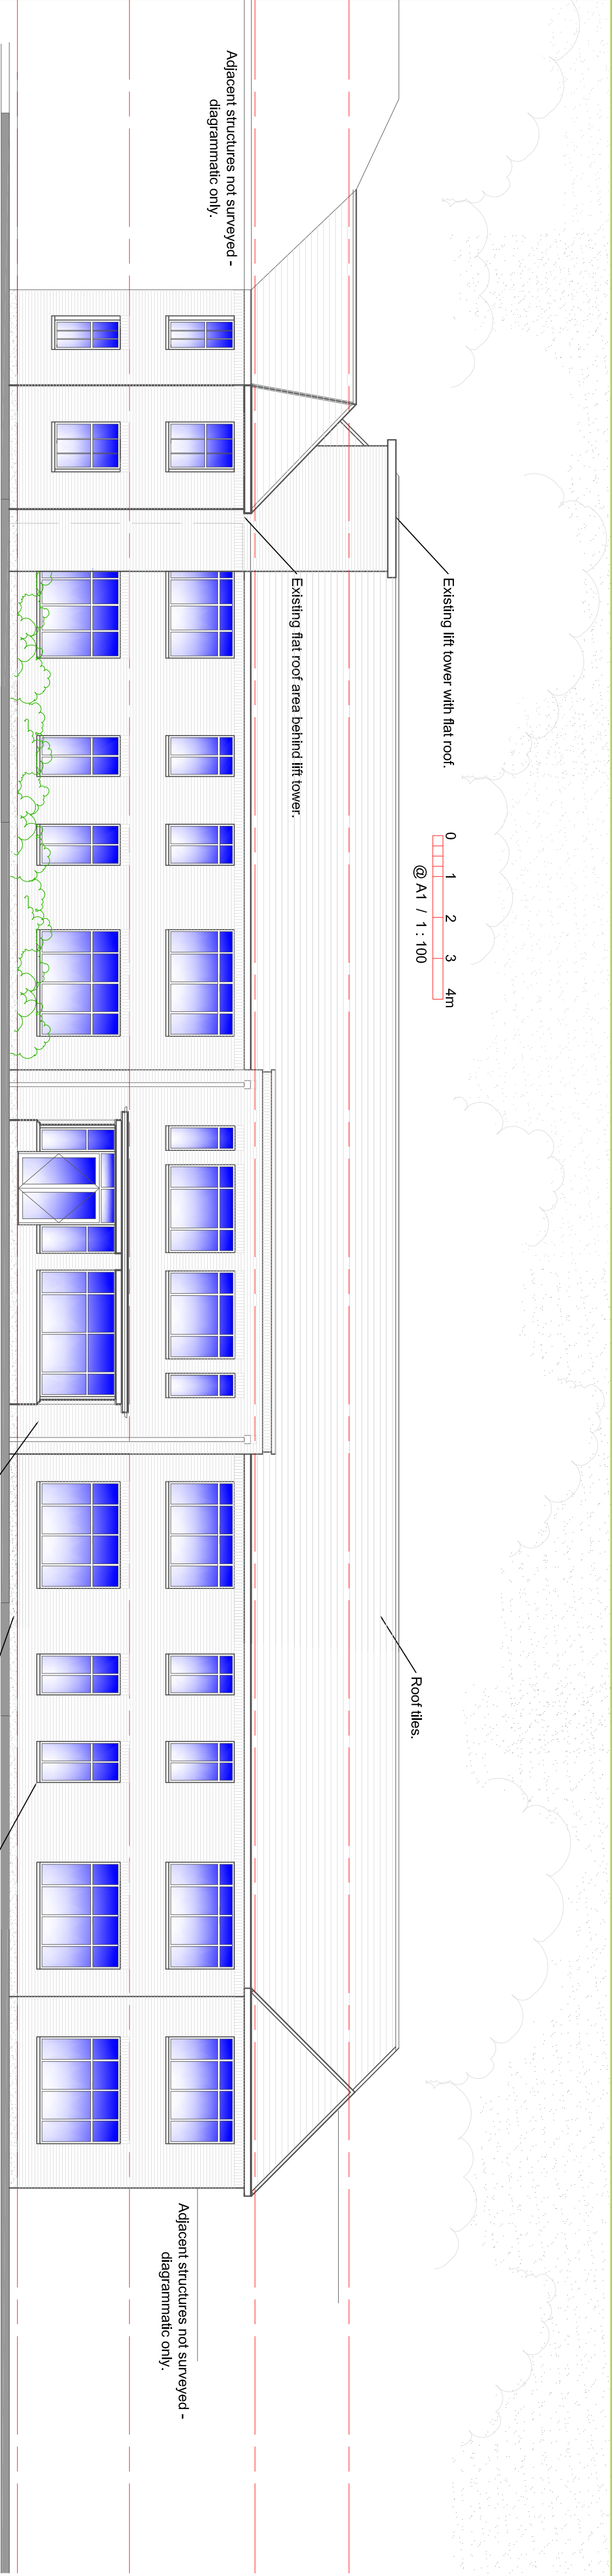


SOUTH EXISTING

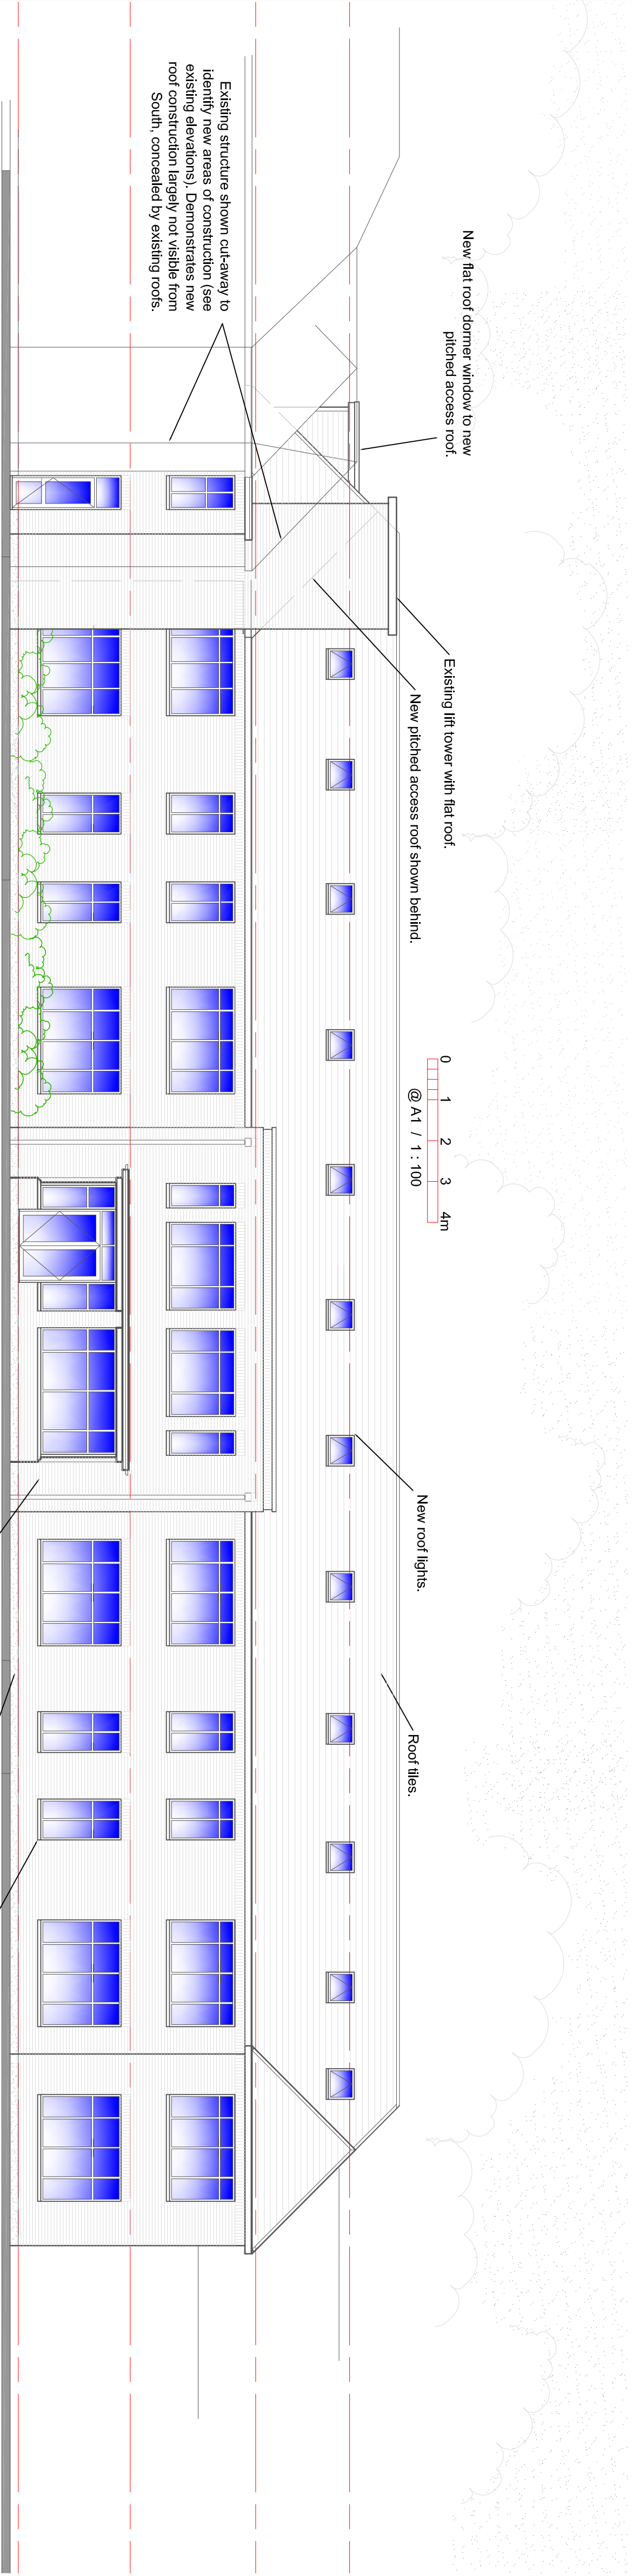


SOUTH PROPOSED

NEW ACCESS ROOF NOT VISIBLE FROM WEST OR NORTH ELEVATIONS

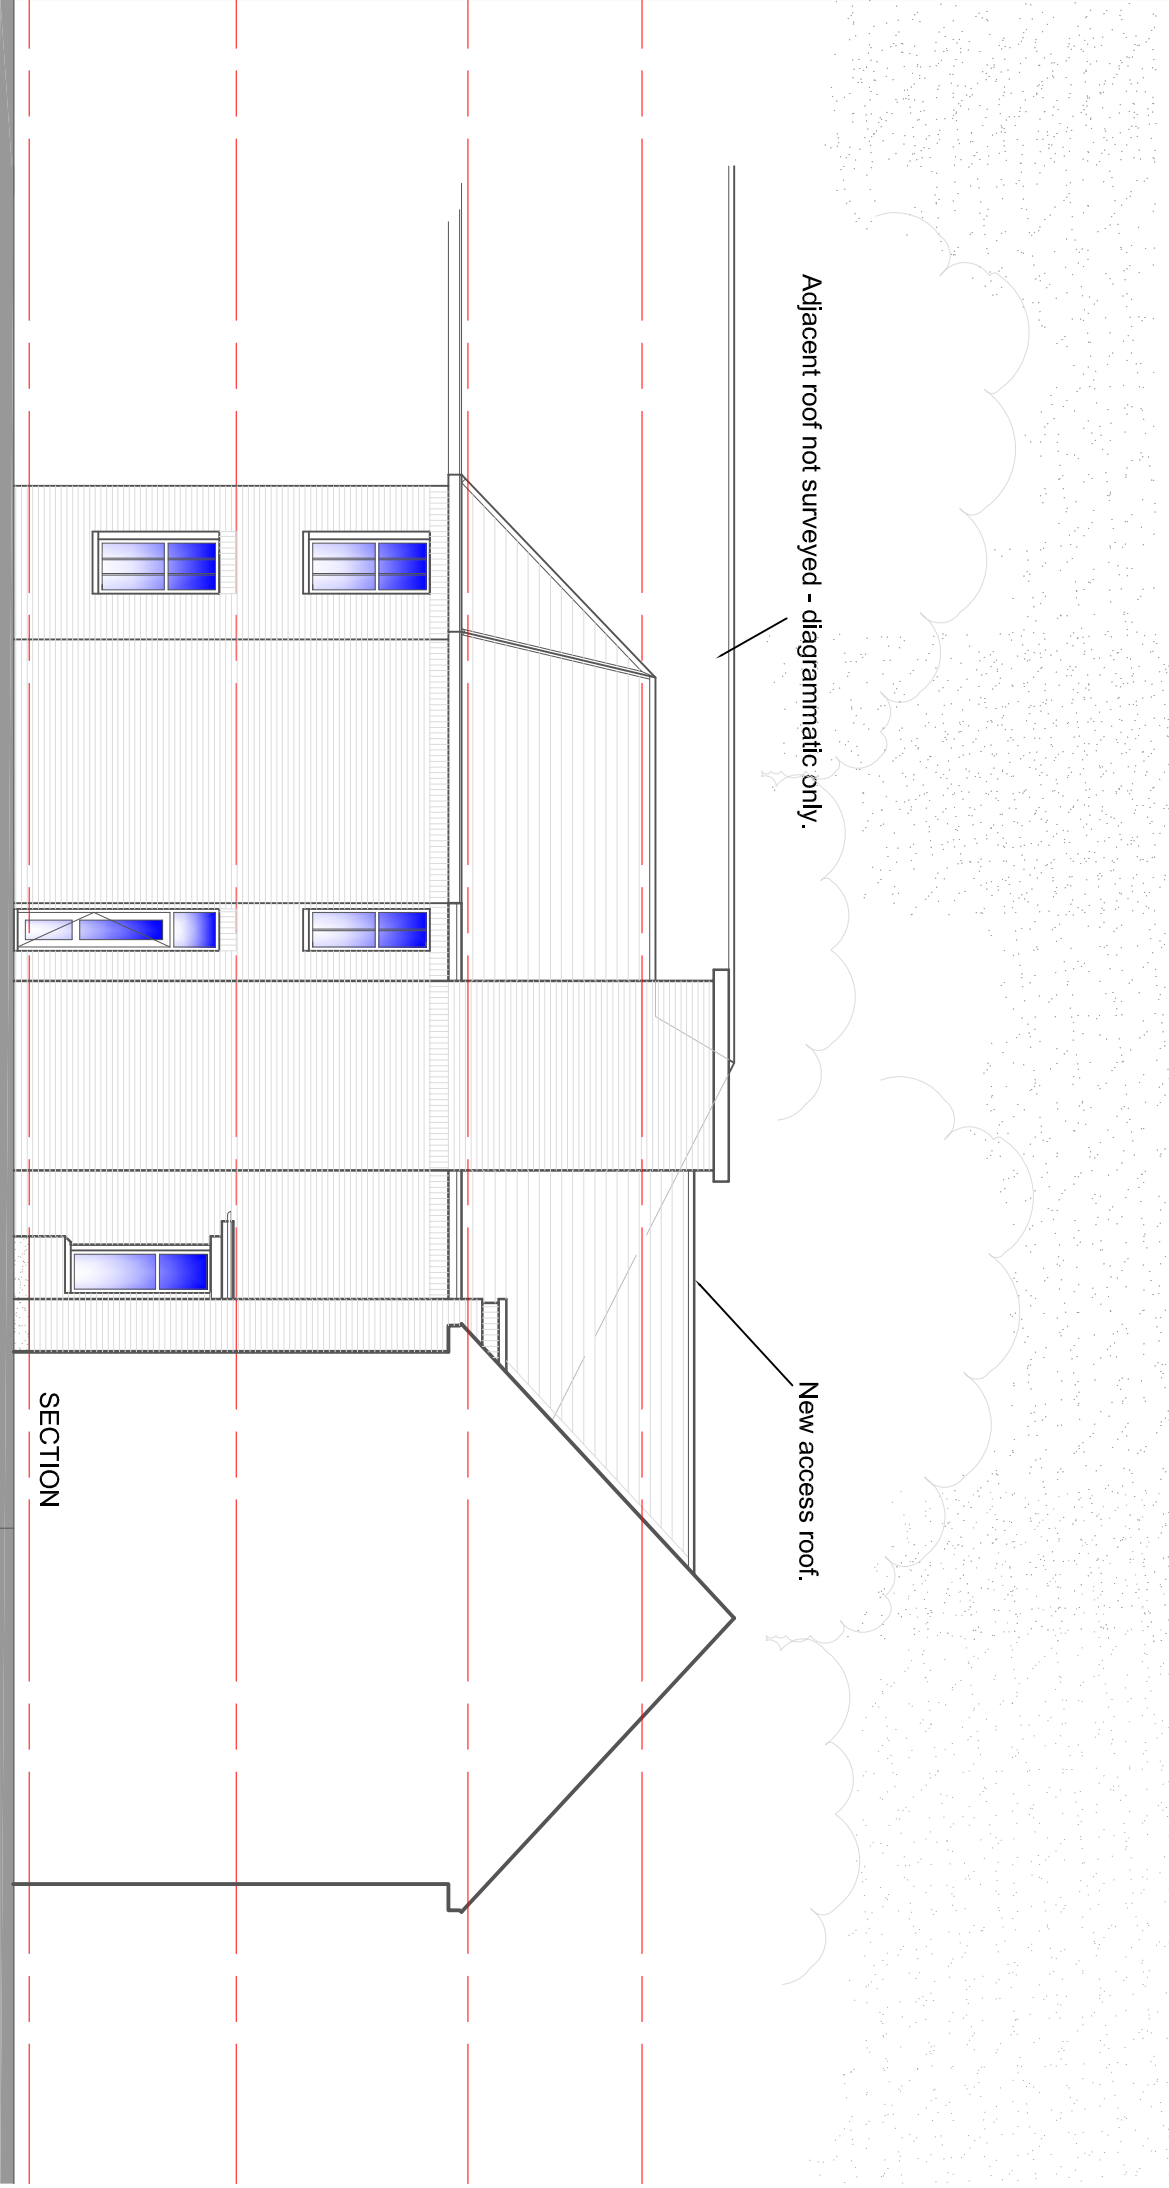

EAST PROPOSED

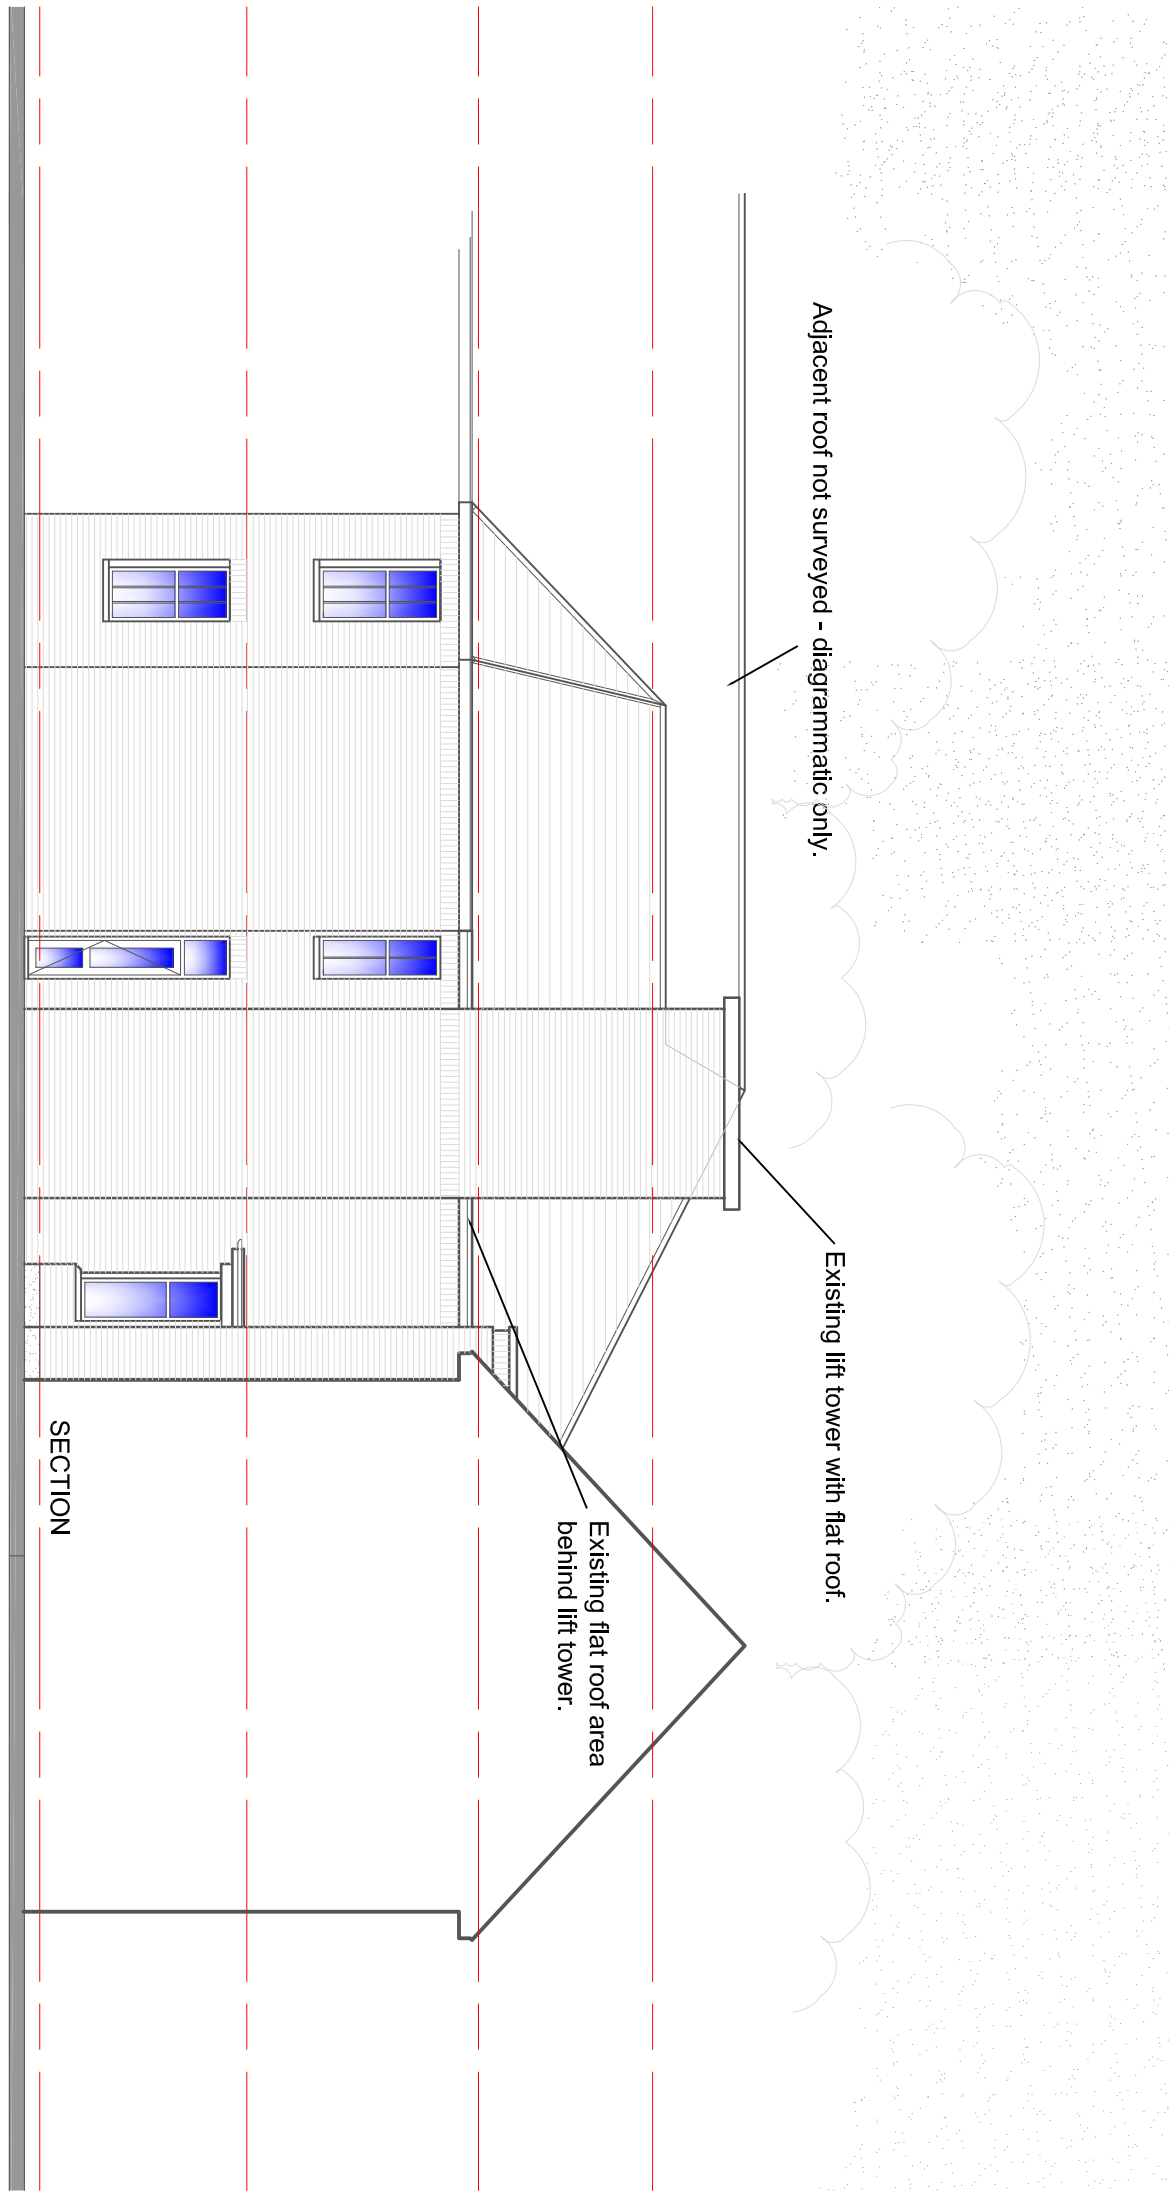

EAST EXISTING

DO NOT SCALE THESE DRAWINGS. USE WRITTEN DIMENSIONS ONLY. ALL DIMENSIONS TO BE CHECKED ON SITE PRIOR TO COMMENCEMENT OF WORKS / PREFABRICATION.

THIS DRAWING IS THE COPYRIGHT OF DEAN W MARSH AND MAY NOT BE REPRODUCED, COPIED IN WHOLE OR IN PART OR ALTERED WITHOUT PRIOR WRITTEN PERMISSION.

DEAN W MARSH
ARCHITECTURAL DESIGN &
PROJECT MANAGEMENT

SHALLFLEET
MOUNT PLEASANT LANE
LYMINGTON HAMPSHIRE
SO41 8LS
Tel: 01590 678766
E-mail: deanwmars@btinternet.com

EXISTING & PROPOSED ELEVATIONS

**SOUTH AFRICA LODGE
STAKES HILL ROAD
WATERLOOVILLE
HAMPSHIRE**

Drawn: DWM Date: 17/12/12
Checked: DWM Date: 21/01/13
Scale: 1:100
Drawing no / Revision:
1145.05.B.