
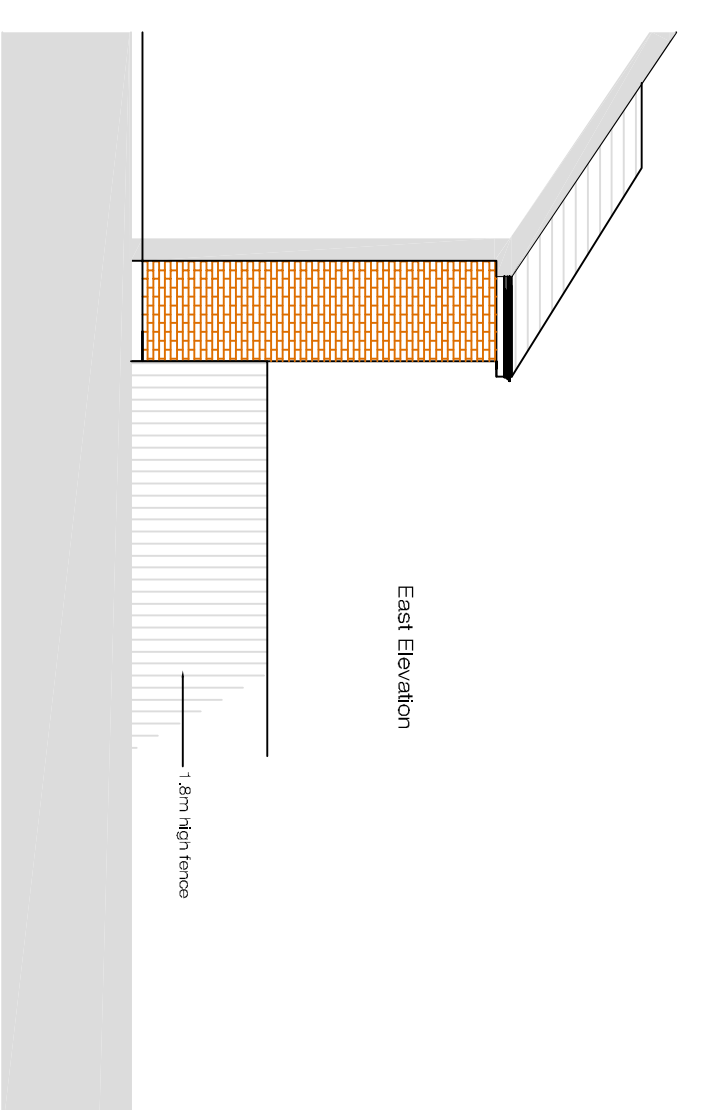
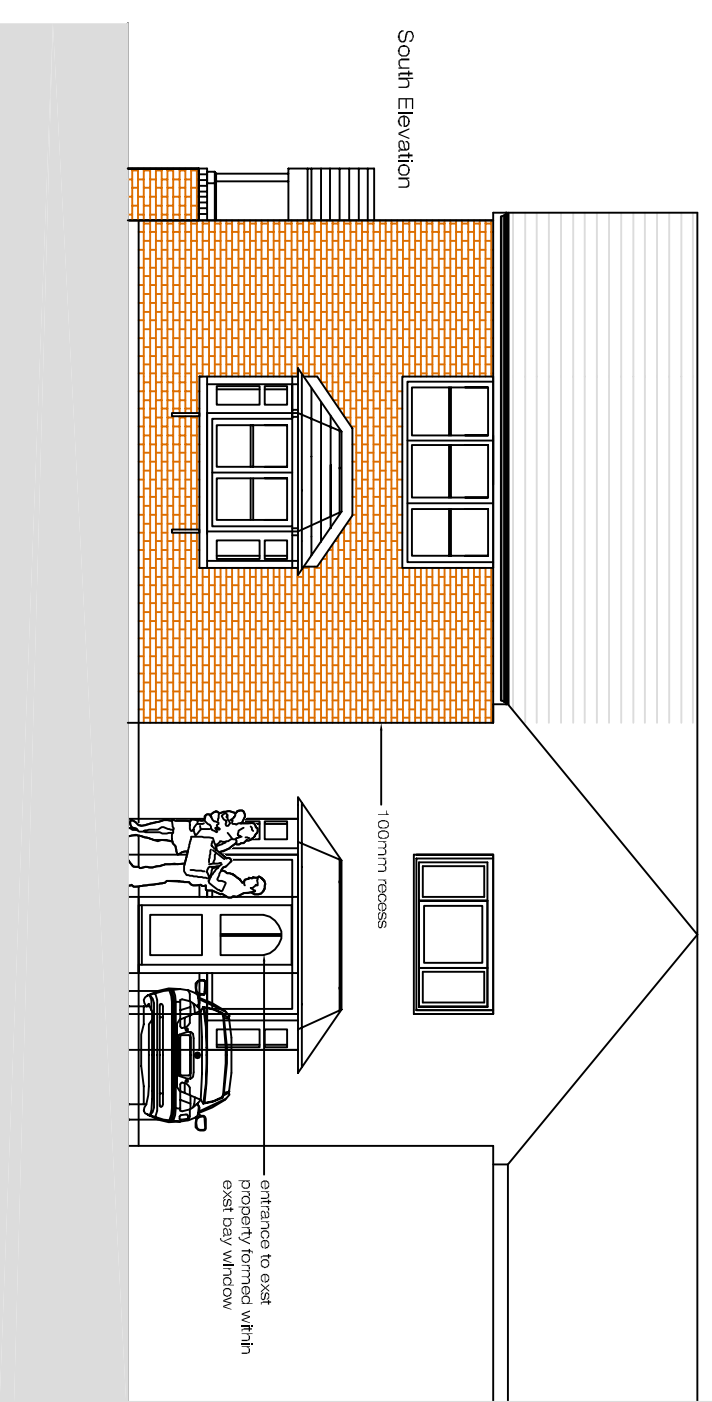





Proposed Elevations

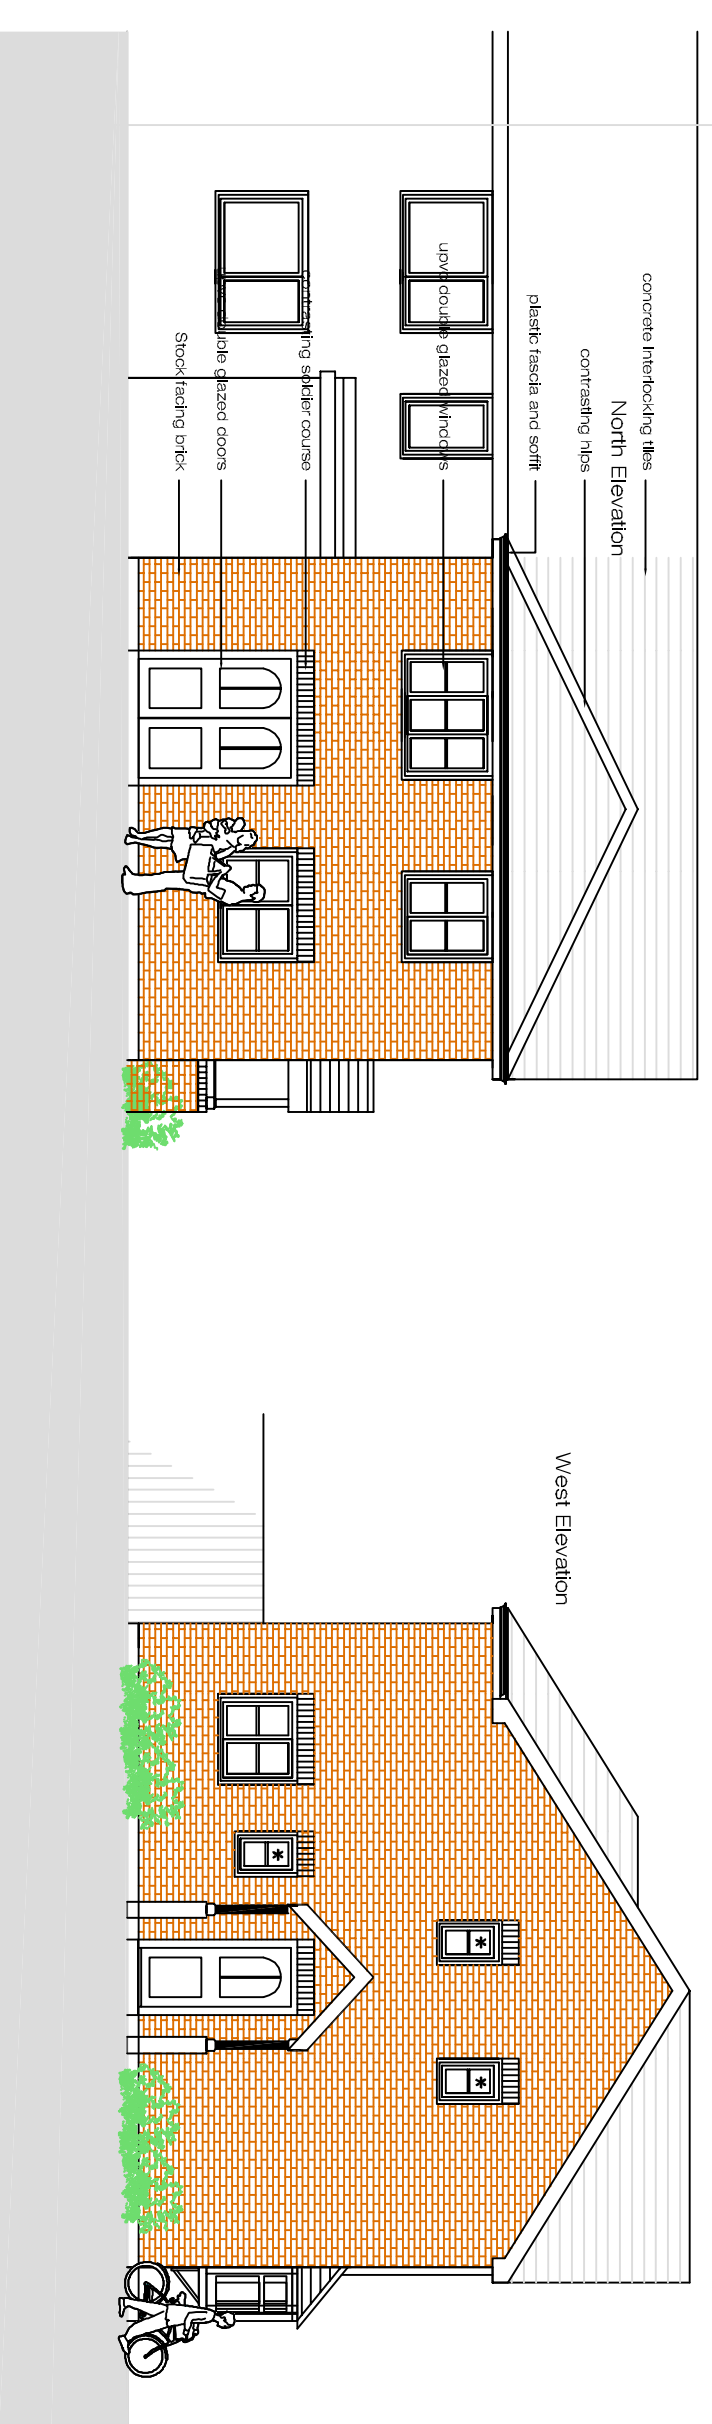



NOTES

[illegible]

Proposed Floor Plans

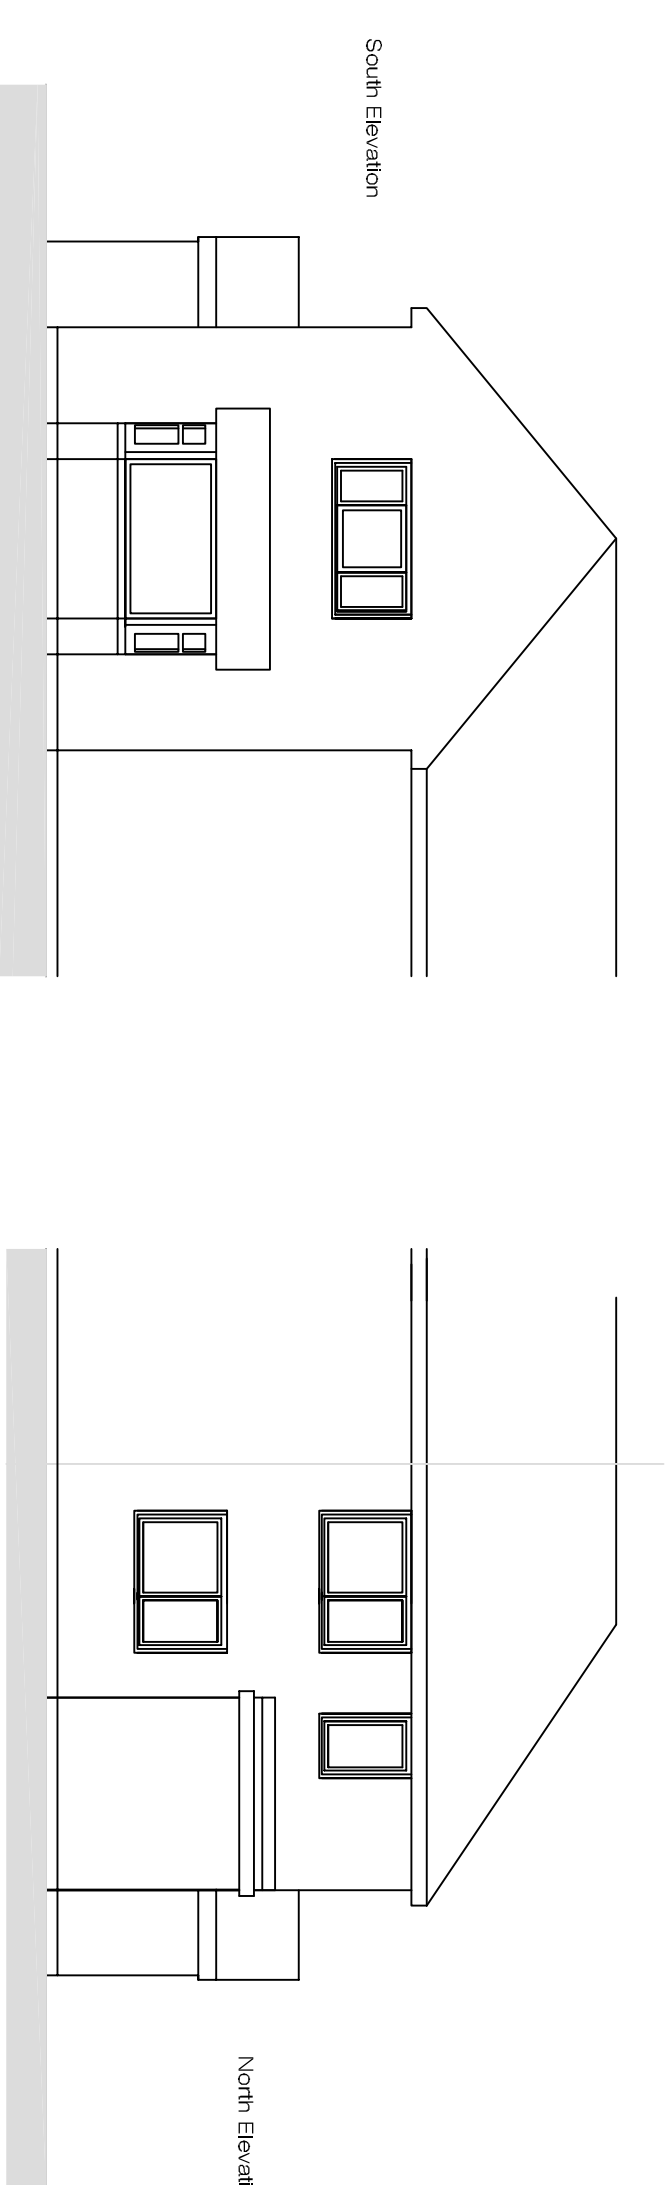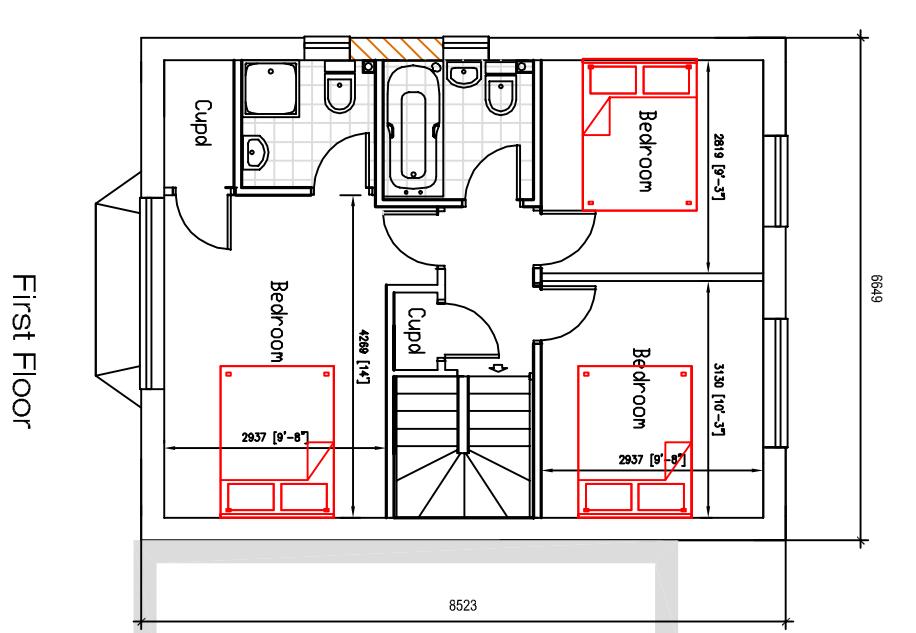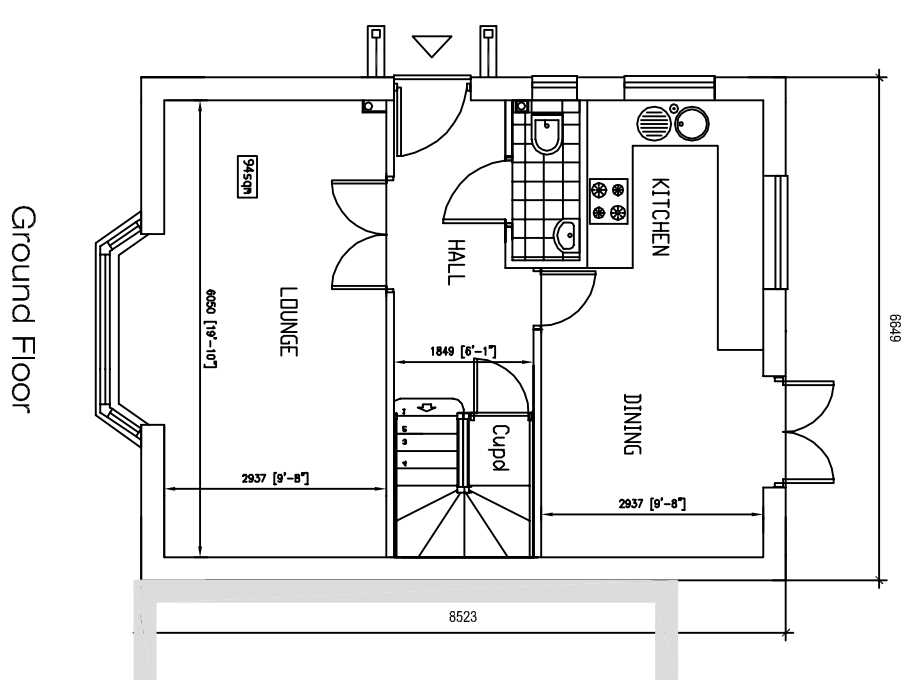

Existing Elevations

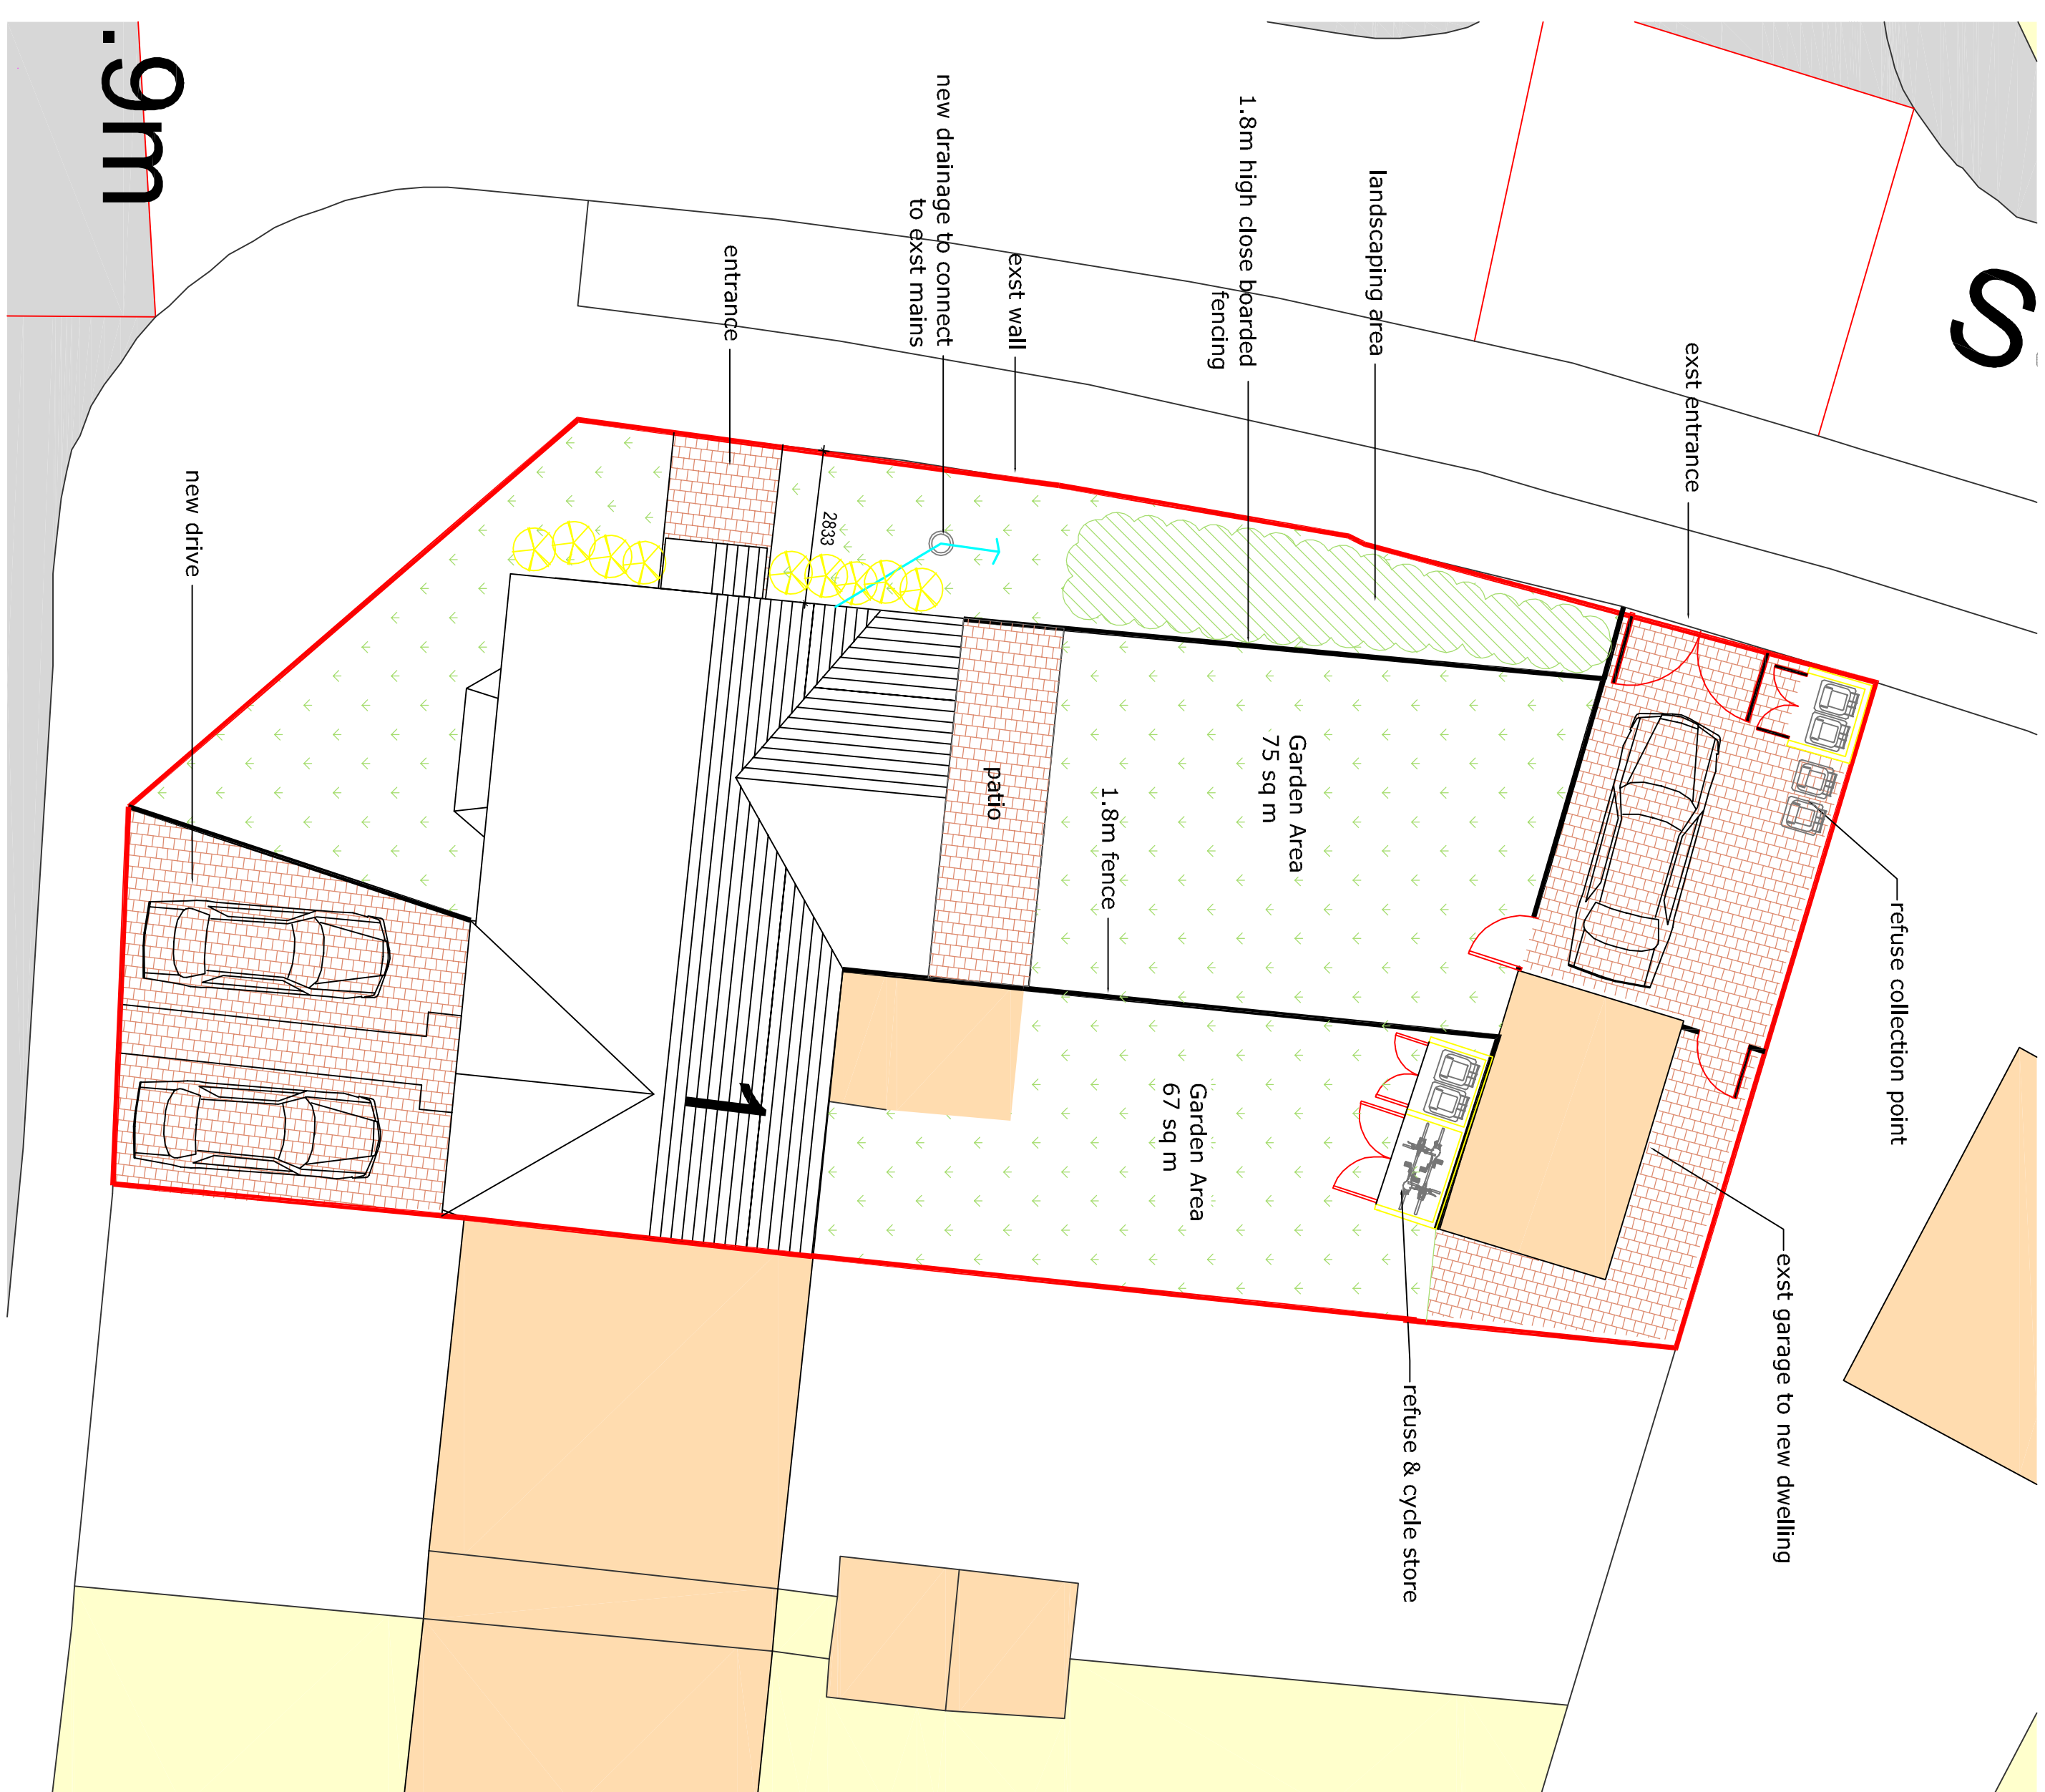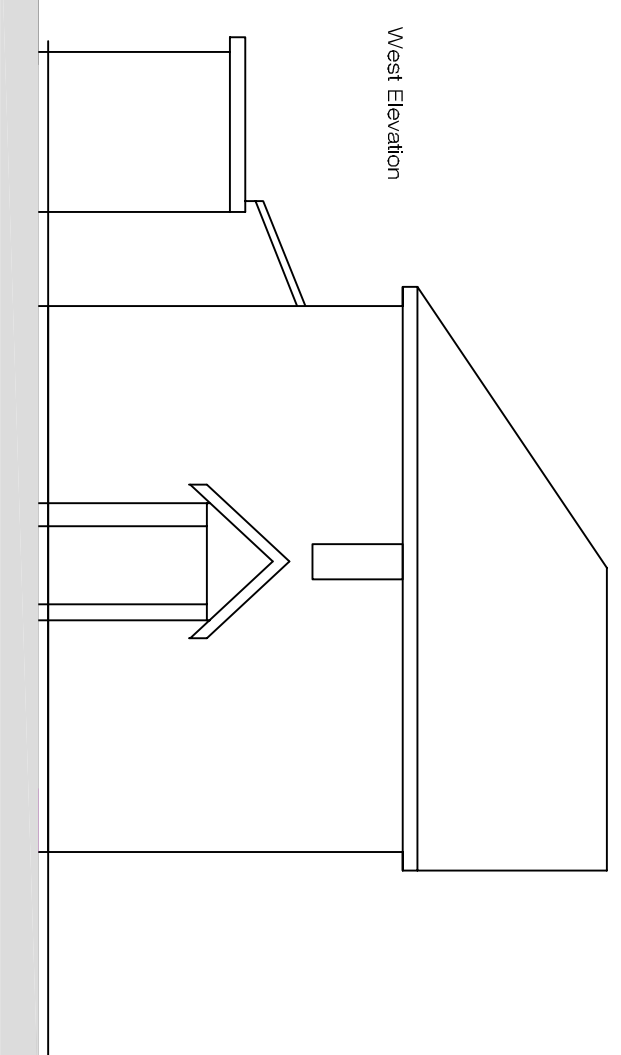

PLANNING

Drawn By	Date	Checked By	Date	Approved By	Date
CF	20/10/13				
Drawing No.		Revision		Scale	
CFA	FULL	01		1:100	

2 Emerald Close Waterlooville Hants PO7 8NZ.
2392 432484 fax: 023 92 358554 Email: classeclates@aol.com

Chris Flint Associates Ltd

DEVELOPMENT CONSULTANTS

DEVELOPMENT CONSULTANT

Mr G Wrightson
1 Blendworth Crescen
Leigh Park
Havant
Hampshire

Drawing the

Proposed Development