



**PROPOSED ELEVATIONS
SCALE 1:100**

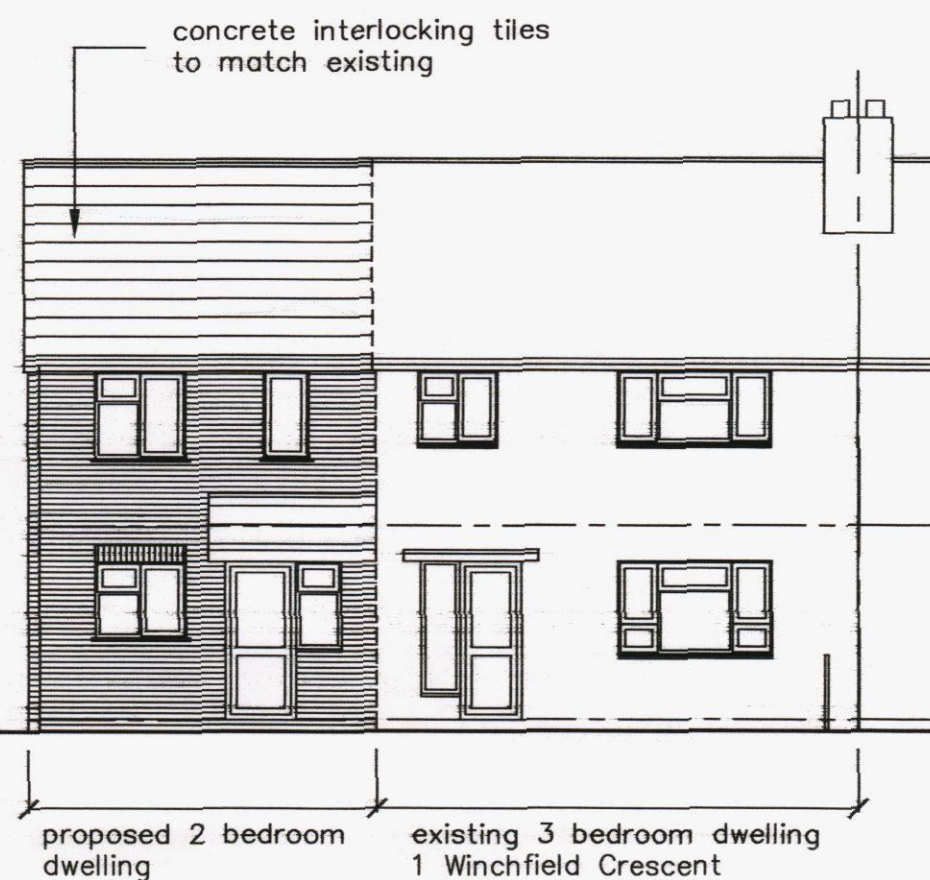


PROPOSED SOUTH ELEVATION



PROPOSED NORTH ELEVATION

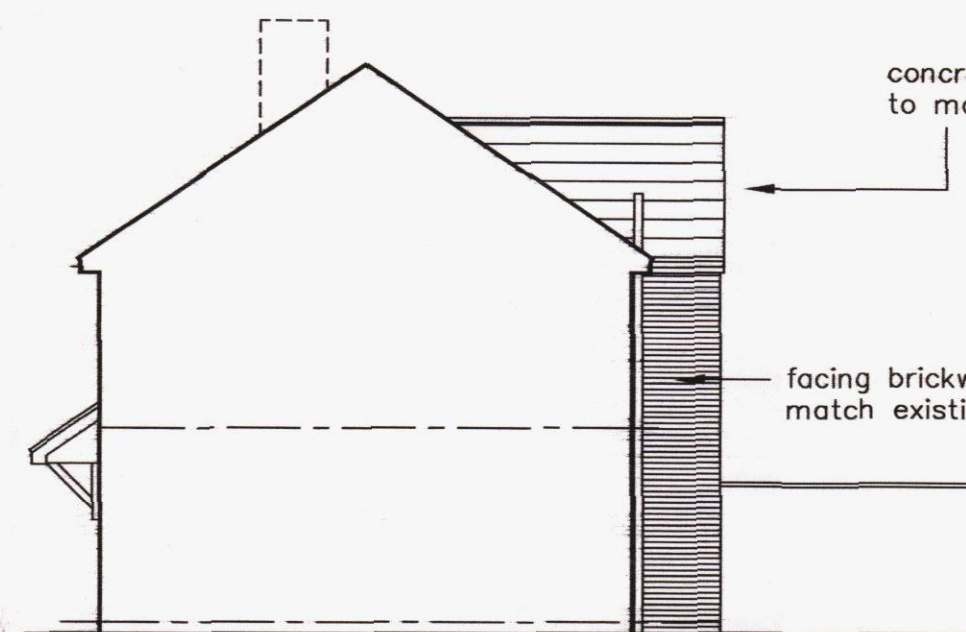


PROPOSED EAST ELEVATION

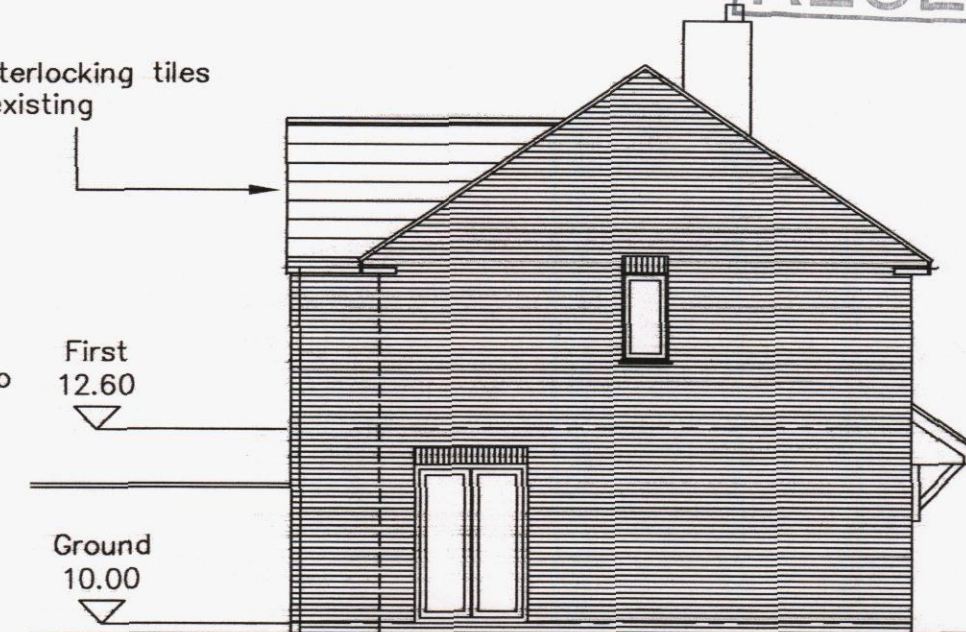


PROPOSED WEST ELEVATION


**EXISTING ROOF LAYOUT
SCALE 1 : 100**

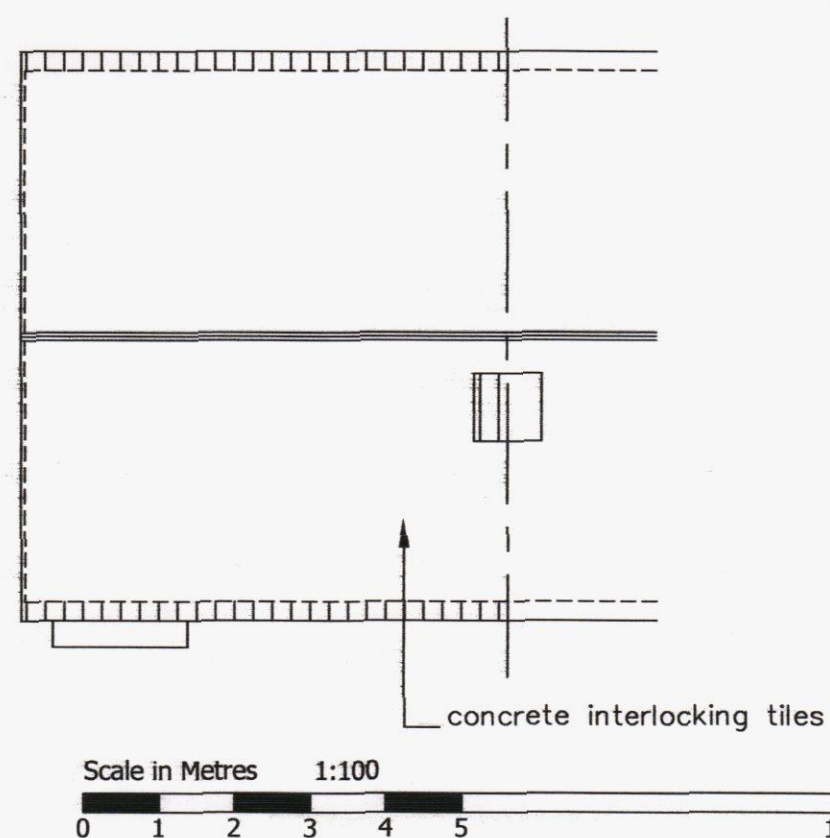


**PROPOSED ROOF LAYOUT
SCALE 1 : 100**

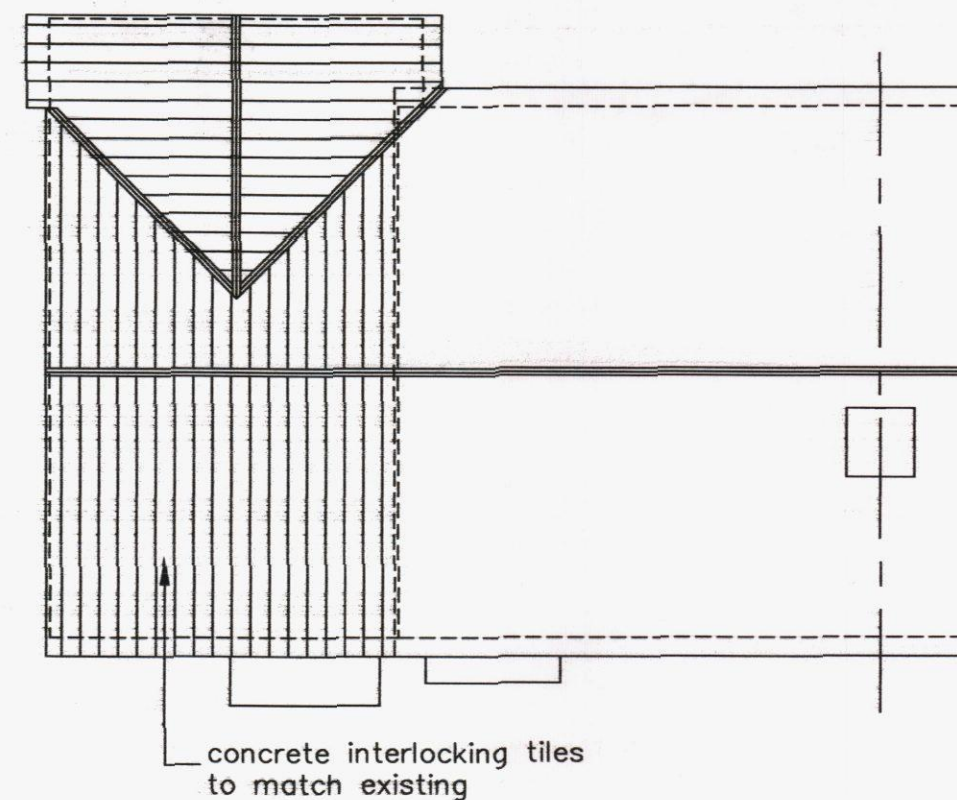

Proposed two bedroom dwelling adjacent to 1
Winchfield Crescent utilising existing
vehicular access onto highway at :
1 Winchfield Crescent Bedhampton Havant

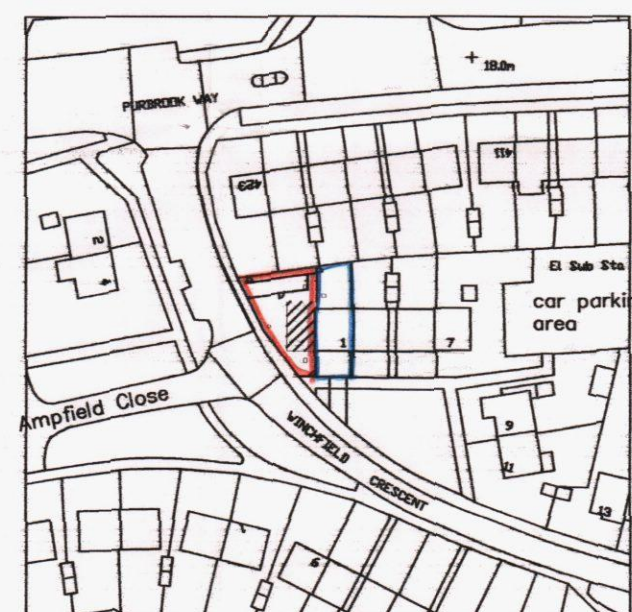

**LOCATION PLAN
SCALE 1 : 1250**

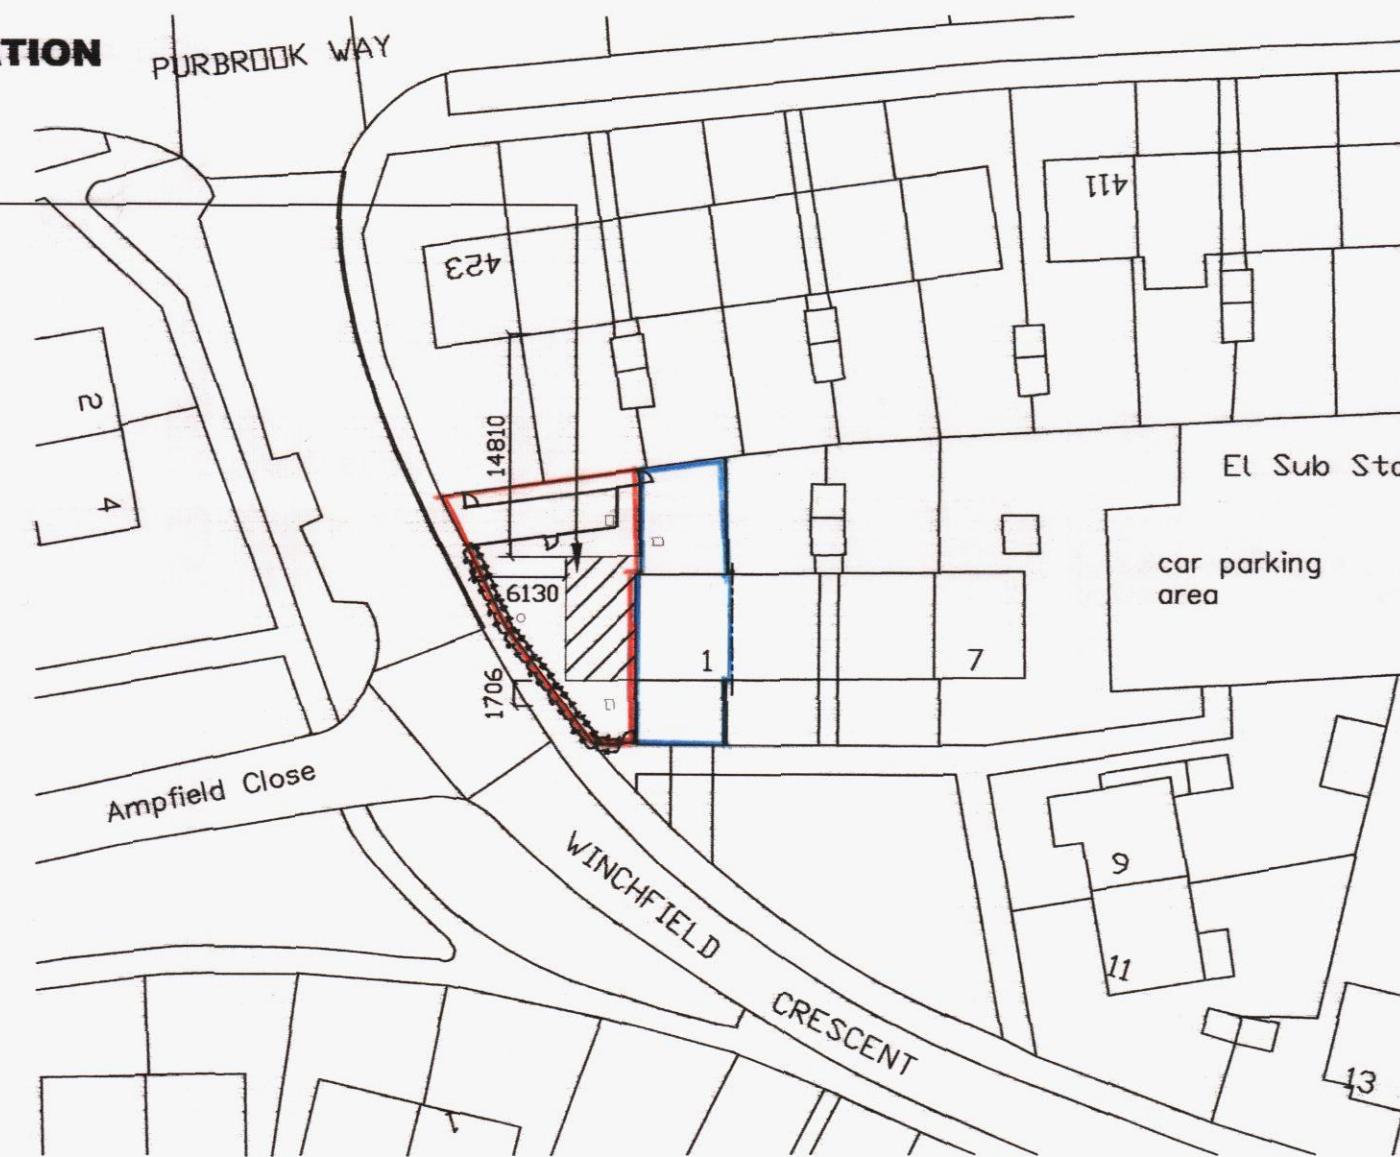

**BLOCK PLAN
SCALE 1 : 500**

NOTES:
The design and construction of this project shall be in accordance with the current Building Regulations & NHBC Standards. These notes & drawings have been prepared solely for the purpose of Planning & Building Regulation approval.
Do not scale from this drawing unless for Planning purposes. All dimensions to be checked on-site and any alterations to be approved by the Architect and/or client prior to any work commencing.
Ordnance Survey Licence No: 100047591
This drawing to be copyright and to be read in conjunction with all other drawings

Amendments:
Rev A : General amendments - 08/01/14

Key:

Client Name & Address:
Mr & Mrs C O'Shea
The Old Farmhouse
Hayling Island
PO11 0PR

Project Address:
Mr & Mrs C O'Shea
1 Winchfield Crescent
Bedhampton
Havant
PO9 3SP

Drawing Details:
PLANNING DRAWING
Proposed Elevations, Block, Location Plan & Roof Layouts

Project No: 773	Drawing No: 3	Rev No: A
Scale: 1:500, 1:1250, 1:100@ A2	Drawn: BWH	Date: 12/12/13



**B H
ARCHITECTURE Ltd**
Heath Cottage
Newlands Lane
Purbrook
Waterlooville
Hants
PO7 5SQ
Tel: 023 9223 2322
Mob: 07747 771808
E-mail: bernard@bernardharding.com