

NOTES:

All dimensions to be checked on site and any discrepancy notified to the client immediately. All dimensions are to be used in preference to scaled dimensions.


This drawing is the property of The Martin Ralph Group and must not be reproduced, in part or whole, or adapted from, without their permission.

It is essential that prior to commencement and during construction the design is followed and any variations are discussed with the architect and the client. Any variations, anomalies, non-industry standard features or other concerns.

For both pricing and construction purposes Structural, Mechanical and Electrical Engineers designs, calculations and sizes etc are to take preference over the layout drawings. Any discrepancies are to be brought to the immediate attention of The Martin Ralph Group.

NOTE

Internal discussions have been had with the Planning Authorities. Drawing based on Proknap data and topo survey supplied by the client.

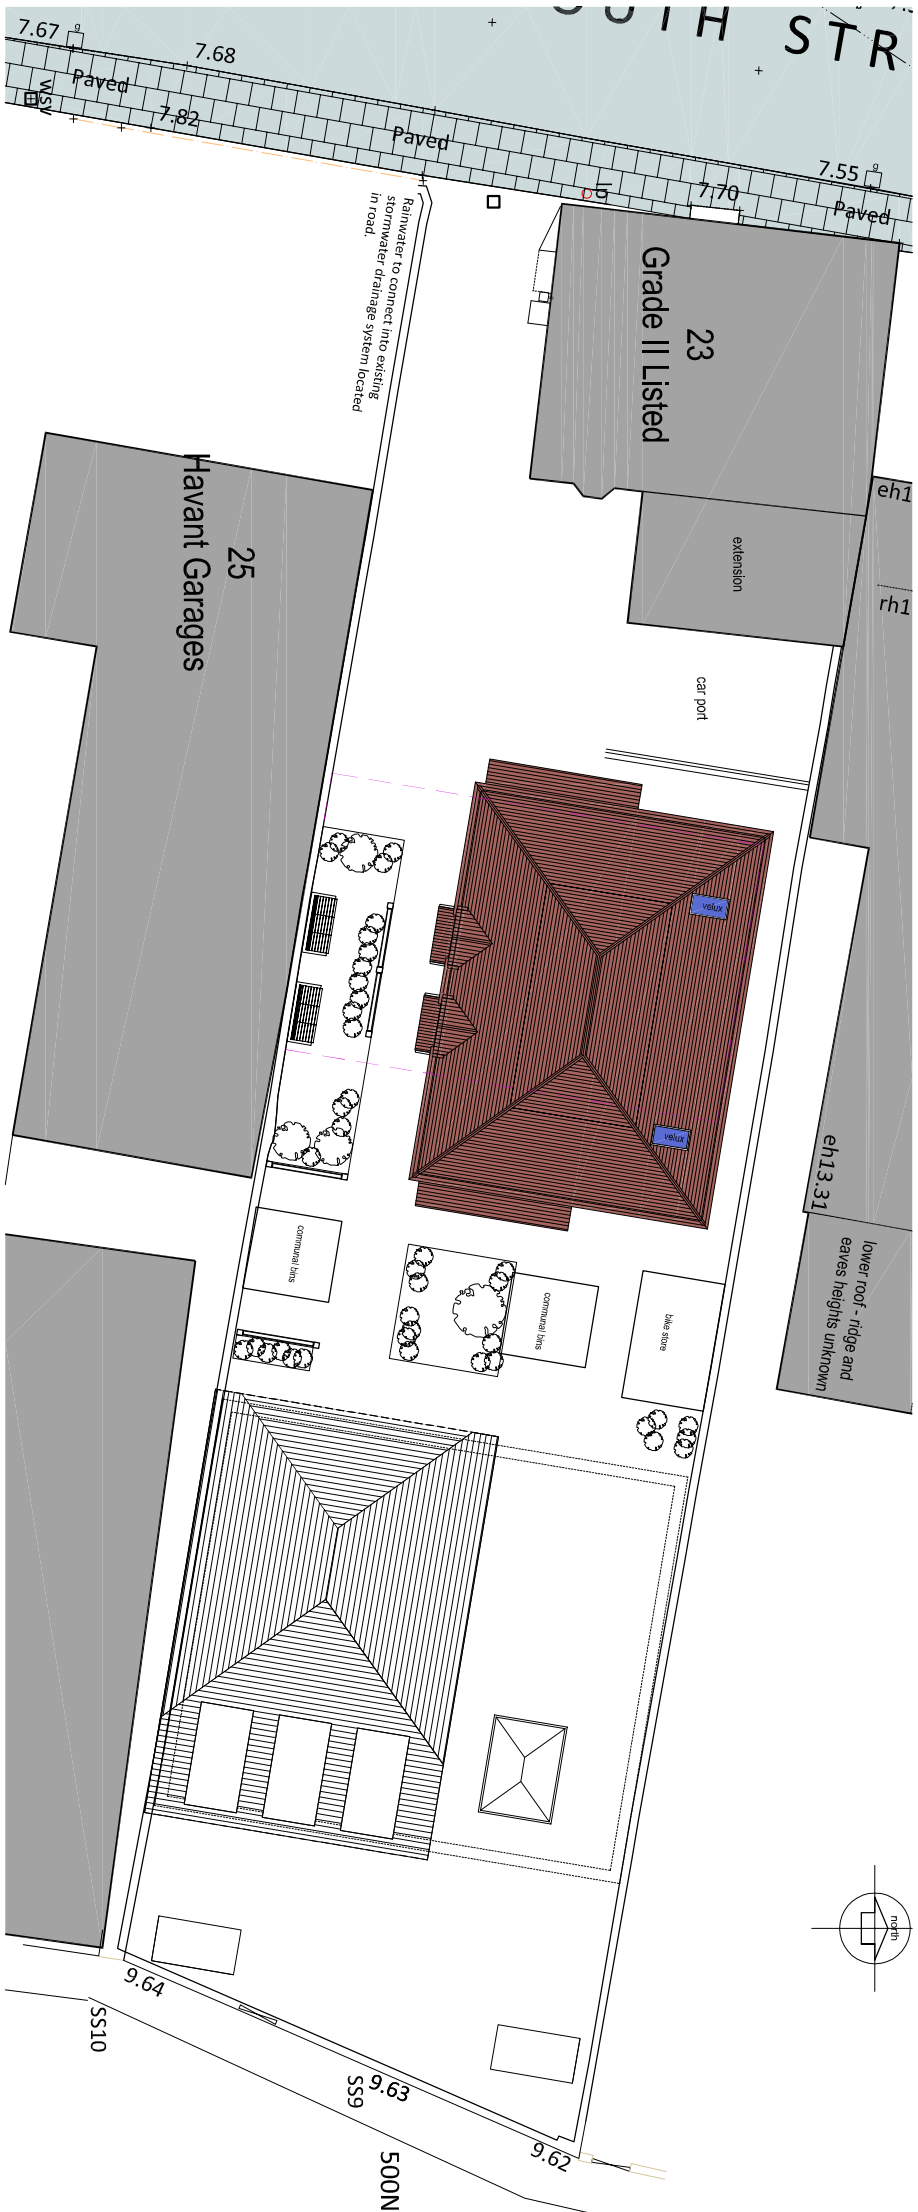


ROOF PLAN

1:200




SITE PLAN

 

PROPOSED SITE PLAN

1:100

Key

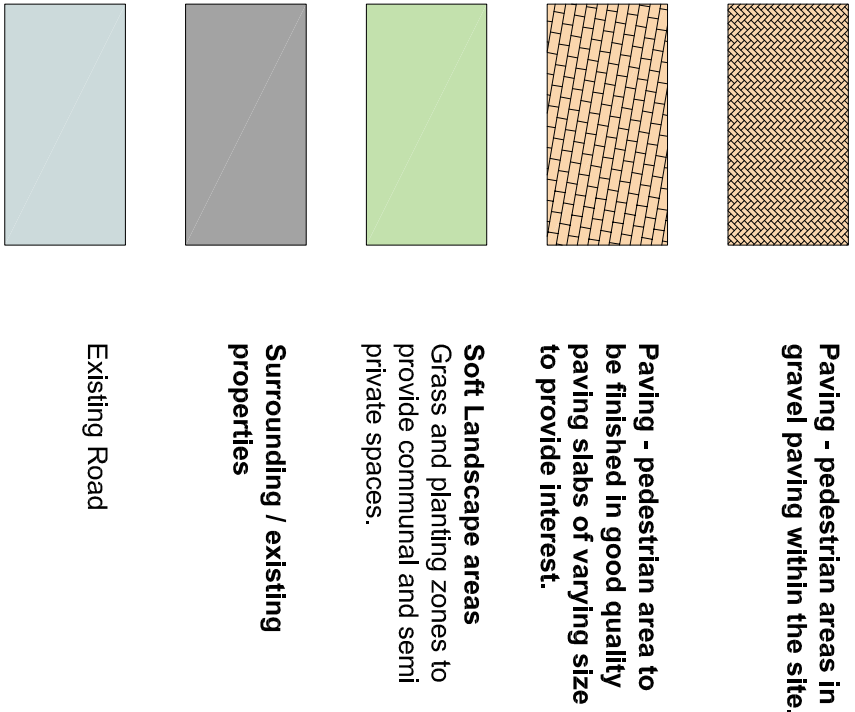

AMENDMENTS	DATE
D	18.10.13
C	31.07.13
B	24.07.13
A	03.07.13
CLIENT	
HILLCREST PROPERTIES (Hampshire) Ltd	
Bishops Lane, Shirrell Heath Southampton SO32 2JS	
PROJECT	
Redevelopment proposal for 23 South Street, Havant, PO9 1BU	
DRAWING TITLE	
PROPOSED SITE PLAN AND ROOF PLAN	
DATE	03.05.2013
SCALE	1:100 / 1:200 @ A1
DRAWING NO.	13A_015 005
REVISION	D

TITLE

MARTIN RALPH

studio LUNDI GROUP



CHARTERED SURVEYORS
ARCHITECTS & ENGINEERS

11 Dragon House
Barnstable Business Park
Purtonmouth
Hampshire
PO17 1SE
www.martinralph.co.uk
info@martinralph.co.uk
T: 023 8225 7711
F: 023 8225 7712

23 SOUTH STREET, HAVANT