




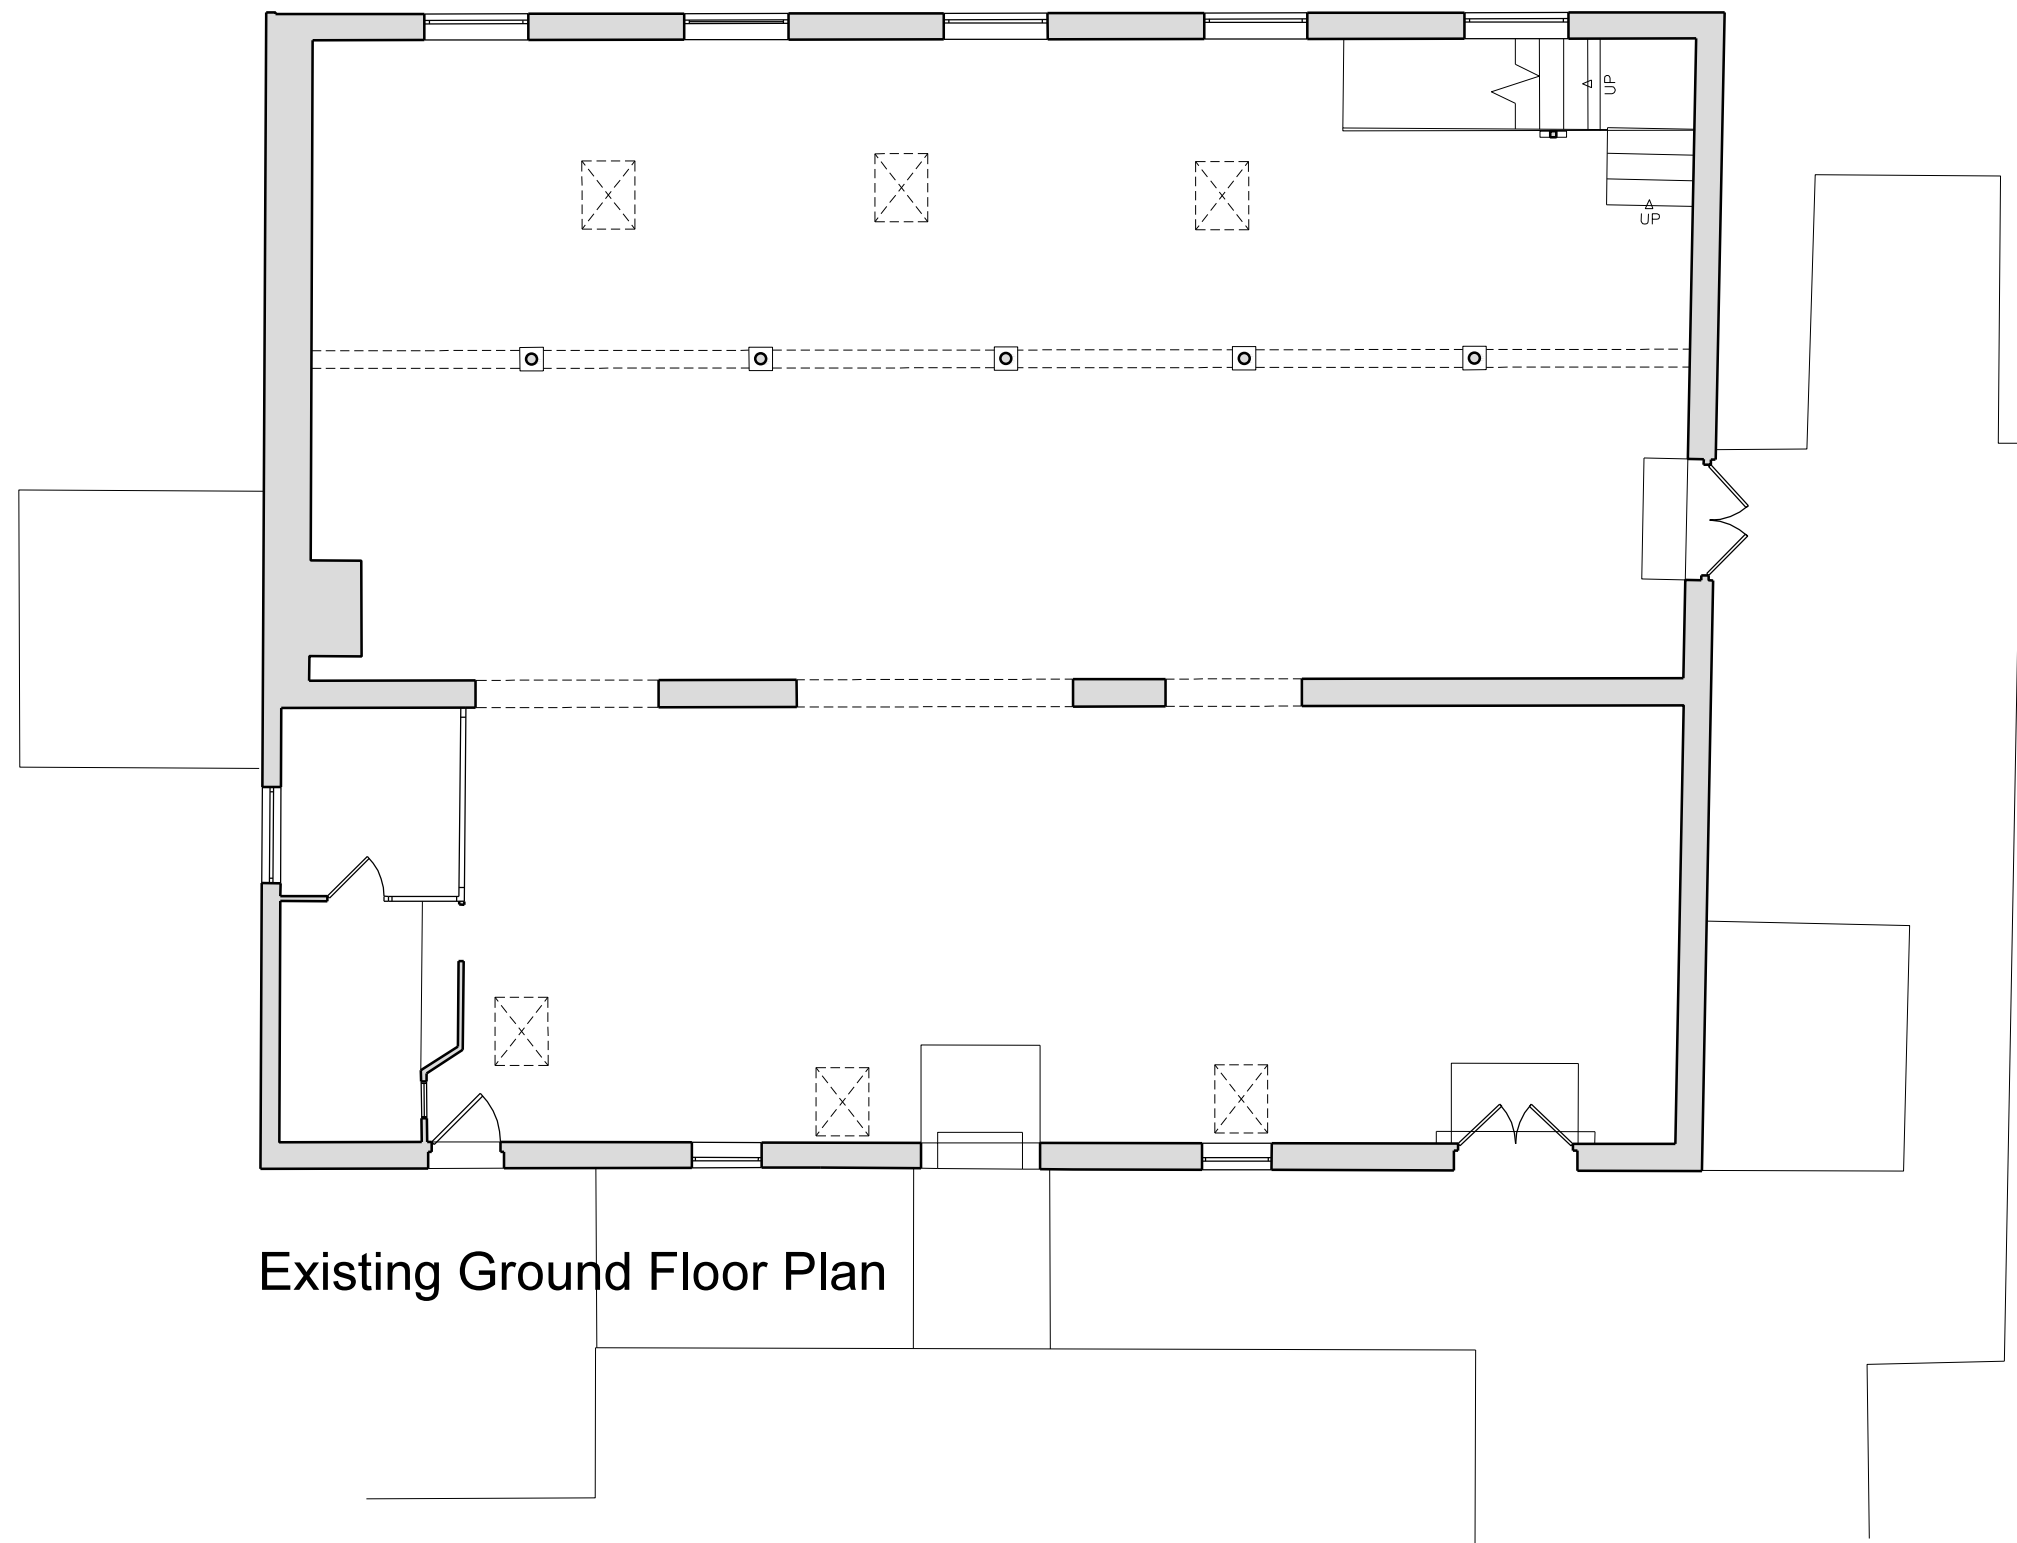


Existing Ground Floor Plan

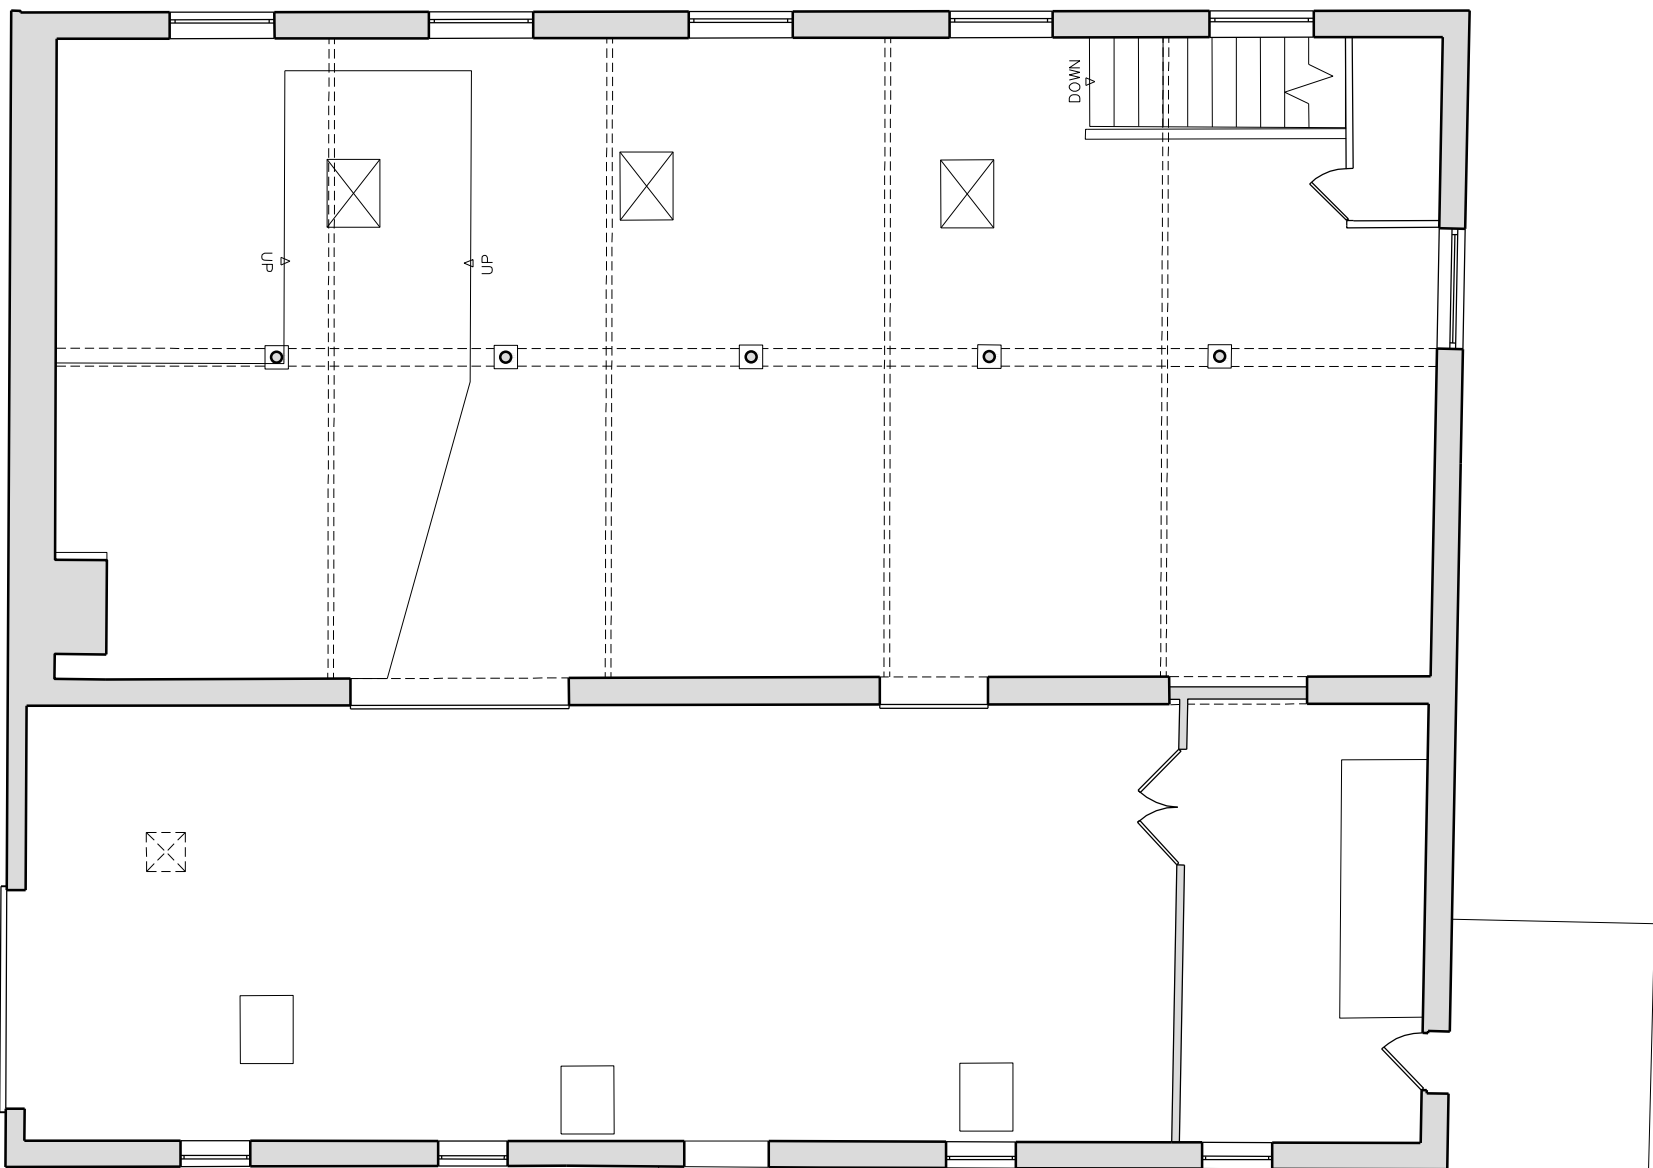

Existing First Floor Plan

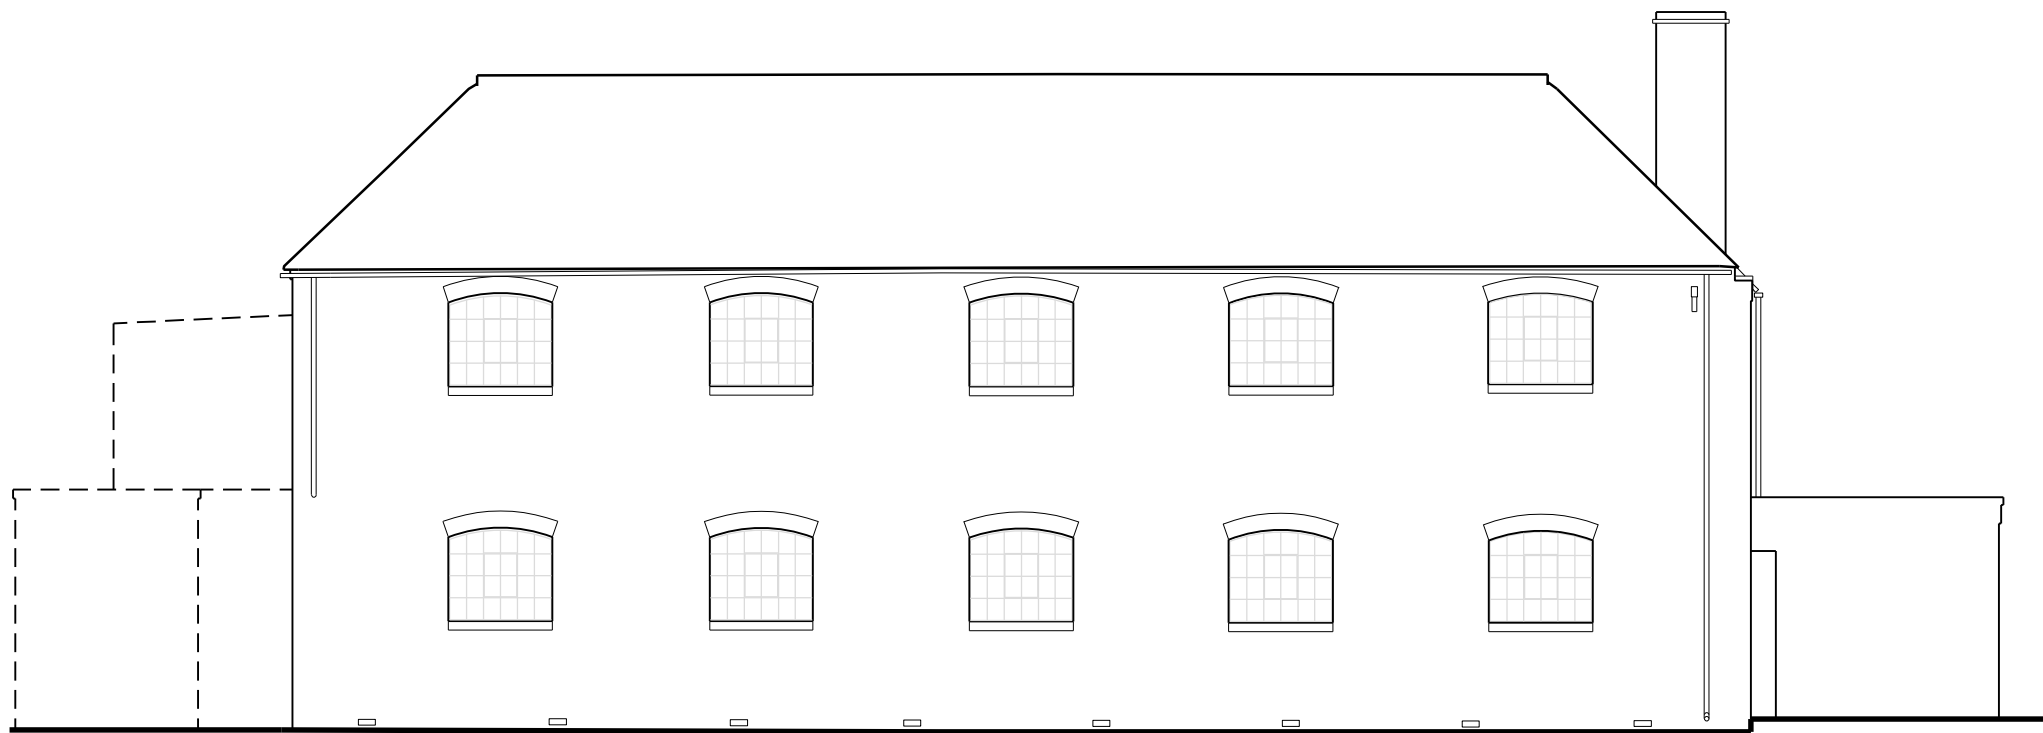


North (West Street) Elevation

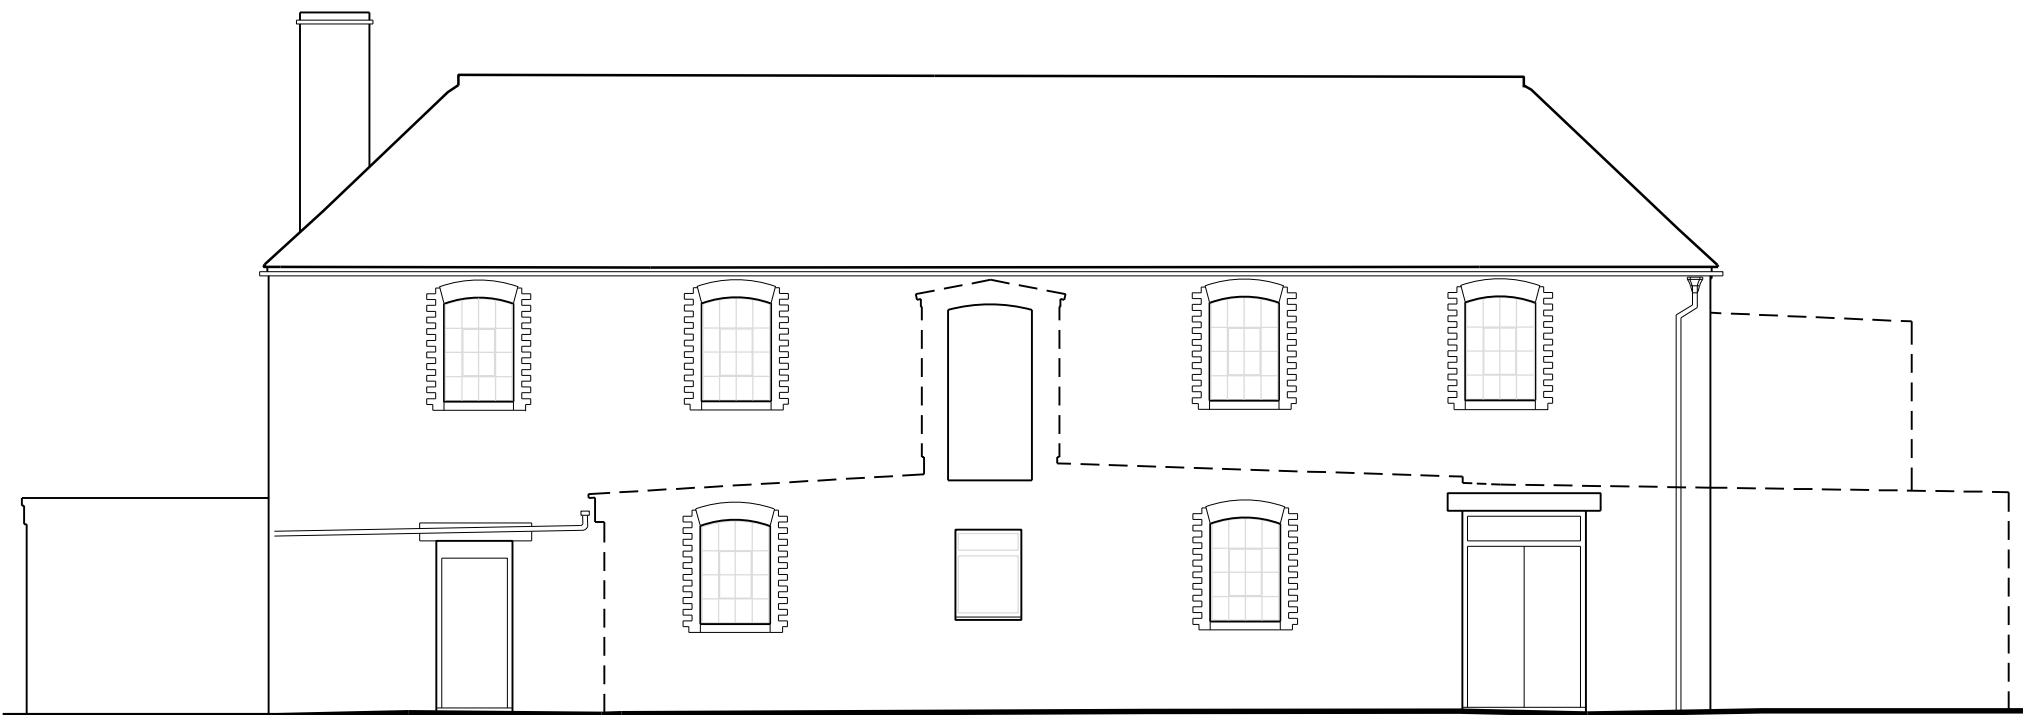


South (Entrance) Elevation

Dashed outline indicates adjacent structures to be demolished

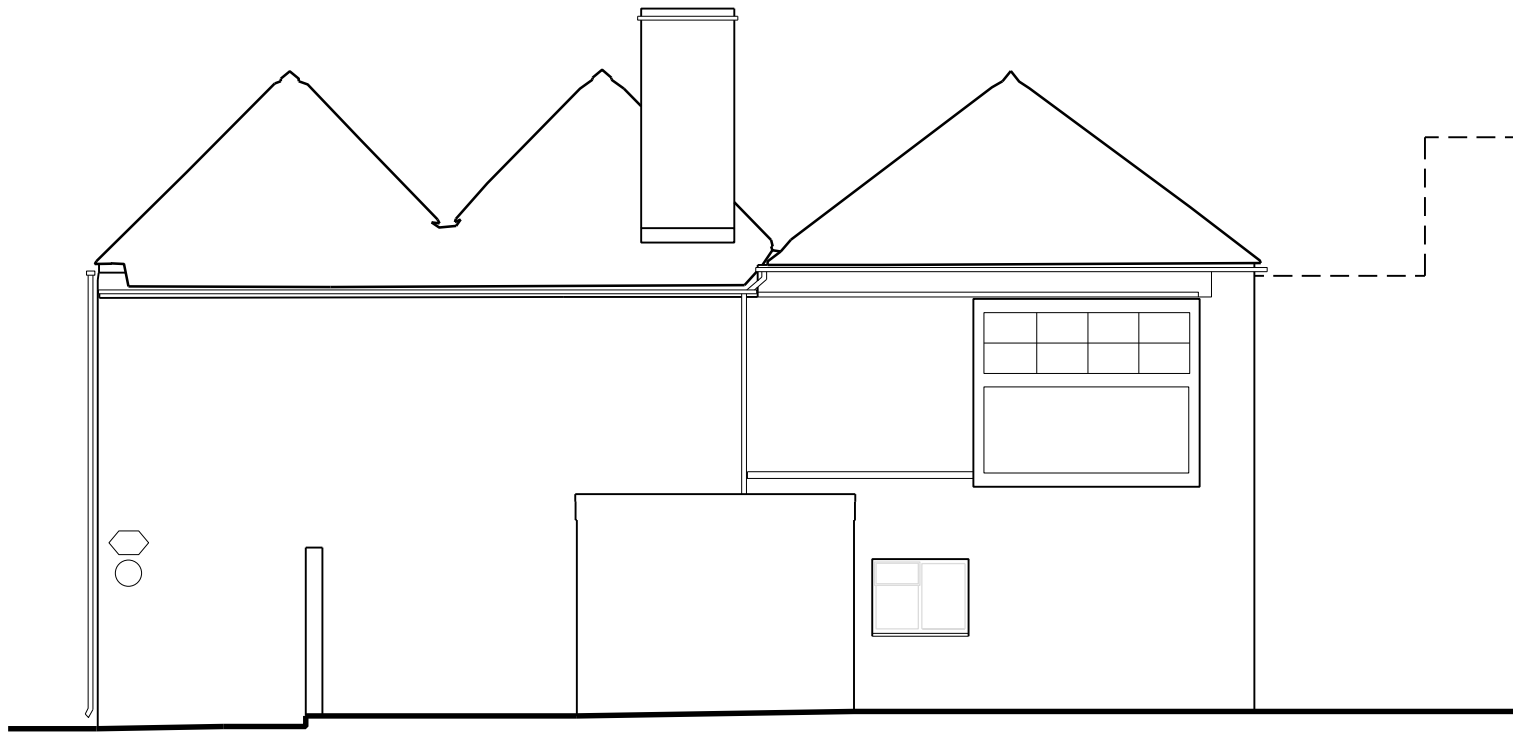

West (Site Entrance) Elevation

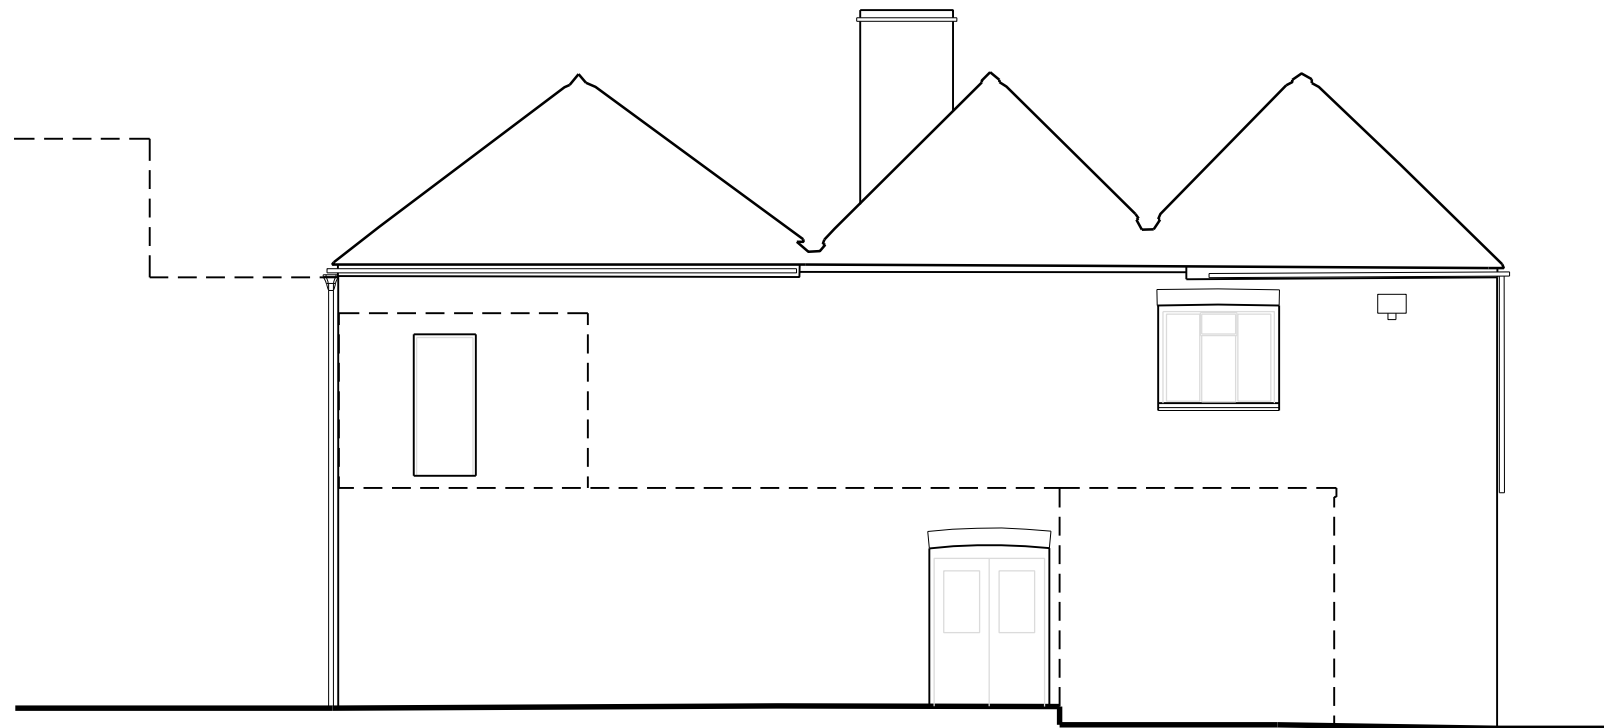


East Elevation

Rev	Date	Description	By	PM
REVISIONS				

Plan and elevation information based on drawings 353WS01 & 353WS02 by:
Siteline Geomatic Surveyors
Unit E, Woodside, 34 Parham Drive,
Eastleigh, SO50 4NU
T: 02380 811081

PLANNING

 

CLIENT
Vail Williams

Scale @ A1: 1/100
Date: © November 2012

TITLE
West Street, Havant
Existing Building Plan
& Elevations

Drawing No:
12.071.003

Revision:

HGP
ARCHITECTS

FURZEHALL FARM, WICKHAM ROAD
FAREHAM, HAMPSHIRE, PO16 7JH
T: 01329 283 225
F: 01329 237 004
E: EMAIL@HGP-ARCHITECTS.CO.UK
W: WWW.HGP-ARCHITECTS.CO.UK

HGP Architects Ltd.
Copyright Reserved.
Check dims. on site.