




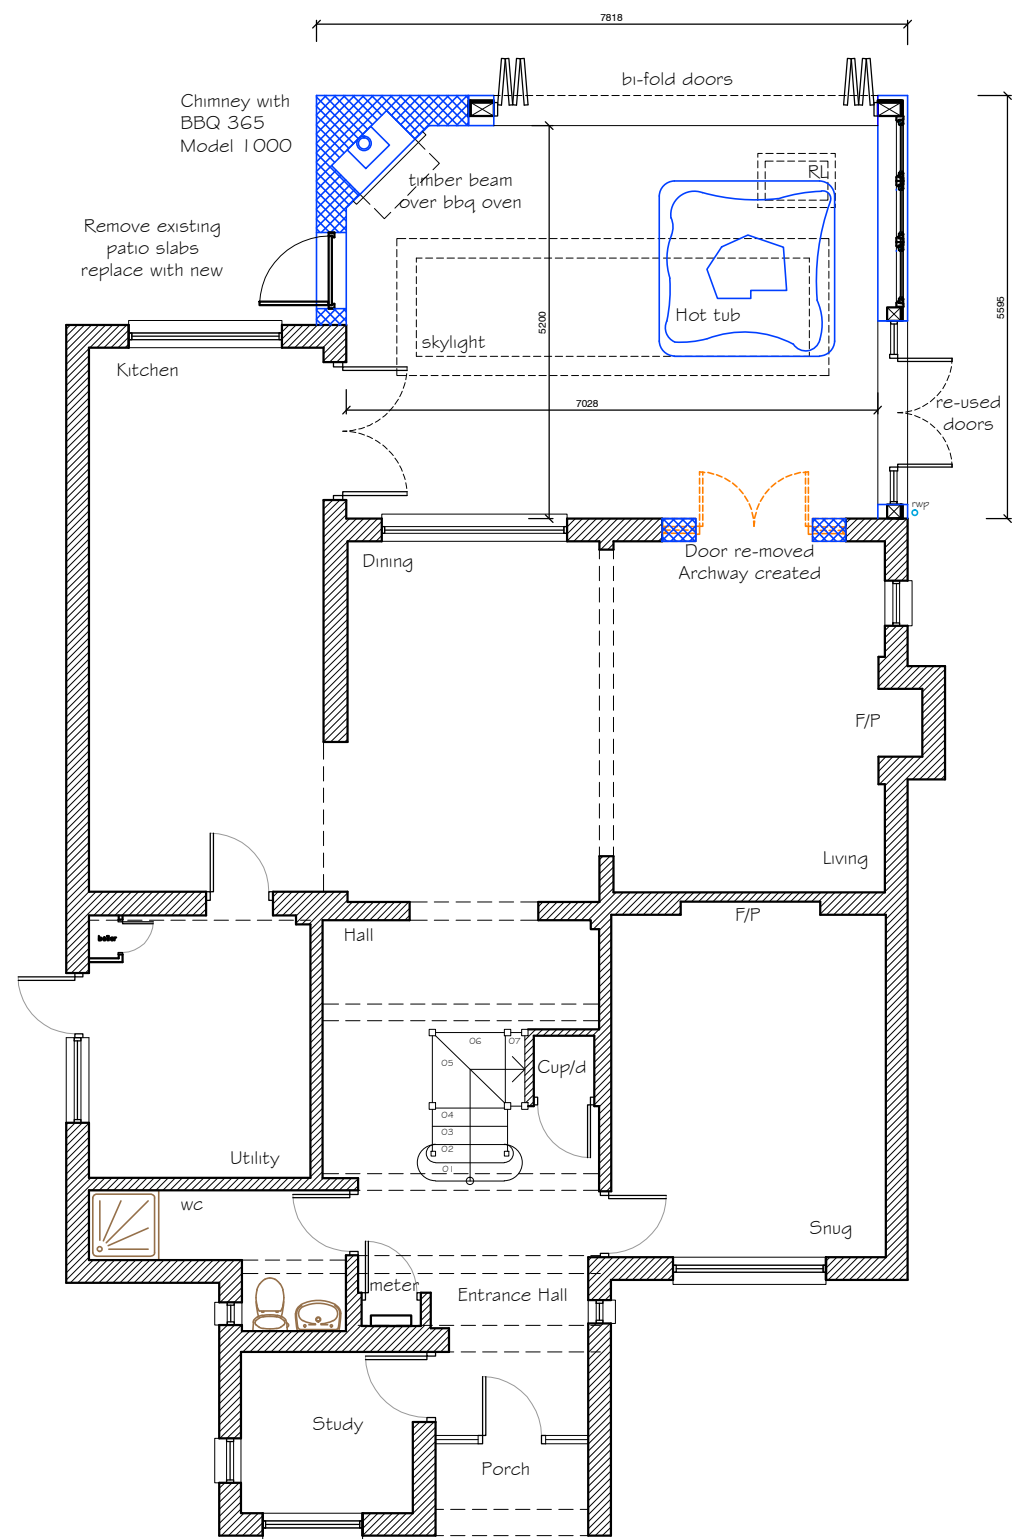


Ground Floor Plan
as Proposed
Scale 1:100

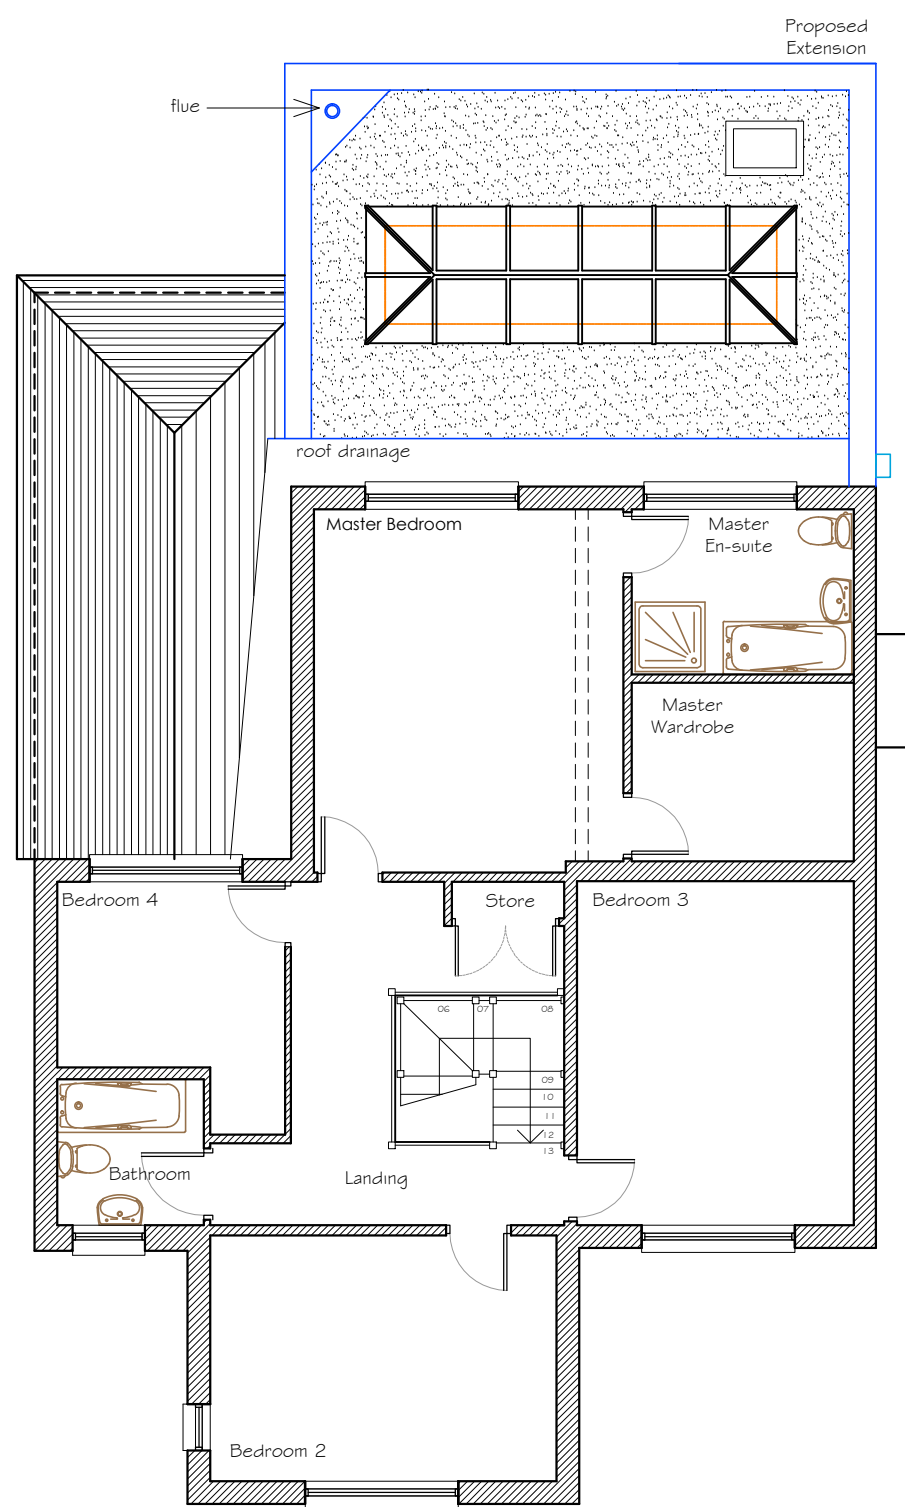


First Floor Plan
as Proposed
Scale 1:100

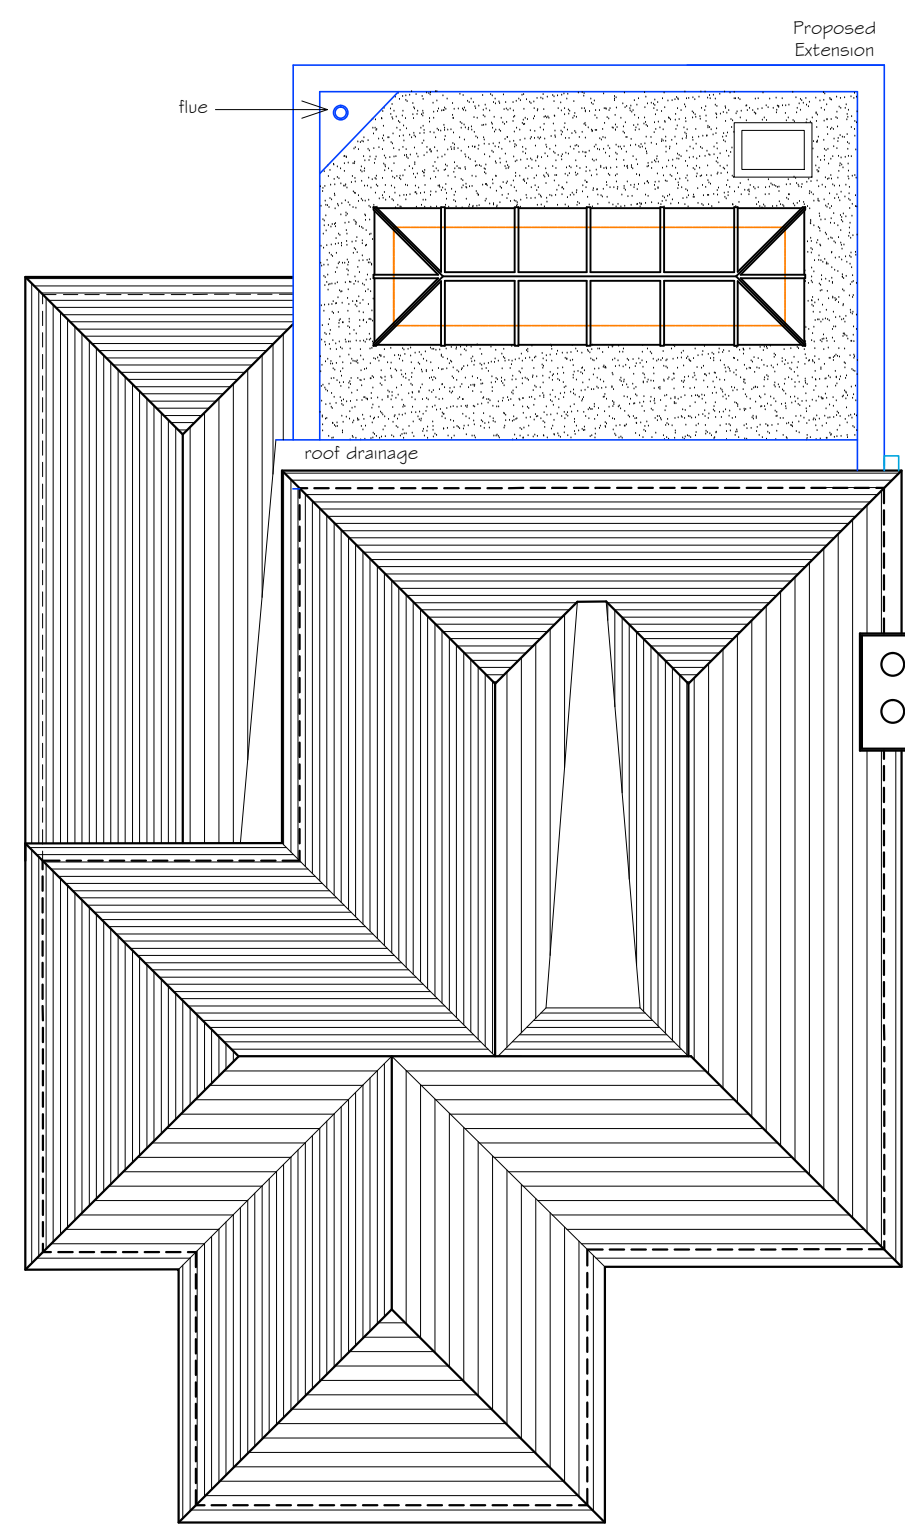

Roof Plan
as Proposed
Scale 1:100

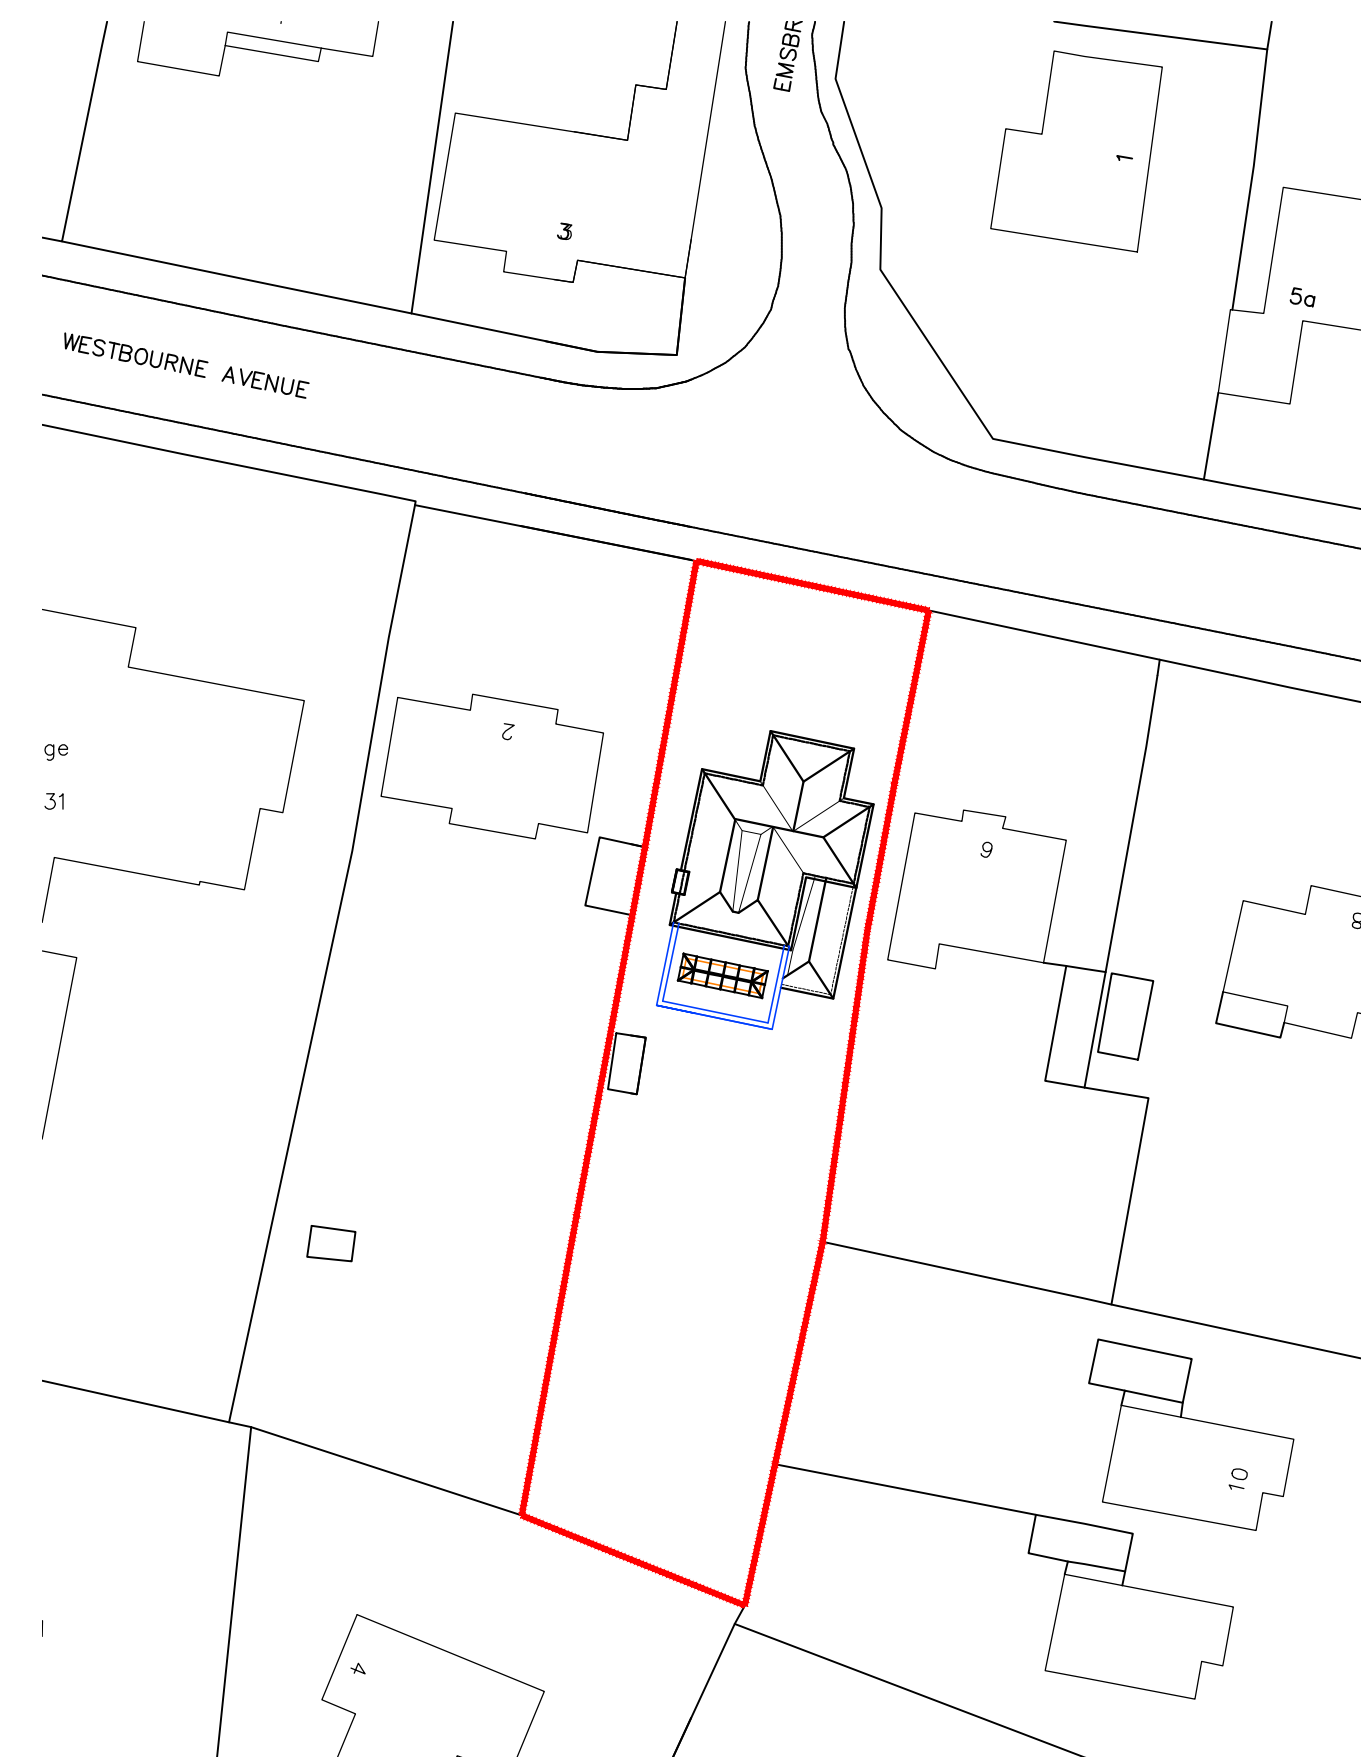


Site Plan
Scale 1:500
Ordnance Survey (c) Crown Copyright 2013. All rights reserved. Licence number 100020449

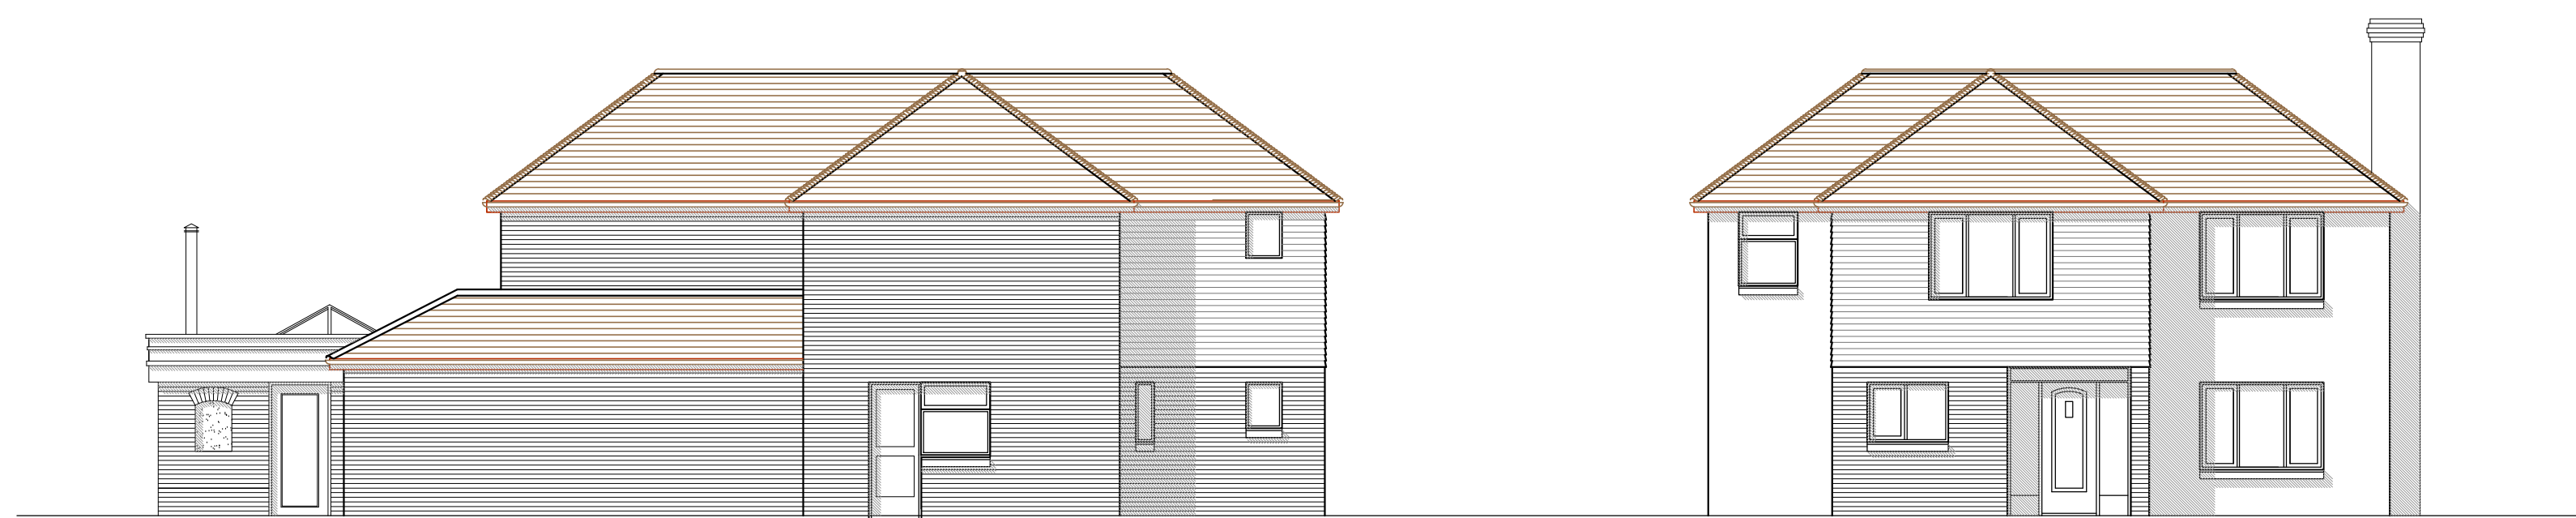


East (Side) Elevation
as Proposed
Scale 1:100





North (Front) Elevation
as Proposed (No alterations)
Scale 1:100

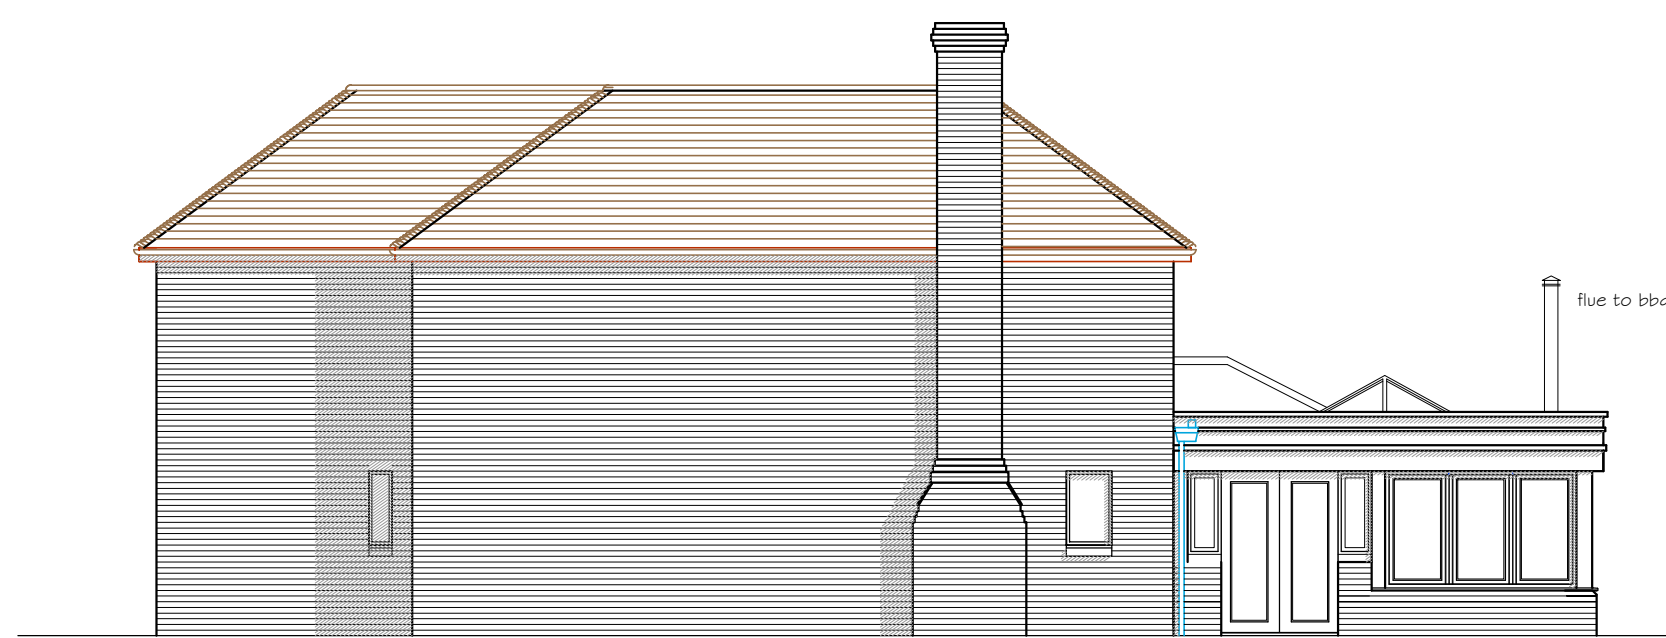

West (Side) Elevation
as Proposed
Scale 1:100

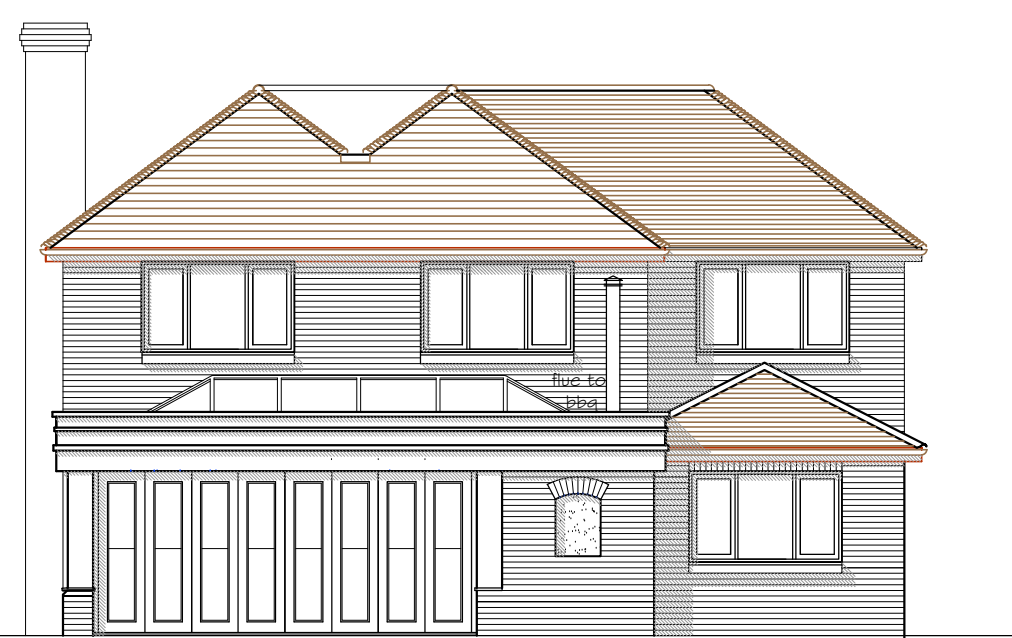

South (Rear) Elevation
as Proposed
Scale 1:100

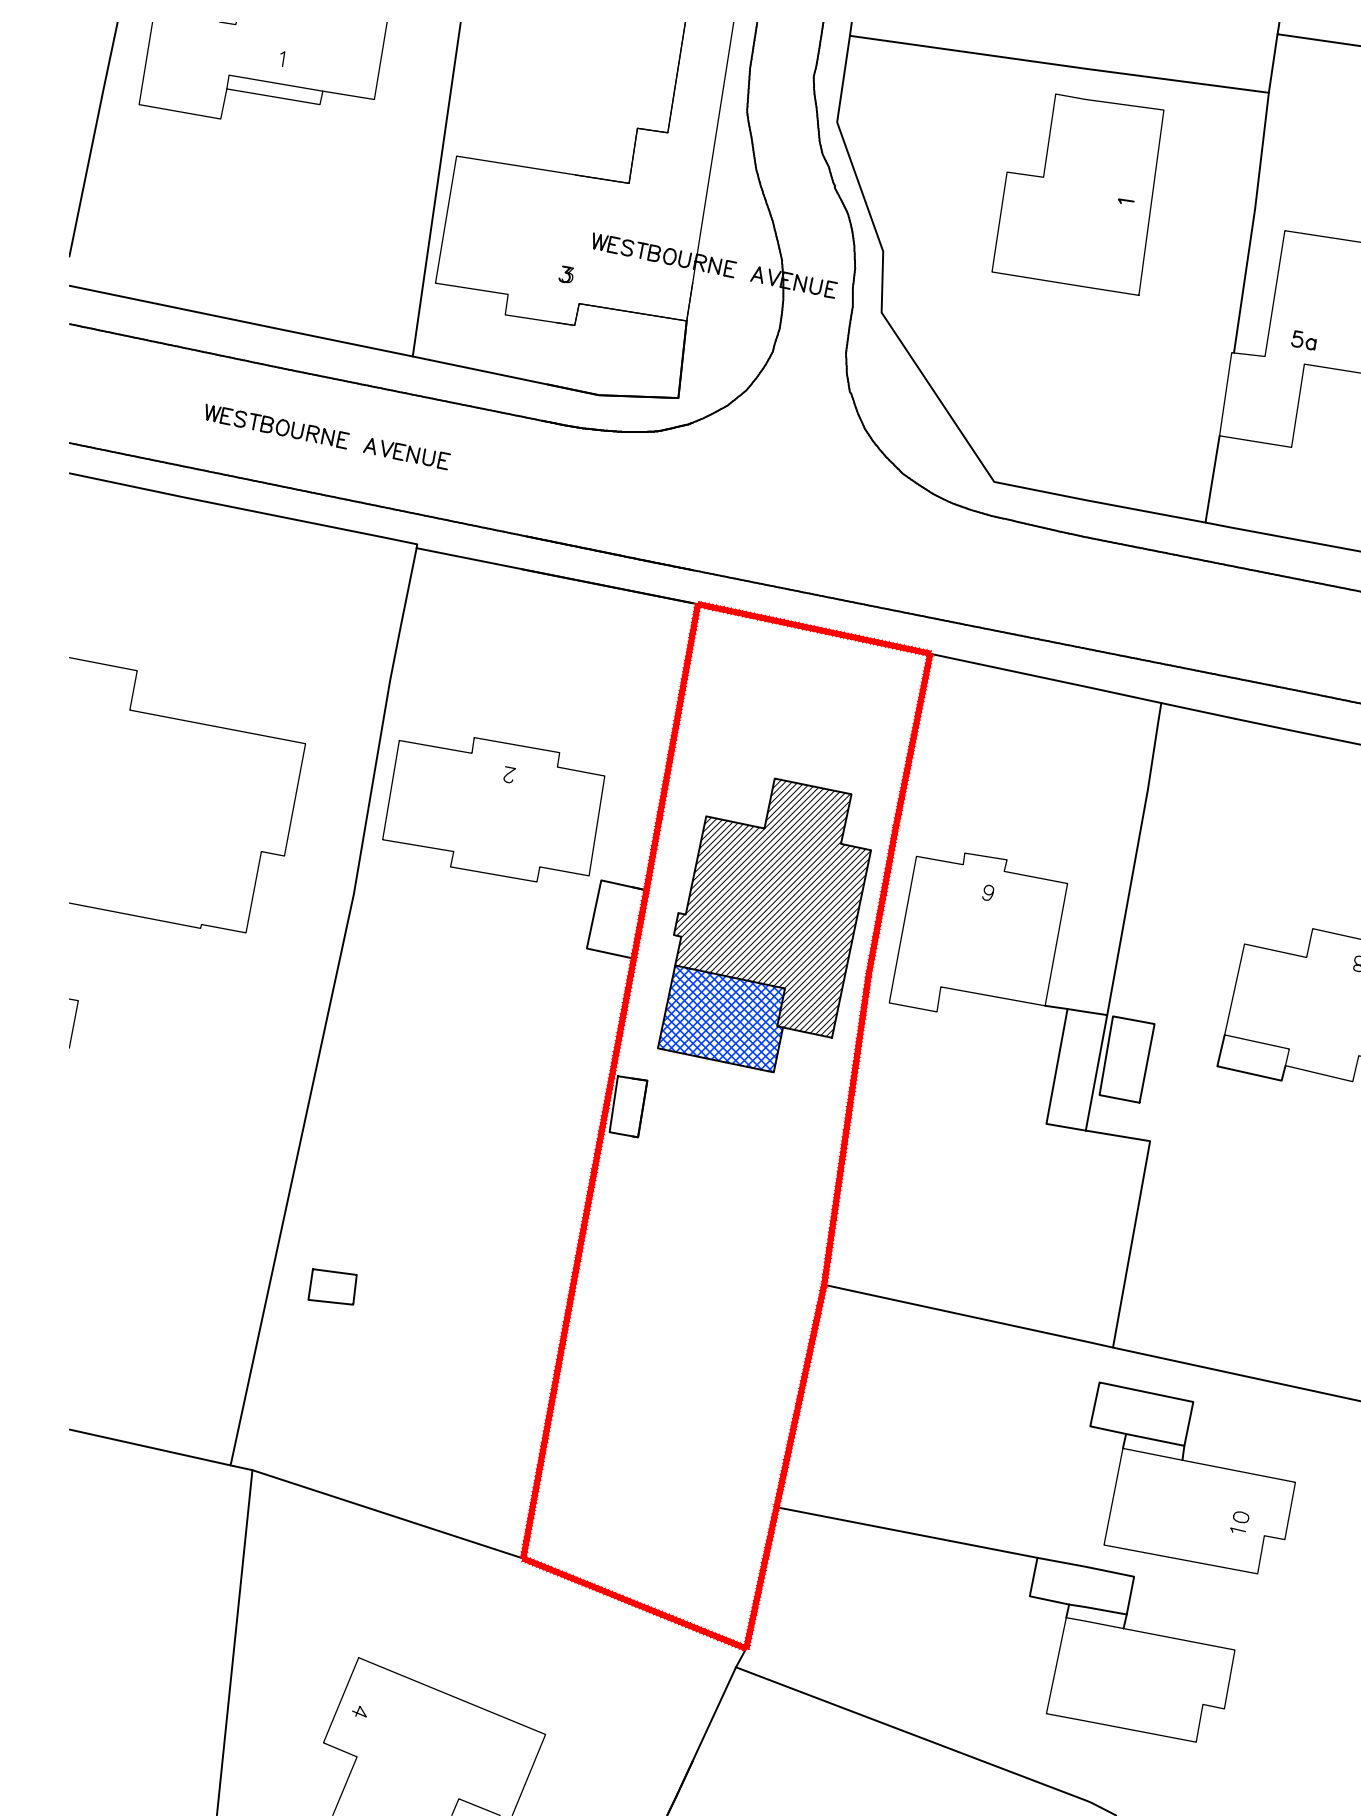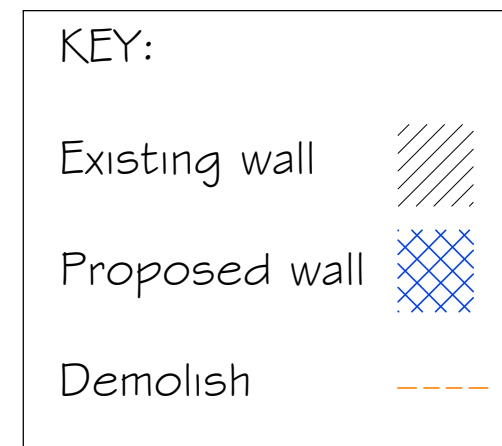

Site Block Plan
Scale 1:500
Ordnance Survey (c) Crown Copyright 2013. All rights reserved. Licence number 100020449

NOTES:
Dimensions to be checked on site before commencing work. Any discrepancies shall be reported to the architect immediately.
Do not scale from these drawings except for planning purposes.
Use figured dimensions only.
Where applicable this drawing is to be read in conjunction with other consultants' drawings.
All drawings to be read in conjunction with specification and all other drawings including structural engineer and mechanical and electrical drawings / specification

REV	DATE	AMENDMENT	DRAWN
A	22.11.13	Added bbq/chimney, hot tub, larger bi-fold doors, enlarged roof light	KJL

hd architects
Helyer Davies Architects Ltd
1 The Old Flour Mill,
Emsworth, PO10 7BT
01243 370 715
www.hdarchitects.co.uk mail@hdarchitects.co.uk

CLIENT
Mr. A. Davies

PROJECT
Proposed Rear Ground Floor Extension
No 4 Westbourne Avenue
Emsworth
Hampshire
PO10 7QU

DRAWING
As Proposed Plans, Elevations & Section
As Proposed Site Plan

SCALE
1:100@A1
1:500@A1

DATE	November 2013	DRAWN	KJL
DRAWING NUMBER	13-161/002	REVISION	A