

NOTES:


Dimensions to be checked on site before commencing work. Any discrepancies shall be reported to the architect immediately.

Do not scale from these drawings except for planning purposes. Use figured dimensions only.


Where applicable this drawing is to be read in conjunction with other consultants drawings.

Ordinance Survey Licence Number: 100203449.


This drawing is the copyright of Harrington Design Architects Ltd.

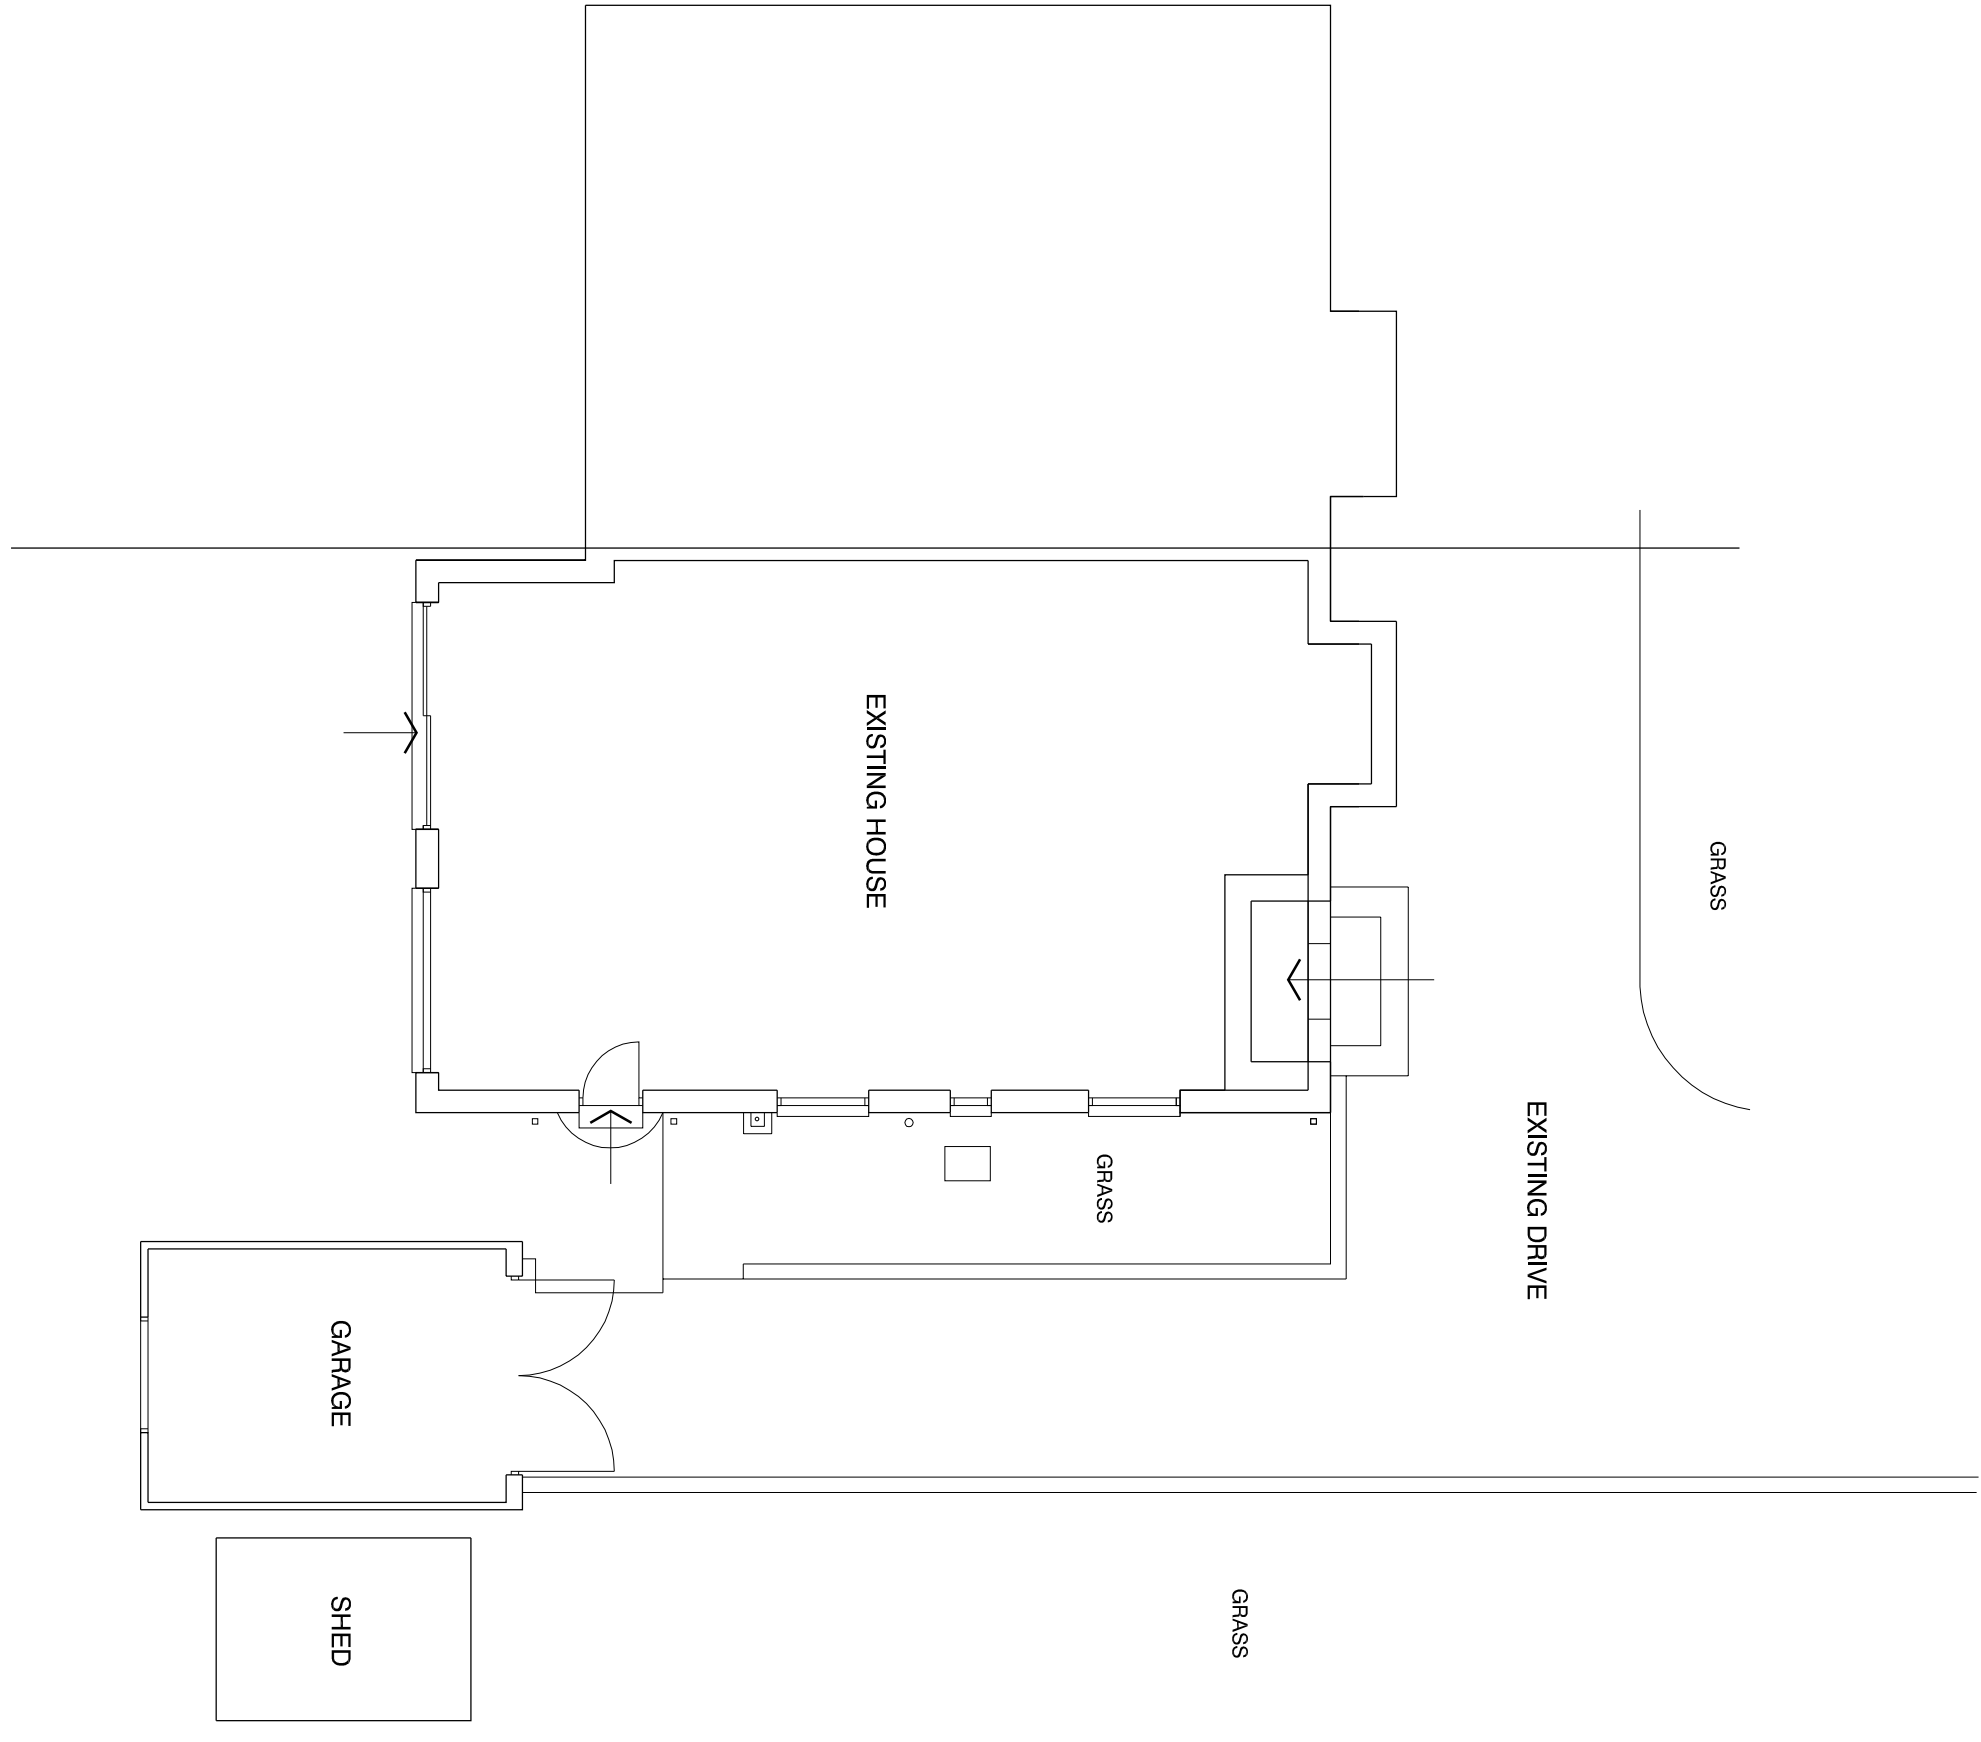


EXISTING GROUND FLOOR 1:100@A1

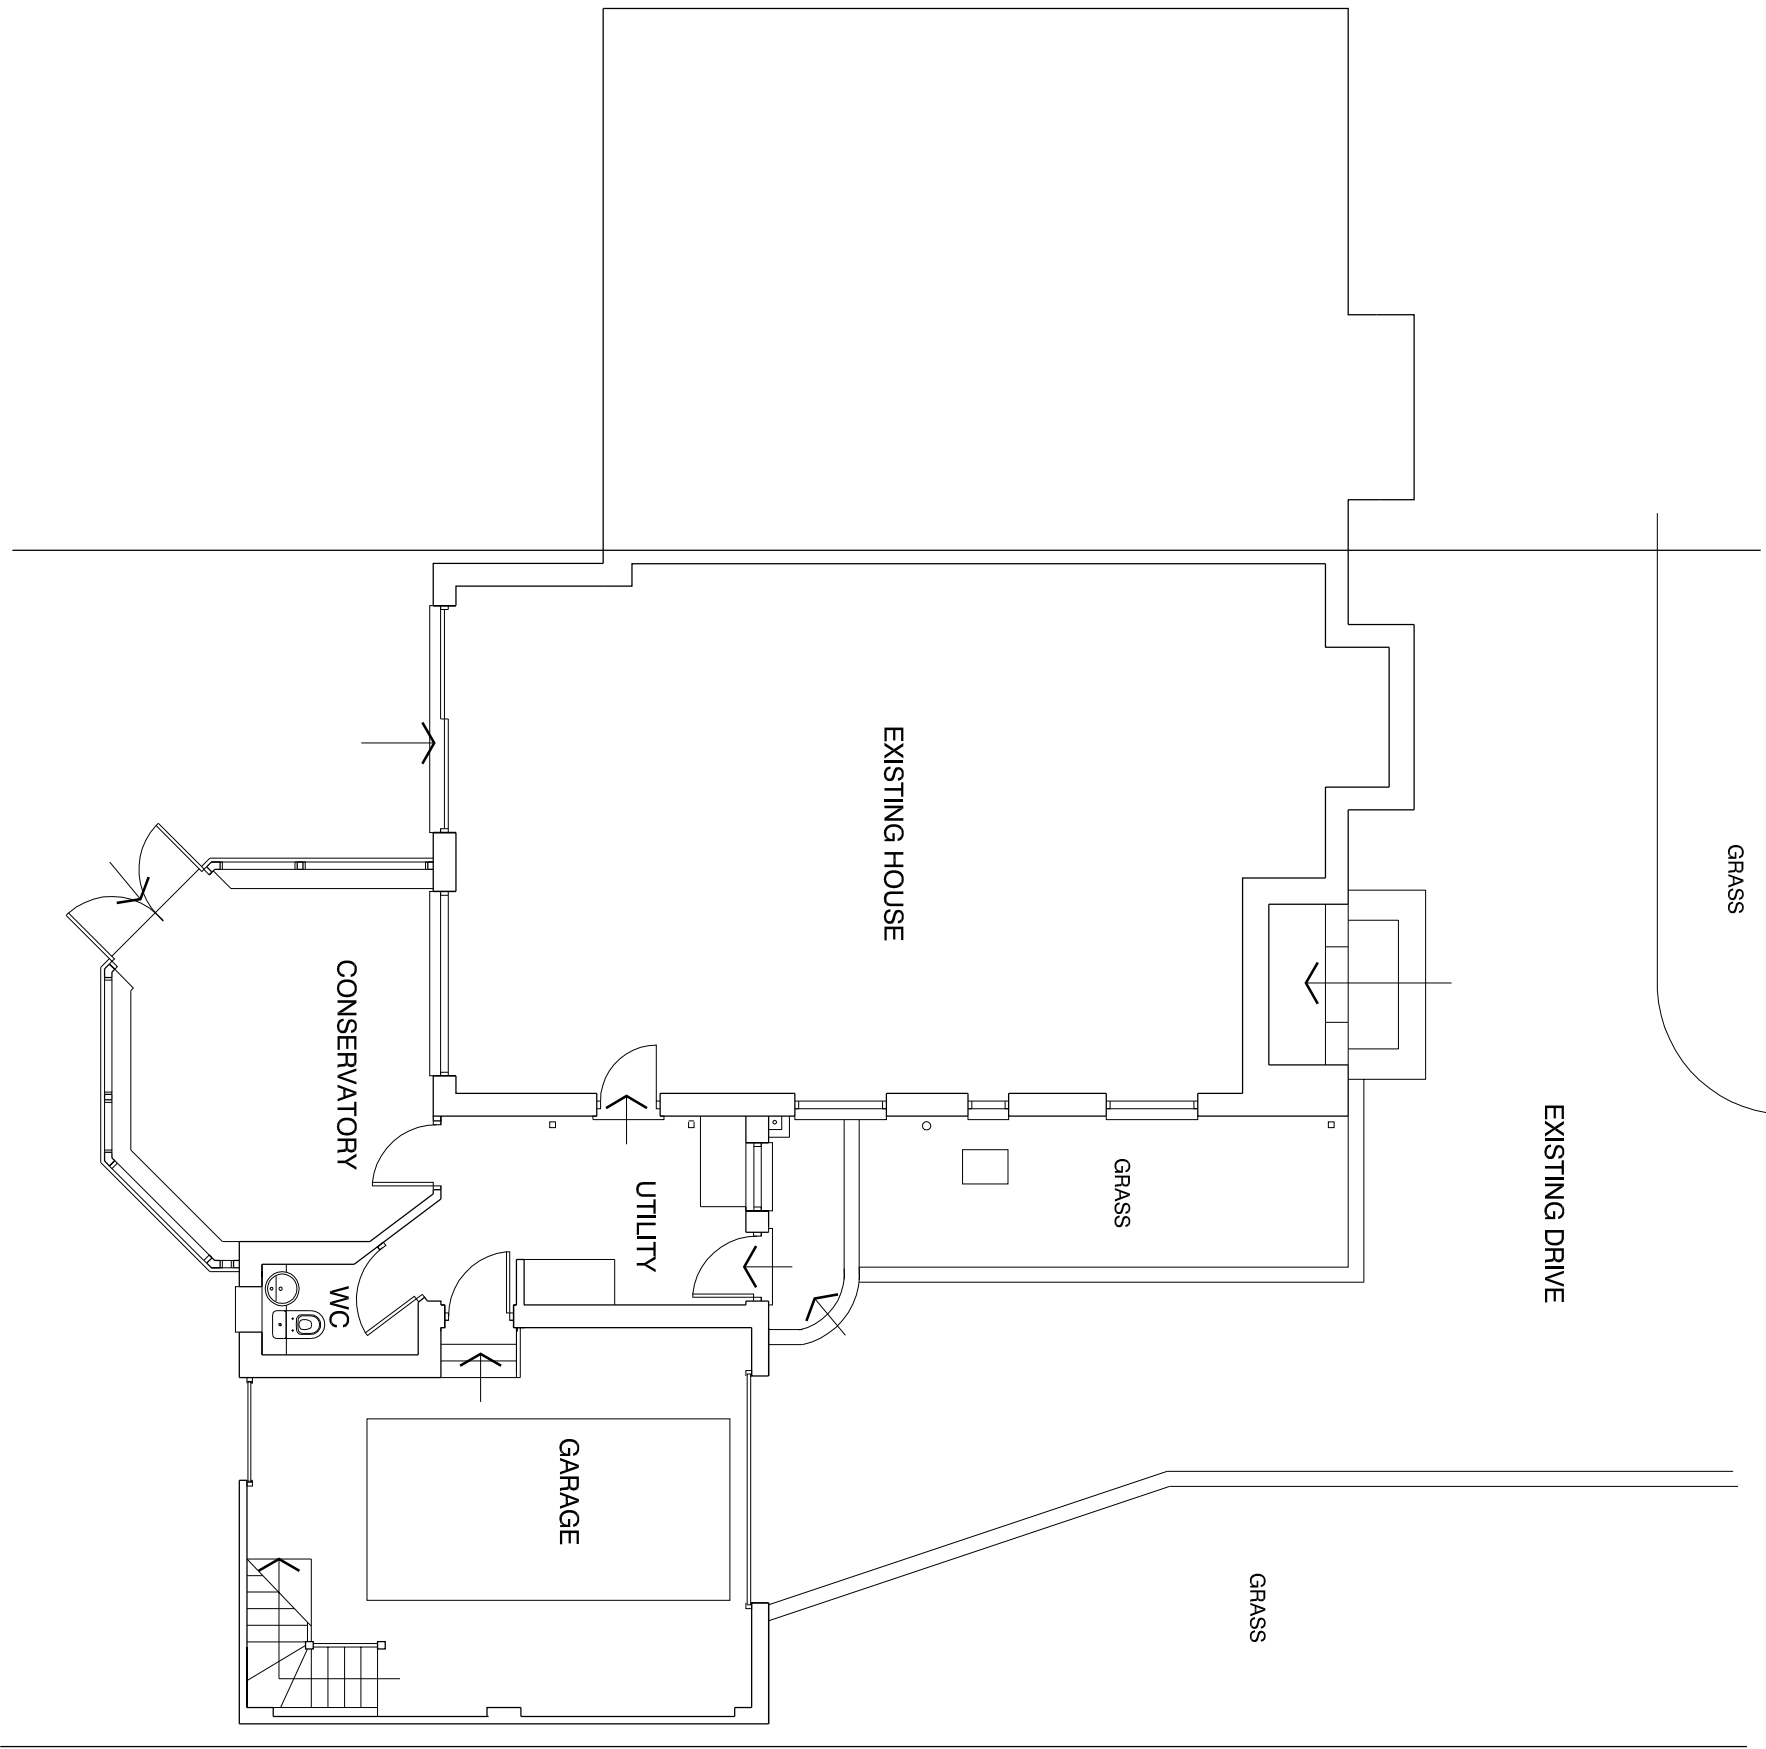

PROPOSED GROUND FLOOR 1:100@A1

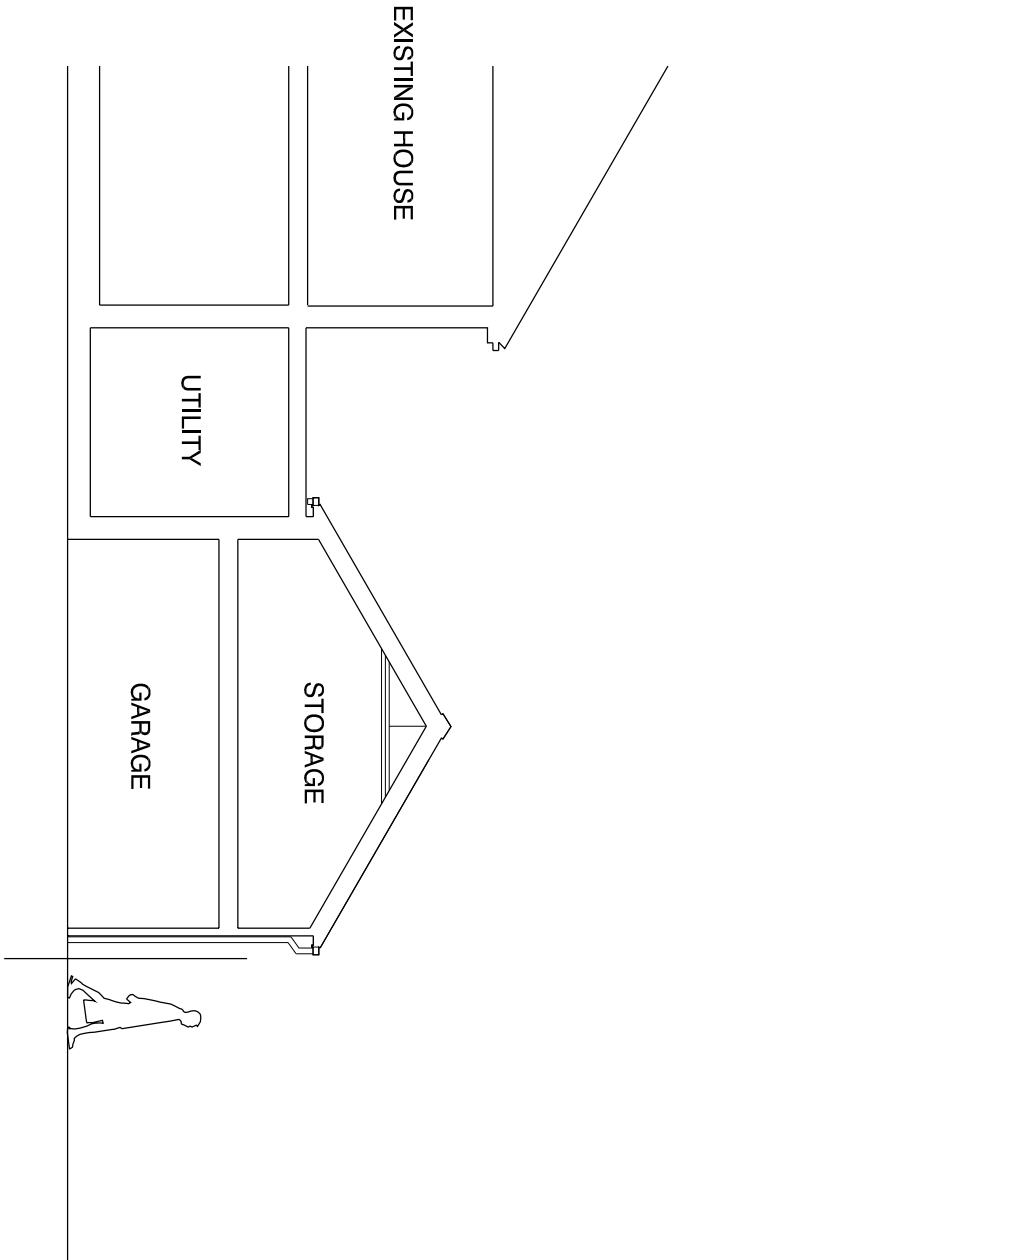

SECTION THROUGH GARAGE 1:100@A1

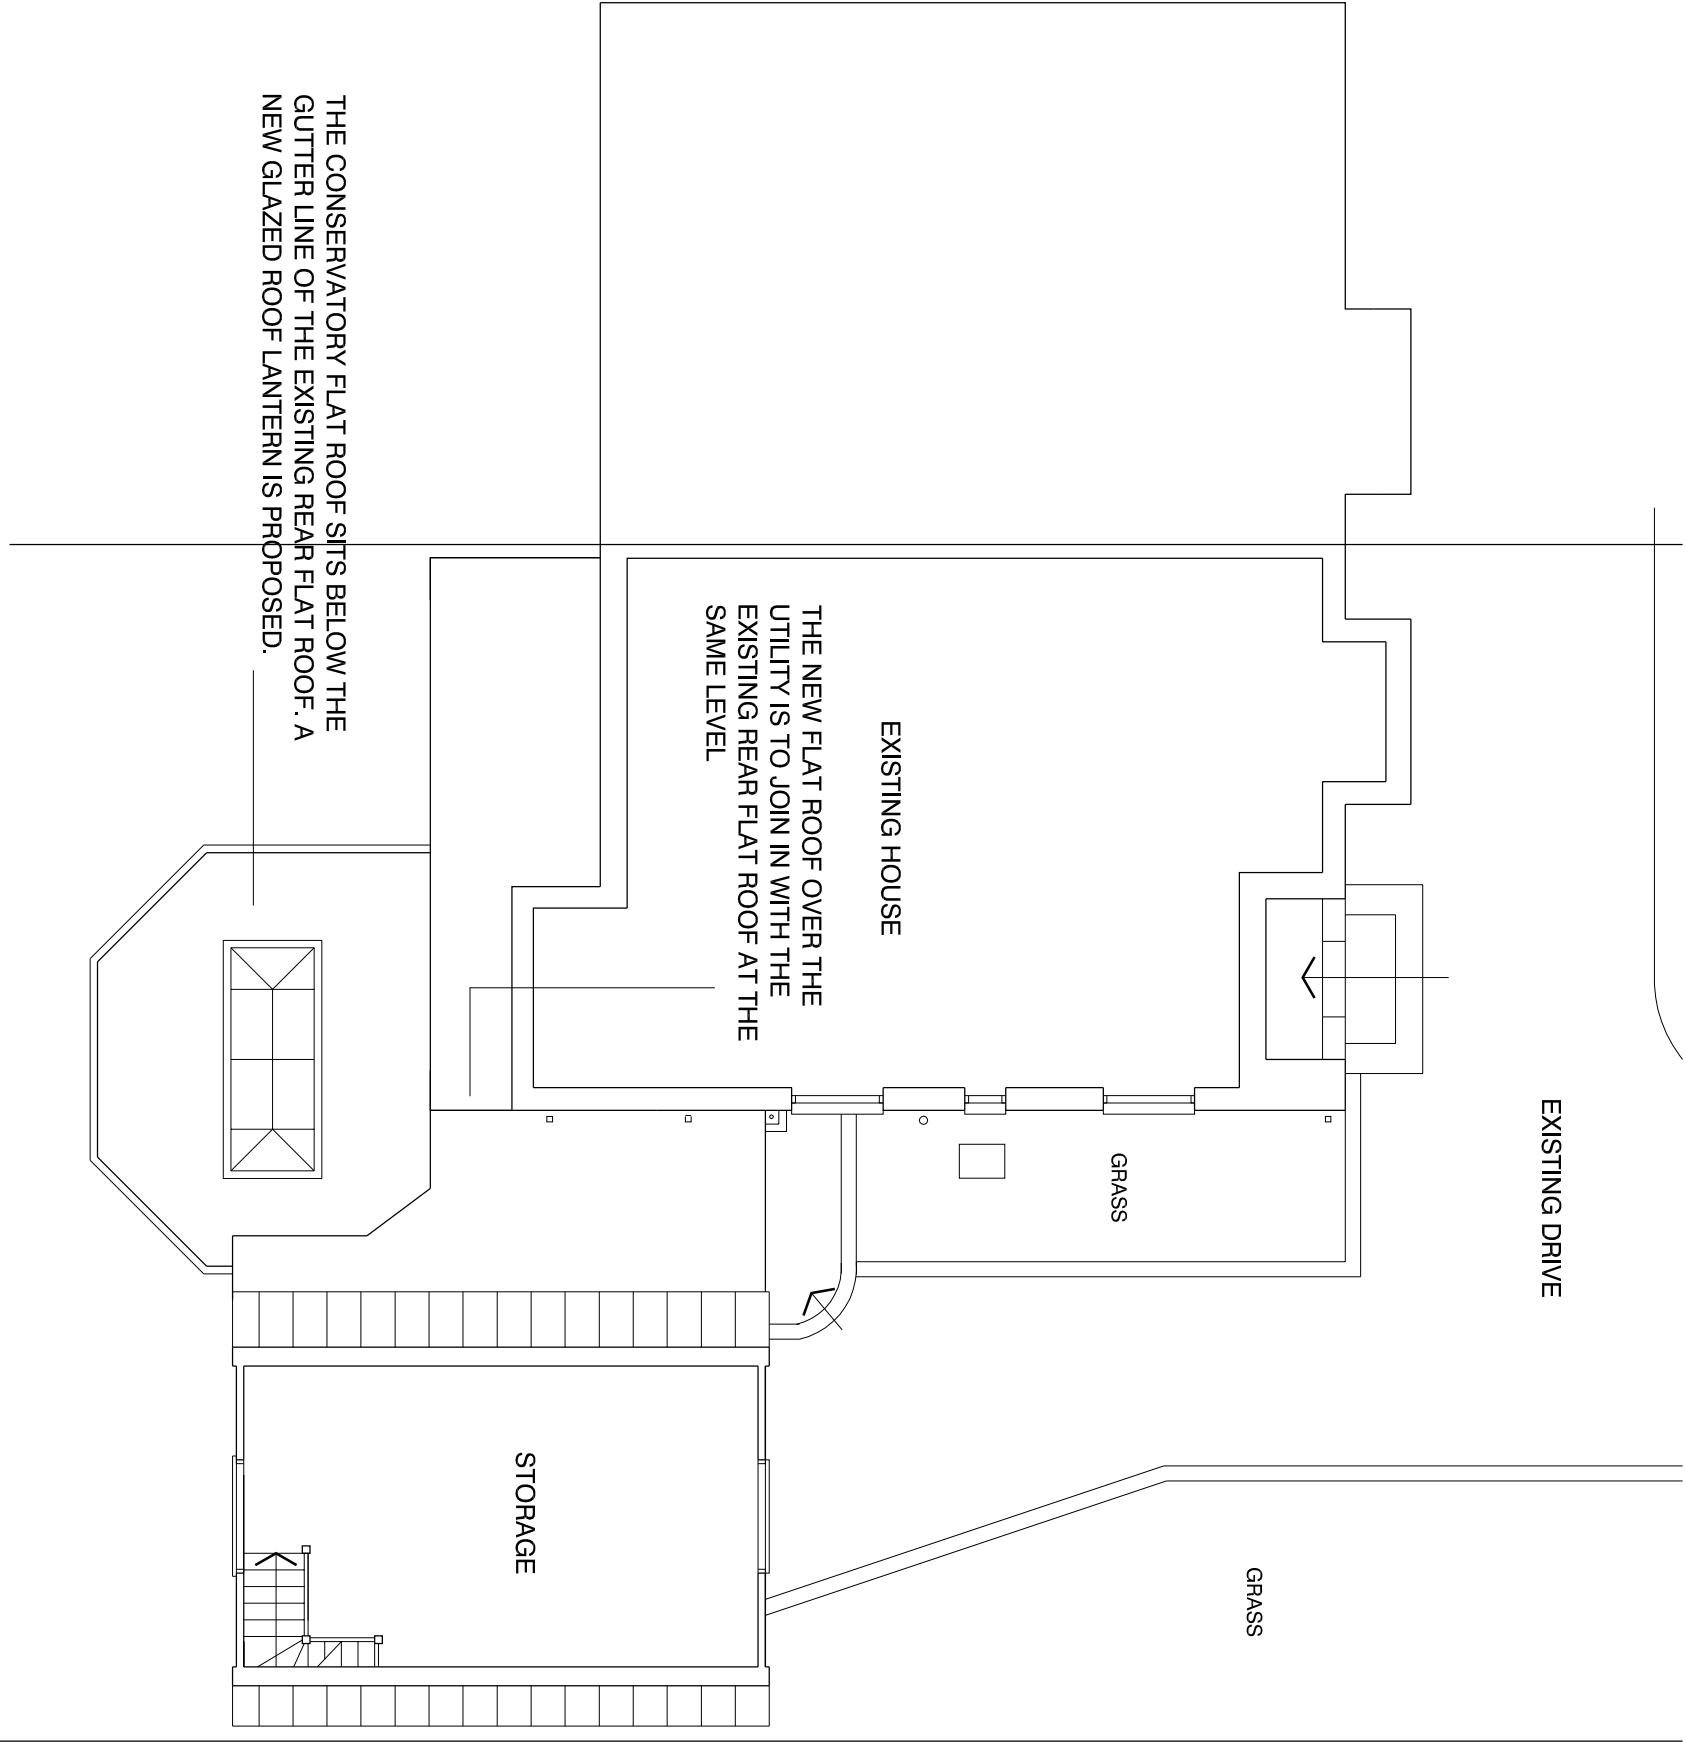

PROPOSED UPPER GARAGE LEVEL 1:100@A1



Date	Drawn	Scale	Checked
09.10.13	SR	1:100 @ A1	M/V
Job Number	Prefix	Drawing Number	Revision
13020		102	

For	M/R & MRS STILL
Project	NEW GARAGE, UTILITY AND CONSERVATORY 197 LONDON ROAD COWPLAIN
Title	PROPOSED FLOOR PLANS AND EXISTING GROUND FLOOR

Harrington Design Architects Broadbridge Business Centre Deiling Lane Bosham West Sussex PO19 8WV	harrington design architects
--	------------------------------------

Tel: 01243 574600
Fax: 0870 7060193
info@harringtondesign.co.uk