



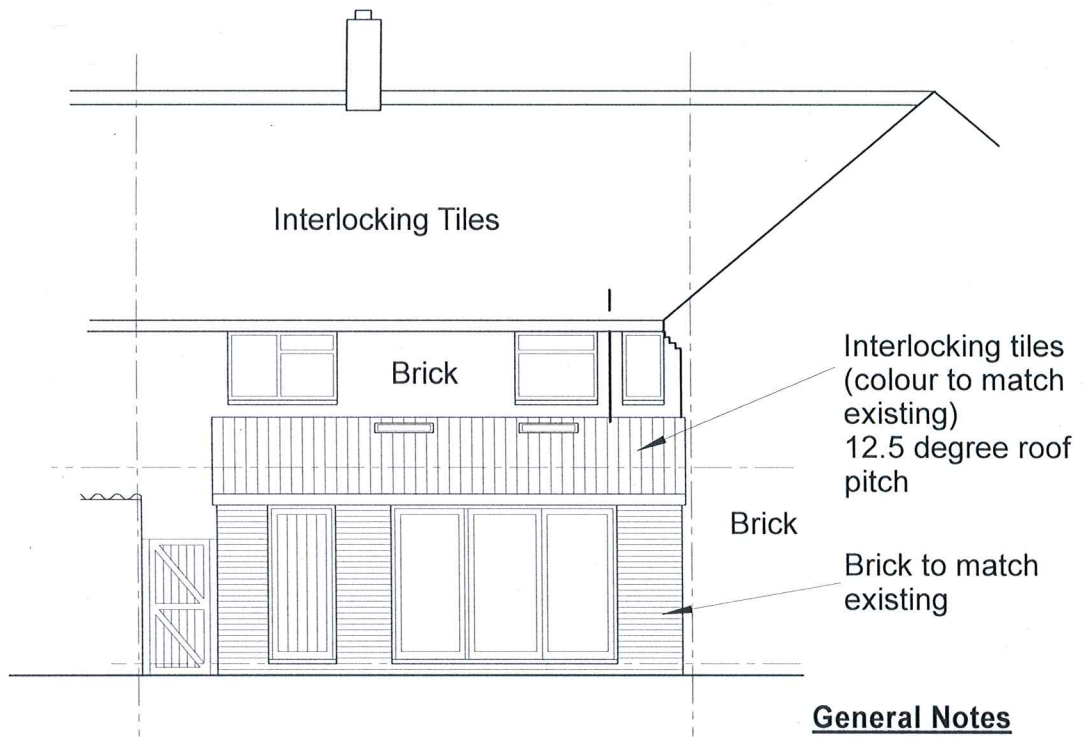

Proposed Rear - South Elevation

General Notes

1. New ground floor level same as existing.
2. No significant changes in ground level.
3. Property not within flood plain area.
4. Boundaries are existing and consist of timber fencing.

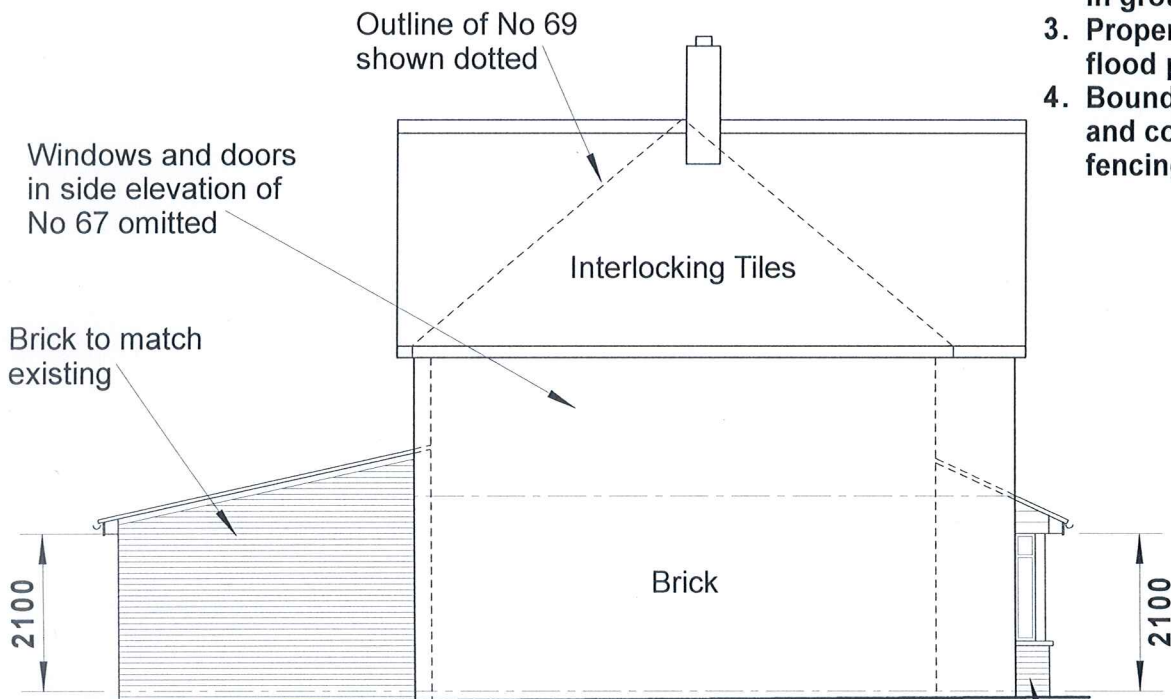

Proposed Side - East Elevation

0 1 2 3 4 5 6 7
Scale 1 : 100

Brick to match existing

Drg No. 2129.08

**69 NEWBARN ROAD, BEDHAMPTON,
HAVANT, HAMPSHIRE. PO9 3PY.**