



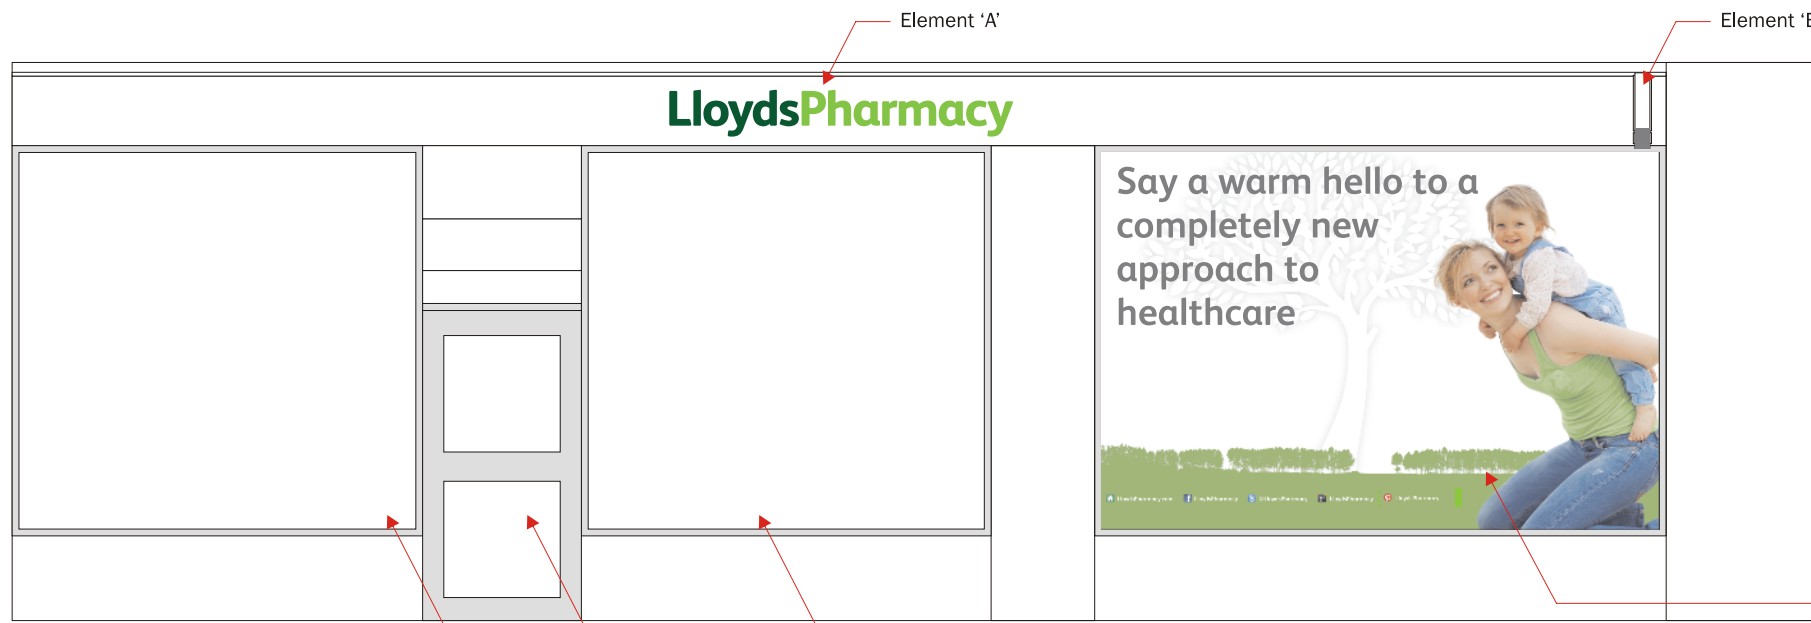

SCALE 1:50 FRONT ELEVATION

Existing mint vinyl replaced with white

Sign 'G'
Existing mint window vinyl
to be replaced with digitally printed vinyl
Window size 3780mm x 2490mm
Height underside of sign 525mm

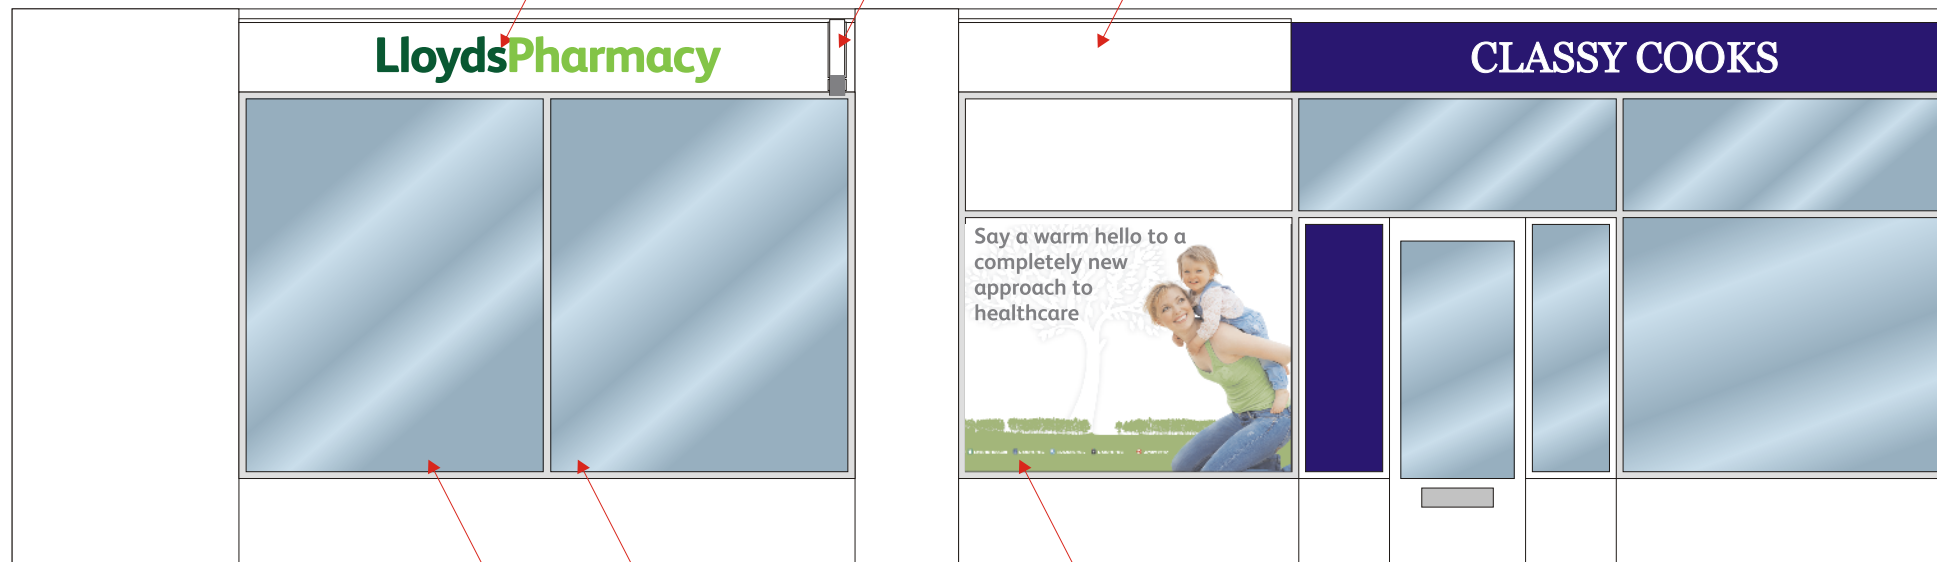

SCALE 1:50 SIDE ELEVATION

Existing mint vinyl removed


Sign 'H'
Existing mint window vinyl
to be replaced with digitally printed vinyl
Window size 3160mm x 1680mm
Height underside of sign 525mm




Sign 'A'
Scale 1:50
Folded aluminium fascia with fret cut acrylic text with applied vinyl faces
Lloyds - Pantone 7483C
Pharmacy - Pantone 376C
Non Illuminated
Size - 10940mm x 460mm + 25mm upstand
Note: Cap height for 'L' of Lloyds = 230mm
Note: Ground level to underside of sign - 3140mm




Sign 'C'
Scale 1:50
Folded aluminium fascia with fret cut acrylic text with applied vinyl faces
Lloyds - Pantone 7483C
Pharmacy - Pantone 376C
Non Illuminated
Size - 4075mm x 460mm + 25mm upstand
Note: Cap height for 'L' of Lloyds = 230mm
Note: Ground level to underside of sign - 3140mm

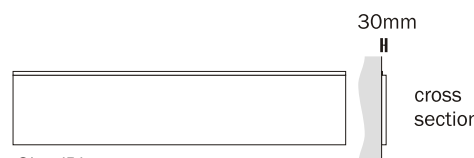

Sign 'D'
Scale 1:50
Folded aluminium fascia
Non Illuminated
Size - 2200mm x 460mm + 25mm upstand
Note: Ground level to underside of sign - 3140mm

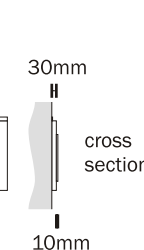

Sign 'B'
Scale 1:50
Folded aluminium fascia with fret cut acrylic text with applied vinyl faces
Lloyds - Pantone 7483C
Pharmacy - Pantone 376C
Non Illuminated
Size - 1810mm x 795mm + 25mm upstand
Note: Cap height for 'L' of Lloyds = 173mm
Note: Ground level to underside of sign - 1960mm

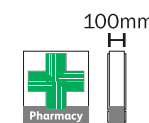

Sign 'E' & 'F'
Scale 1:50
Folded aluminium projecting sign with fret cut acrylic text and logo with applied vinyl faces
Pharmacy cross - Pantone 354C
Grey Strip - Pantone Cool Gray 10
Non Illuminated
Size - 430mm x 500mm
Note: Letter height for 'p' of pharmacy = 54mm
Note: Logo height = 368mm
Note: Ground level to underside of sign - 2100mm



SIGN SPECIALISTS
sign-specialists.co.uk

Contact details

19 Oxleasow Road,
East Moons Moat,
Redditch,
B98 0RE

T : 01527 504 250

F : 01527 504 251

W: www.sign-specialists.co.uk

E : enquiries@sign-specialists.co.uk

Colour reference

- White
- Pantone 376C
- Pantone 7483C
- Pantone Cool Grey 10
NCS S5005 - R50B

Typefaces/notes/info

-

Lighting

As specified

Customer details

Lloydspharmacy
Branch 149
Emsworth

Date drawn - 17.07.2013

Designer - Andy

Location - J:\Lloydspharmacy

Job no - 104149/C

Rev dates

B) 23.08.13

C) 28.08.13

D) -

E) -

F) -

Rev dates

G) -

H) -

I) -

J) -

K) -

The designs, illustrations, and photography is the property of Sign Specialists Ltd. The contents are confidential, any form of reproduction, copying, disclosure, modification or distribution without prior written consent is strictly prohibited. Colours and typefaces on drawings may be representative only please refer to the specifications. Visuals shown are artists impressions only and must not be taken as an exact representation of the completed signage on site.



ISO Approved