




HAVANT BOROUGH
COUNCIL
15 AUG 2013
RECEIVED

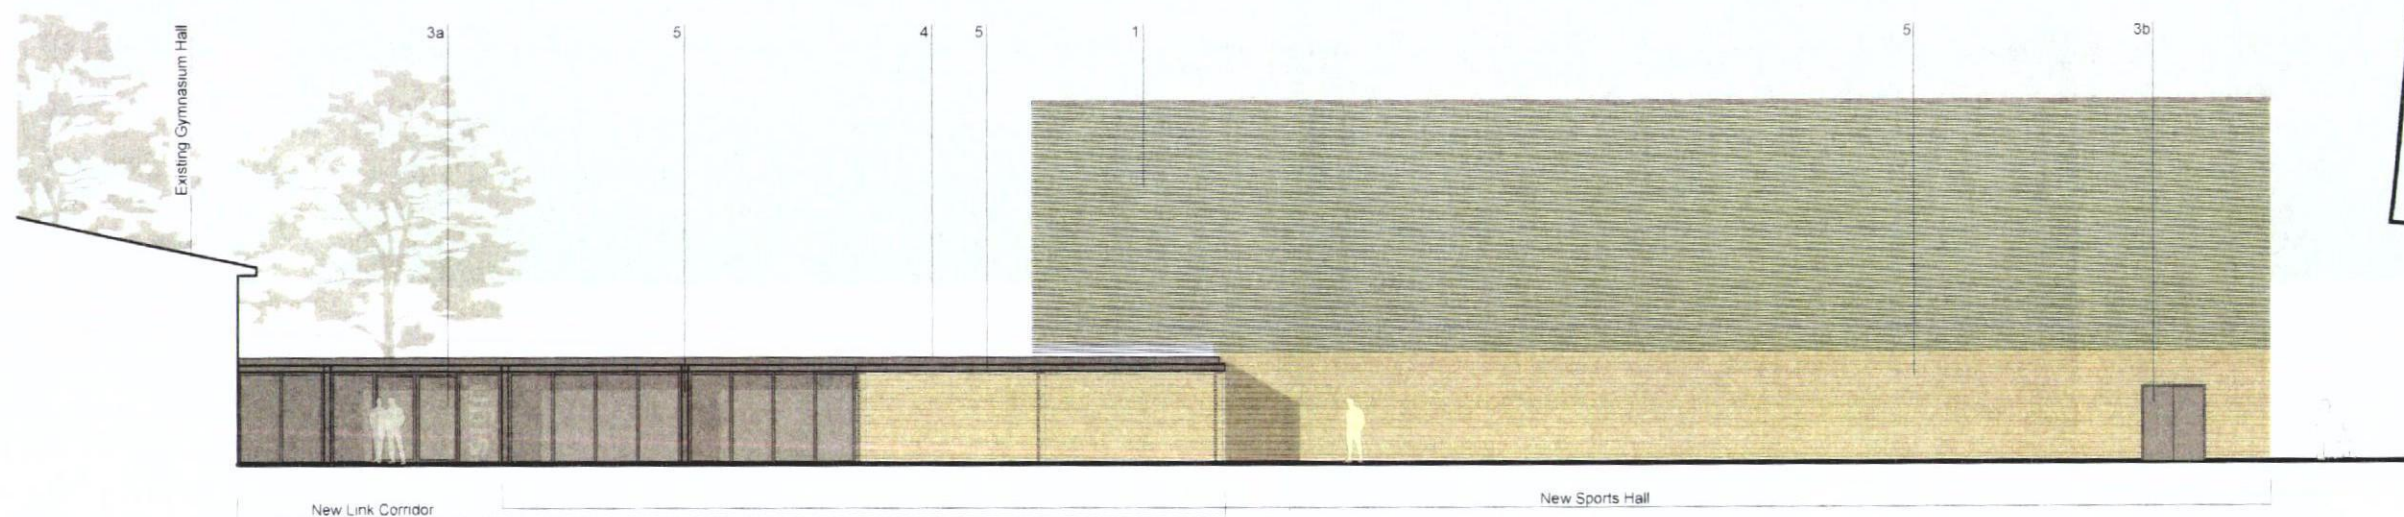

3. North Elevation

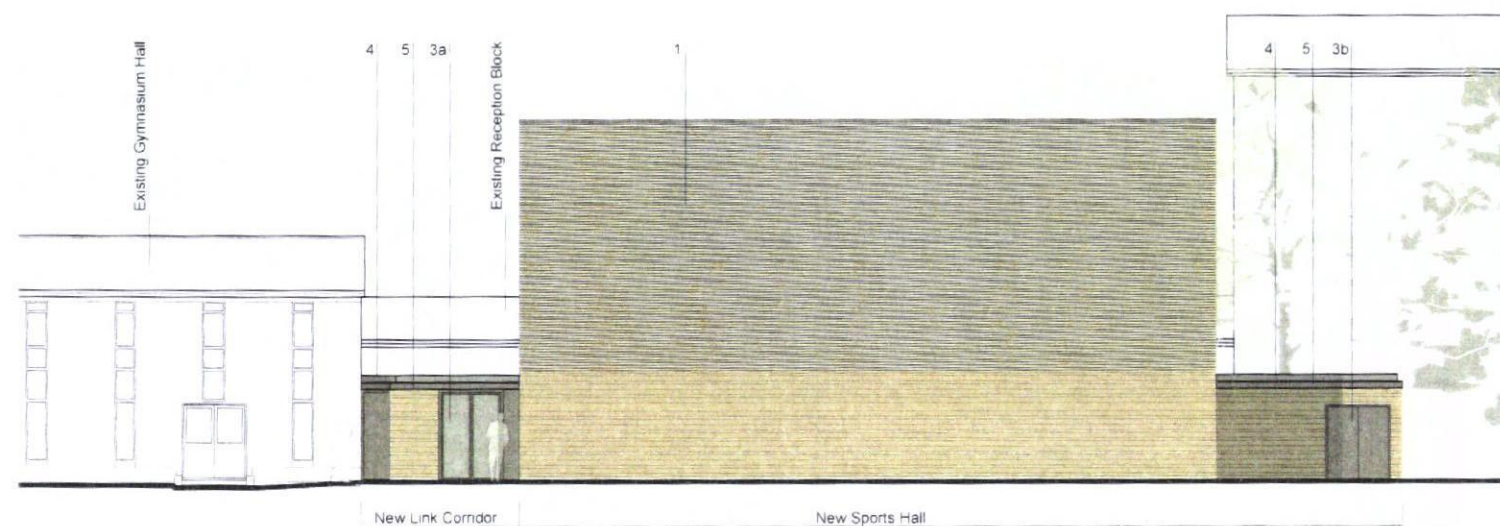


4. West Elevation

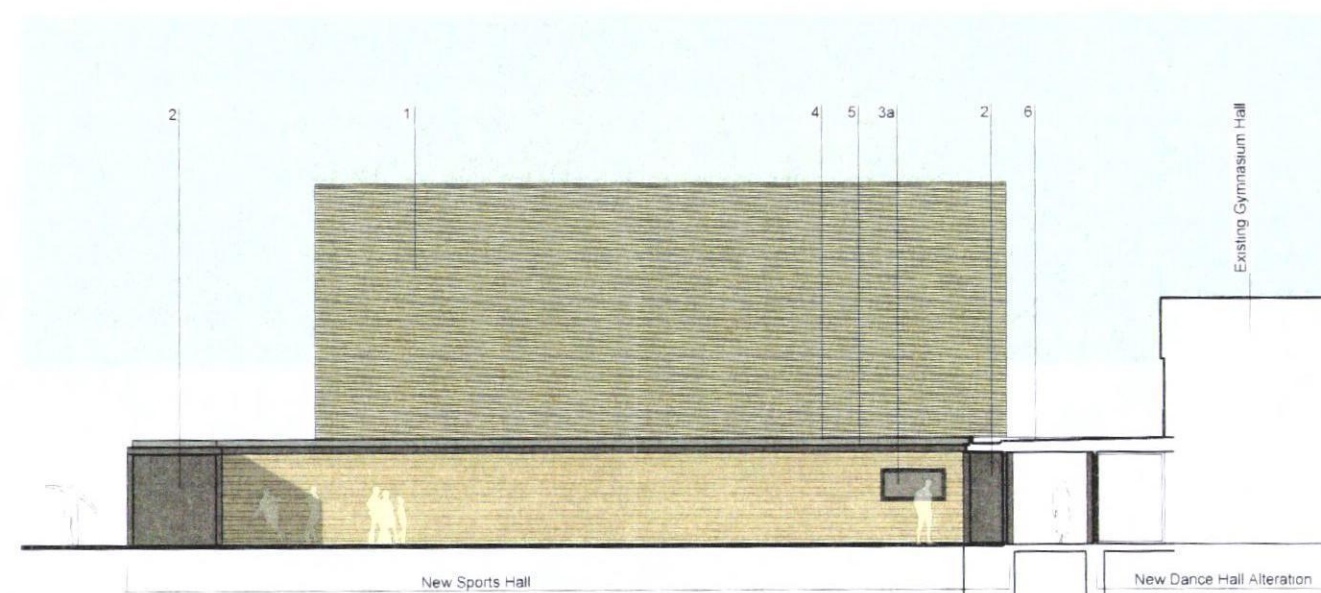

5. East Elevation

AMENDED ADDITIONAL DOCUMENTS
RECEIVED
- 9 AUG 2013
COUNTY PLANNING
HAMPSHIRE COUNTY COUNCIL

Planning

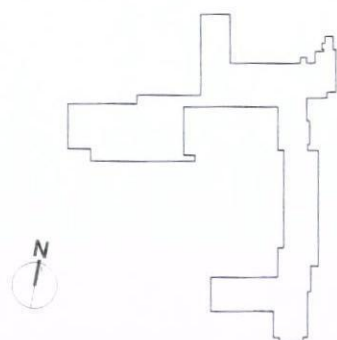

0 2 4 6 8 10 M

Notes
1 This drawing is © copyright Hampshire County Council 2013. No unauthorised reproduction of any kind is permitted.
2 No Dimensions to be scaled from this drawing.
3 This map is reproduced from Ordnance Survey material with the permission of Ordnance Survey on behalf of the controller of Her Majesty's Stationery Office © Crown copyright. Unauthorised reproduction infringes Crown Copyright and may lead to prosecution or civil proceedings. (100019180) (2013).

rev	description	date	by
A	parapet height to hall amended	28.8.13	MJC

Hampshire County Council		HCC Property Services Three Minsters House 76 High Street Winchester SO23 8UL tel: (01962) 847801	
PROJECT Warblington school Sports Hall		SHEET CONTENTS Proposed Elevations sheet 2	
SCALE 1:100 @A1 1:200 @A3	DATE 27.6.13	DRAWN BK	CHECKED
DRAWING No. P09949-PL-302		REVISION A	
FILE REF. P09949-901			