



SUPERSEDED

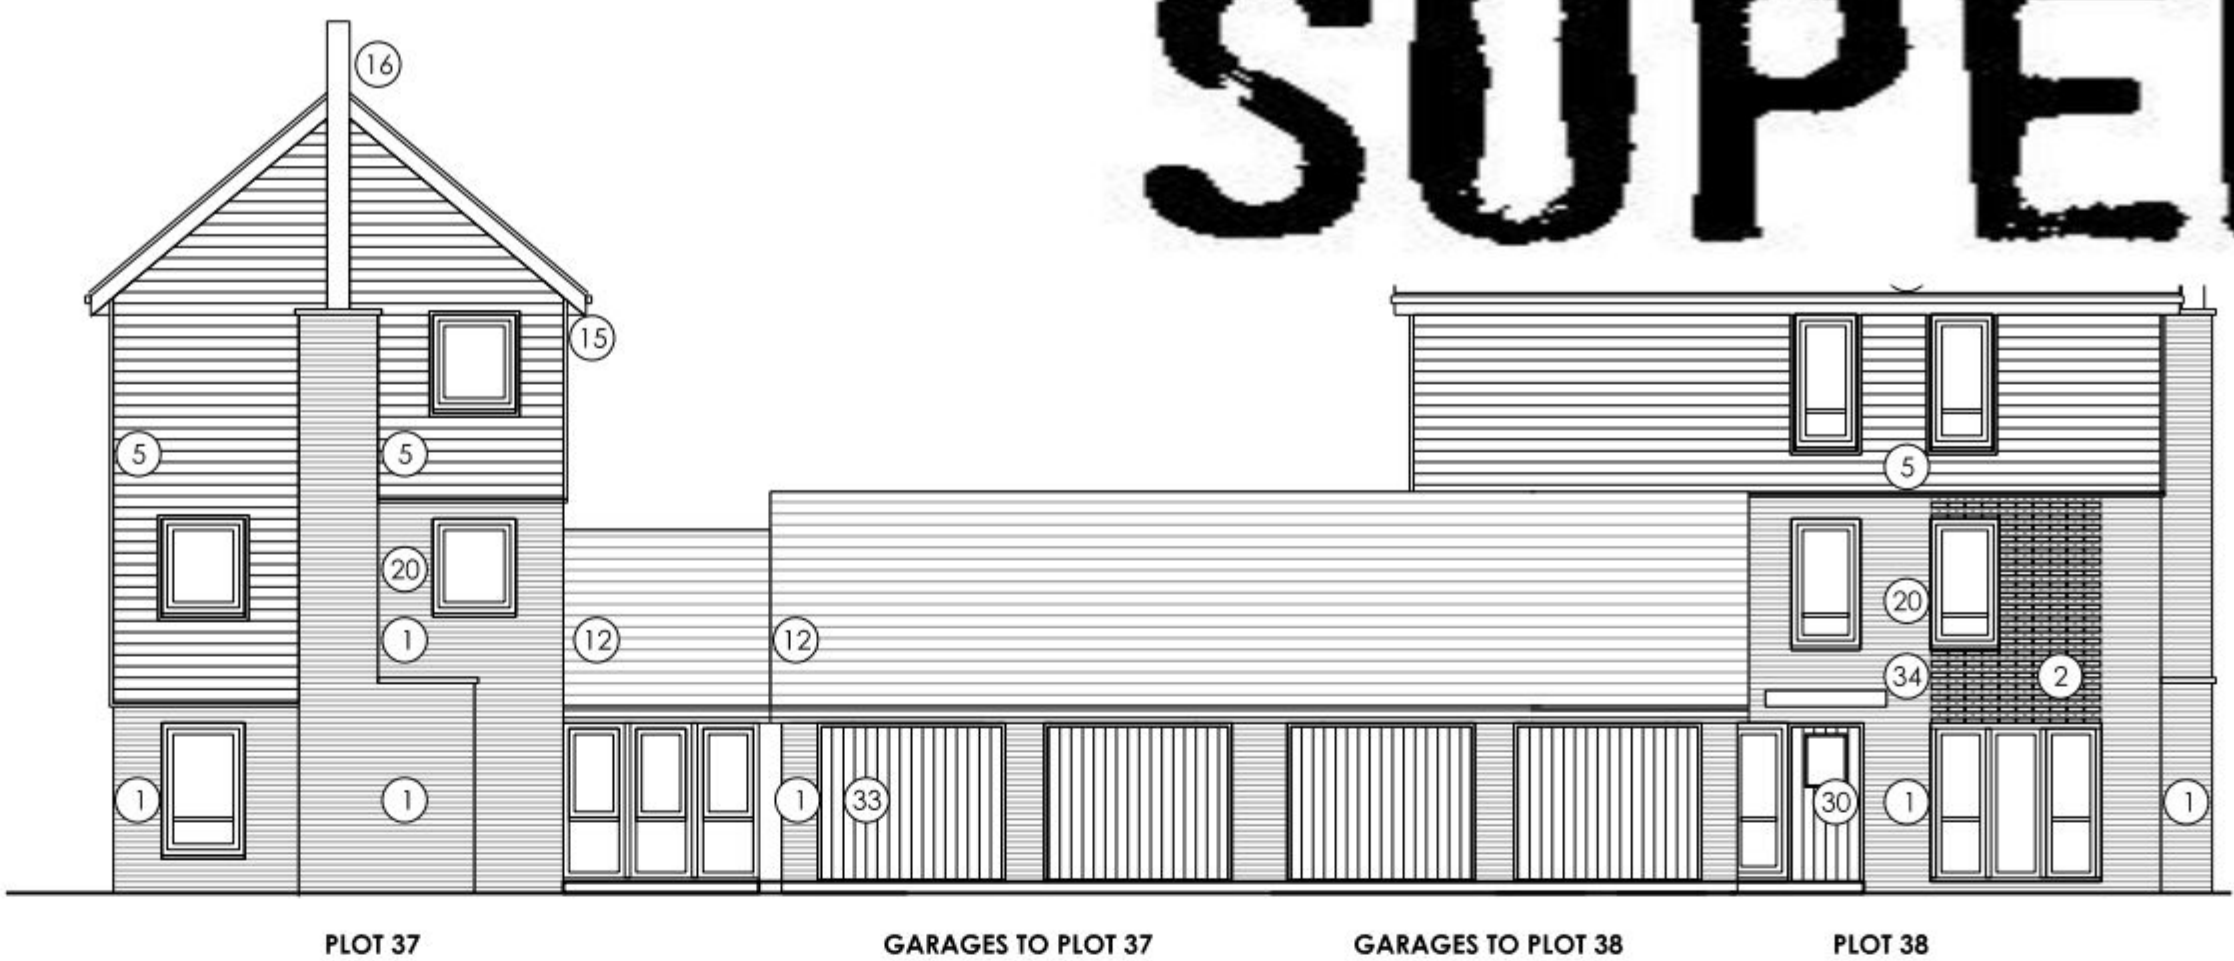

FRONT ELEVATION (SOUTH)



FRONT ELEVATION (EAST)

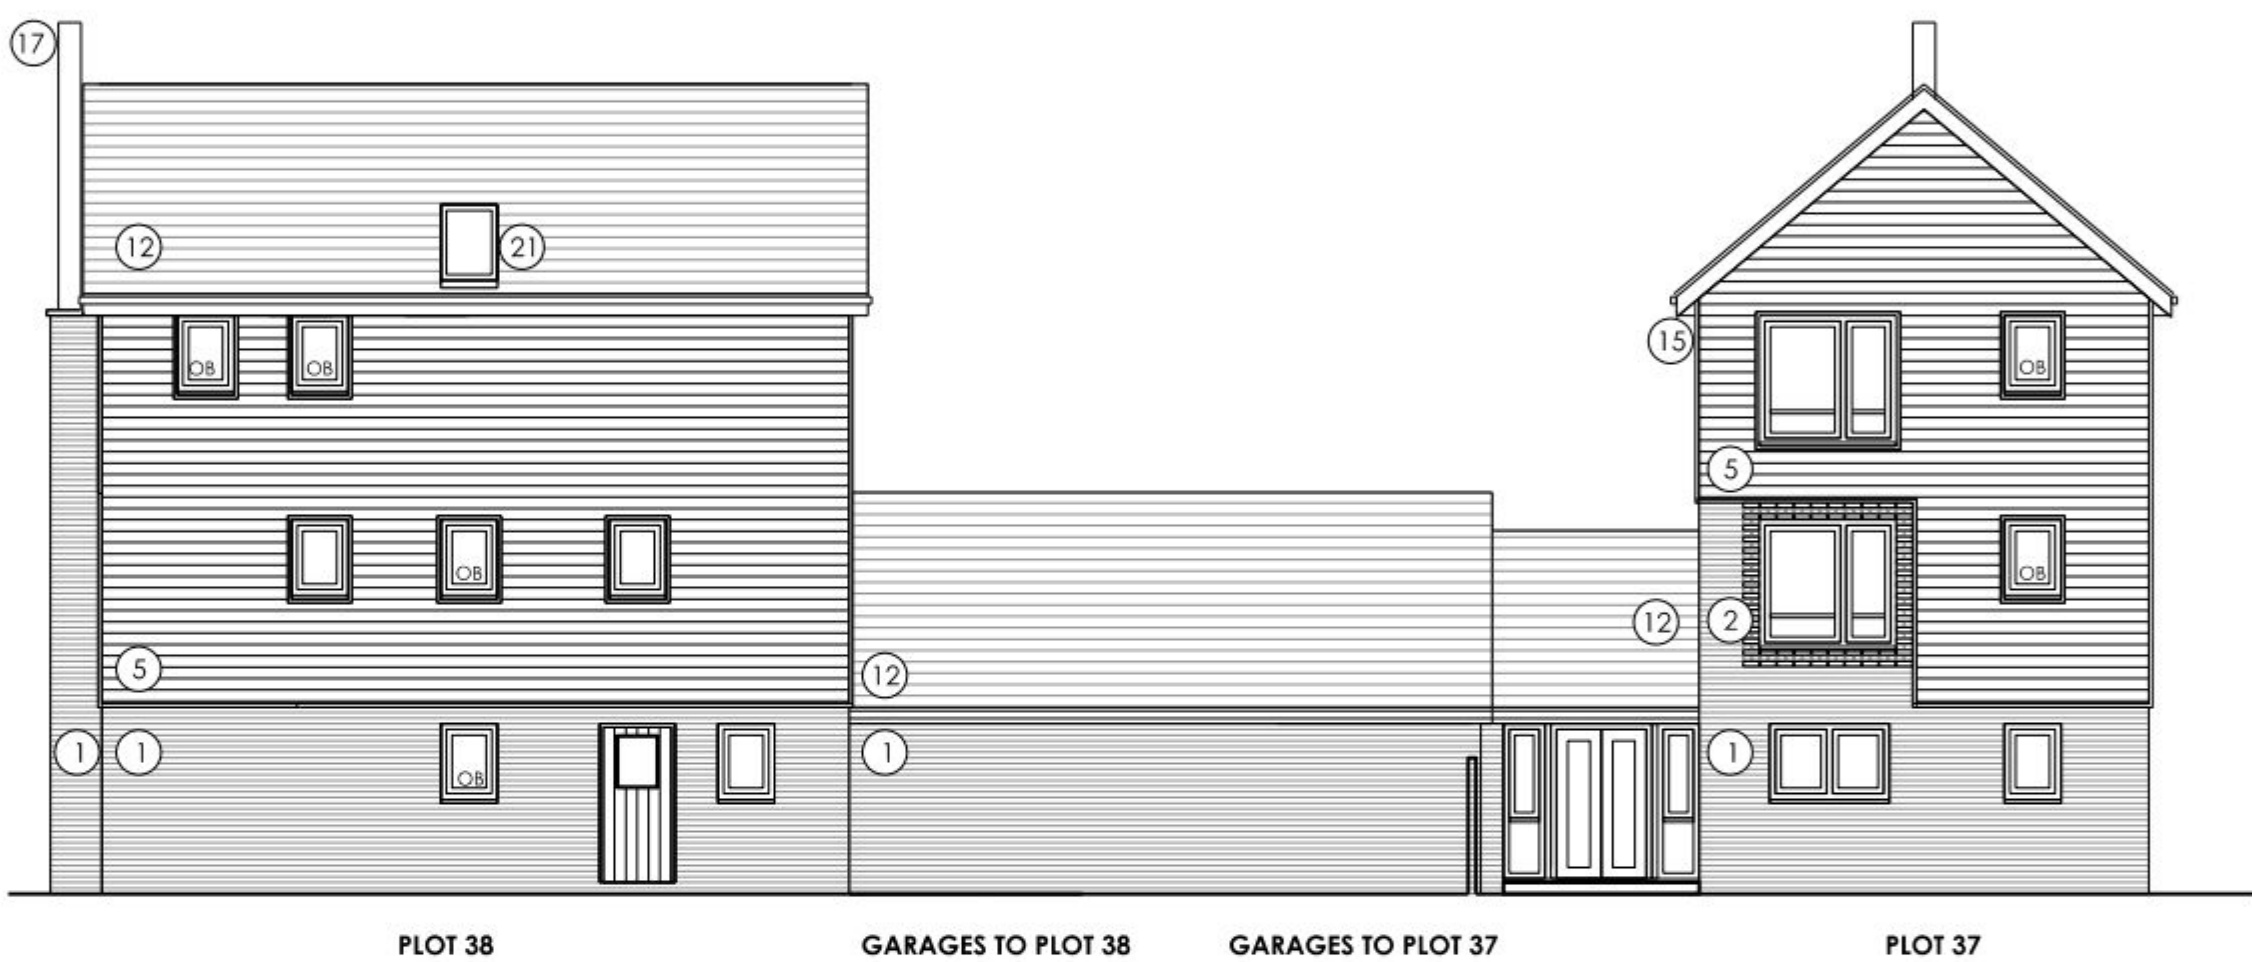

REAR ELEVATION (NORTH)




REAR ELEVATION (WEST)




SECTIONAL ELEVATION
THROUGH PLOT 38 (SOUTH)



SECTIONAL ELEVATION
THROUGH PLOT 37 (EAST)

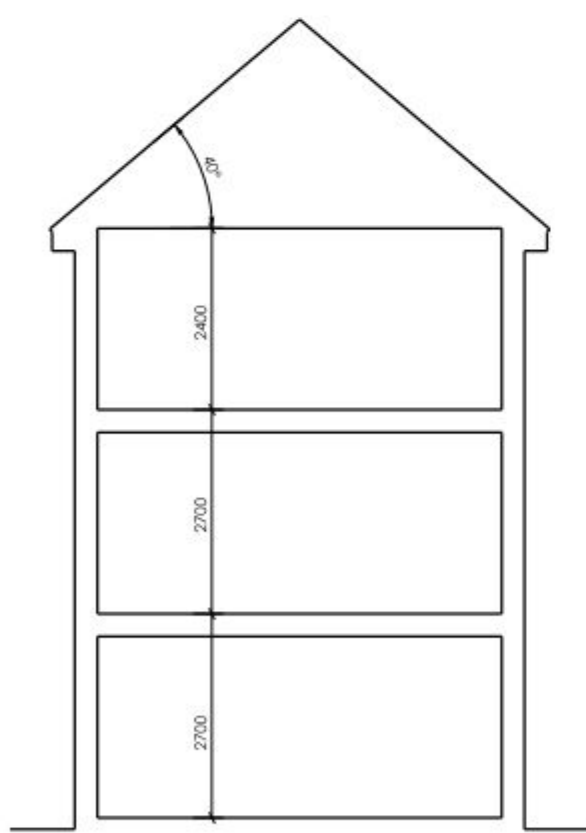

TYPICAL SECTION
TO PLOT 37

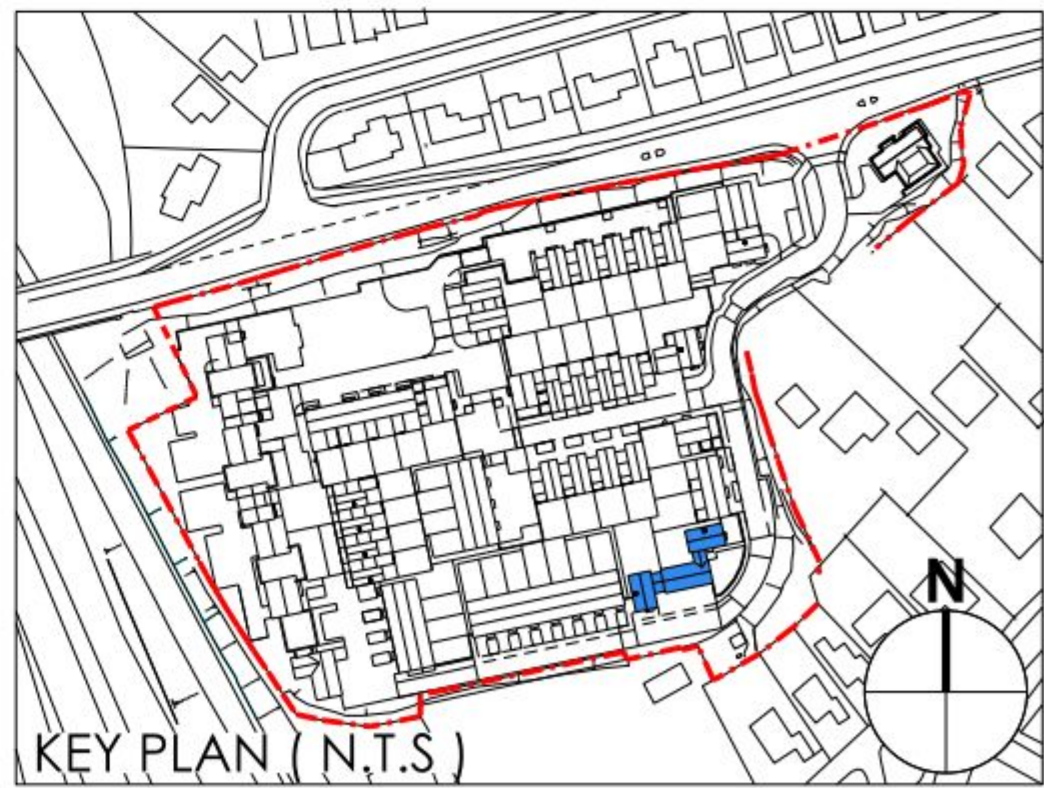

MATERIALS KEY	WALLS	WINDOWS/DOOR AND GLAZING SYSTEMS
	01 Red Multi stock face brickwork 02 Red Multi brick - projected brick - header details 03 Buff face brickwork - header details 04 Buff brick - projected brick details 05 Horizontal / vertical (as shown) timber type cladding - natural colour 06 white horizontal cladding.	20 White UPVC framed window, doors & glazing systems 21 Velux roof lights N.B 08 = OBSCURE GLAZING
	ROOF/EAVES/VERGES/SOFFITS/RAINWATER GOODS	DOORS/PORCHES/GUARDINGS
	10 Blue/black slate with matching ridge + hip slates 11 Red/brown plain clay tiles 12 Orange/brown plain clay tiles 13 Grey pressed metal cappings/ trims to flat roof parapet walls etc 14 Black UPVC rainwater goods 15 Projected Black eaves, verge, soffit and bargeboards 16 Flush Black eaves, verge, soffit and bargeboards 17 metal chimney flue	30 Profiled timber type front/rear doors, to style shown 31 White framed glazed main entrance doors to apartments 32 Painted profiled/louved doors and screens to cycles and bin stores etc 33 Profiled timber type steel garage doors to style shown 34 GRP grey canopies/ porches 35 Metal rolling/guarding to balconies 36 Painted steel gates/railings/post

IMPORTANT NOTE FOR USE OF THIS DRAWING: THIS DRAWING HAS BEEN PRODUCED SPECIFICALLY FOR USE ON THIS PROJECT. POPE PRIESTLEY ARCHITECTS CANNOT BE HELD RESPONSIBLE FOR REUSE OF THE INFORMATION BY OTHERS FOR ANY PURPOSE OTHER THAN FOR WHICH IT IS SPECIFICALLY INTENDED. THIS DRAWING REFLECTS STANDARDS AGREED FOR THIS PROJECT AND CURRENT AT THE TIME OF PRODUCTION AND WILL NOT BE UPDATED IN ACCORDANCE WITH CHANGING LEGISLATION AND/OR OTHER REQUIREMENTS.

SCALE BAR = 10mm INTERVALS AT TRUE SCALE

PLANNING ISSUE	POPE PRIESTLEY ARCHITECTS				
	ARCHITECTURE TOWN PLANNING URBAN DESIGN				
	FERRY HOUSE, CANUTE ROAD, SOUTHAMPTON, HAMPSHIRE, SO14 3EJ T: +44 (0)23 80333228 F: +44 (0)23 80332886 E: info@popepriestley.co.uk				
	CONTRACTORS MUST CALL US THROUGH ON 01235 80333228. ALL QUOTATIONS REQUESTED MUST BE FORWARDED TO THE ARCHITECT BEFORE PROCEEDING. ALL QUOTATIONS MUST BE PREPARED IN WORDS FORMAT. DRAWINGS REQUESTED OTHER THAN WORDS FORMAT, MUST BE FORWARDED TO THE ARCHITECT BY E-MAIL.				
	RESIDENTIAL DEVELOPMENT PORTSDOWN HILL ROAD HAVANT PO9 3NA		BLOCK J HOUSES PLOTS 37-38 ELEVATIONS		
SCALE #1 AT 1:100	DATE JAN2012	AUTHOR	CHECK	DRAWING NO PP1169/ 128-10	PROJECT P1