




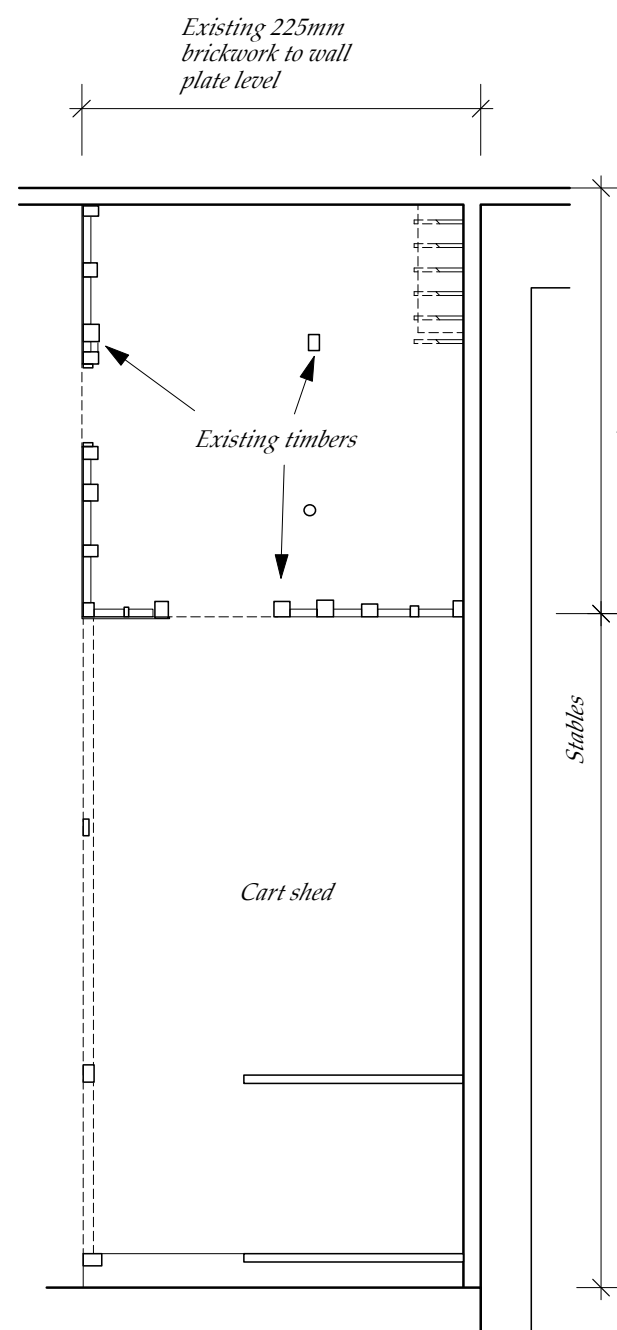


PLAN OF EXISTING

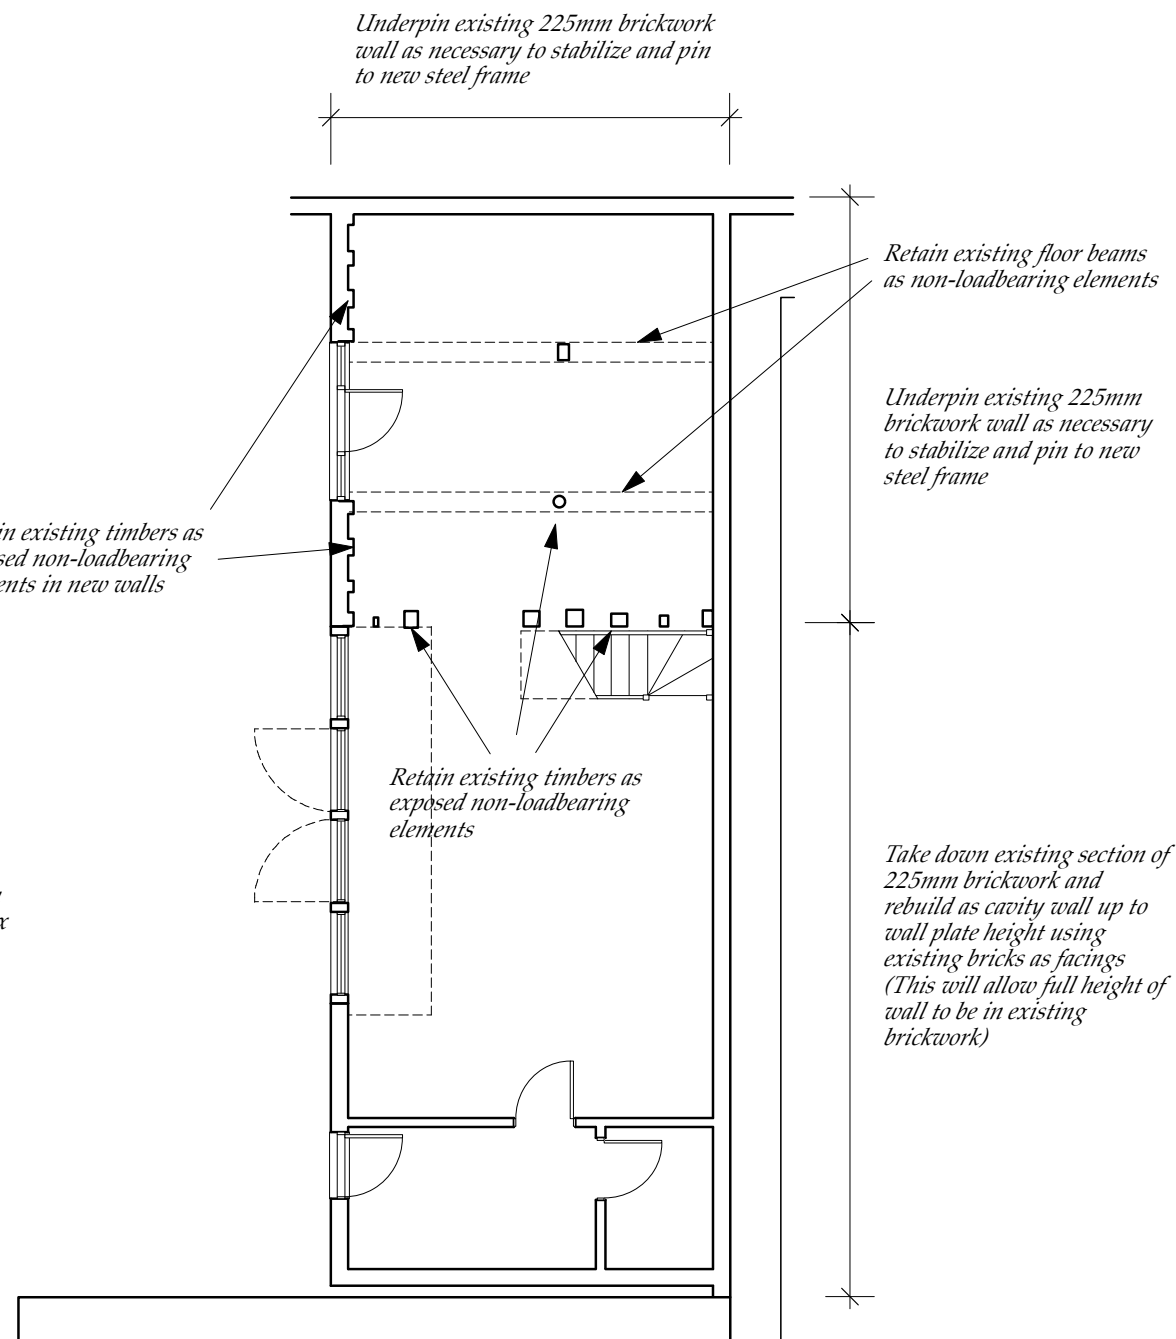


PLAN OF PROPOSED

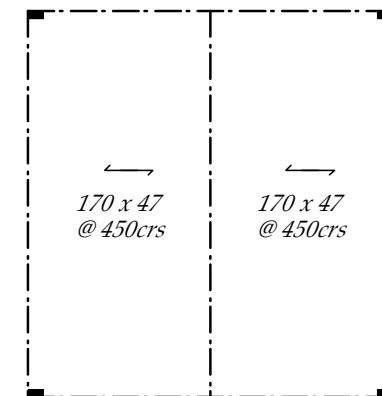

PLAN OF STEEL FRAME TO BARN

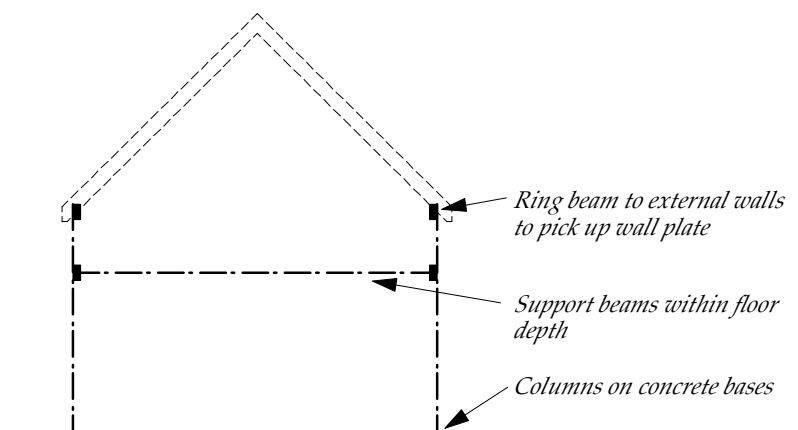

SECTION OF STEEL FRAME TO BARN

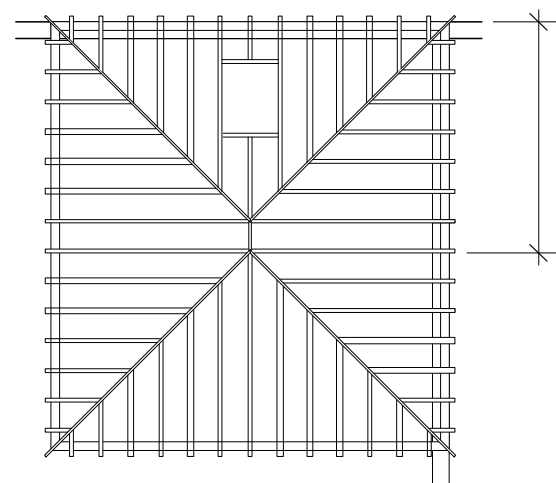

ROOF PLAN

©
NETWORK
design

1 a s i n a h l a n e · h a y l i n g i s l a n d
h a m p s h i r e · P O 1 1 0 E Y
t : 0 2 3 9 2 - 3 6 5 8 8 7
e : n e t w o r k . d e s i g n @ n t l w o r l d . c o m

a r c h i t e c t s
i n t e r i o r d e s i g n
p r o j e c t m a n a g e r s
s u r v e y o r s
s t r u c t u r a l e n g
s e r v i c e s e n g
t o w n p l a n n e r s

project: Stoke Farm, Hayling Island

drawing: Proposed structural layout

scale: nts date: September 2013

drawing no: M/30013/003 rev: