




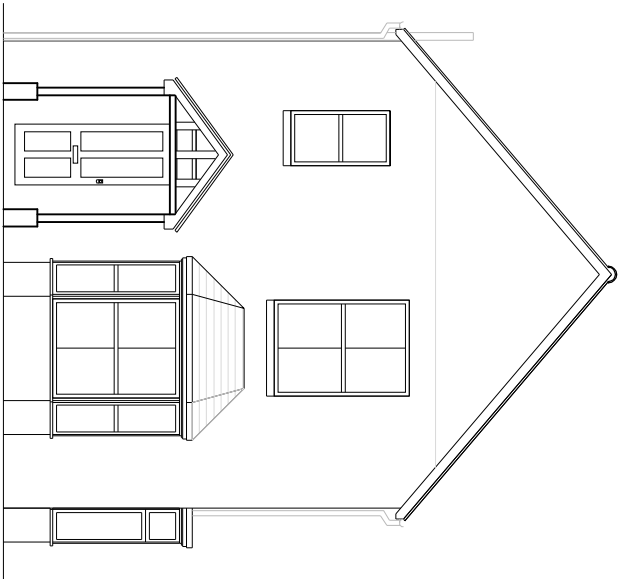


Existing Front Elevation  
Scale 1/100@A3

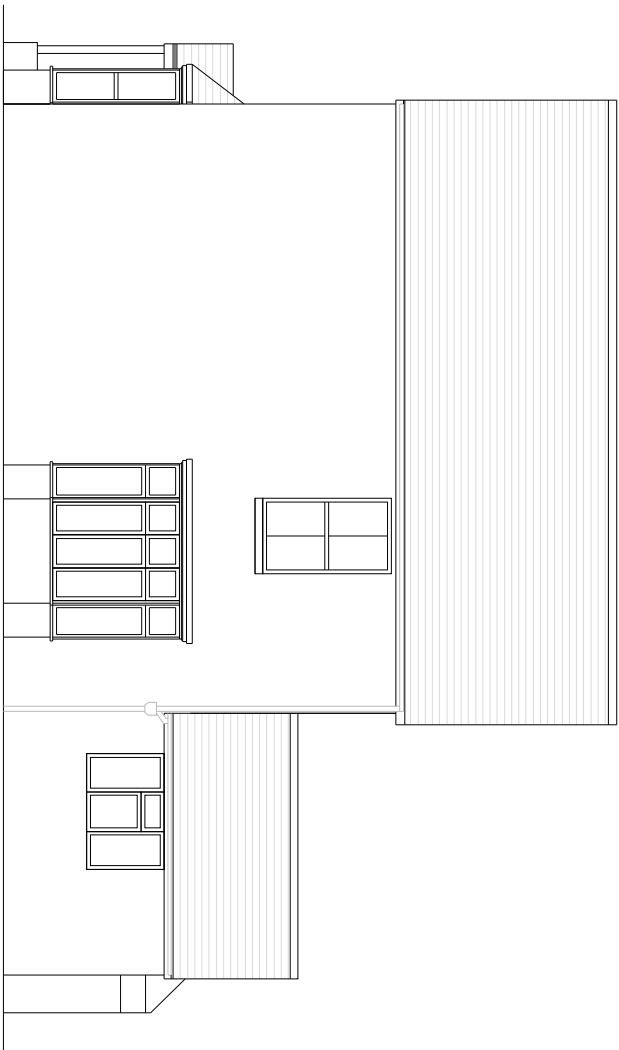


Existing RHS Elevation  
Scale 1/100@A3

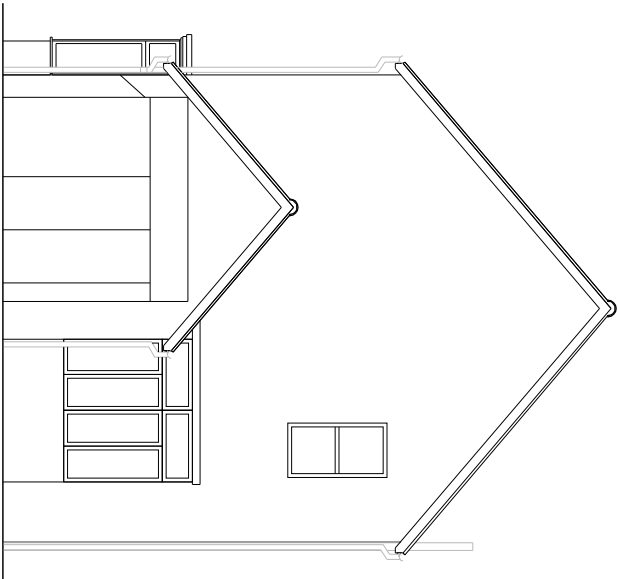

Existing Rear Elevation  
Scale 1/100@A3

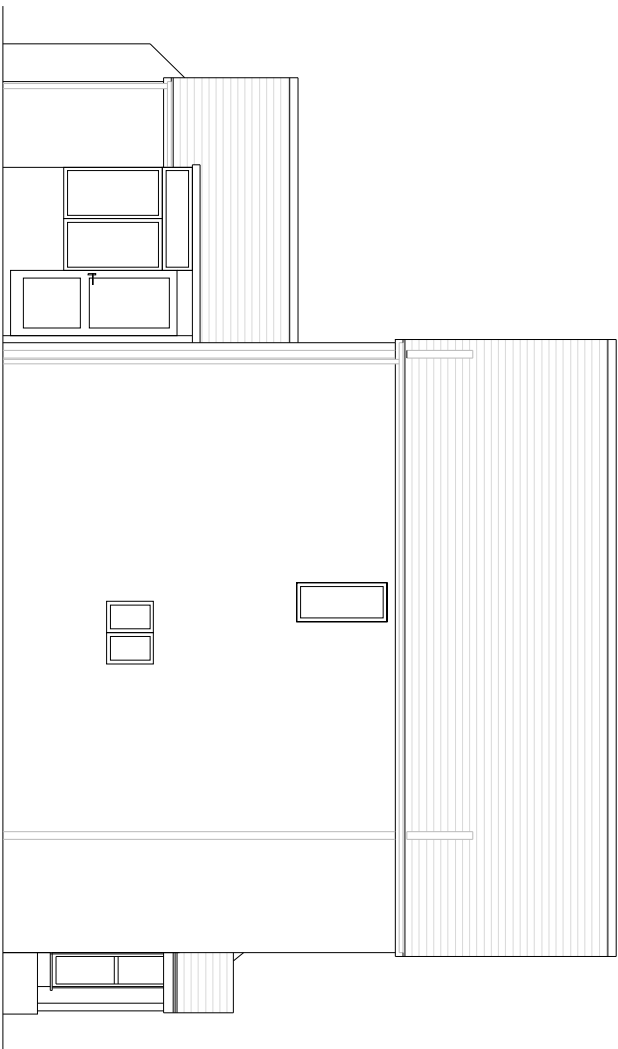

Existing LHS Elevation  
Scale 1/100@A3

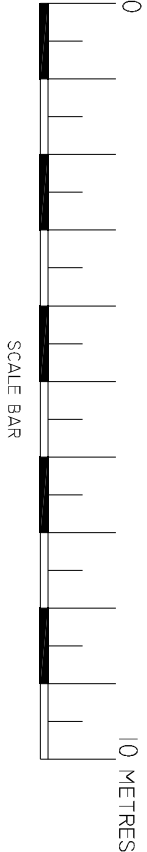

|   |  |   |  |                                |  |
|---|--|---|--|--------------------------------|--|
| <div>Technical Drawings Ltd</div> <div>Drop Anchor, Drift Lane,</div> <div>Bosham, West Sussex, PO18 8PP</div> <div>Tel: 01243 572414</div> <div>info@loftconversionplansuk.co.uk</div> |  | <div>Mr &amp; Mrs Connell</div> <div>97 London Road</div> <div>Cowplain</div> <div>Hampshire</div> <div>PO8 8BX</div> |  | <div>Existing Elevations</div> |  |
|   |  |   |  |                                |  |
|   |  |   |  |                                |  |
| Project Number: 97LON-13   |  | Drawing No:   |  |                                |  |
| Date: 30th August 2013   |  |   |  | 01                             |  |
| Drawn By: Technical Drawings Ltd   |  |   |  |                                |  |
| Checked By: JEG   |  |   |  | Scale: 1:100                   |  |