




PROPOSED PLANS

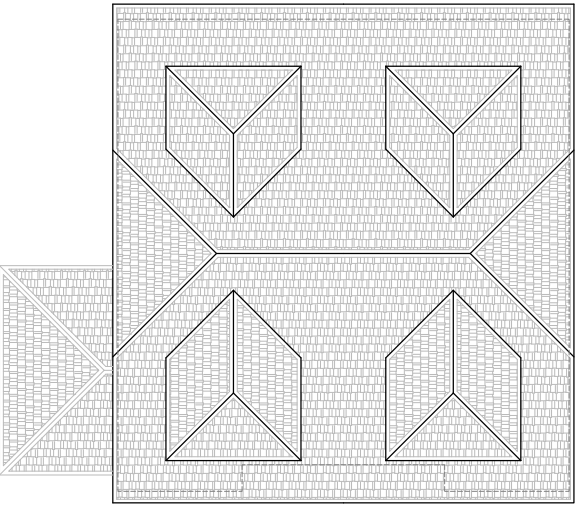

PROPOSED ROOFS PLAN
SCALE 1:200

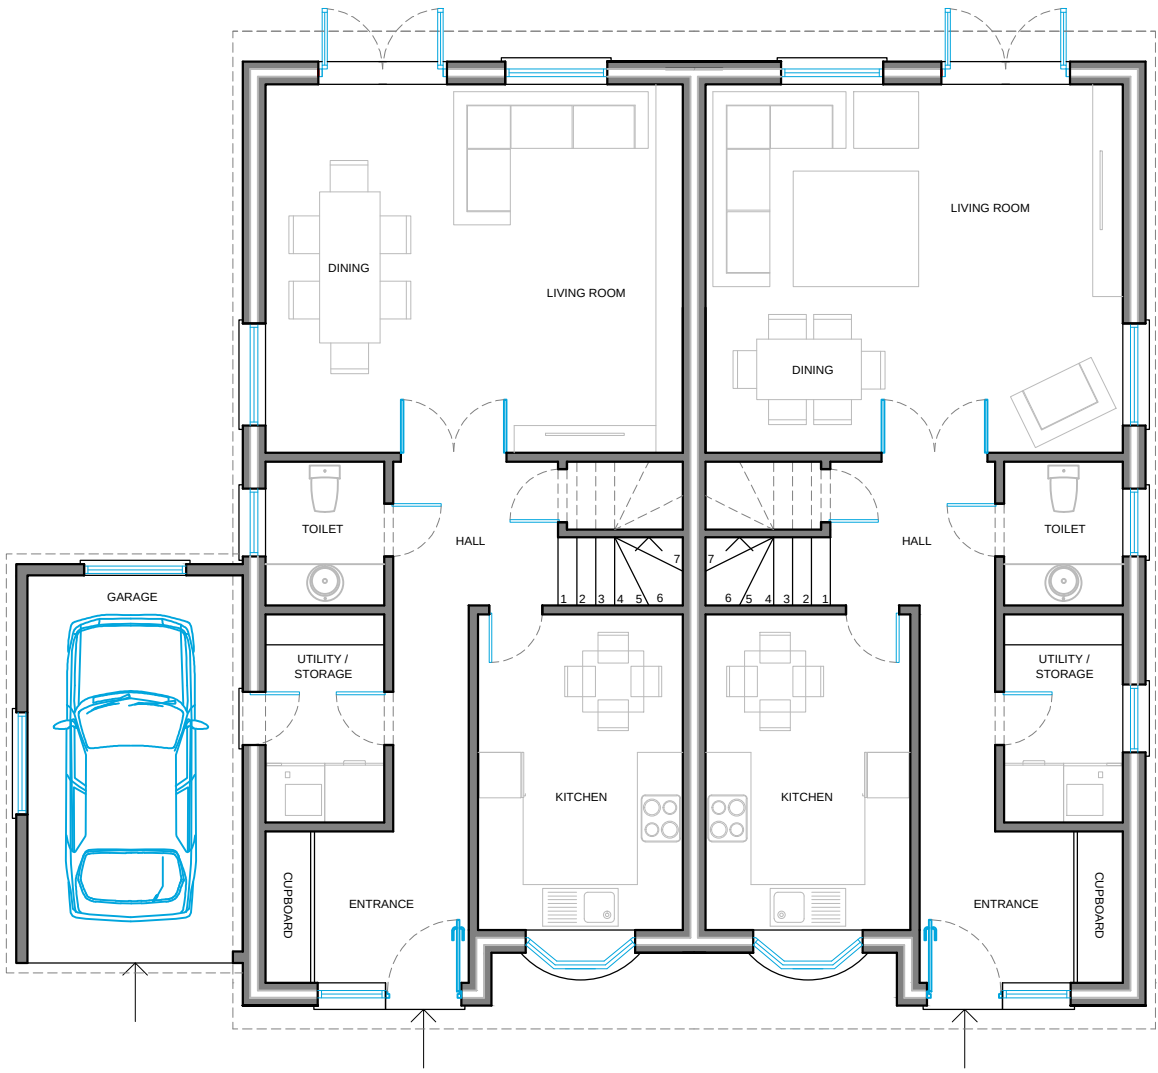

PROPOSED GROUND FLOOR PLAN
SCALE 1:100

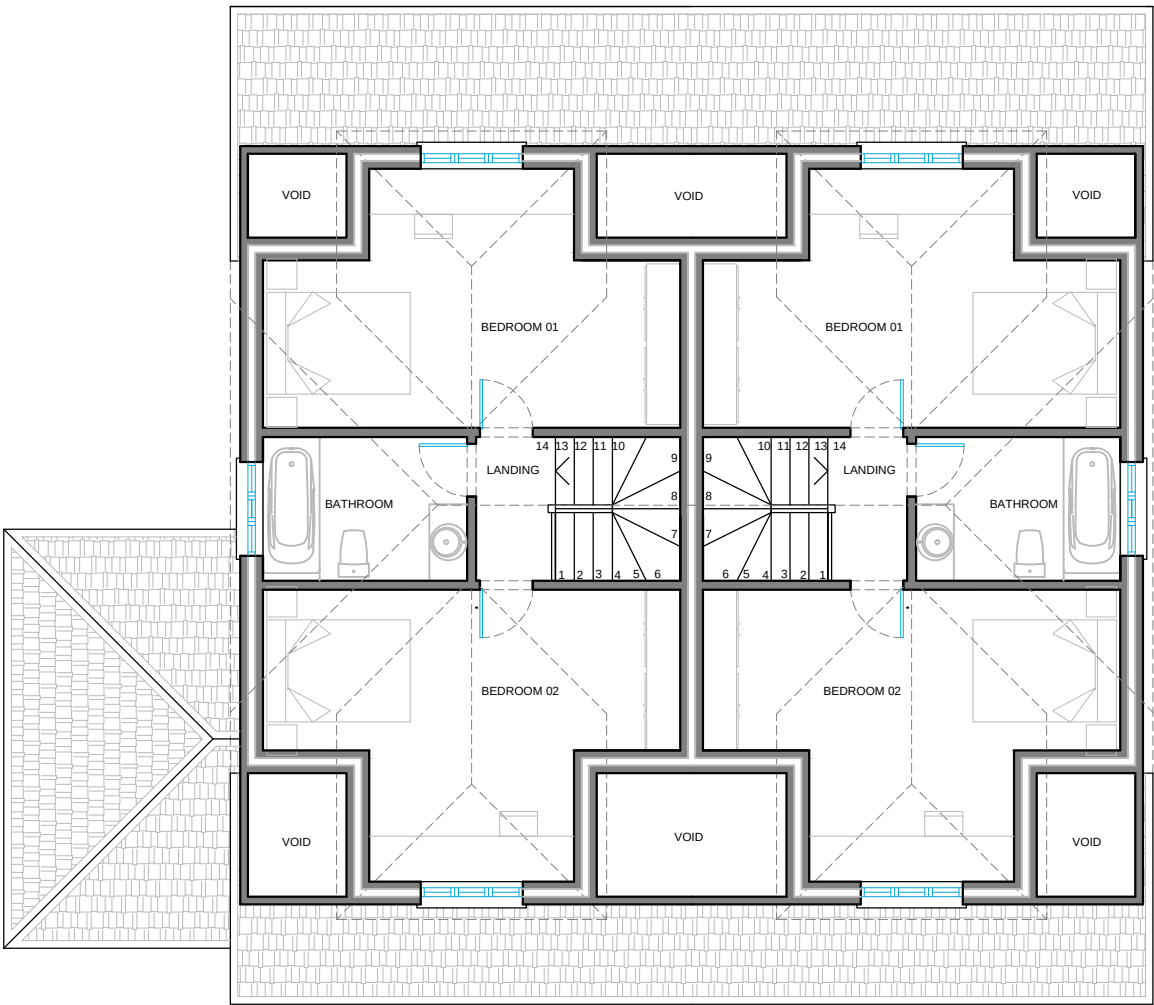

PROPOSED FIRST FLOOR PLAN
SCALE 1:100

NOTES

This drawing is the property of McAndrew Martin and must not be reproduced in part or whole or used for the execution of works without their permission.

All dimensions to be checked on site prior to commencement of any construction works and McAndrew Martin notified of any discrepancy via the Supervising Officer.


Figured dimensions are to be used in preference to scaled dimensions. However for Planning purposes scaling is permitted.

No deviation from this drawing will be permitted without the express consent of McAndrew Martin via the Supervising officer.

All works are to comply with the current edition of the Building Regulations and British Standards.

DRAFT PLANNING TENDER CONTRACT AS BUILT

SITE LOCATION PLAN

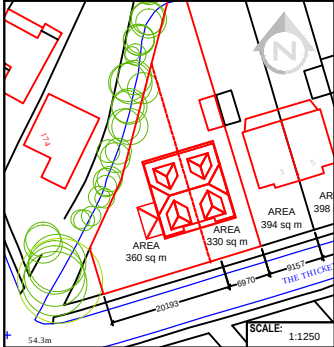

PROJECT INFORMATION

CLIENT:
Mr D. Ness
13 Hilltop Crescent
Widley
Portsmouth
Hants PO6 1BB

PROJECT:
Feasibility Study
1 The Thicket
Widley
Portsmouth
Hants PO7 5JL

DATE:
10.07.2012

DRAWN BY: AMC **CHECKED BY:** JB **SCALE:** 1:100
1:200, 1:1250 @A3

DRAWING TITLE: PROPOSED PLANS

DRAWING NO: 091 **REVISION:** P-157 12C

AMENDMENTS:	

McANDREW MARTIN
CHARTERED SURVEYORS, ENGINEERS
& ARCHITECTURAL DESIGN SERVICES

ONE LINKS HOUSE
FAIRWAY BUSINESS
CENTRE
DUNDAS LANE
PORTSMOUTH
HAMPSHIRE
PO3 5BL

TEL: 023 9269 7193
FAX: 023 9266 4678
office@mcandrewmartin.com

Chartered Building Consultancy

WWW.McANDREW MARTIN.COM