
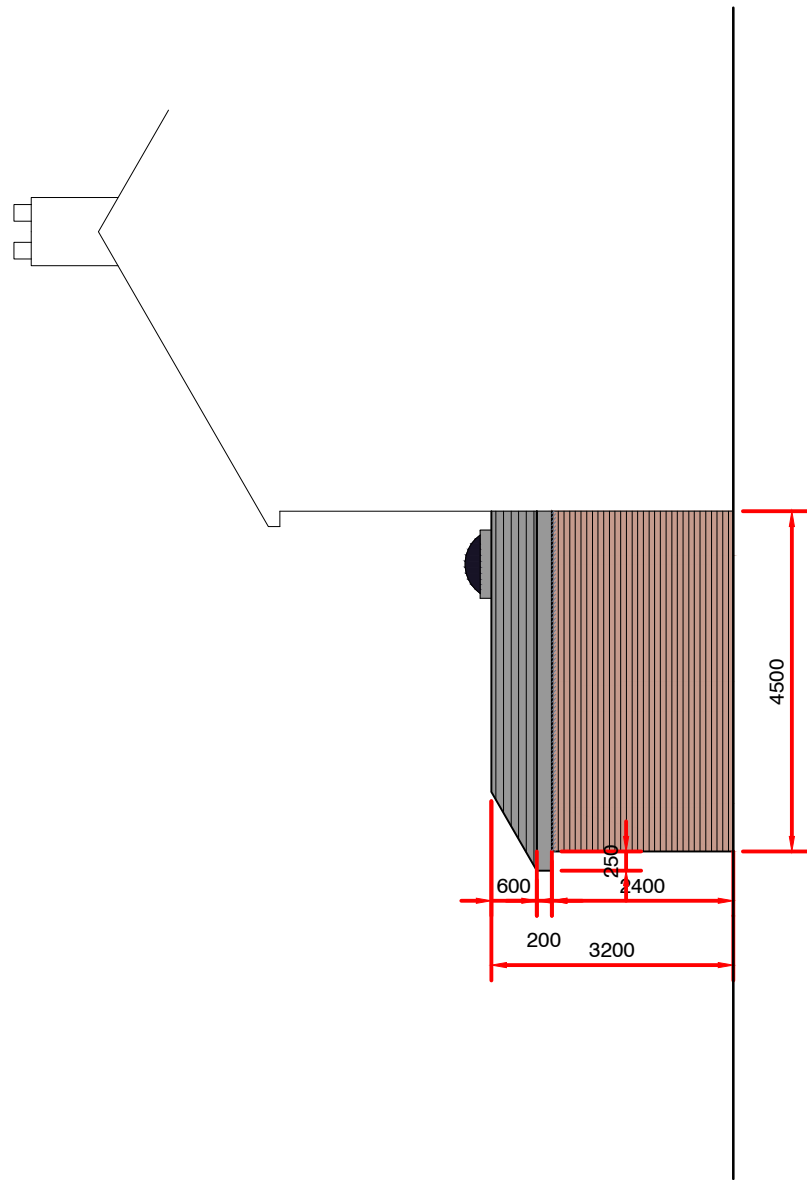
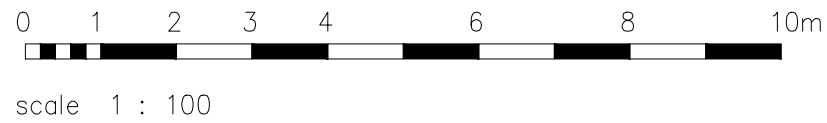


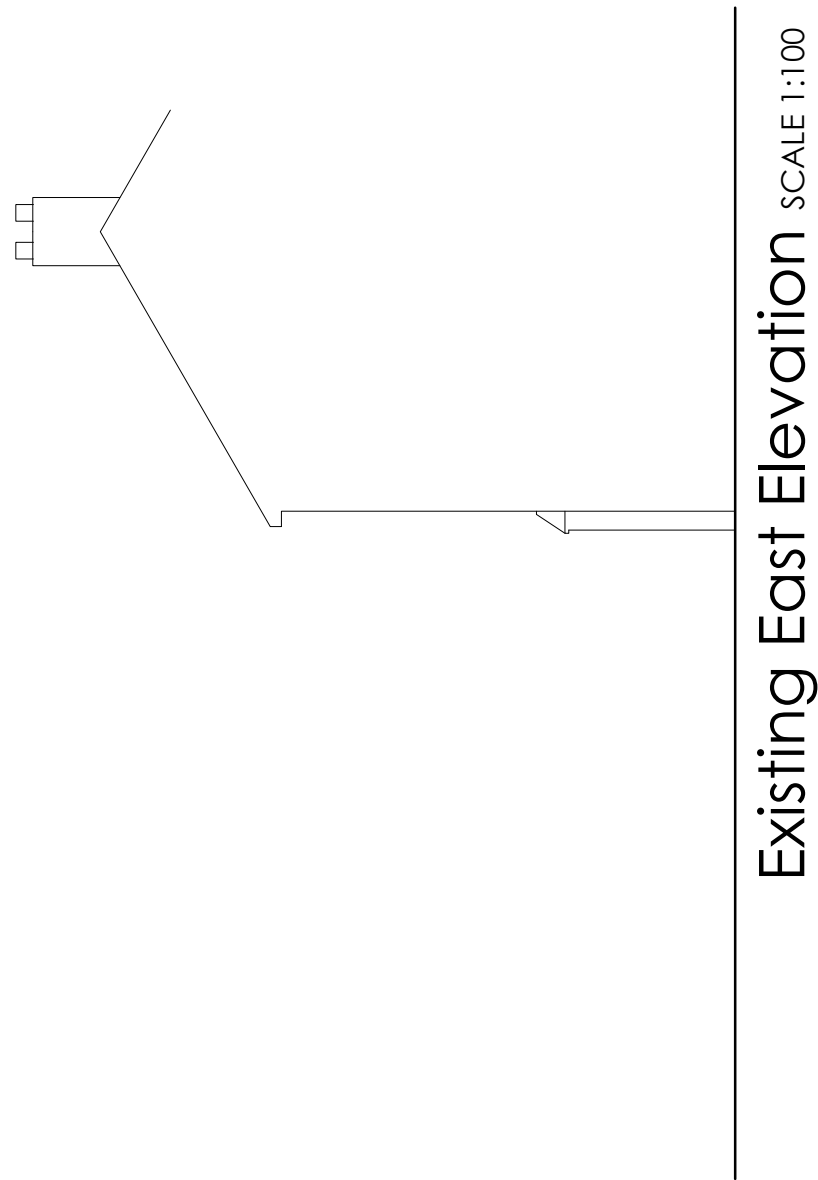

Proposed East Elevation SCALE 1:100

Rev A: 12/06/2013 Added the
Rooflights and removed the
window.

PLANNING

PROJECT

FRASER ROAD, BEDHAMPTON

DRAWING TITLE

EAST ELEVATION

Date

FEB 2013

Drawn by

Scale

1:100

A3

Drawing No.

101-PD-03

Rev.

A