




Proposed West Elevation

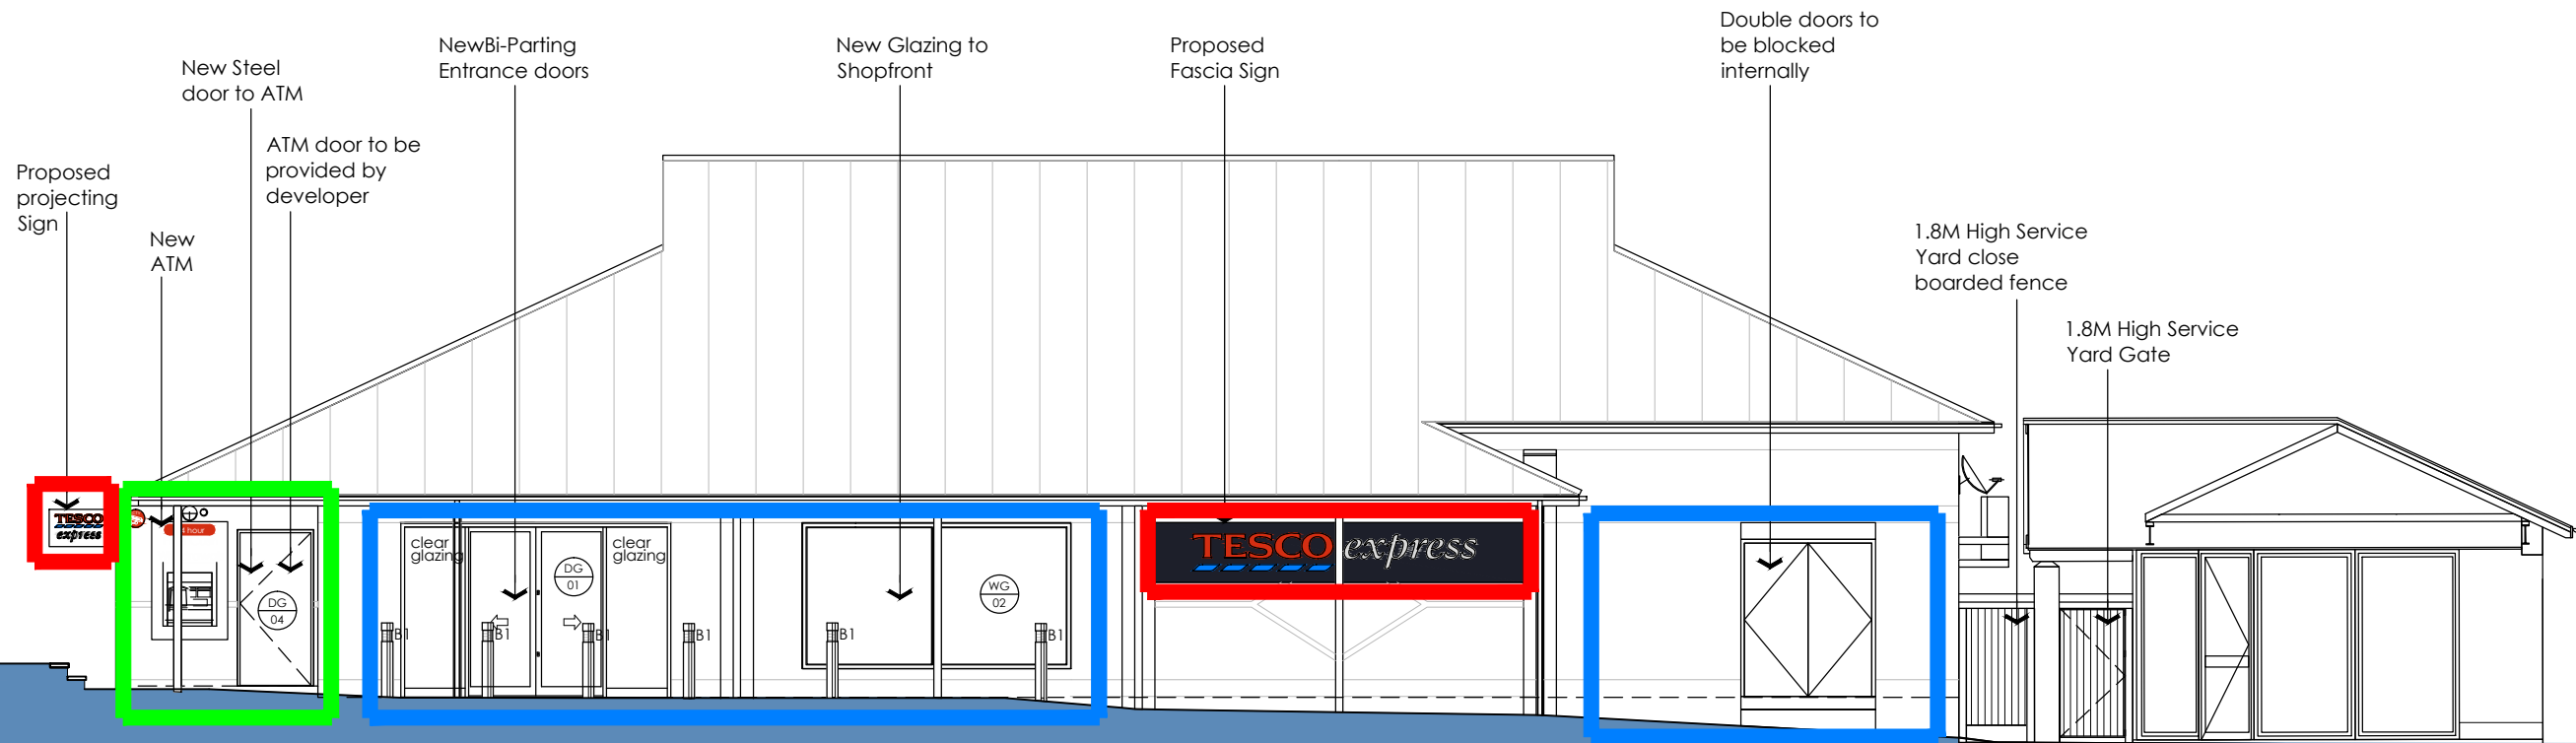


Proposed North Elevation from Lavender Road

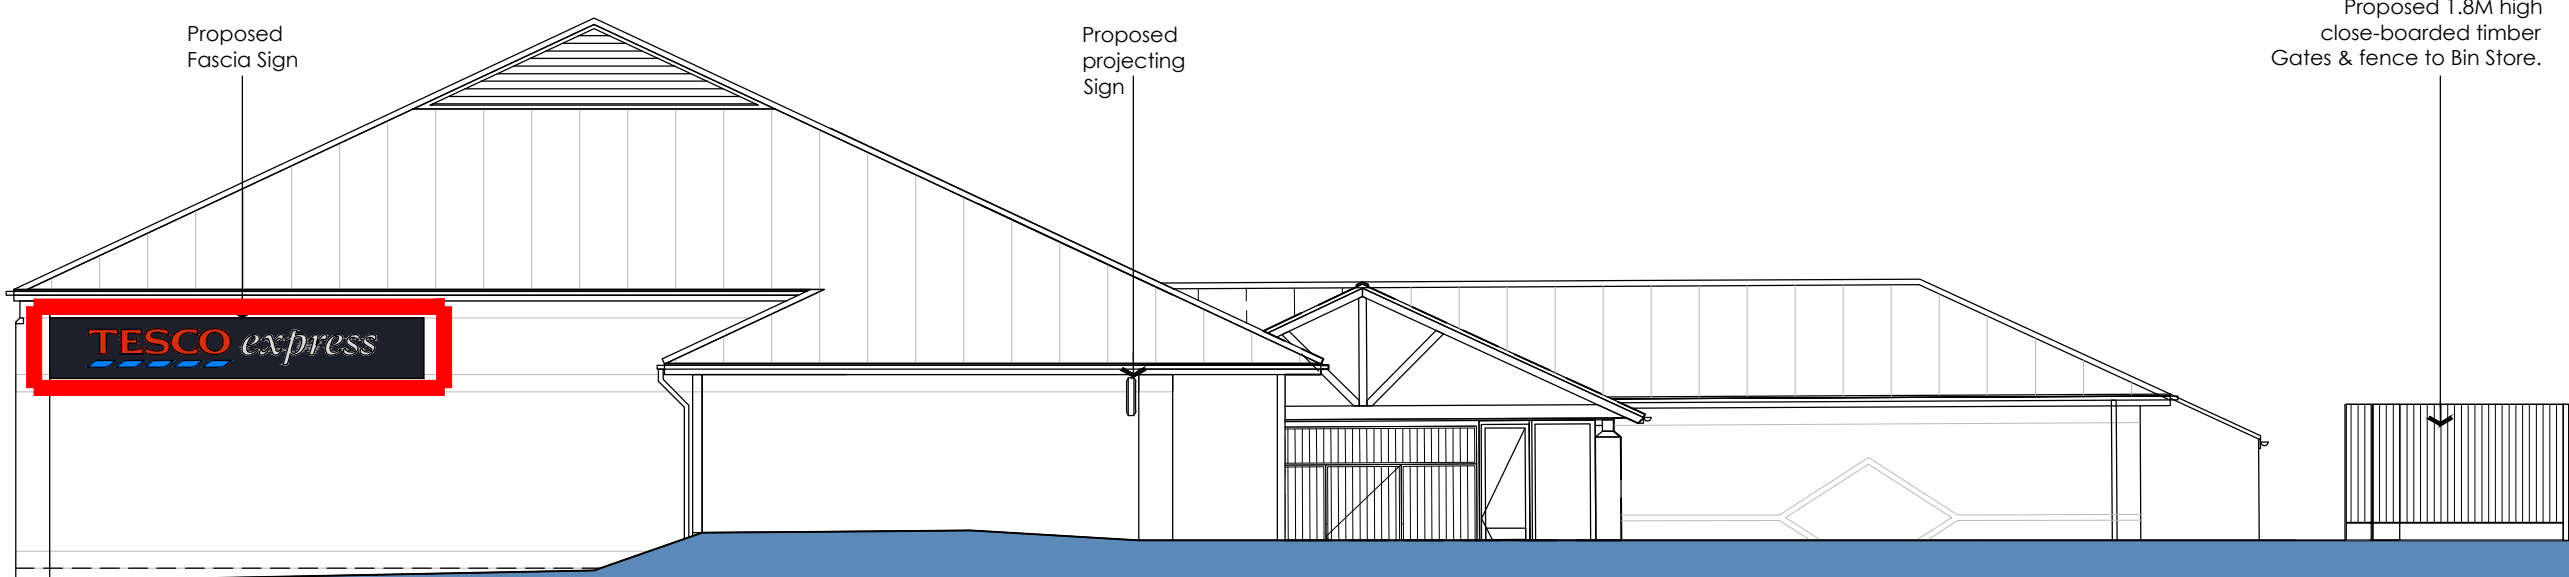

Proposed East Elevation from Frendstaple Road

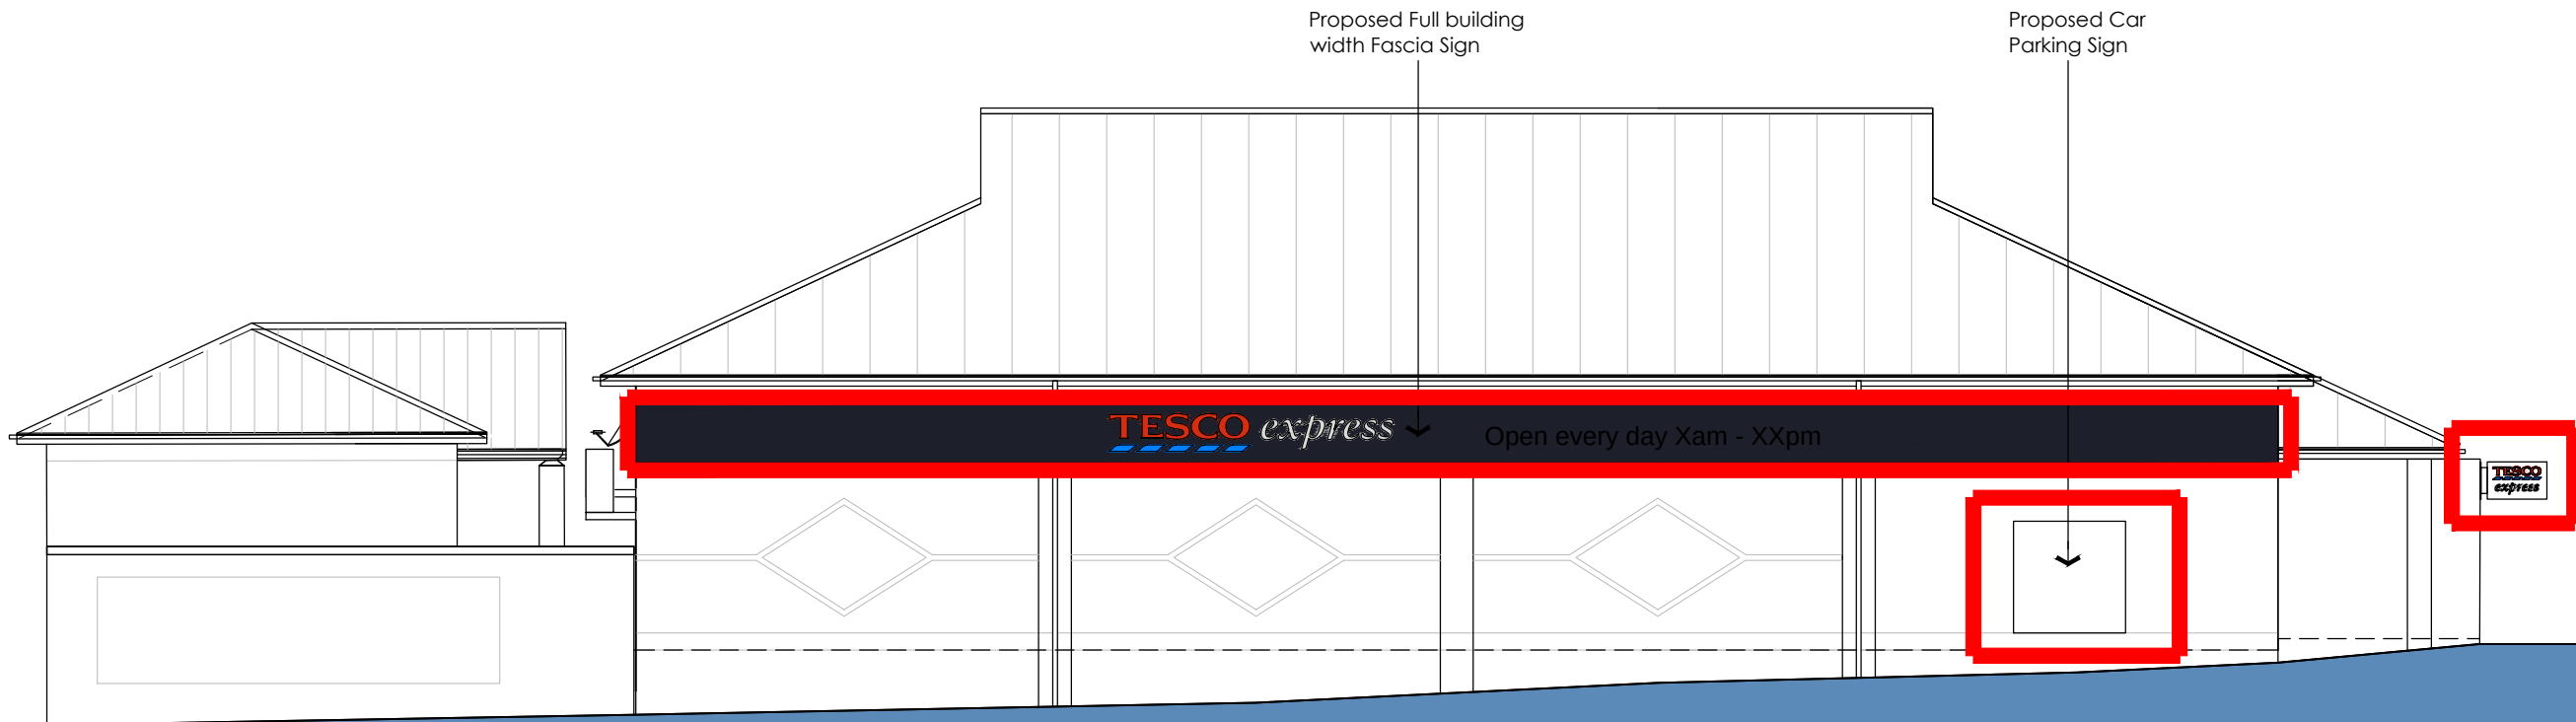

Proposed South Elevation from

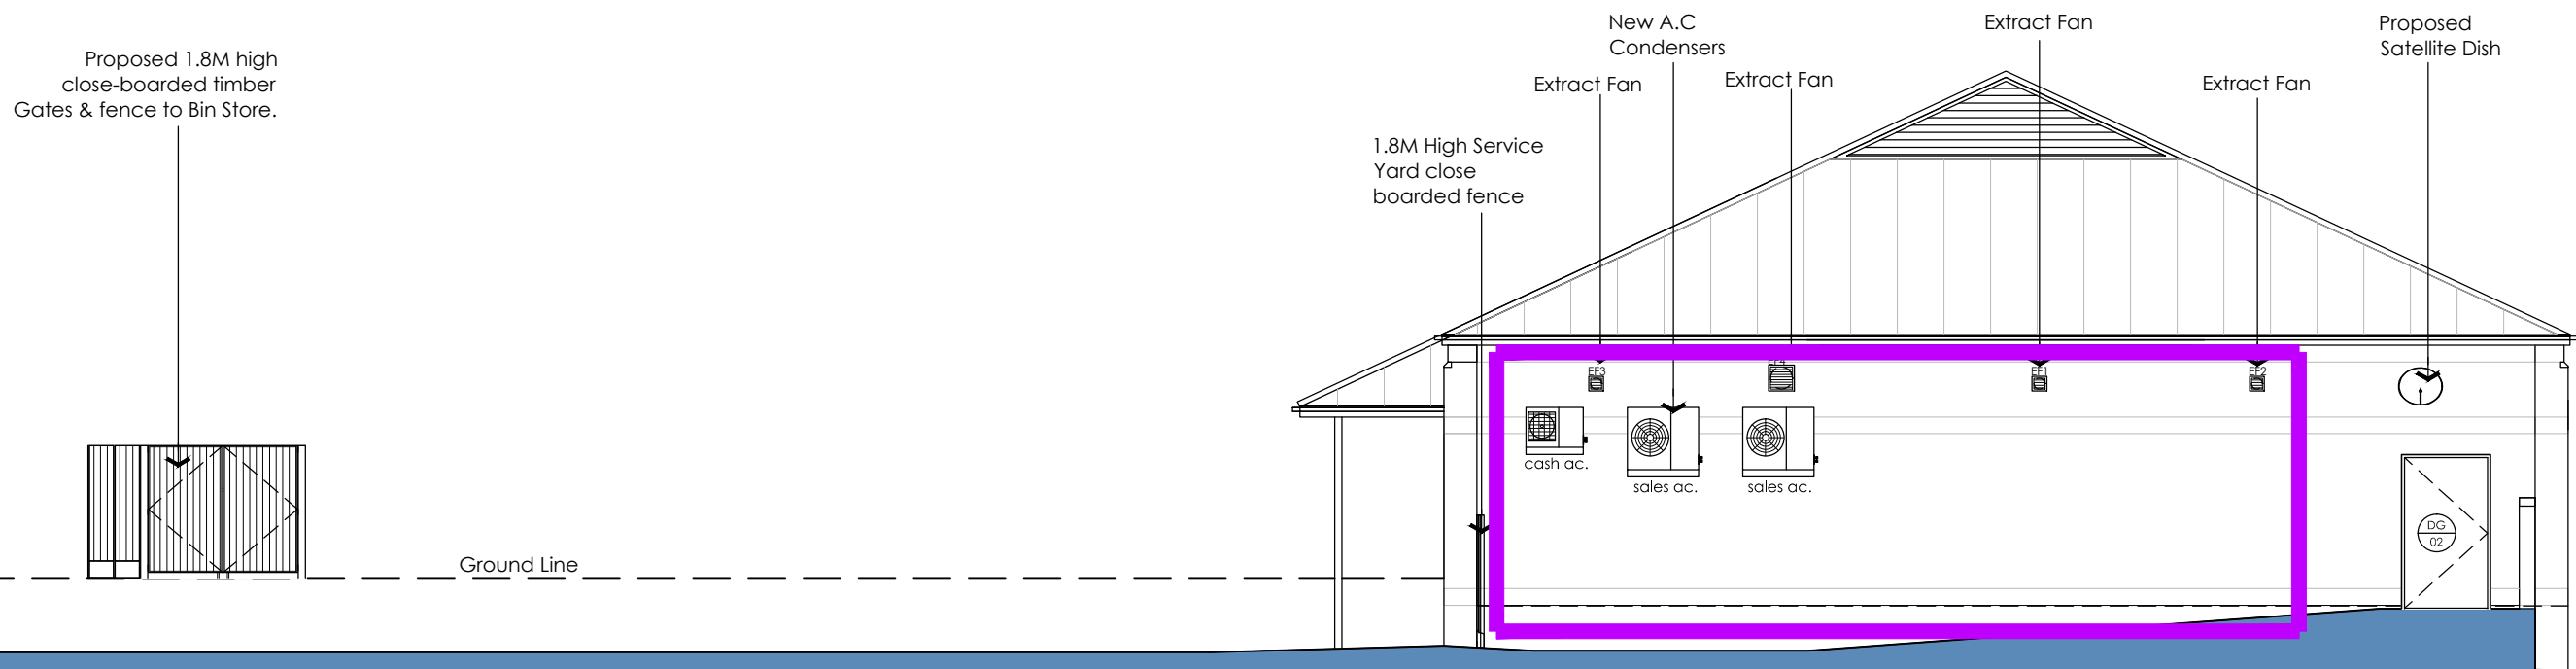

- B1 STAINLESS STEEL RAIL-Road bollards to be supplied and installed by TESCO APPOINTED CONTRACTOR. SEE B1 CENTRE TO PROVIDE 1200MM CLEAR ACCESS WITHIN FOR 2000mm REQUIREMENTS AND NOT TO EXCEED 1400MM CENTRE FOR RAIL-Road PROTECTION.
- DG 01 DEVELOPER TO PREPARE OPENINGS AND INSTALL FULL HEIGHT SHOP FRONTS, NEW SHOP FRONTS AND DOOR, SHOP FRONTS AND BI-PARTING DOORS TO BE PROVIDED AND INSTALLED BY DEVELOPER.
- WG 02 DEVELOPER TO INSTALL GLAZED ALUMINIUM FRAMED WINDOWS INTO 1800MMx1200MM NEW OPENING FORMED AS PART OF SHOP WORKS. FRAMES TO BE PVC ALUMINIUM FINISHED DUSTY GREY TO RAL7037.
- DG 02 DEVELOPER TO FORM NEW 1200MMx1200MM OPENING AND TO INSTALL NEW STEEL ACCESS ESCAPE DOORS, DOOR TO BE PAINT FINISHED, COLOUR DUSTY GREY TO RAL7037. TESCO APPOINTED ARCHITECT TO OBTAIN NECESSARY PLANNING APPROVAL.
- DG 04 1000MMx1200MM OPENING TO BE PREPARED TO ACCOMMODATE ATM ACCESS DOOR (REFERENCED SIGN), PROVIDE OPENING SECURE AND HOUSED READY FOR INSTALLATION OF DOOR, DOOR TO BE PROVIDED AND INSTALLED BY TESCO APPOINTED CONTRACTOR.
- 1/2 SATURATE DSH TO BE SUPPLIED AND FIXED BY TESCO APPOINTED CONTRACTOR TO EXISTING WALL IN LOCATION TO BE AGREED WITH LANDLORD. POSITION SHOWN INDICATING AS RECEPTION CHECK FOR AREA TO BE PERFORMED. SATURATE DSHS MUST BE SOUTH FACED WITH A CLEAR LINE OF SITE.

External Works (Public Areas)

TESCO APPOINTED CONTRACTOR TO DEMARC PRIVACY/SECURE STANDING ZONE BY FRONT OF ATM UNIT.

External Works (Service Areas)

- CONDENSER TO BE SUPPLIED AND INSTALLED BY TESCO APPOINTED CONTRACTOR LOCATED ONTO CONCRETE WARD STANDING AS PROVIDED AS PART OF THE SHOP WORKS. CONDENSER TO BE A 1180x300x450mm TWIN FAN FLAT BED OPERATING AT 100W/120V/50Hz AND 200W/240V/50Hz.
- 200 WALL MOUNTED AC UNITS SUPPLIED AND INSTALLED BY TESCO APPOINTED CONTRACTOR. AC UNITS TO SUPPLY SALES AREA AND ARE 1700x300x450mm HIGH, 100W/120V/50Hz AND 200W/240V/50Hz.
- 100 WALL MOUNTED AC UNIT SUPPLIED AND INSTALLED BY TESCO APPOINTED CONTRACTOR. AC UNIT TO SUPPLY CASH OFFICE AND IS 1700x300x450mm HIGH, 100W/120V/50Hz AND 200W/240V/50Hz.
- TESCO APPOINTED CONTRACTOR TO PROVIDE 1.8m HIGH CLOSE BOARDED TIMBER SERVICE YARD ACCESS GATES TO BE PROVIDED AND INSTALLED AS PER DETAILED DRAWING. MATERIALS.
- TESCO APPOINTED CONTRACTOR TO PROVIDE 1.8m HIGH CLOSE BOARDED TIMBER FENCE TO PERIMETER OF BIN STORE TO BE PROVIDED AS PER DETAILED DRAWING. MATERIALS.
- PROPOSED 150x100mm VENT AXIA FAN TO PROVIDE EXTRACT FROM START ROOM TO BE SUPPLIED AND INSTALLED BY TESCO APPOINTED CONTRACTOR.
- PROPOSED 150x100mm VENT AXIA FAN TO PROVIDE EXTRACT FROM TOILETS.
- PROPOSED 300x200mm VENT AXIA FAN TO PROVIDE EXTRACT FROM BASE OFF COVER TO BE SUPPLIED AND INSTALLED BY TESCO APPOINTED CONTRACTOR.

Proposed Signage Application

Proposed Shopfront Application

Proposed ATM Application

Proposed Plant (Mechanical) Application

A 27.03.13 A.C. units and external steps amended JM AA
Revision: 0 1 2 3 4 5 By App.
0 10 20 30 40 bar in meters 1:200 @ A3
0 10 20 30 40 bar in meters 1:100 @ A1
0 10 20 30 40 title sheet scale bar in mm 1:2 @ A3
0 10 20 30 40 title sheet scale bar in mm 1:1 @ A1

Office 7, Gateway 1000
Arlington Business Park
Whittle Way
Stevenage
Hertfordshire
SG1 2FP
t: 01438 749400
f: 01438 749591
55 Newton Street
Manchester
M1 1ET
t: 01612286020
f: 01613360536
e: archerarchitects.co.uk
www.archerarchitects.co.uk

archer architects
TESCO express

Project:
LAVENDER ROAD
WATERLOOVILLE
Drawing Title:
FOR PLANNING PURPOSES
PROPOSED ELEVATIONS

Scale:	Date:	Drawn:	Checked:
1:100@A1	04.04.13	JM	
Project No:	Drawing No:	Revision:	
4847	(P)203	A	