



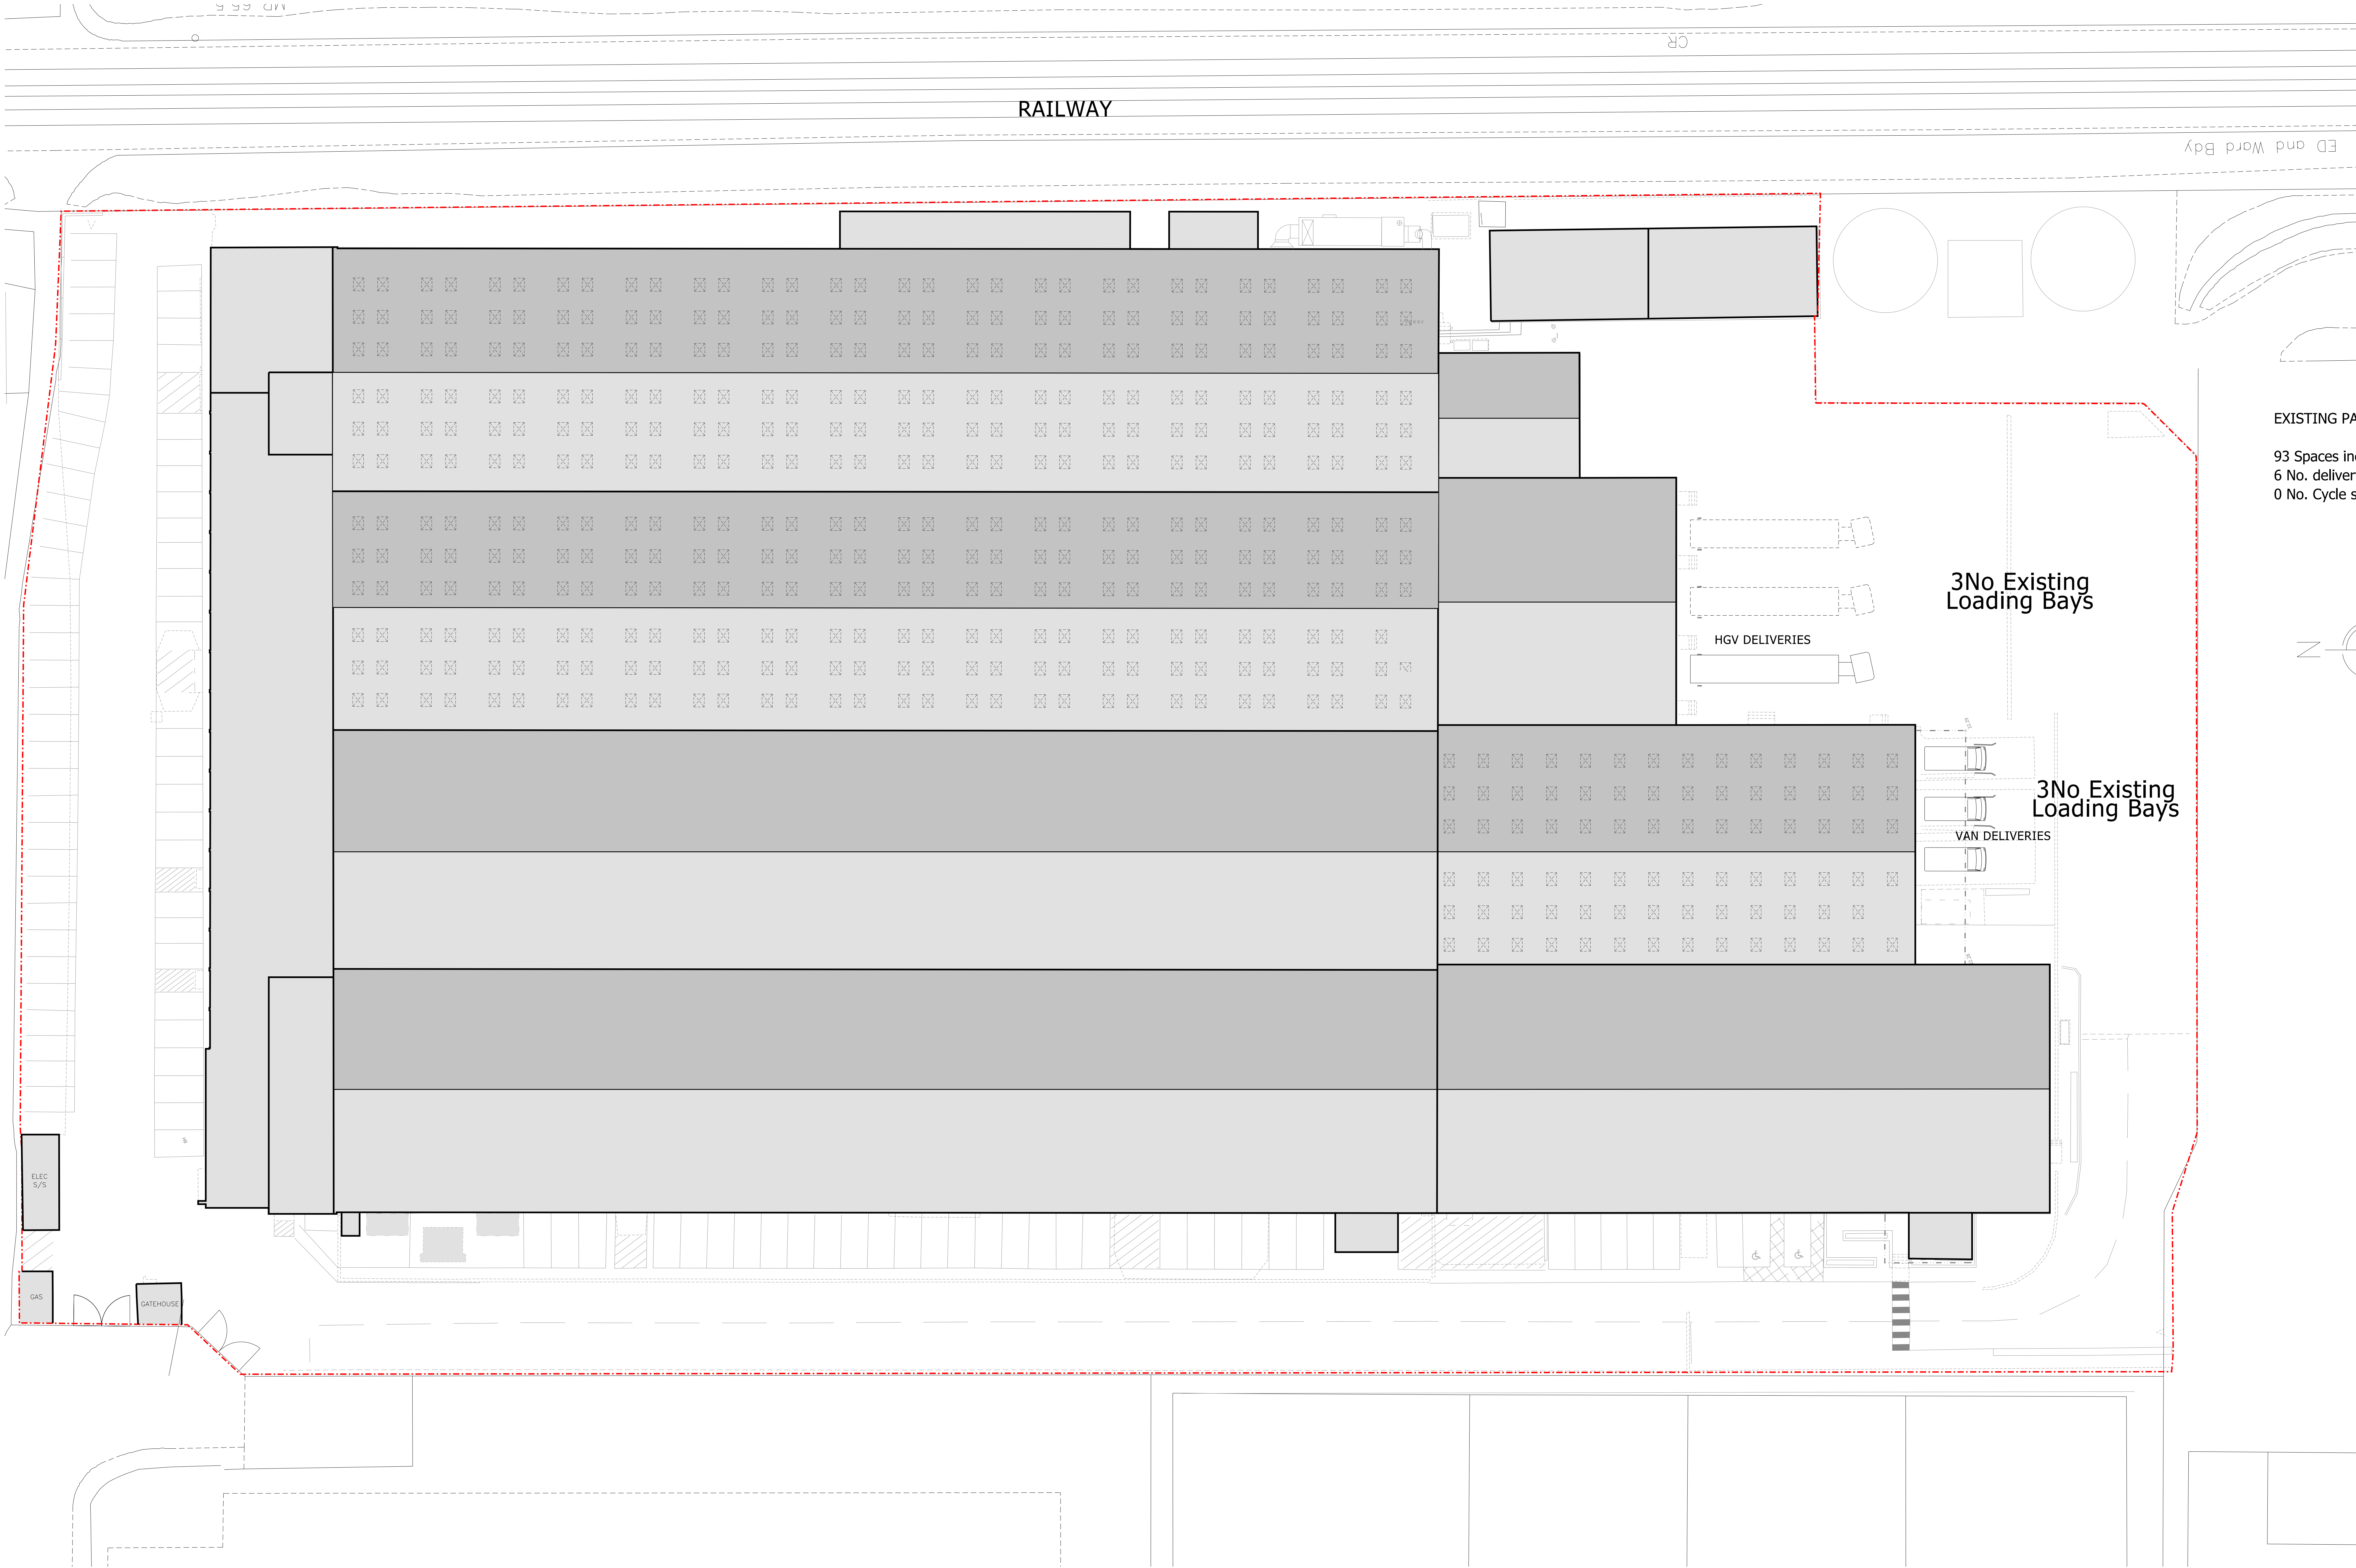

EXISTING PARKING PROVISION:

93 Spaces inc. 2 disabled
6 No. delivery bays
0 No. Cycle spaces

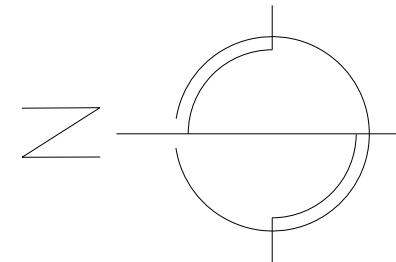

Rev	Description	Chkd	Date
	Peer House 8-14 Viersden Street London WC2X 8JZ tel +44(0)20 7400 2120 fax +44(0)20 7831 1991 enquiries@cornisharchitects.com www.cornisharchitects.com		

Project
Stanbridge Road
Havant

Dwg Title
Existing Site Plan

Status
PLANNING

0 10 m

Scale
1:200 @ A0

Date
26.03.13

Dwg No
10887 / TP / 011

Rev -

Copyright of Cornish Architects ©