


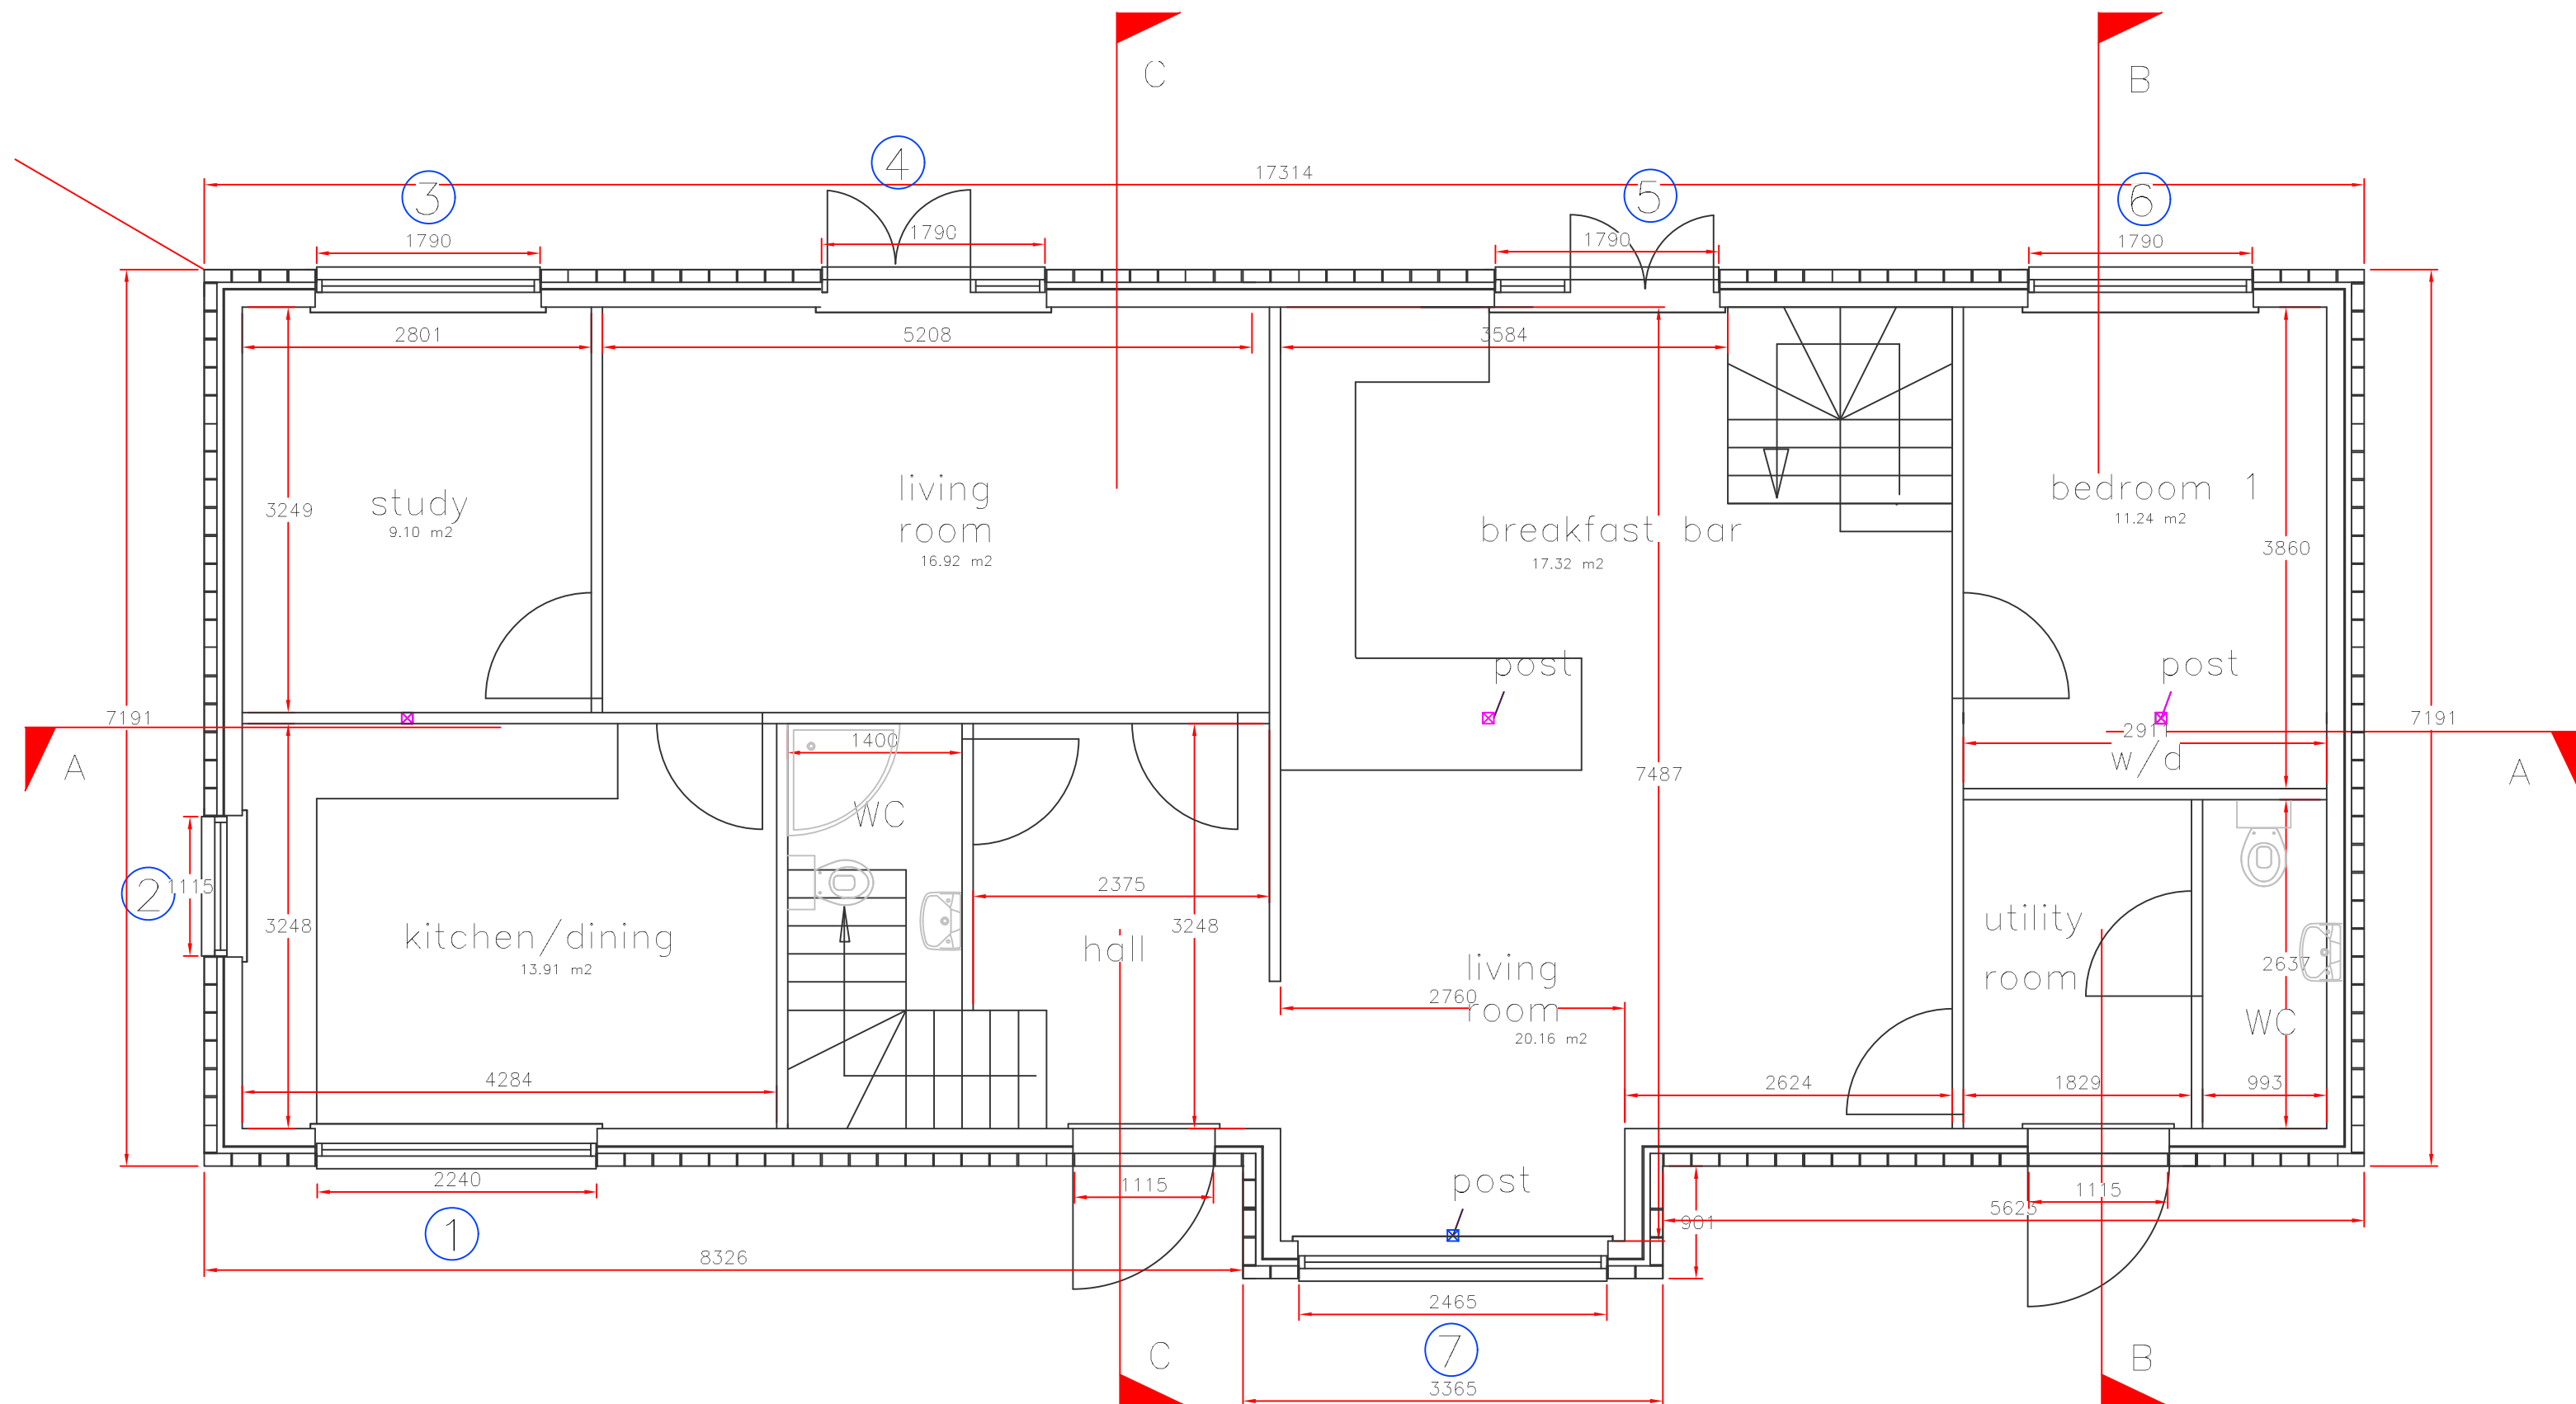

MIDDLE BARN

EXISTING GROUND FLOOR
LAYOUT PLAN

Date 07/02/13	Drawn EM	checked by	date checked	Client MERCO PLACE LTD
Scale 1/50	Drawing title Existig GF floor plan			Project MIDDLE BARN
Drawing No 106/67				Address 6 New Brighton Road Emsworth, Hampshire PO10 7PS



8 New Brighton Road
Emsworth, Hampshire, PO10 7PS
TEL: 08450 450 862
www.erconstructions.co.uk