




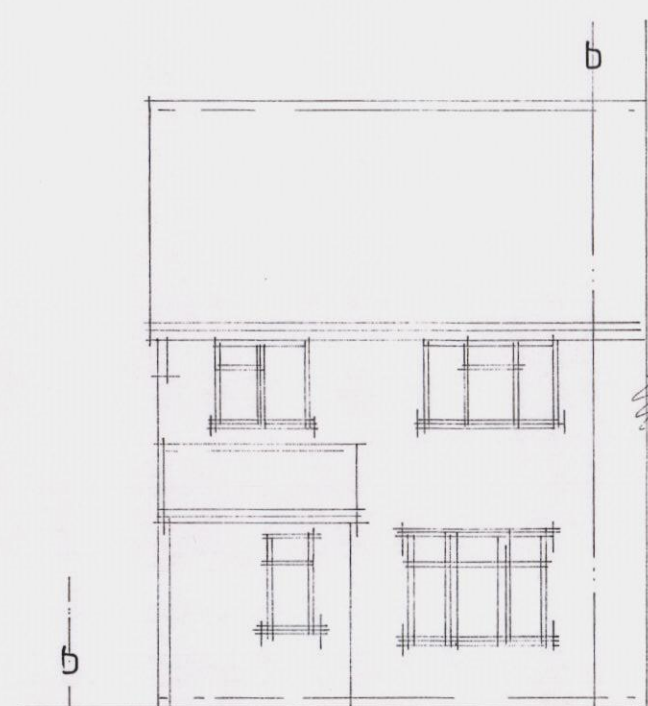


existing front elevation.

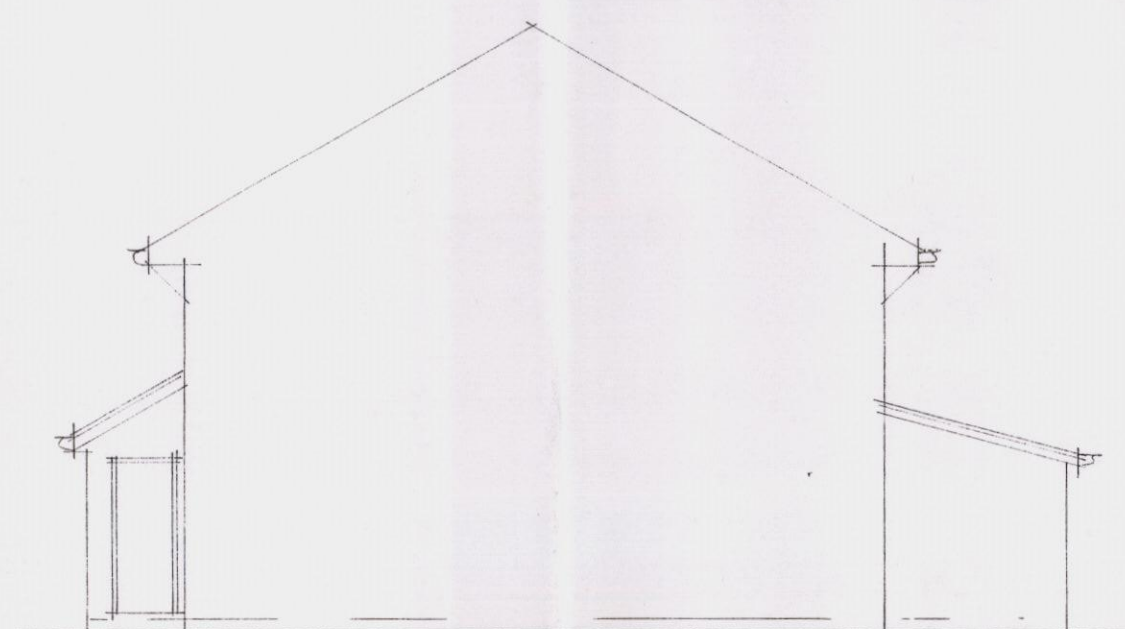


existing side elevation.

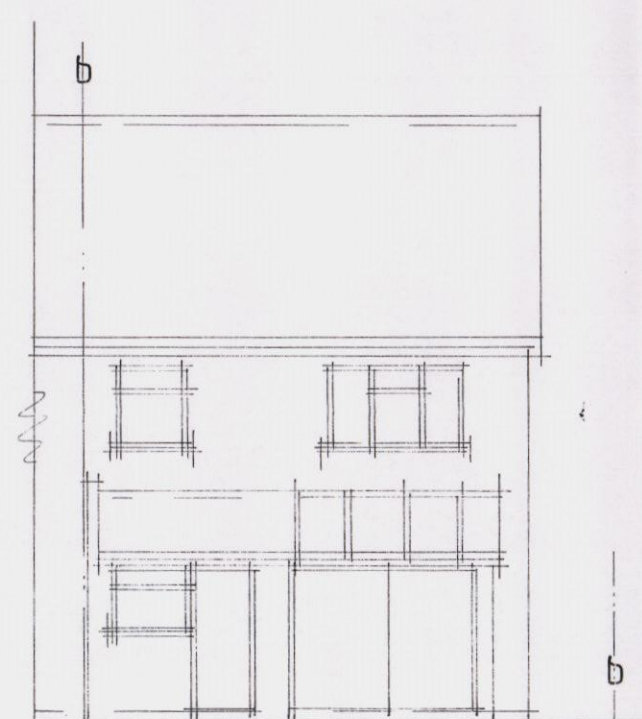


existing rear elevation.

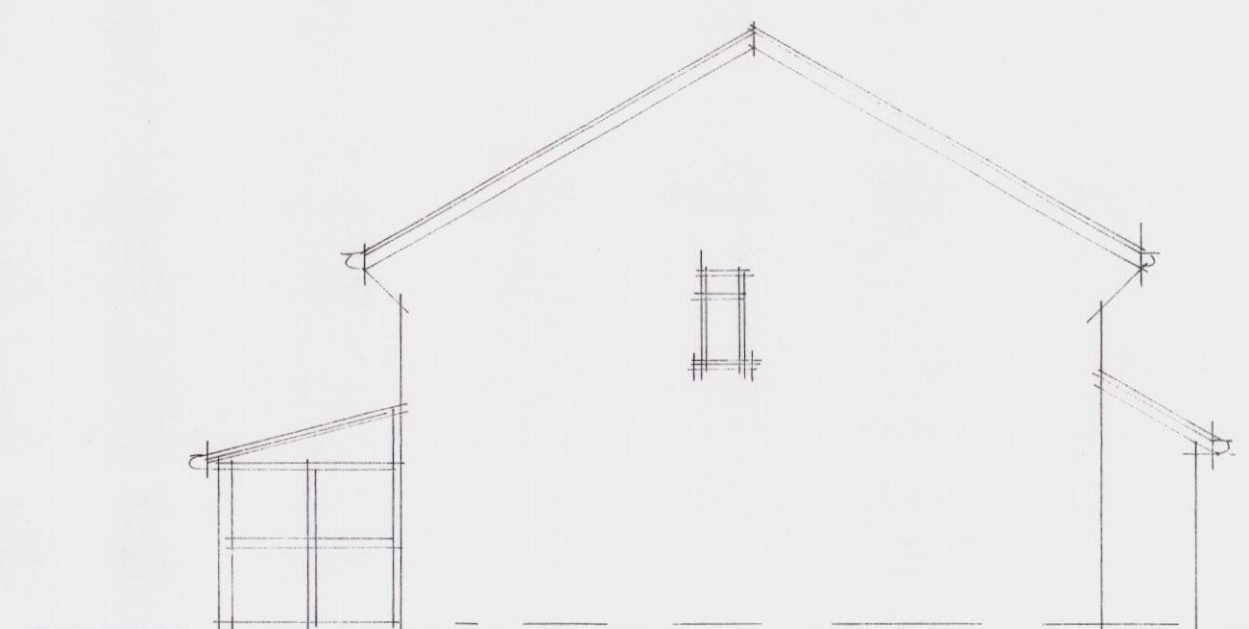


existing side elevation.

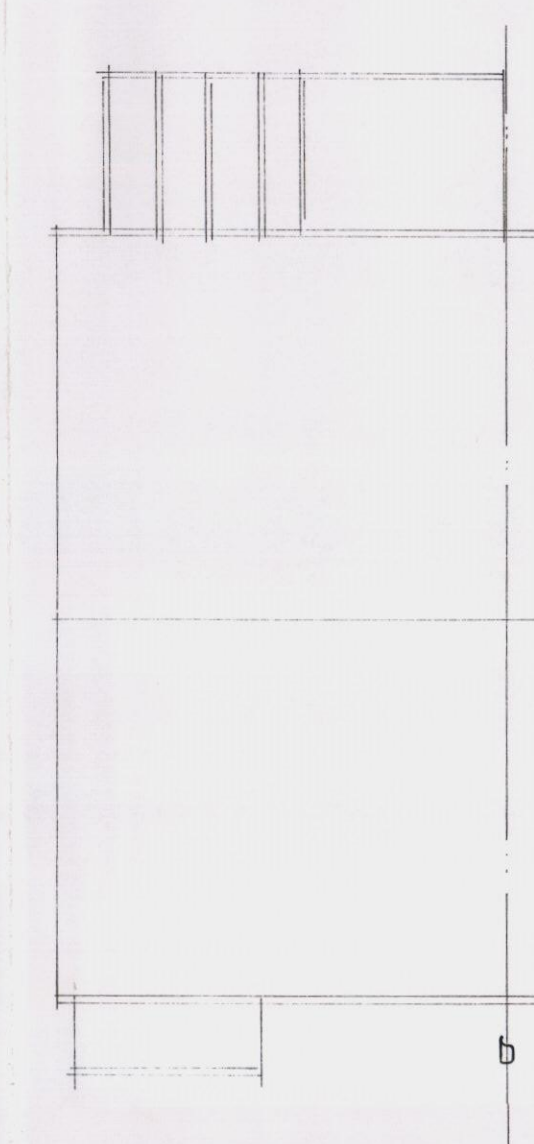


existing roof plan.

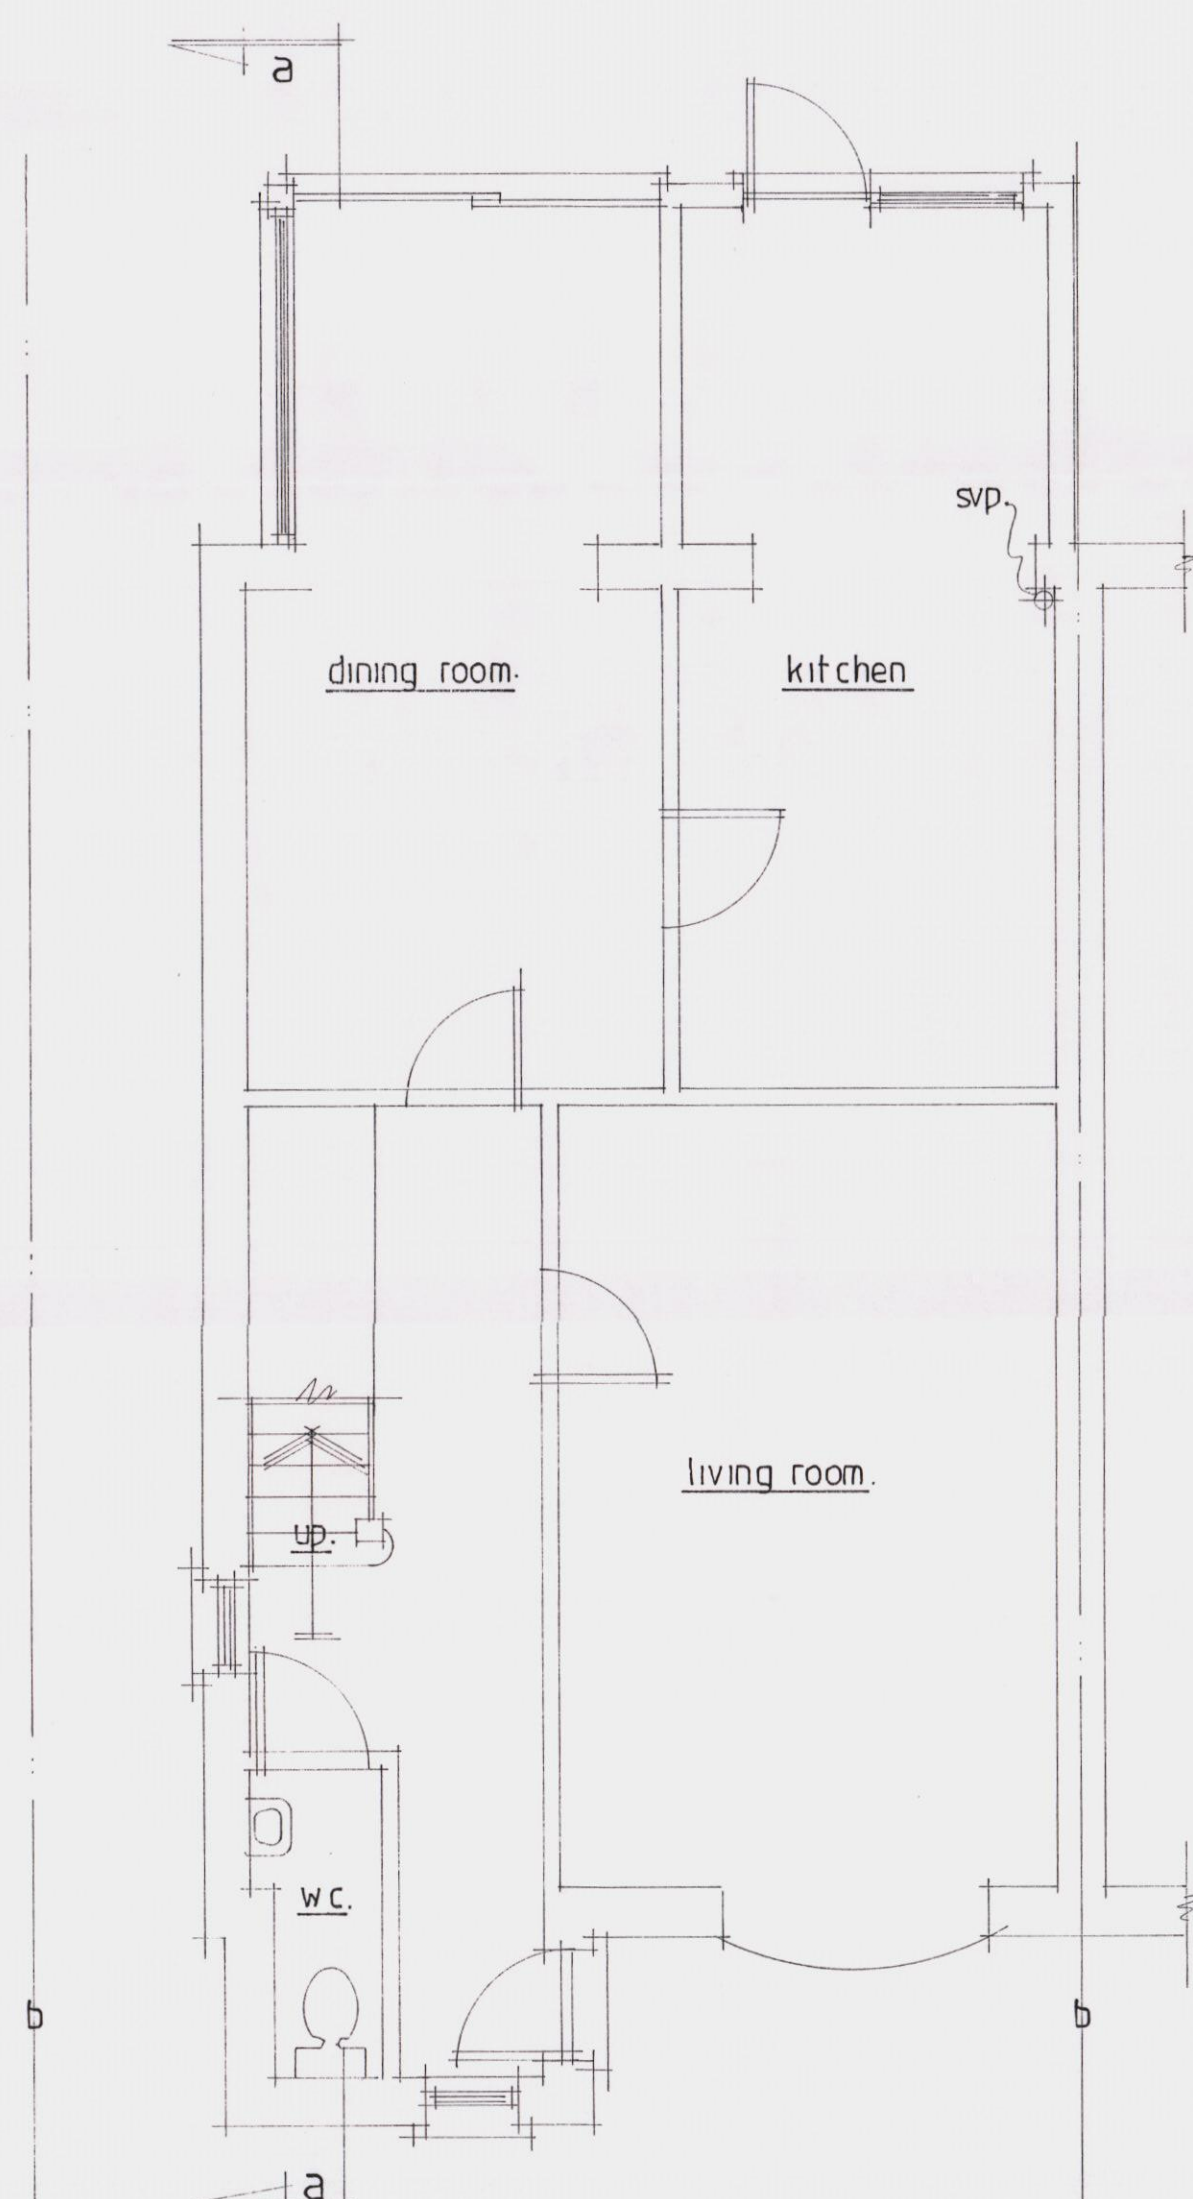

existing ground floor plan.

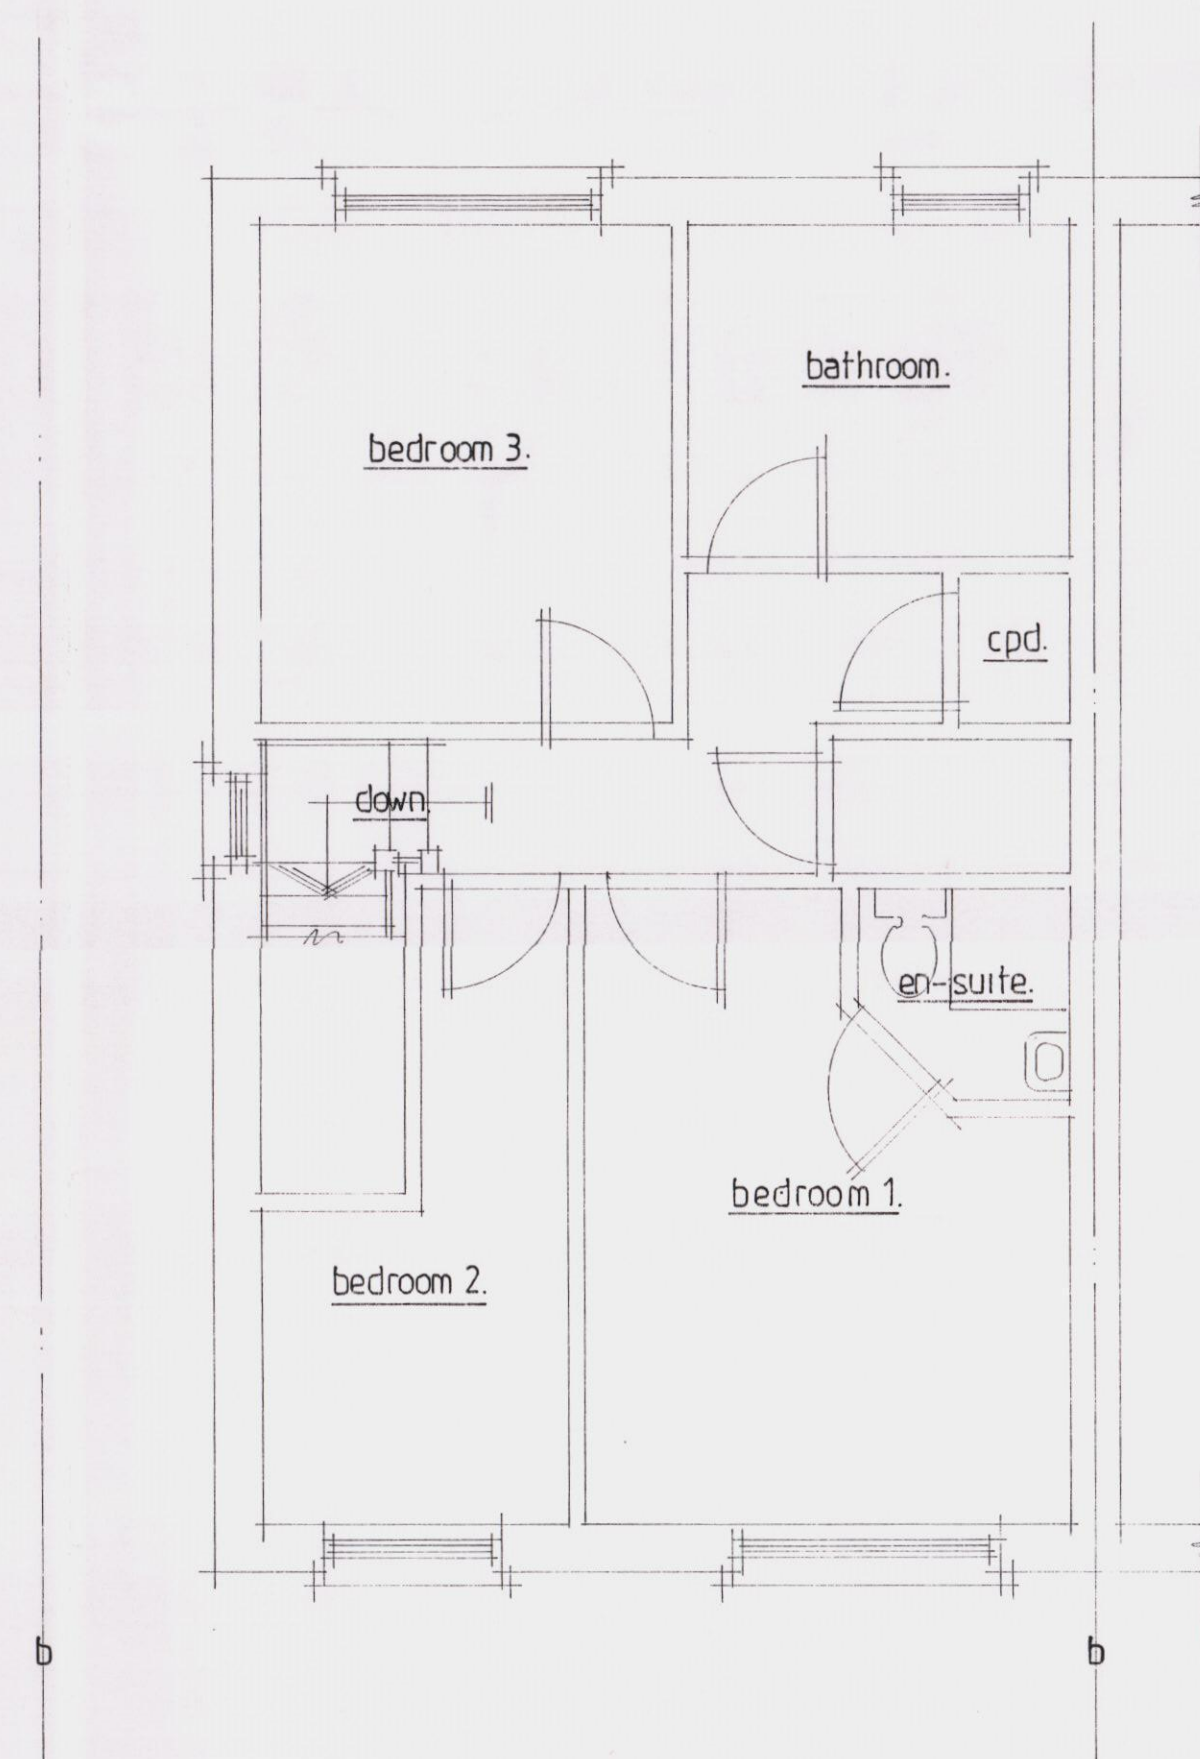

existing first floor plan.

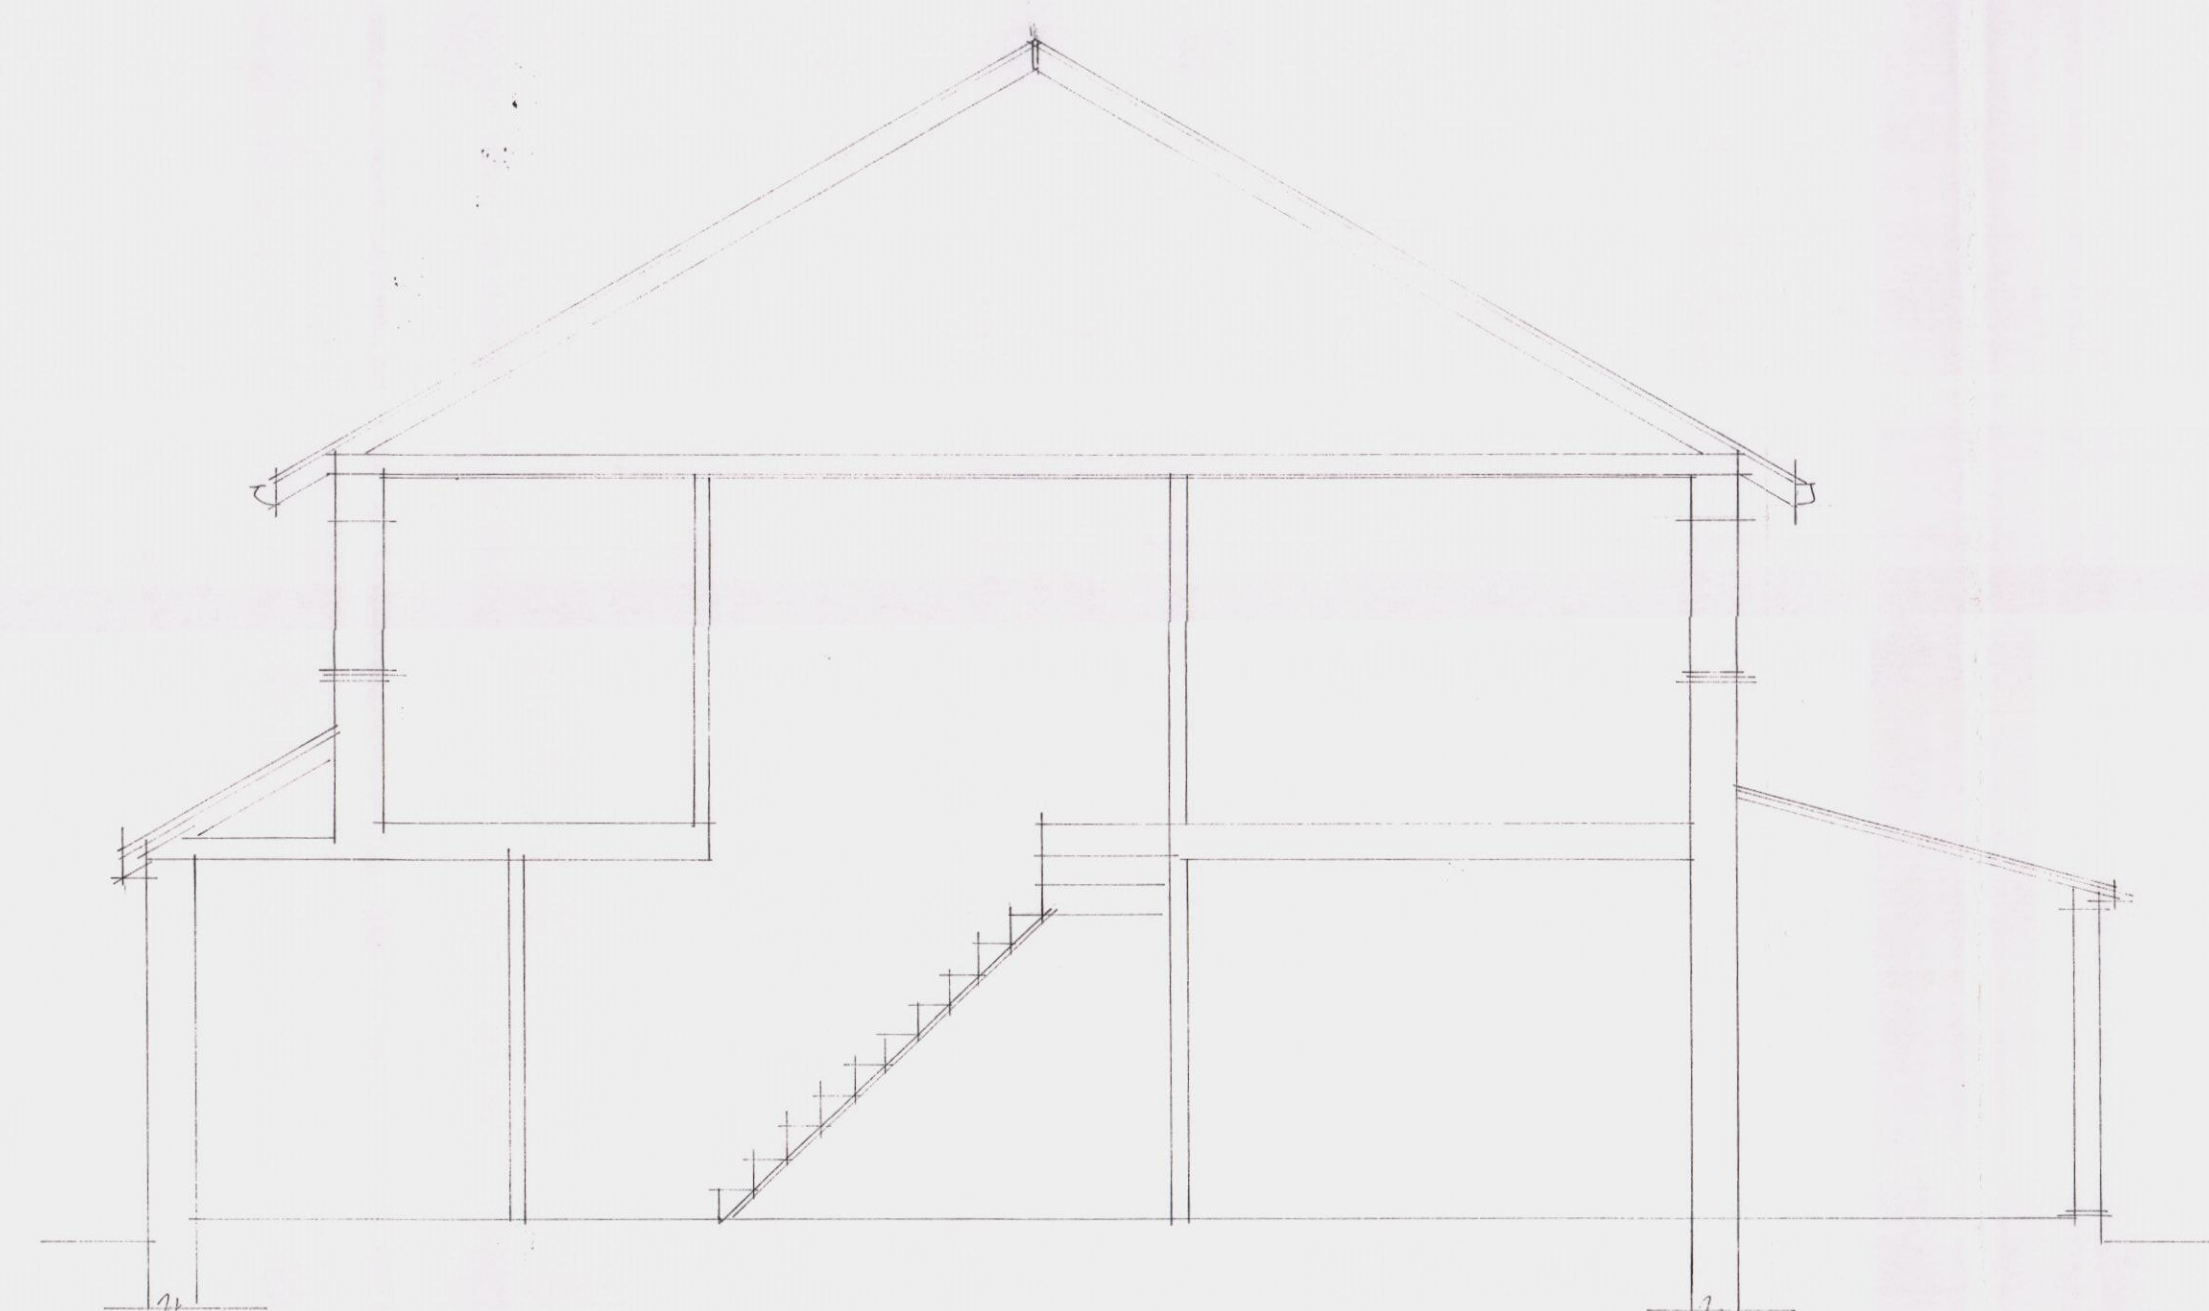

section aa.

A	Date	Revision
© copyright		
THORNS-YOUNG ARCHITECTURAL THORNS-YOUNG LTD CHARTERED BUILDING CONSULTANTS 212 London Road, North End, Portsmouth PO2 9JQ Tel: (023) 9267 2883 Fax: (023) 9266 4457 Website: www.thornsyong.co.uk		
Client	mr franklin	
Job Title	2a crofton close purbrook	
Drawing Title	existing floor plans, section, elevations & roof plan	
Scale	1:100, 1:50	
Date	nov '12	Drawn by sa
Orig. No.	5148-12-1.	Rev.

