


IMPORTANT
 This drawing/document is to be read in conjunction with all other relevant DMA Architectural Services drawings and specifications etc and other consultants/suppliers information.
 Any discrepancies between different pieces of information that have been supplied shall be notified immediately to DMA Architectural Services.
 All dimensions must be checked on site prior to commencement of works and fabrication.
 Any departure from provided dimensions shall be notified to DMA Architectural Services prior to departure.
 The design and copyright remain the property of DMA Architectural Services unless expressly released in writing by DMA Architectural Services.

Boundary wall

DMA

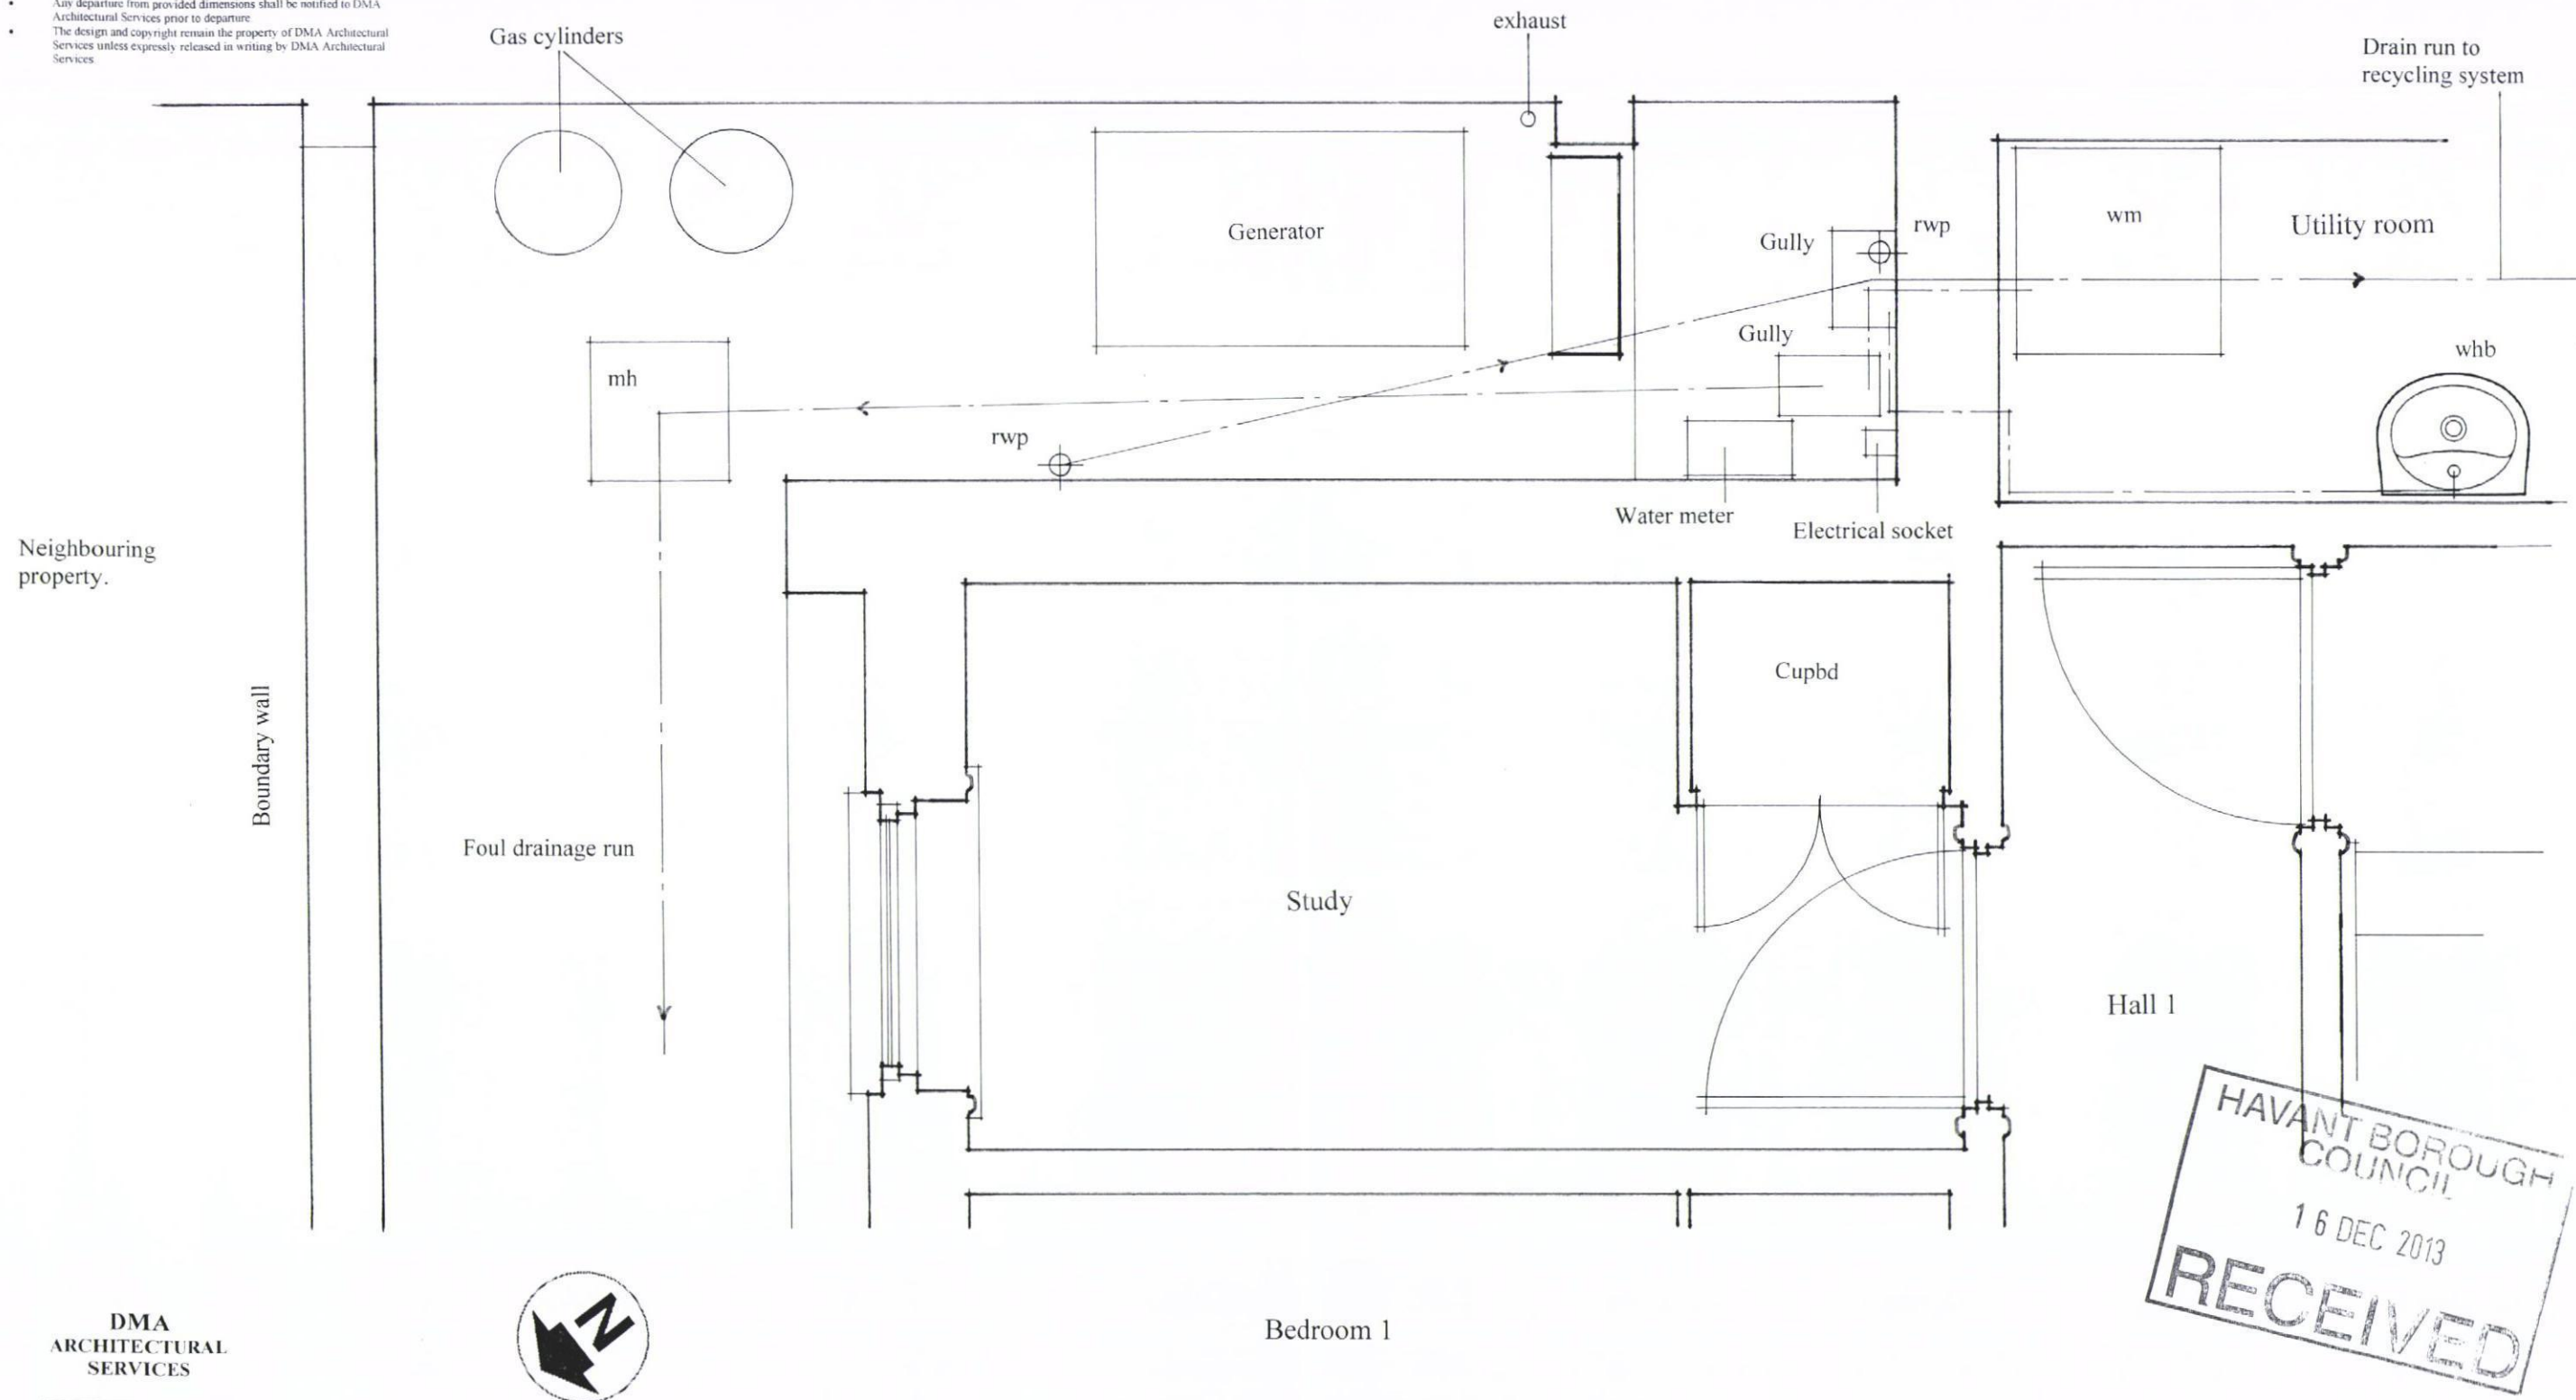

GROUND FLOOR EXTENSION
 to
THE LITTLE HUT
 19B KING STREET, EMSWORTH, HAMPSHIRE,
 PO10 7AX

PART GROUND FLOOR PLAN
 Scale: 1:20 @ A3
 October 2013
1713 - 06