


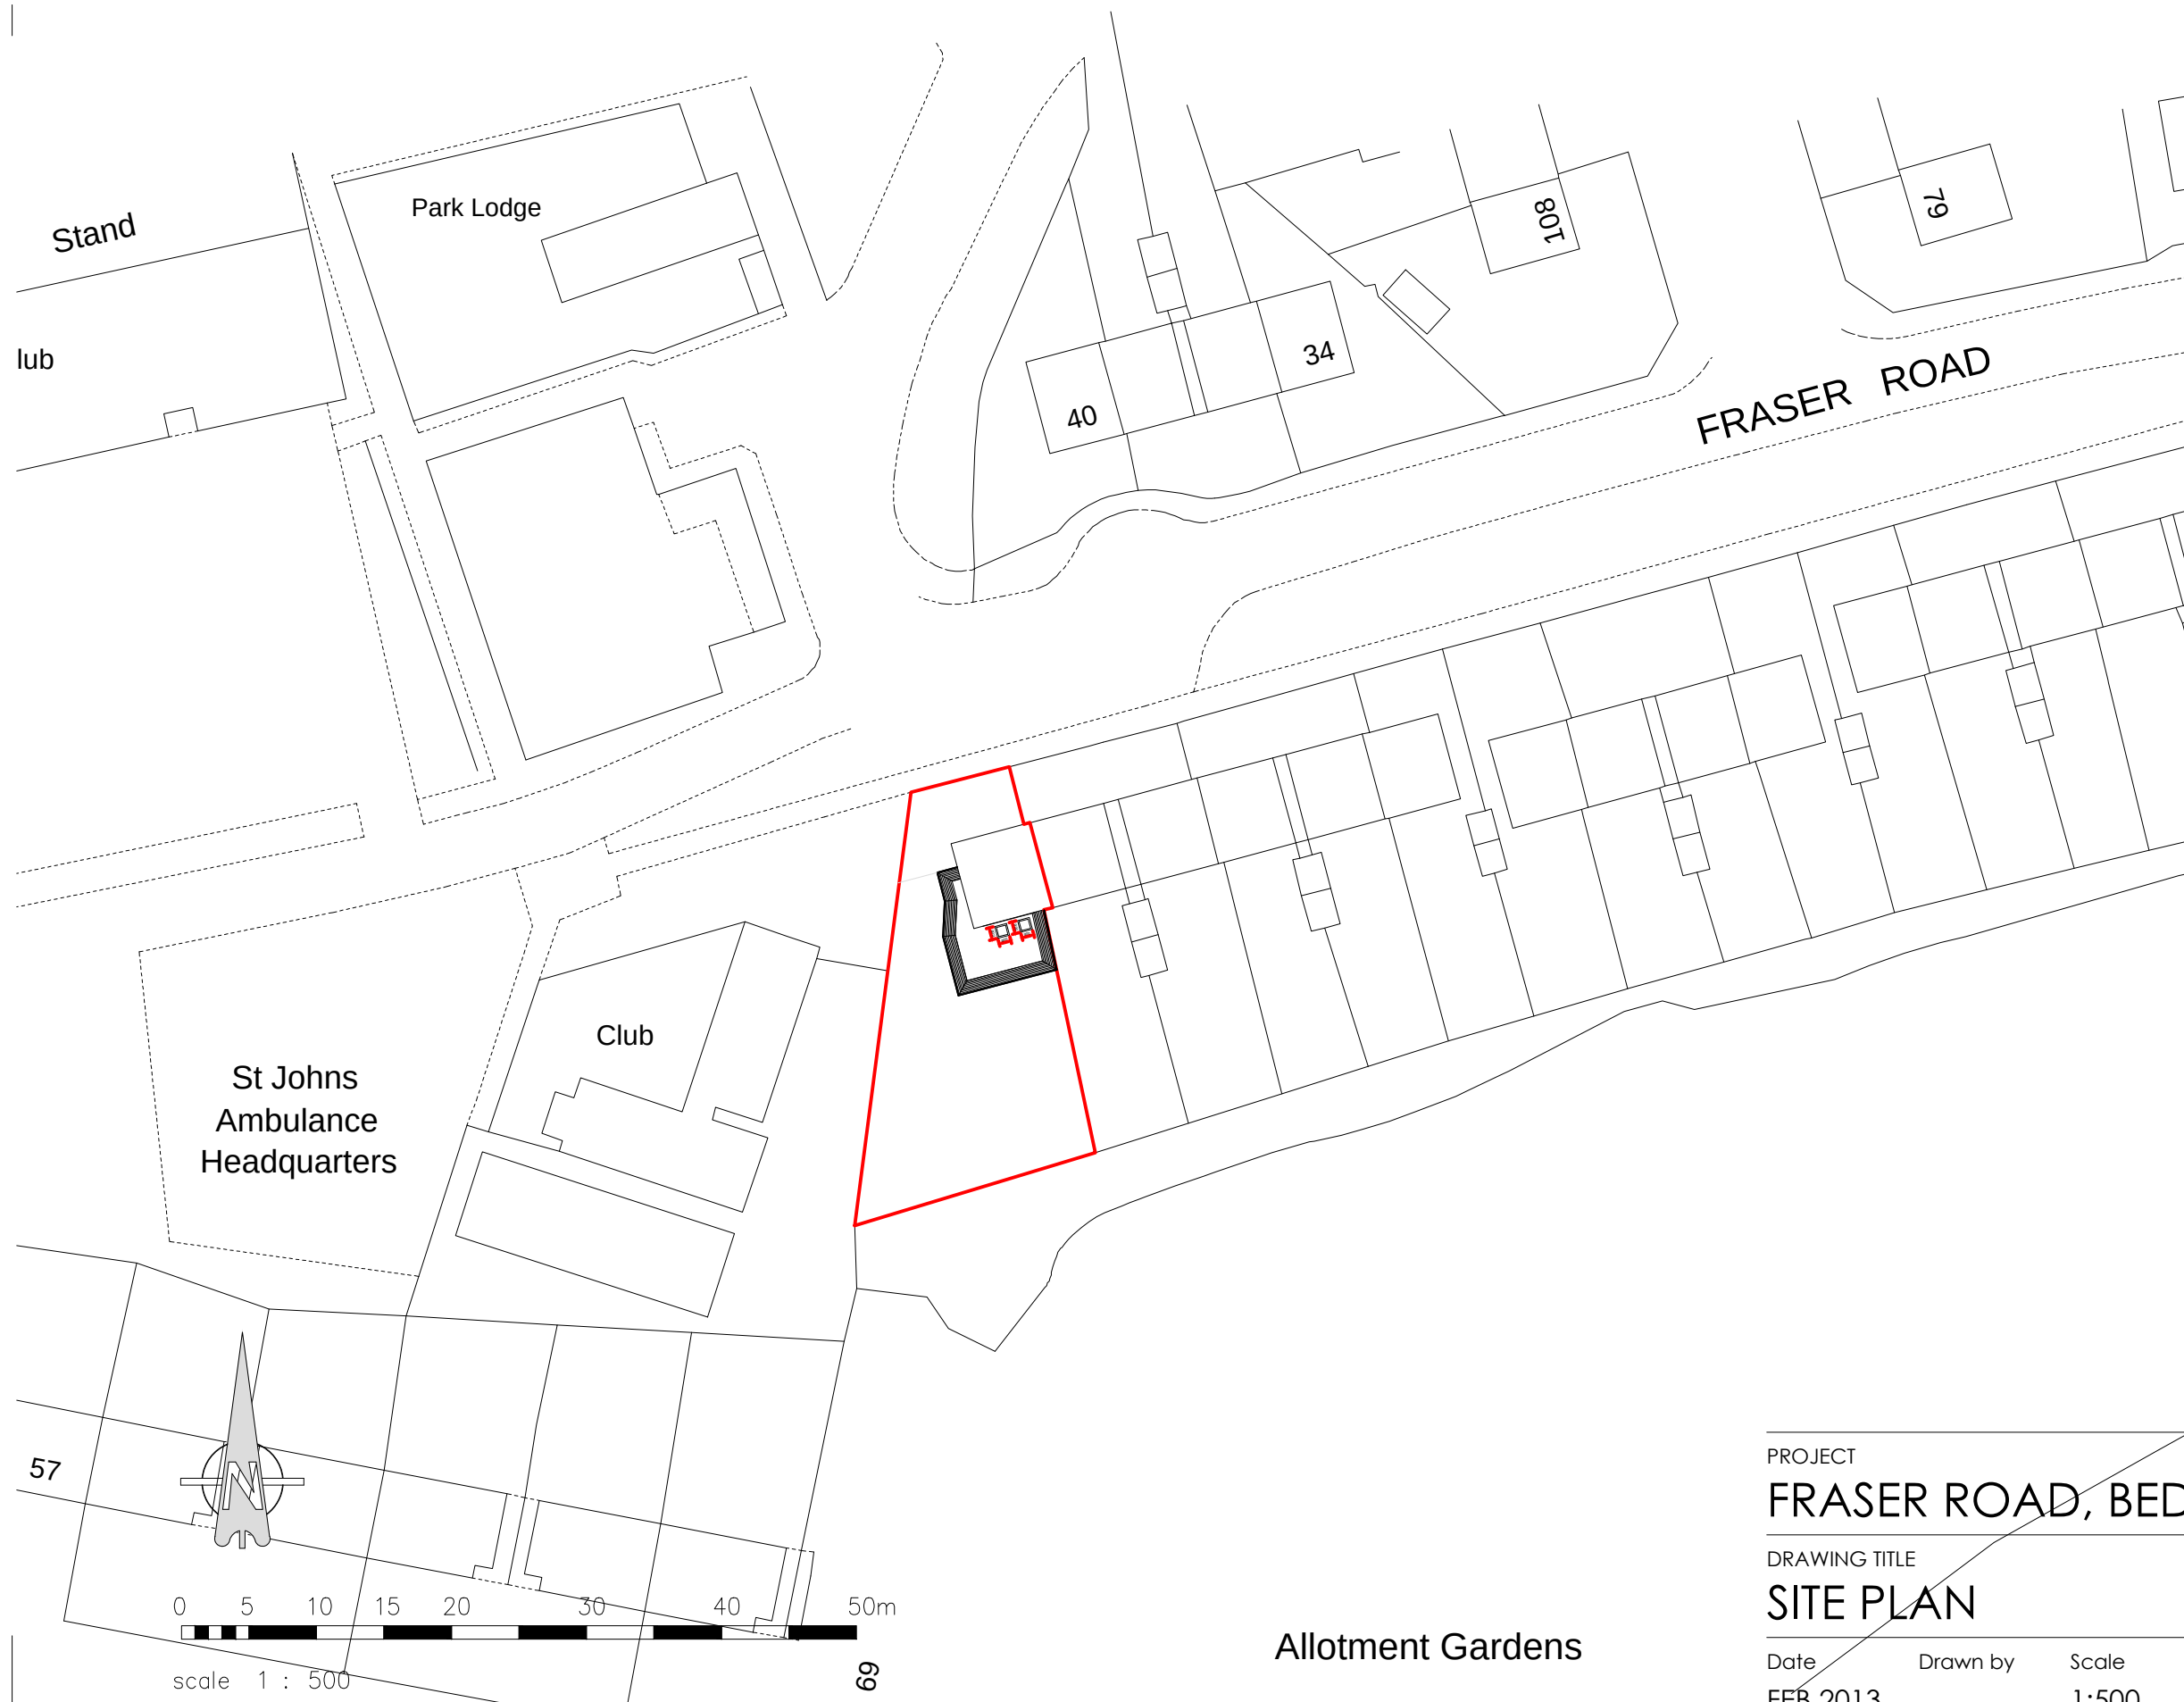

Rev A: 29/04/2013 Added
proposed roof plan

Rev B: 12/06/2013
added rooflights

PLANNING

PROJECT
FRASER ROAD, BEDHAMPTON

DRAWING TITLE
SITE PLAN

Date FEB 2013	Drawn by	Scale 1:500	A3	Drawing No. 101-PD-01	Rev. B
------------------	----------	----------------	----	--------------------------	-----------