



HAVANT BOROUGH  
COUNCIL  
15 AUG 2013  
**RECEIVED**

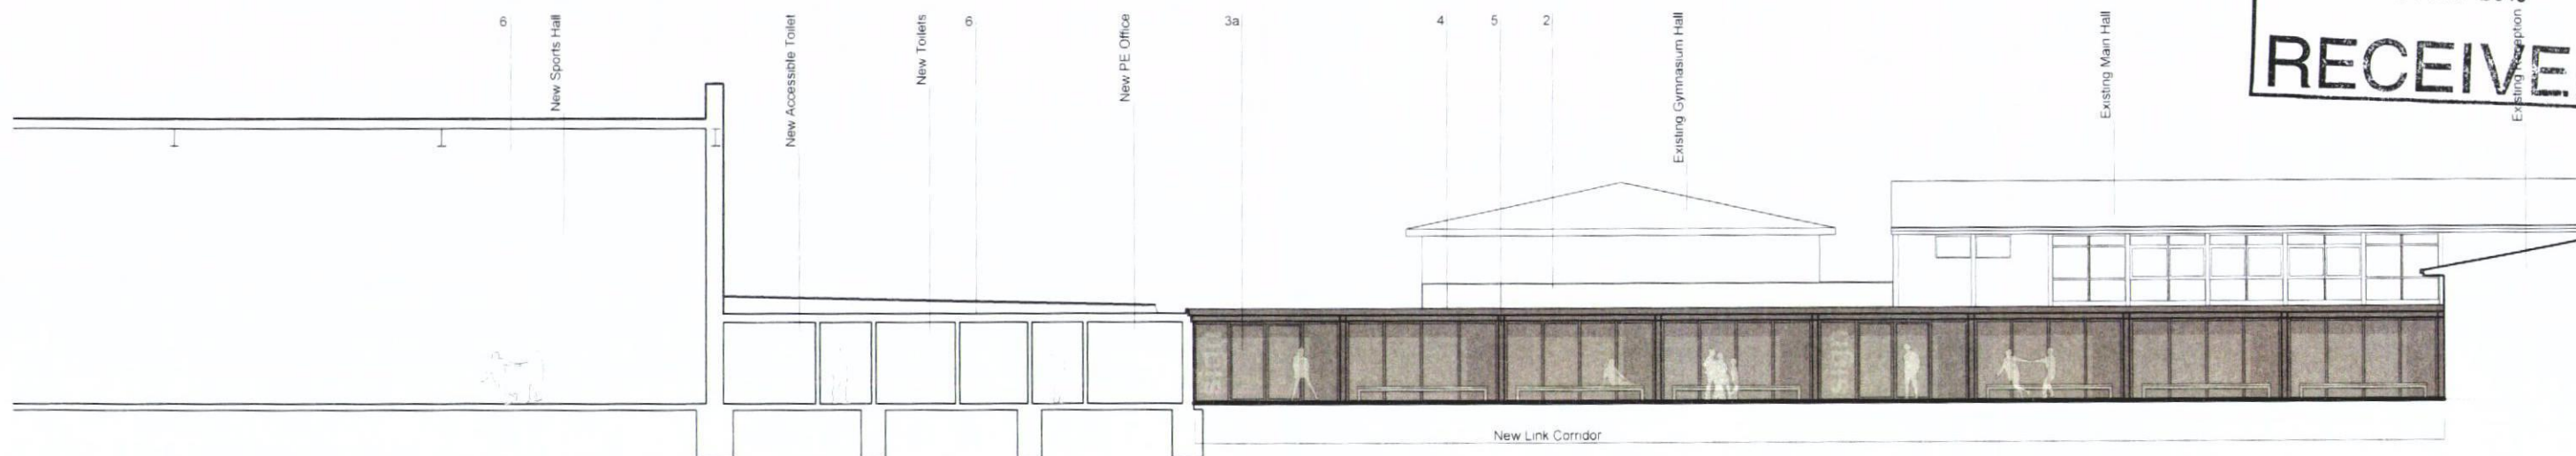


1. (South) Courtyard Elevation

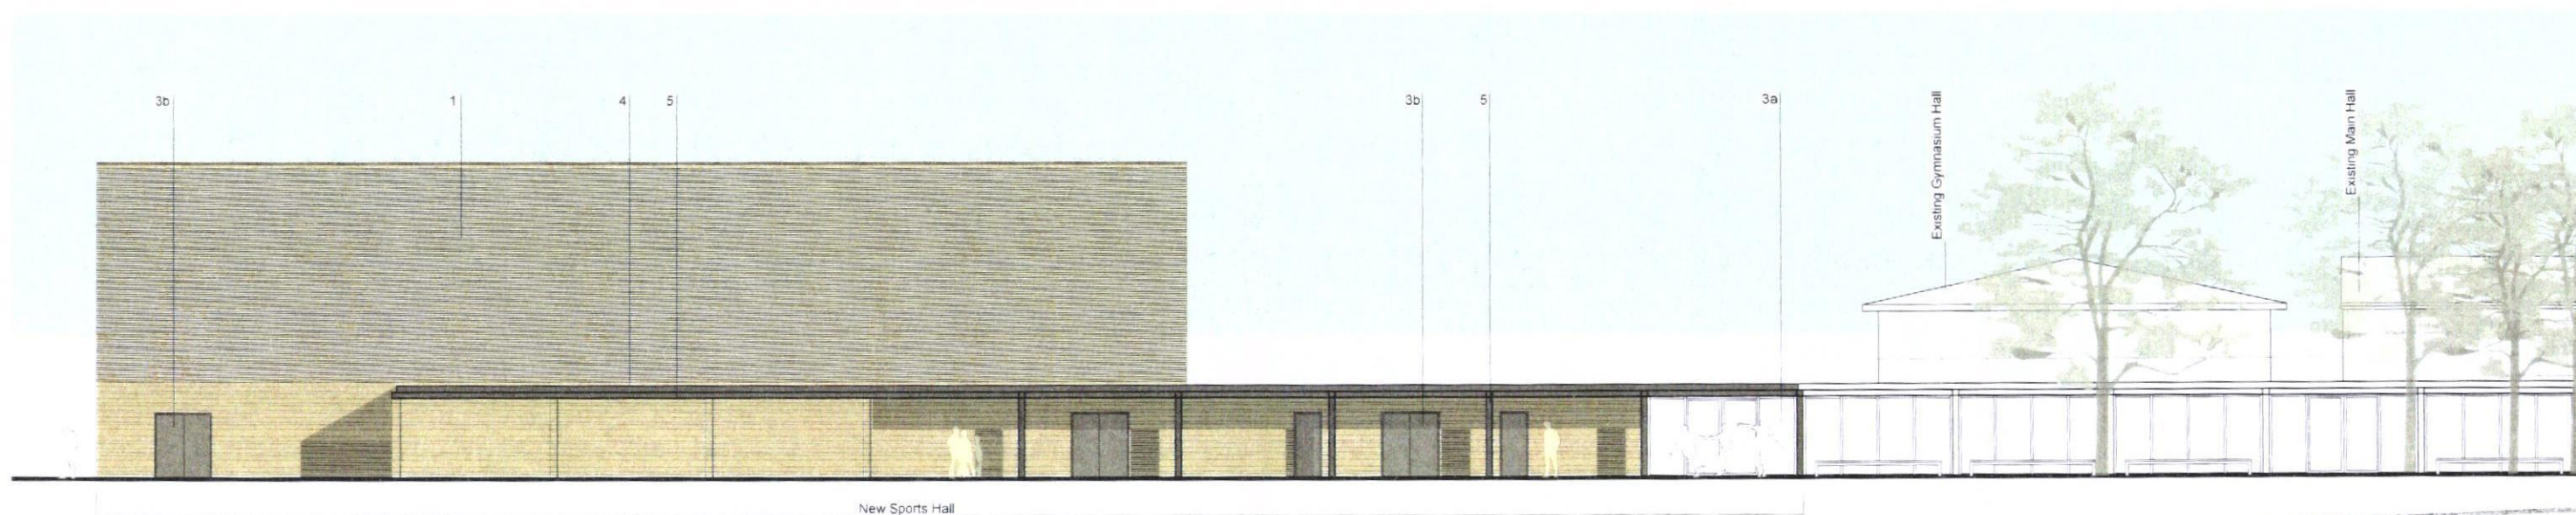

2. South Elevation

AMENDED/REMOVED DOCUMENTS  
**RECEIVED**  
- 9 AUG 2013  
COUNTY PLANNING  
HAMPSHIRE COUNTY COUNCIL

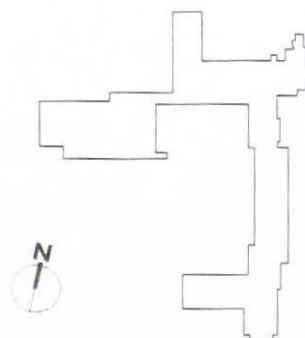

0 2 4 6 8 10 M

**Notes**  
1. This drawing is © copyright Hampshire County Council 2013. No unauthorised reproduction of any kind is permitted.  
2. No Dimensions to be scaled from this drawing  
3. This map is reproduced from Ordnance Survey material with the permission of Ordnance Survey on behalf of the controller of Her Majesty's Stationery Office is Crown copyright. Unauthorised reproduction infringes Crown Copyright and may lead to prosecution in civil proceedings (100019180). (2013)

| rev | description                    | date   | by |
|-----|--------------------------------|--------|----|
| A   | height of hall parapet amended | 9.8.13 | mc |
|     |                                |        |    |
|     |                                |        |    |
|   |                        |                                                  |                   |                                                      |                      |
|---|------------------------|--------------------------------------------------|-------------------|------------------------------------------------------|----------------------|
| <b>Hampshire County Council</b><br>HCC Property Services<br>Three Minsters House<br>76 High Street Winchester SO23 8UL<br>tel: (01962) 847301 |                        | <b>PROJECT</b><br>Warblington school Sports Hall |                   | <b>SHEET CONTENTS</b><br>Proposed Elevations sheet 1 |                      |
| <b>SCALE</b><br>1:100 @A1<br>1:200 @A3   | <b>DATE</b><br>27.6.13 | <b>DRAWN</b><br>BK                               | <b>CHKD</b><br>BK | <b>DRAWING No</b><br>P09949-PL-301                   | <b>REVISION</b><br>A |
| <b>FILE REF</b><br>P09949-901   |                        | <b>PROPERTY SERVICES</b>                         |                   |                                                      |                      |

Planning