


HAVANT BOROUGH
COUNCIL
05 NOV 2012
RECEIVED

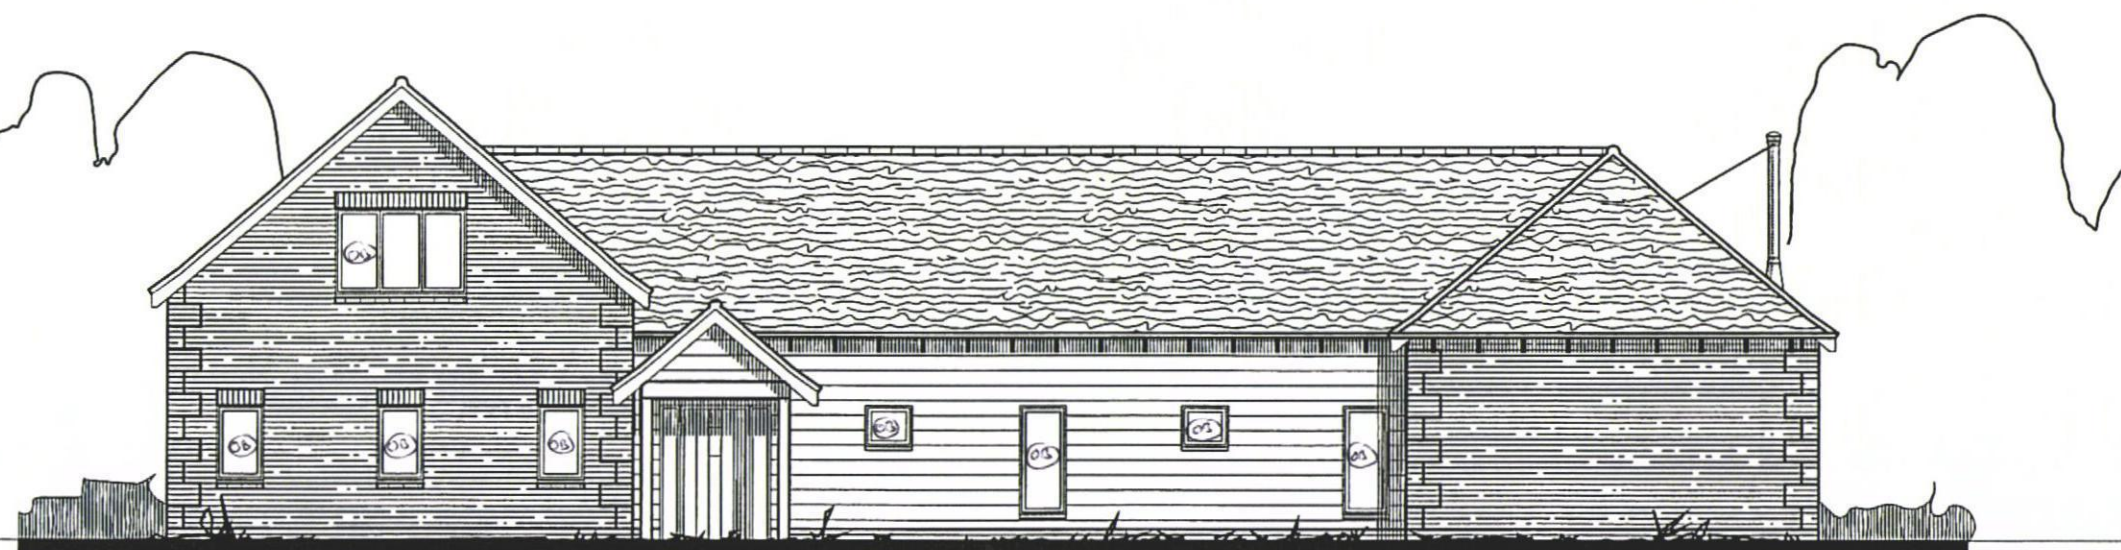

SOUTH ELEVATION
(OB) OBSCURE GLAZING



NORTH ELEVATION

Revisions:
01 August 2012 - SC - (Rev A)
Planning drawings compiled.
17 August 2012 - SC - (Rev B)
Right hand side of house lowered
by 450mm.
4 SEPTEMBER 2012. -HLF- (REV C)
Extra gallery added to playroom;
woodburner indicated.
11 October 2012 -MLJ- (REV D)
Minor layout amendments

Checked by: ***
Date checked: *****

Title:
Modified Alderney

BUNGALOW-2342

Hanging:
Lounge Left

Client Name:
Mr Clytten & Ms Goodall
Hampshire

Scale: 1:100
Size: A3

Job No: 12-097
Type: E1
Rev: D

Drawing No: 3

This document is the copyright of Potton Ltd,
and is made available on the express condition
that it shall not be used in connection with
the erection of any building or the production
of any components for such a building unless
the building to be erected or the components
are supplied by Potton Ltd.

© Potton Ltd.
(Formerly Potton Timber Engineering Co.Ltd)

Potton

Potton Limited
Elstisley Road, Great Gransden
Beds, SG19 3AR
Tel No (01767) 676400
Fax No (01767) 676444
Web site: www.potton.co.uk

