


NOTES:

Dimensions to be checked on site before commencing work.
Any discrepancies shall be reported to the architect immediately.


Do not scale from these drawings except for planning purposes.
Use figured dimensions only.

Where applicable this drawing is to be read in conjunction with other consultants drawings.


This drawing is the copyright of hda projects ltd.

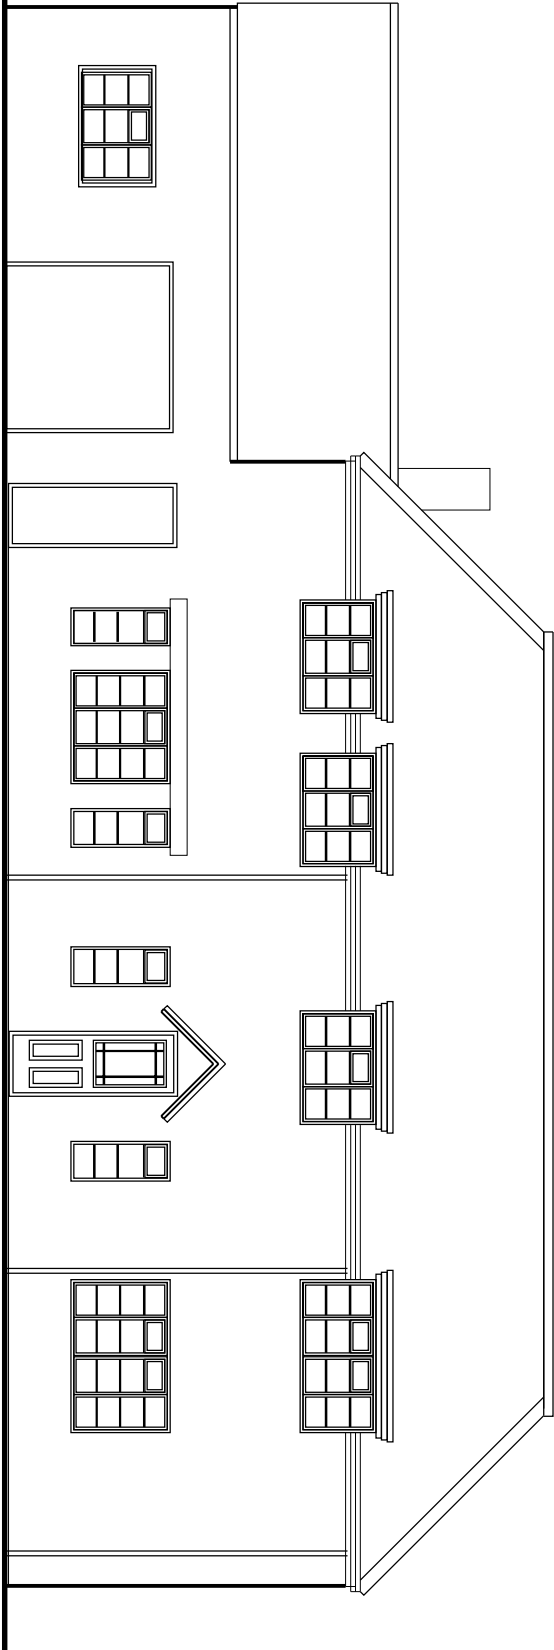


South Elevation

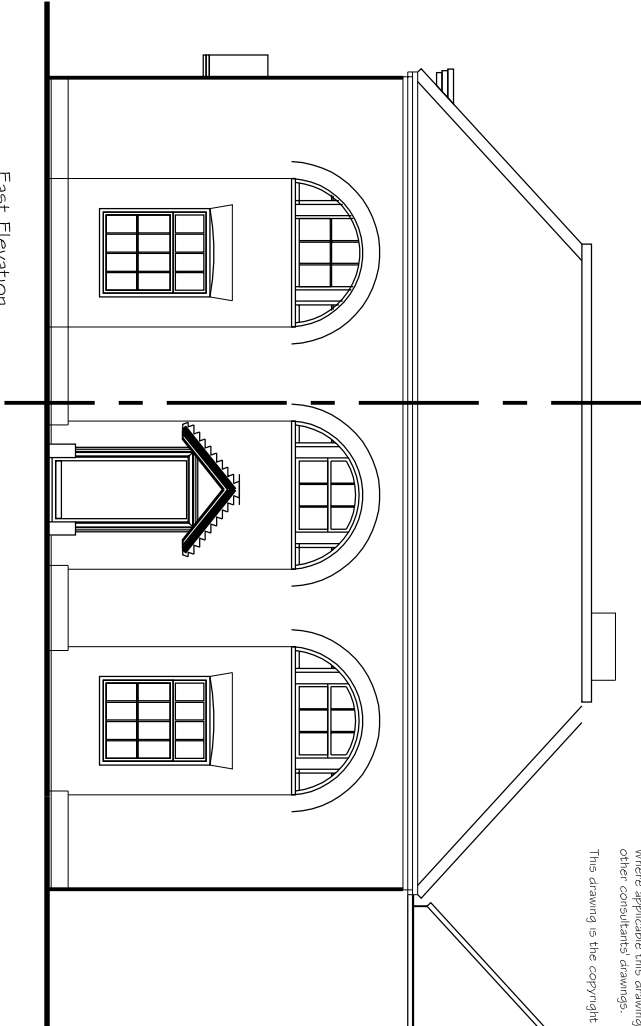


East Elevation

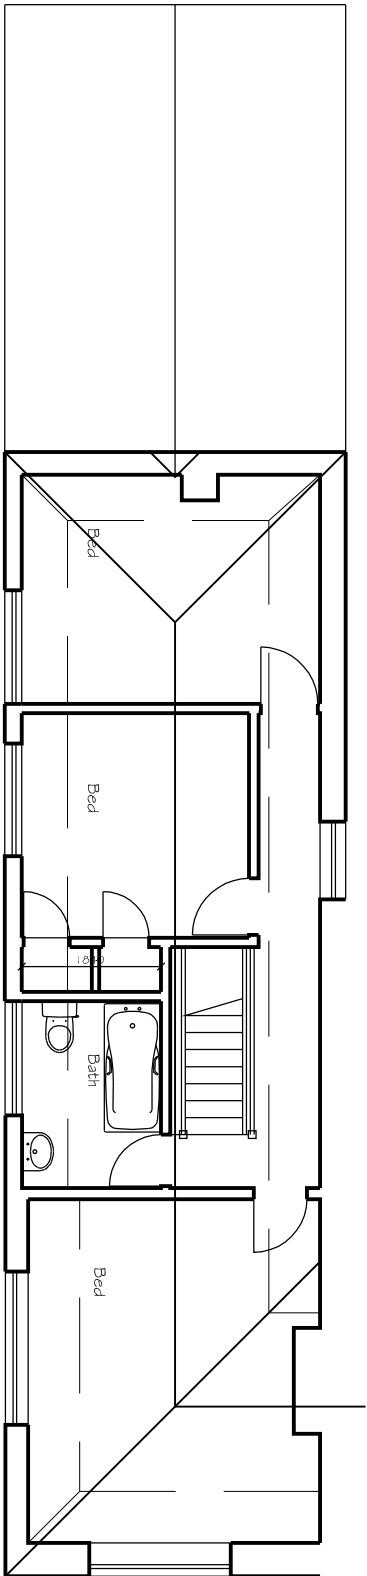

First Floor + Roof Plan

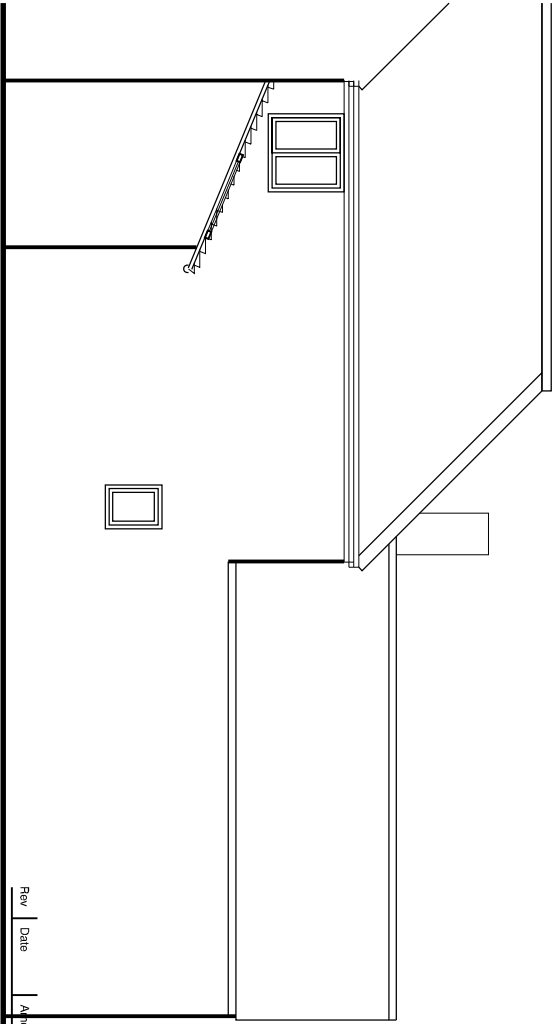

North Elevation

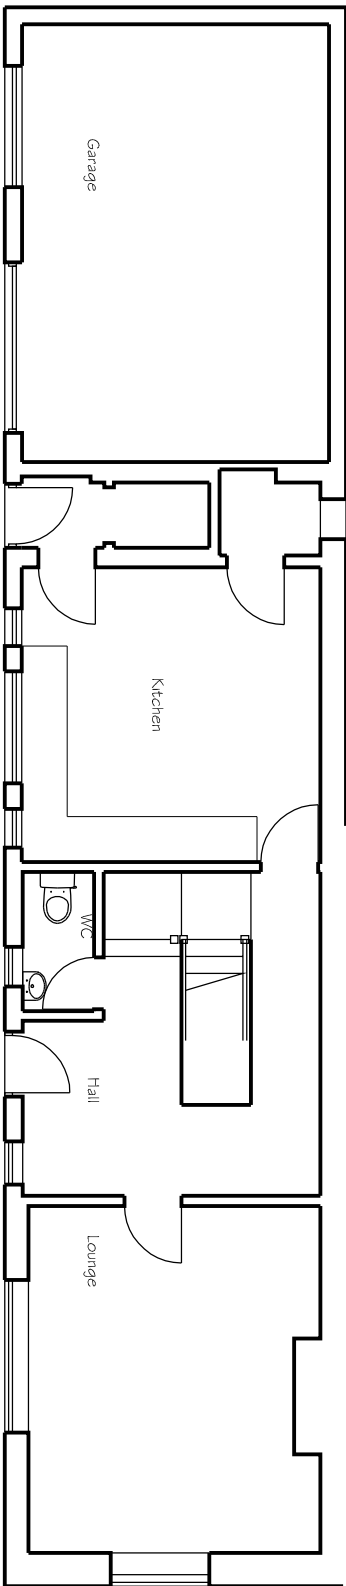

Ground Floor

hda projects

6 The Old Flour Mill - Queen Street - Emsworth -
Hampshire - PO10 7BT -
Tel: +44 (0) 1243 373655 New Mob 07861287017
e-mail: hda.projects@btinternet.com

For Mr + Mrs C Dodd

Project
Hall Place Cottage
South Street
Havant
PO9 1DA

Title
Plans as Existing

Date	Drawn	Scale	Checked
Feb 2012	Wm	1 : 100 @ A3	
Job Number	Prefix	Drawing Number	Revision
1204	P	02	