



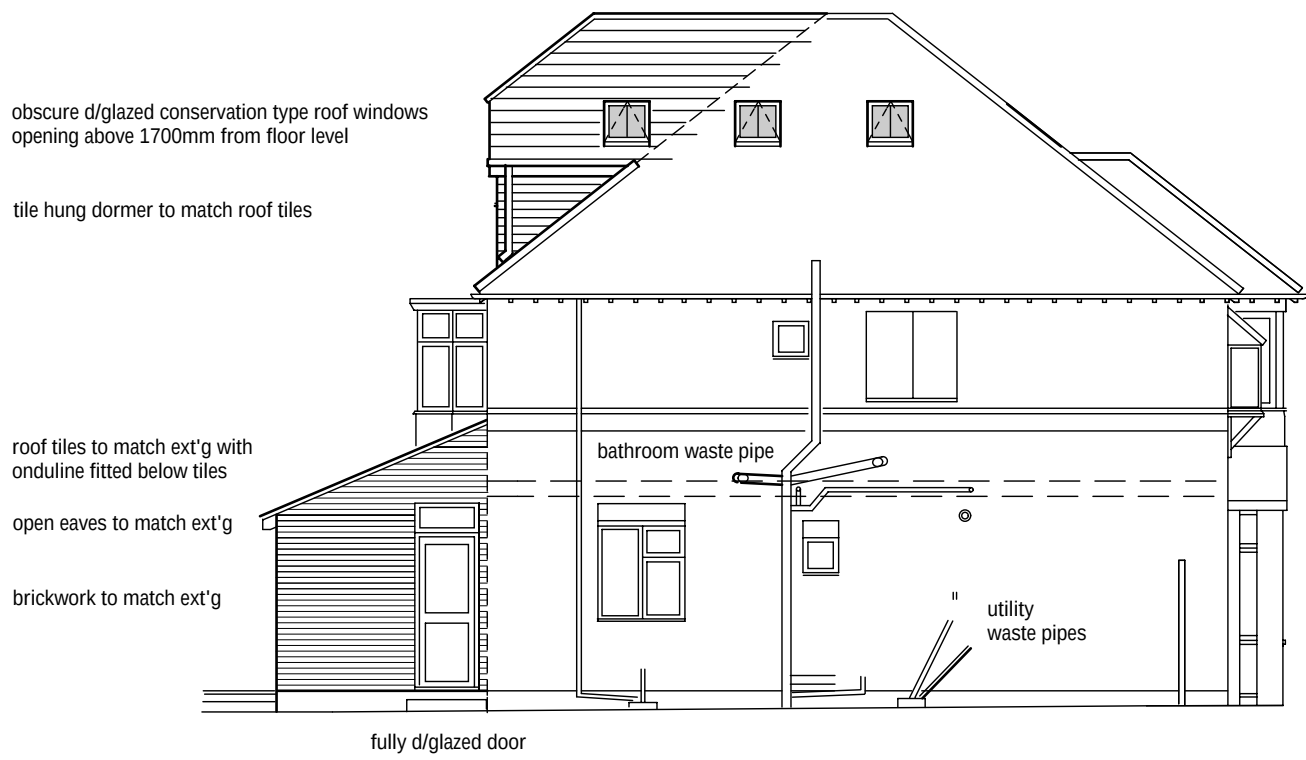


PROP. SIDE ELEVATION




PROP. FRONT ELEVATION

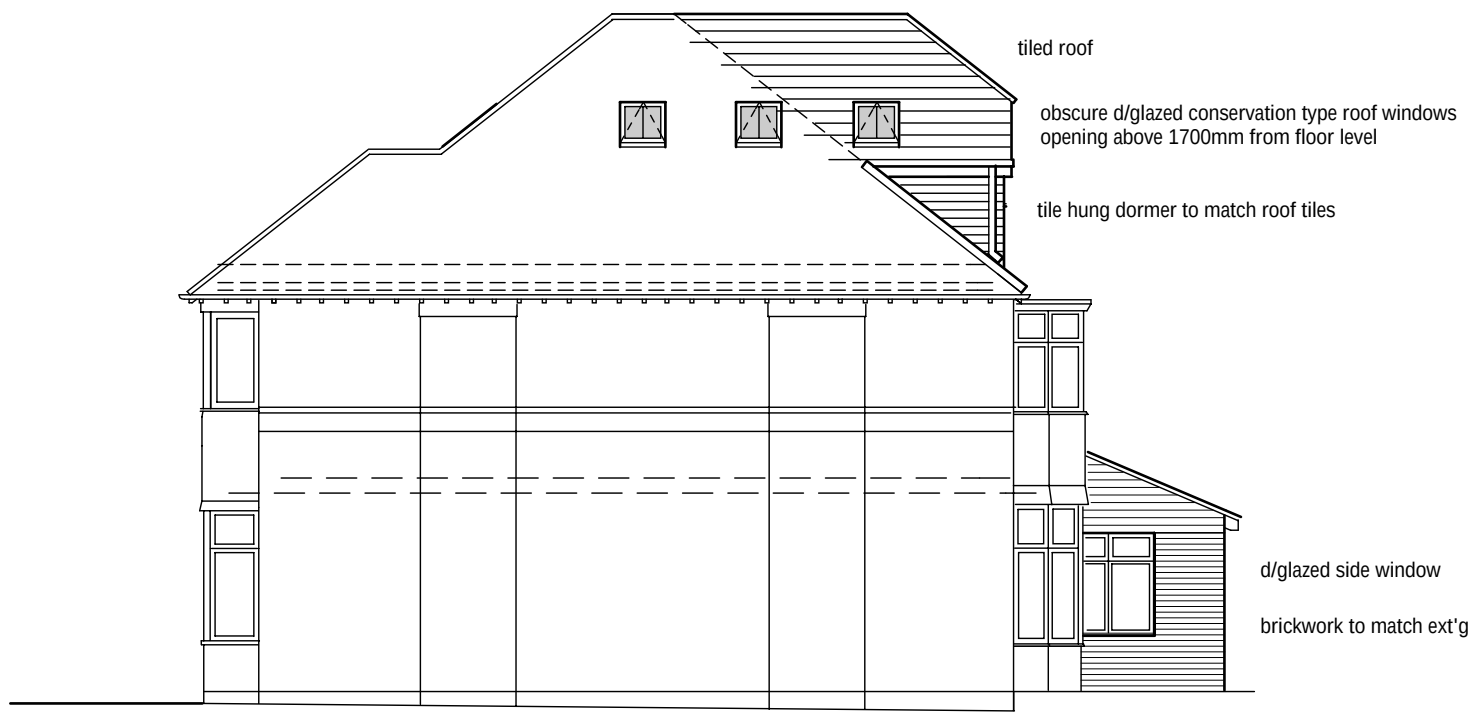


PROP. SIDE ELEVATION

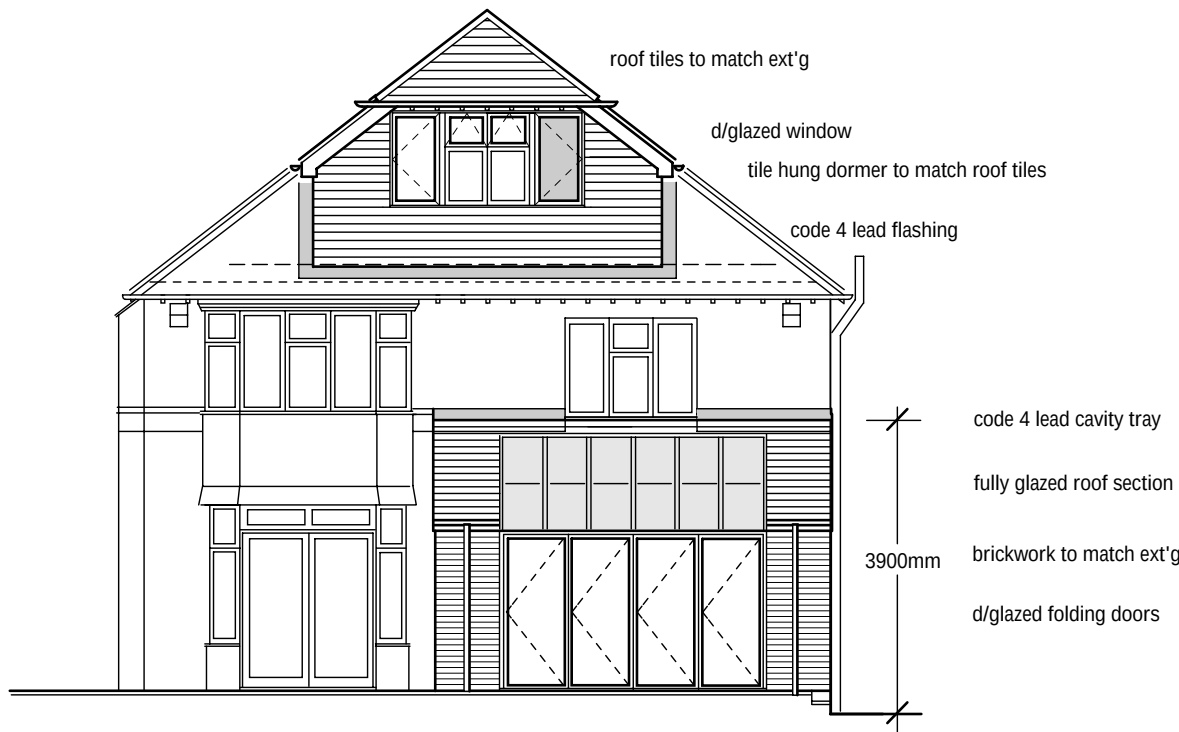


PROP. REAR ELEVATION

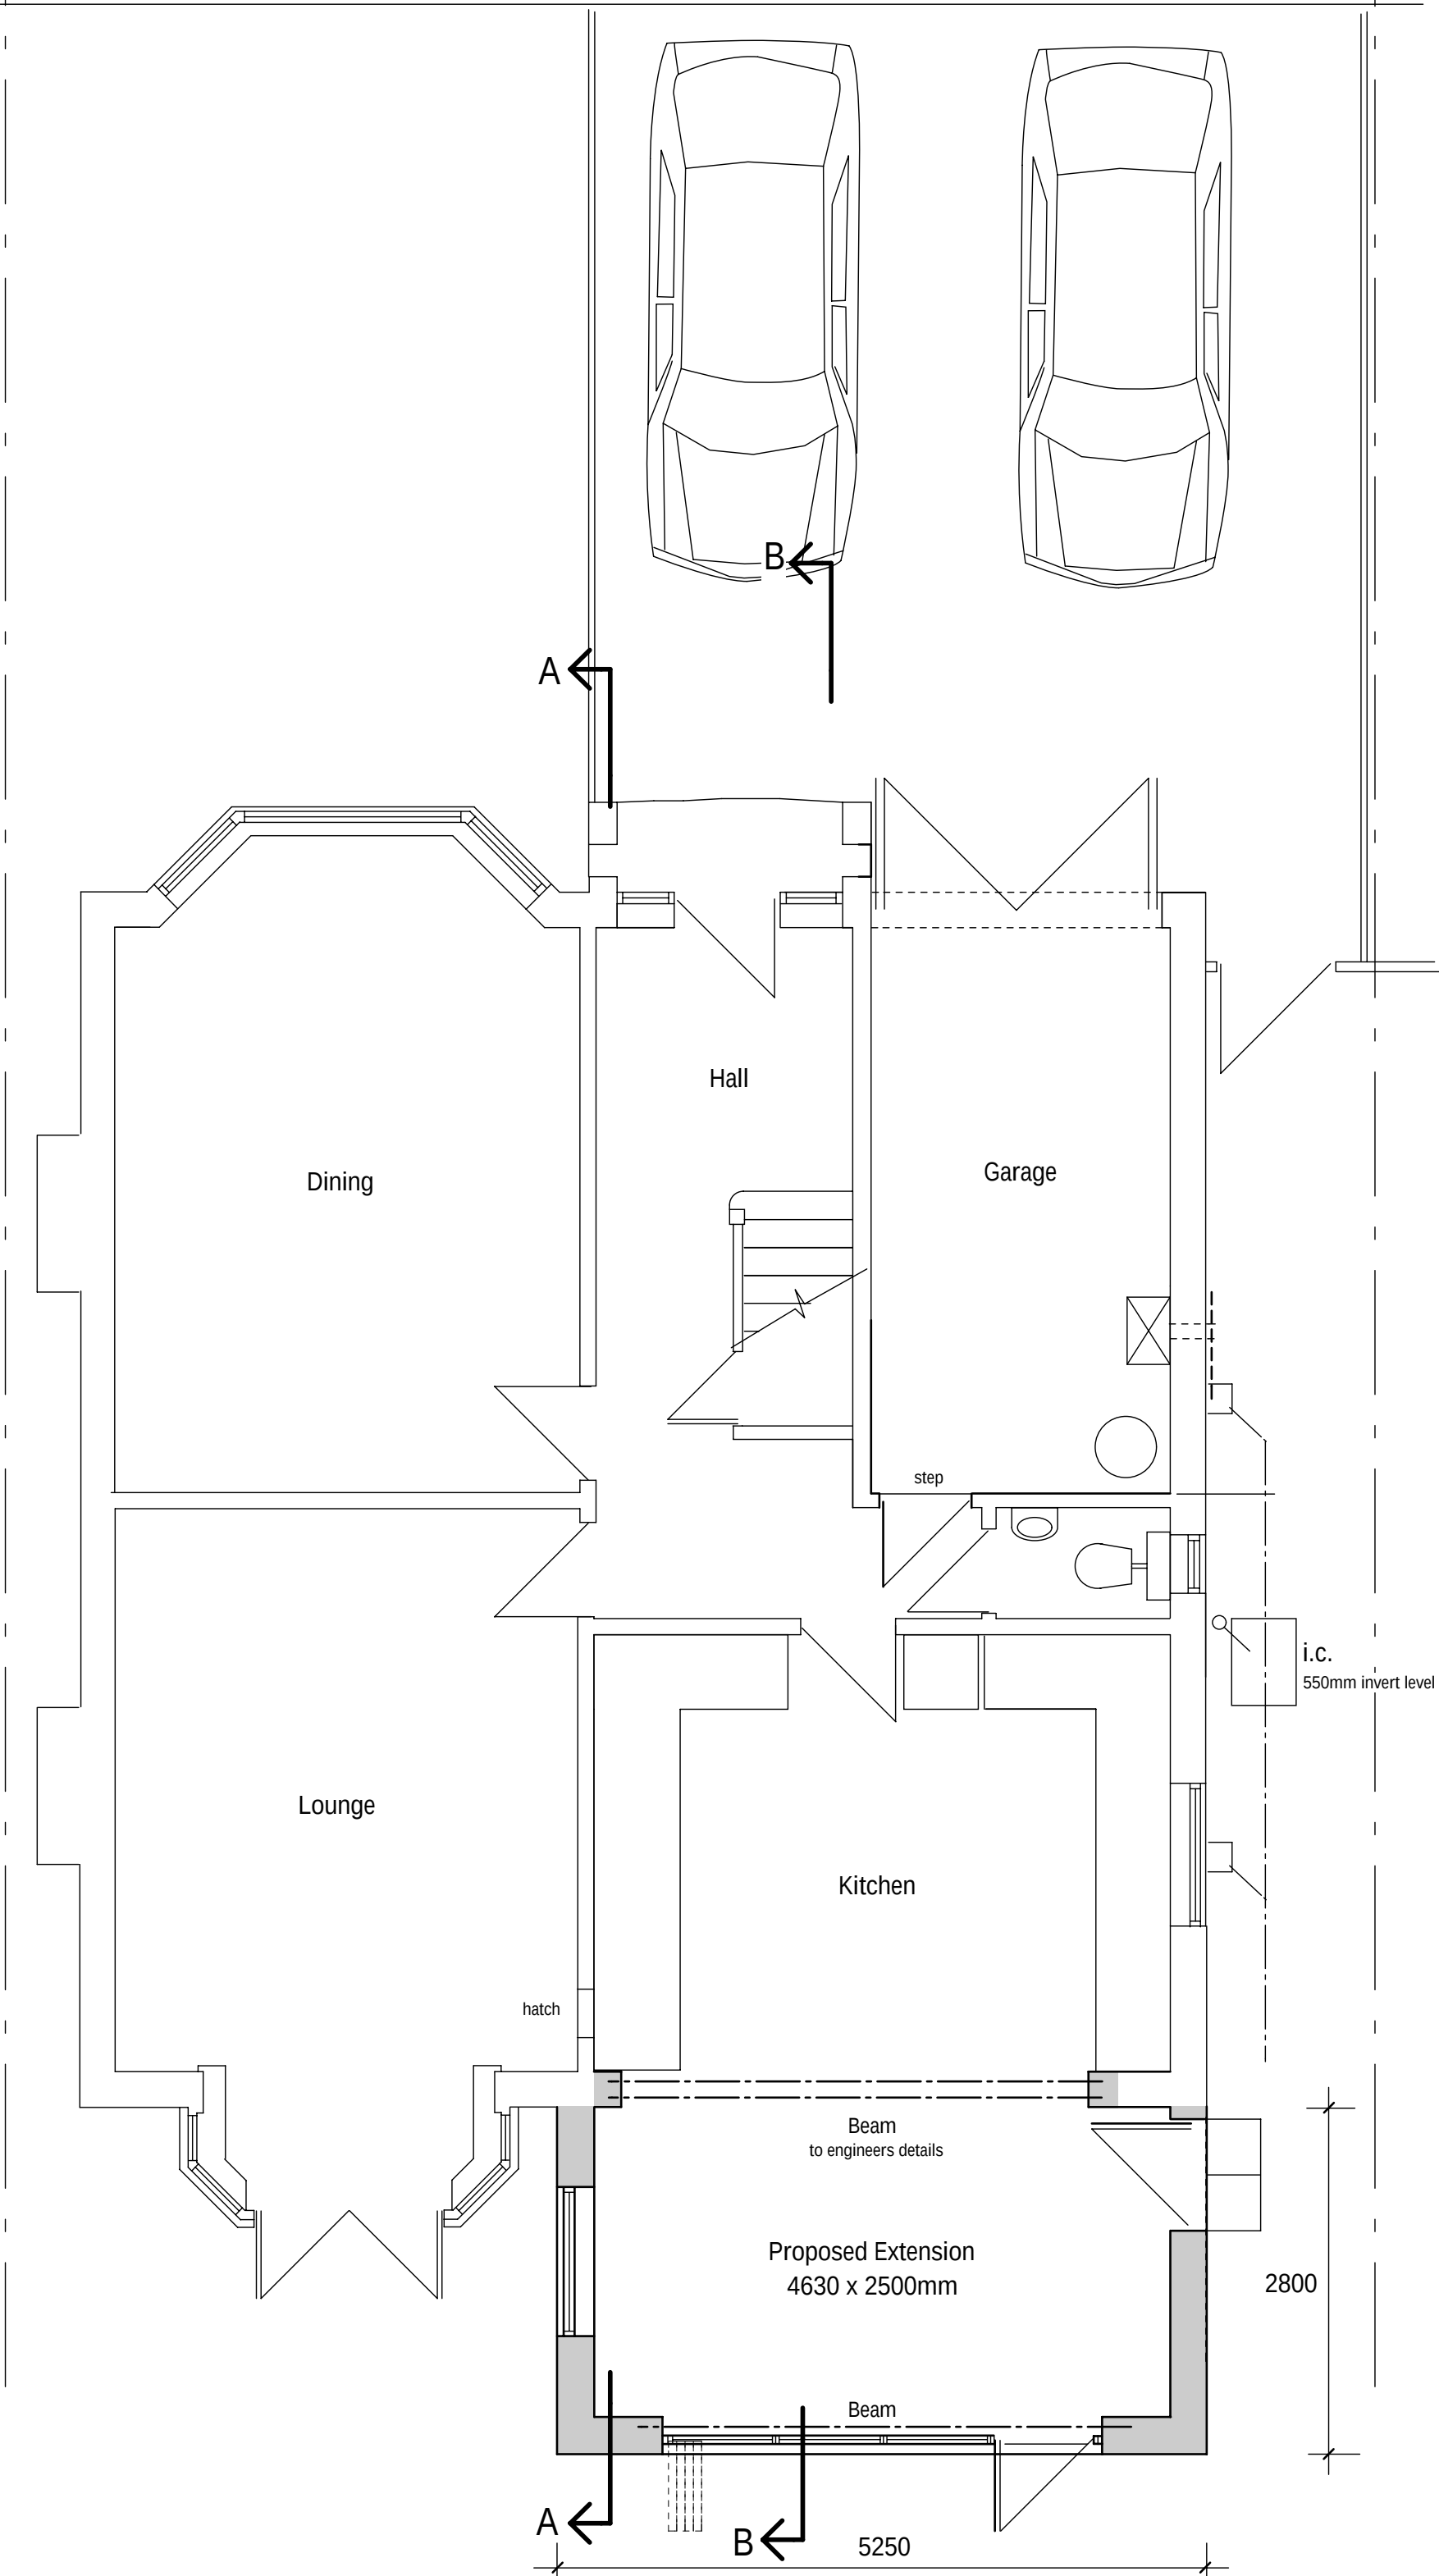

PROP. GROUND FLOOR PLAN

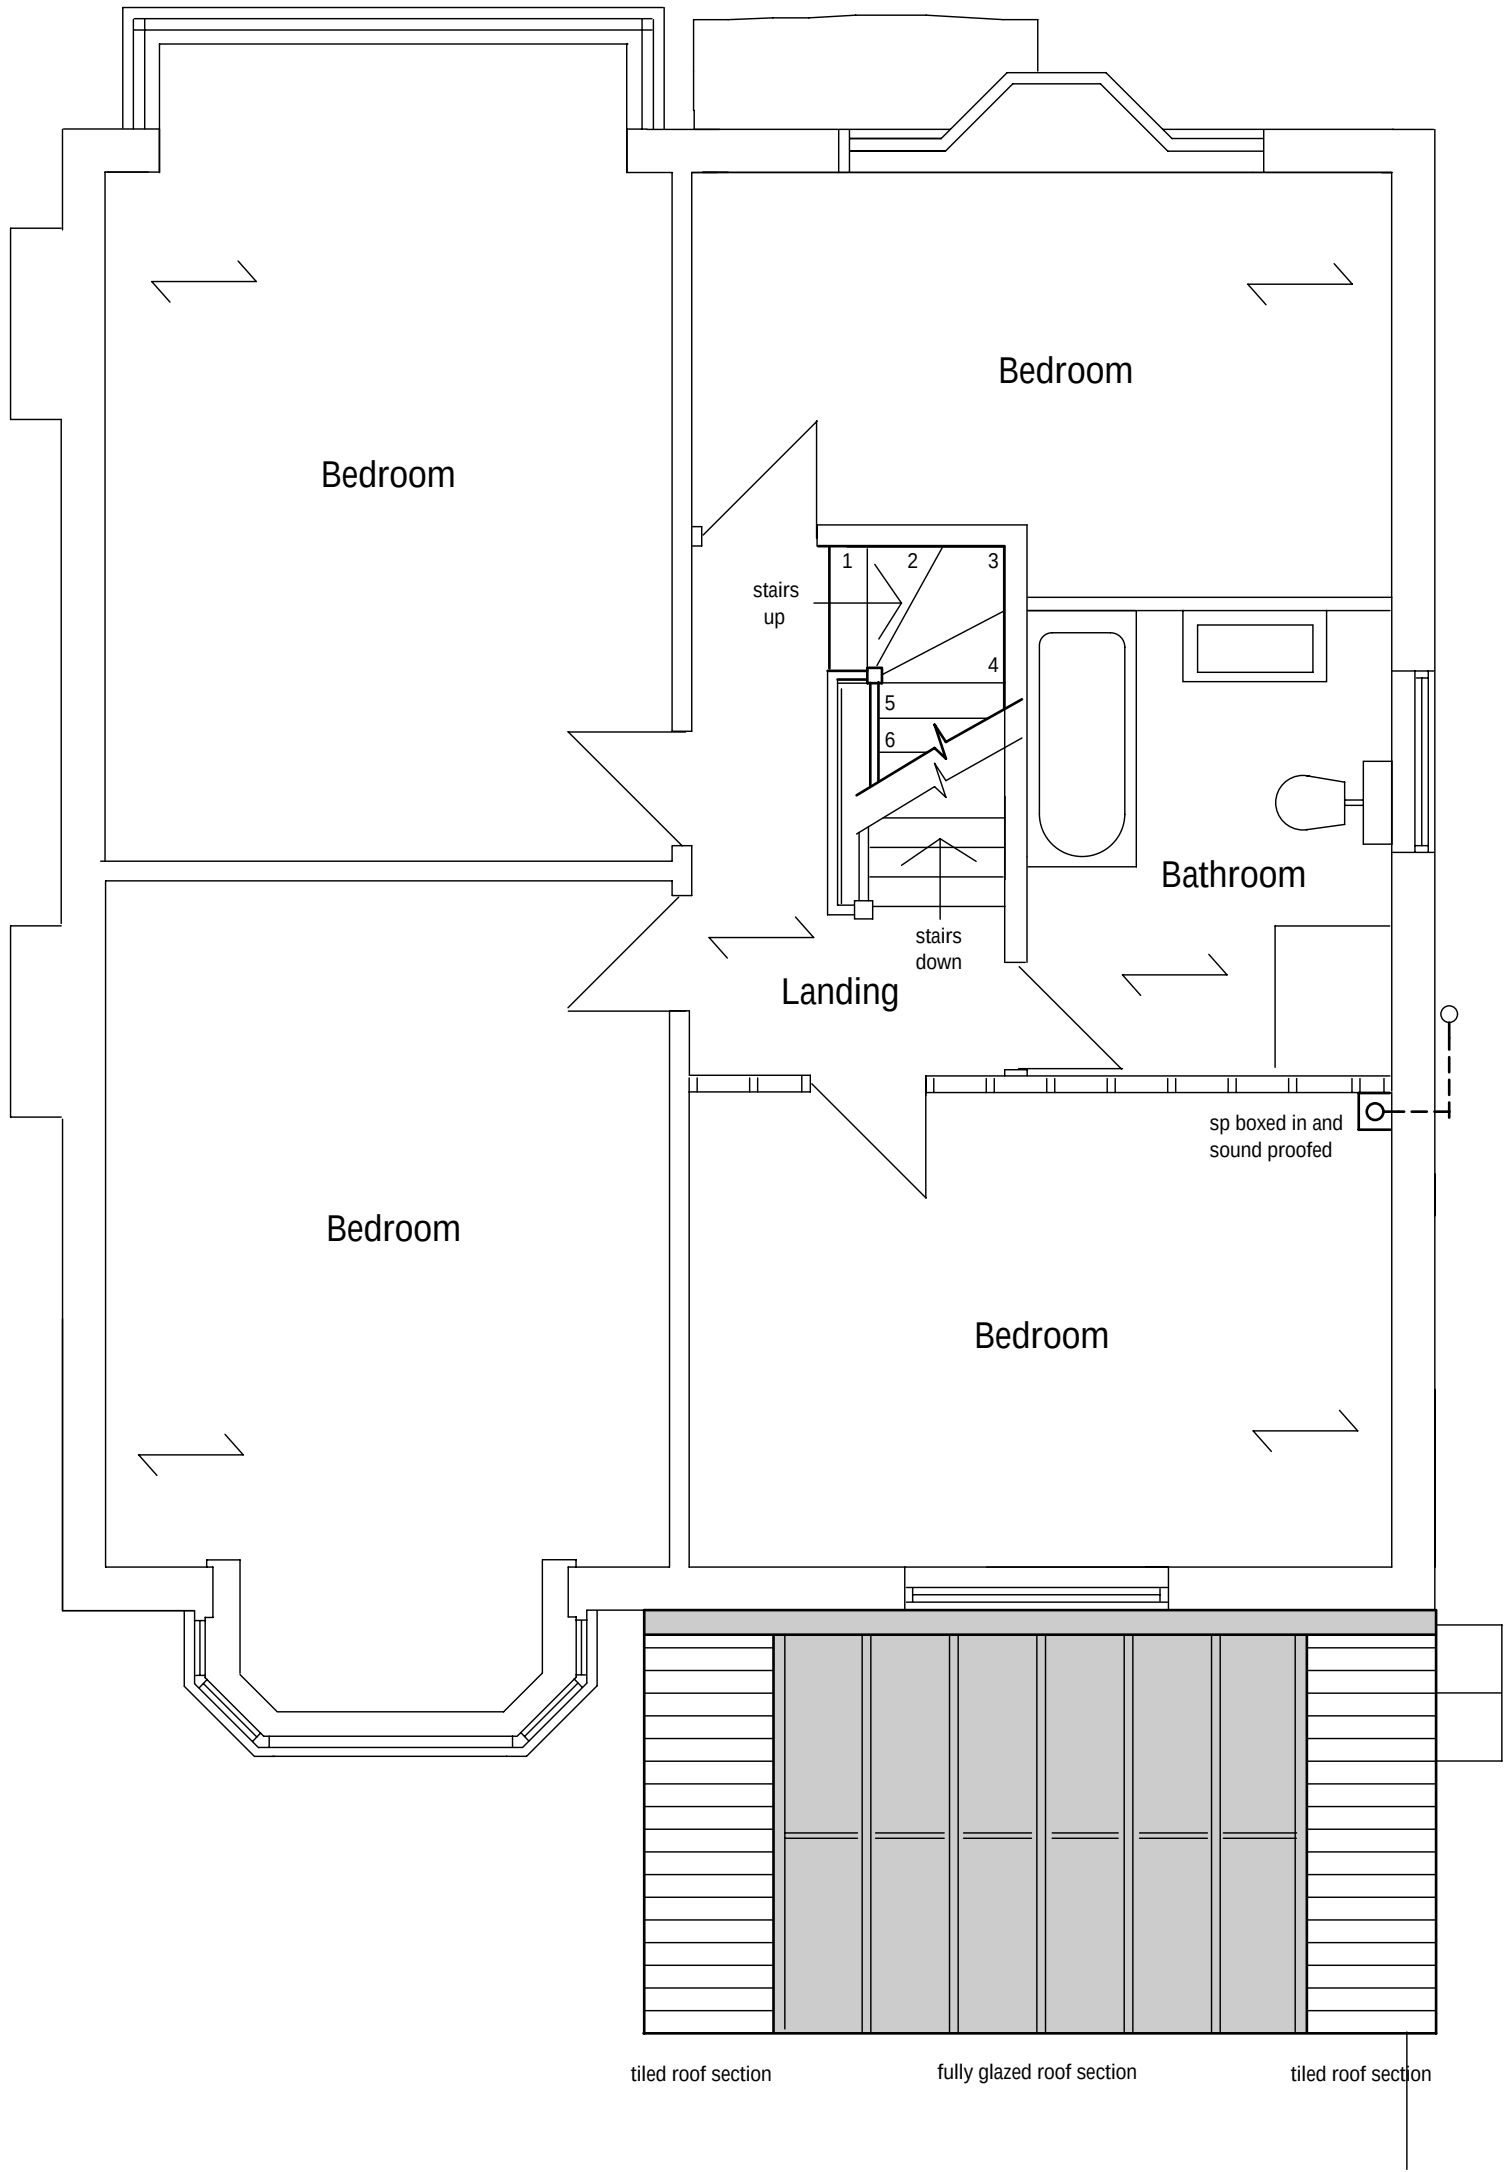

PROP. FIRST FLOOR PLAN

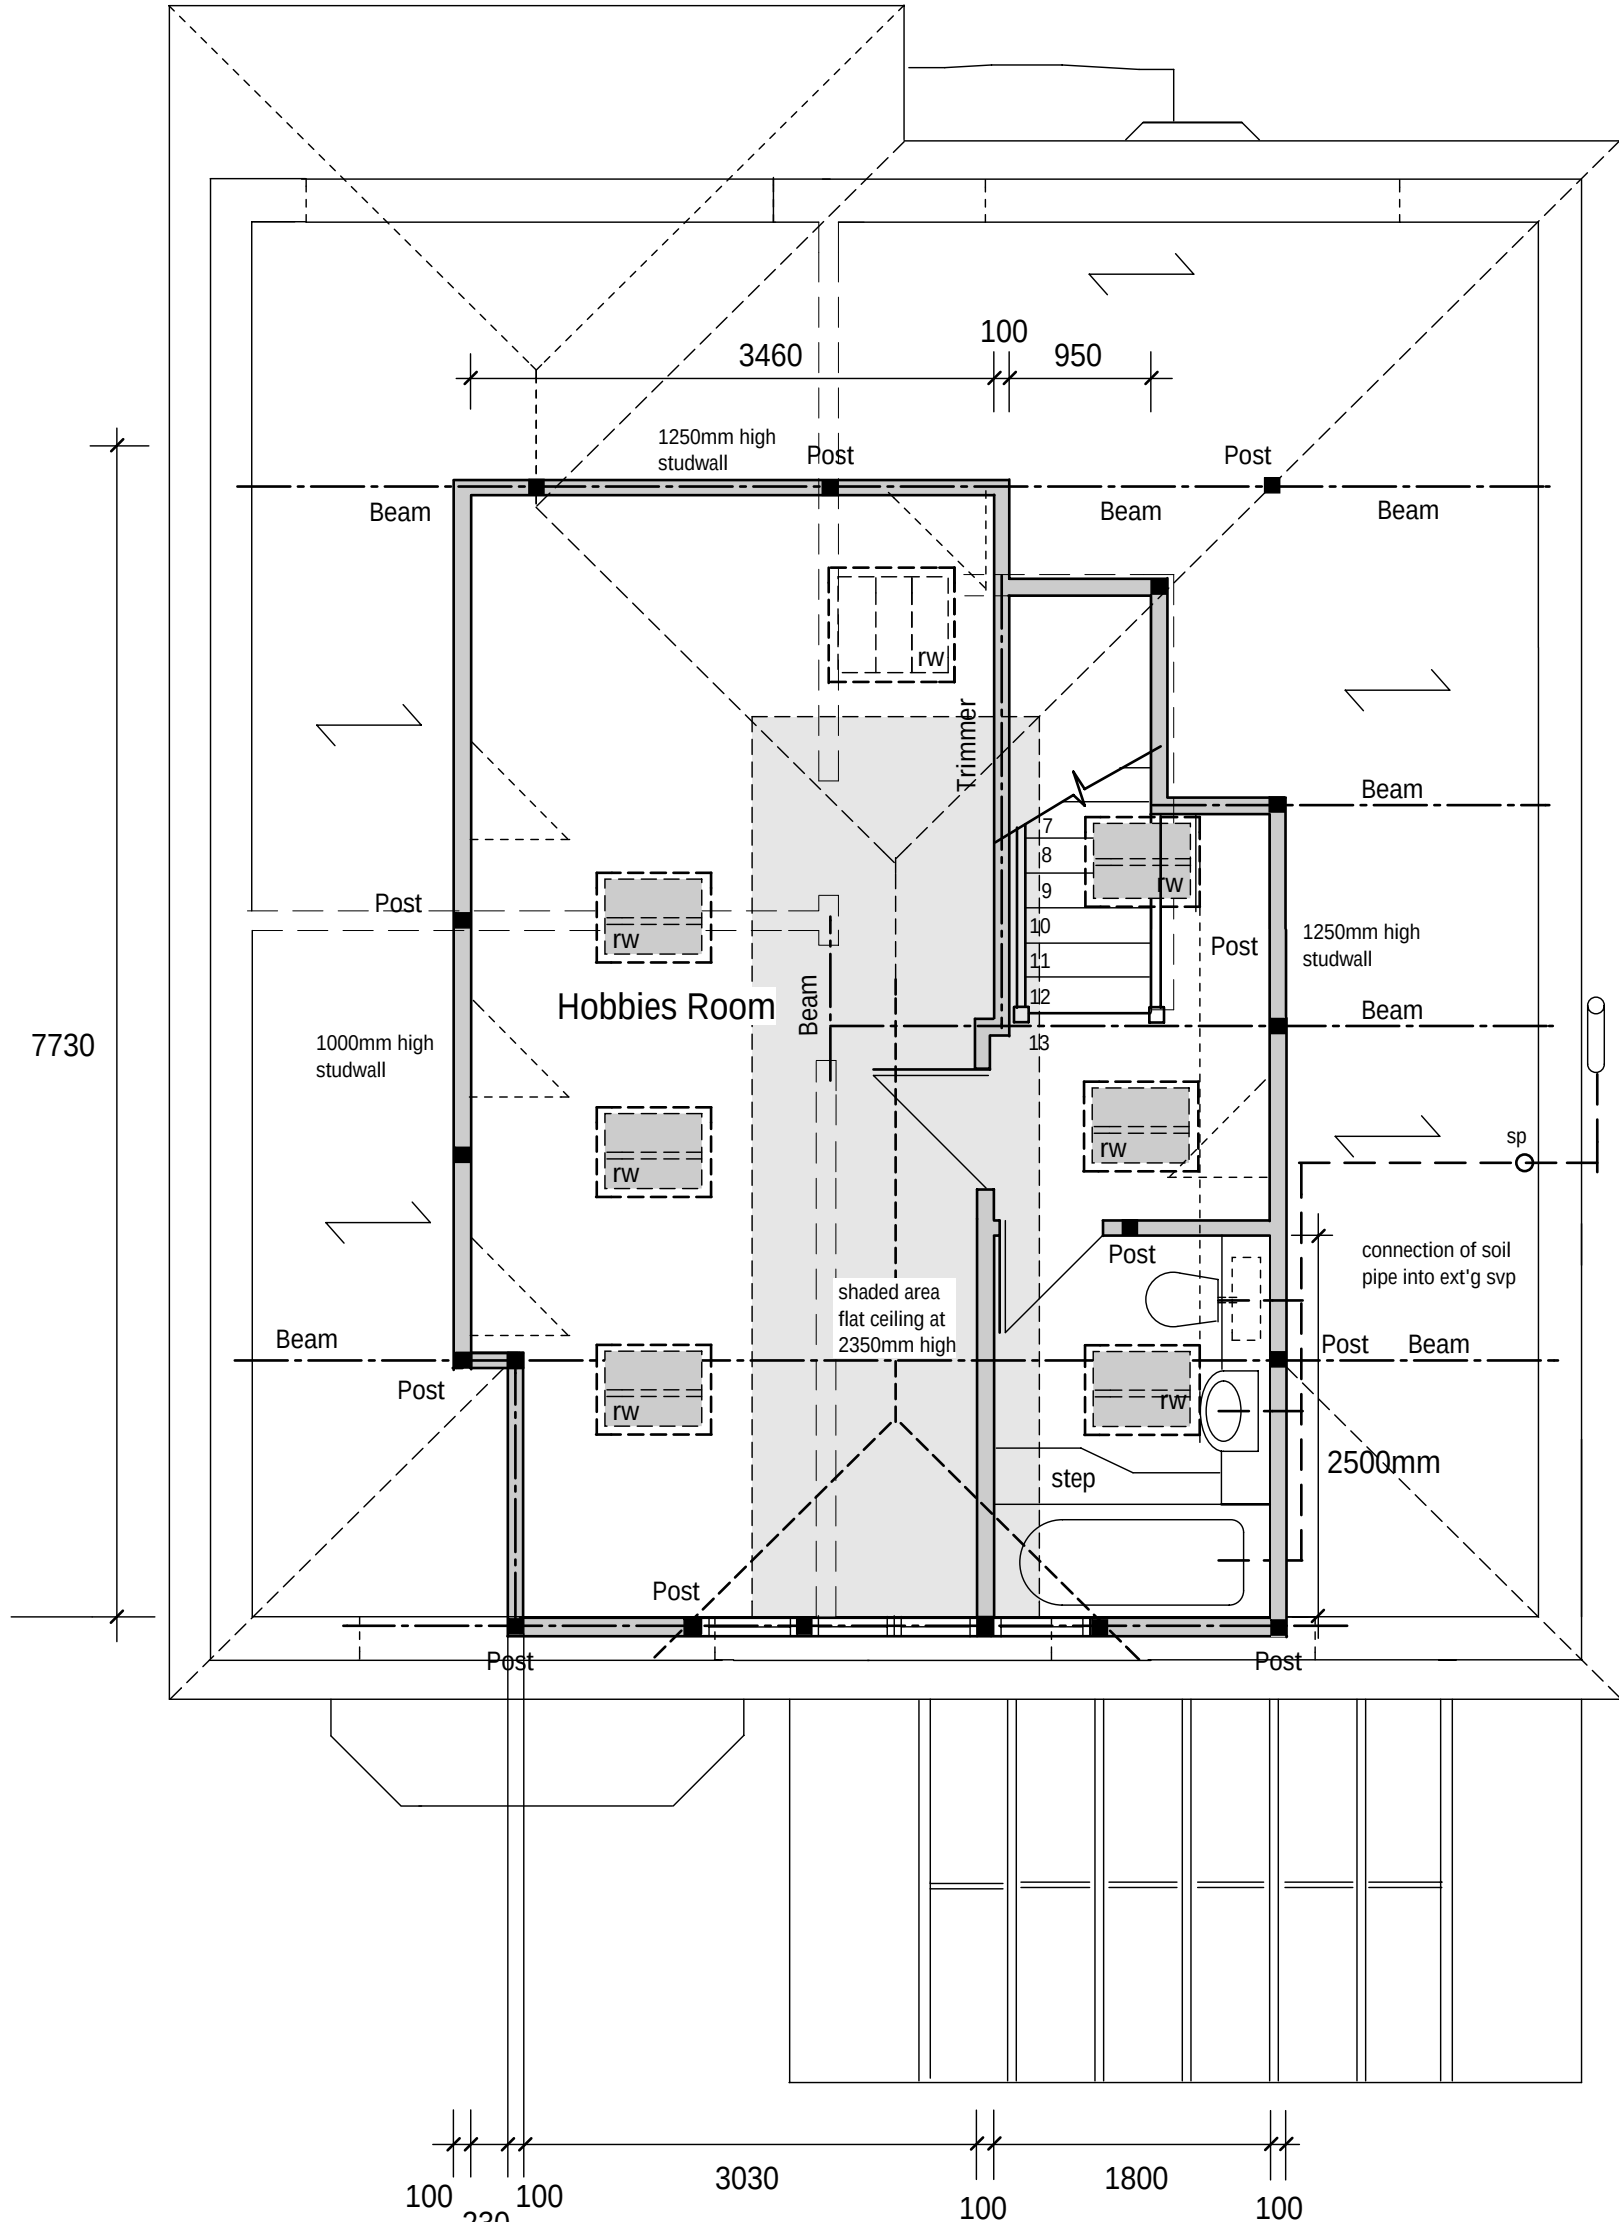

PROP. SECOND FLOOR PLAN

Proposed Rear Extension and Loft Conversion with rear Dormer
9 Queen Anne's Drive, Havant, Hants. PO9 3PG
For Mrs Caroline Clark

Prop. Floor Plans and Elevations

Scale 1 : 50 & 1 : 100 @ A1

Dwg No. 290512pl2