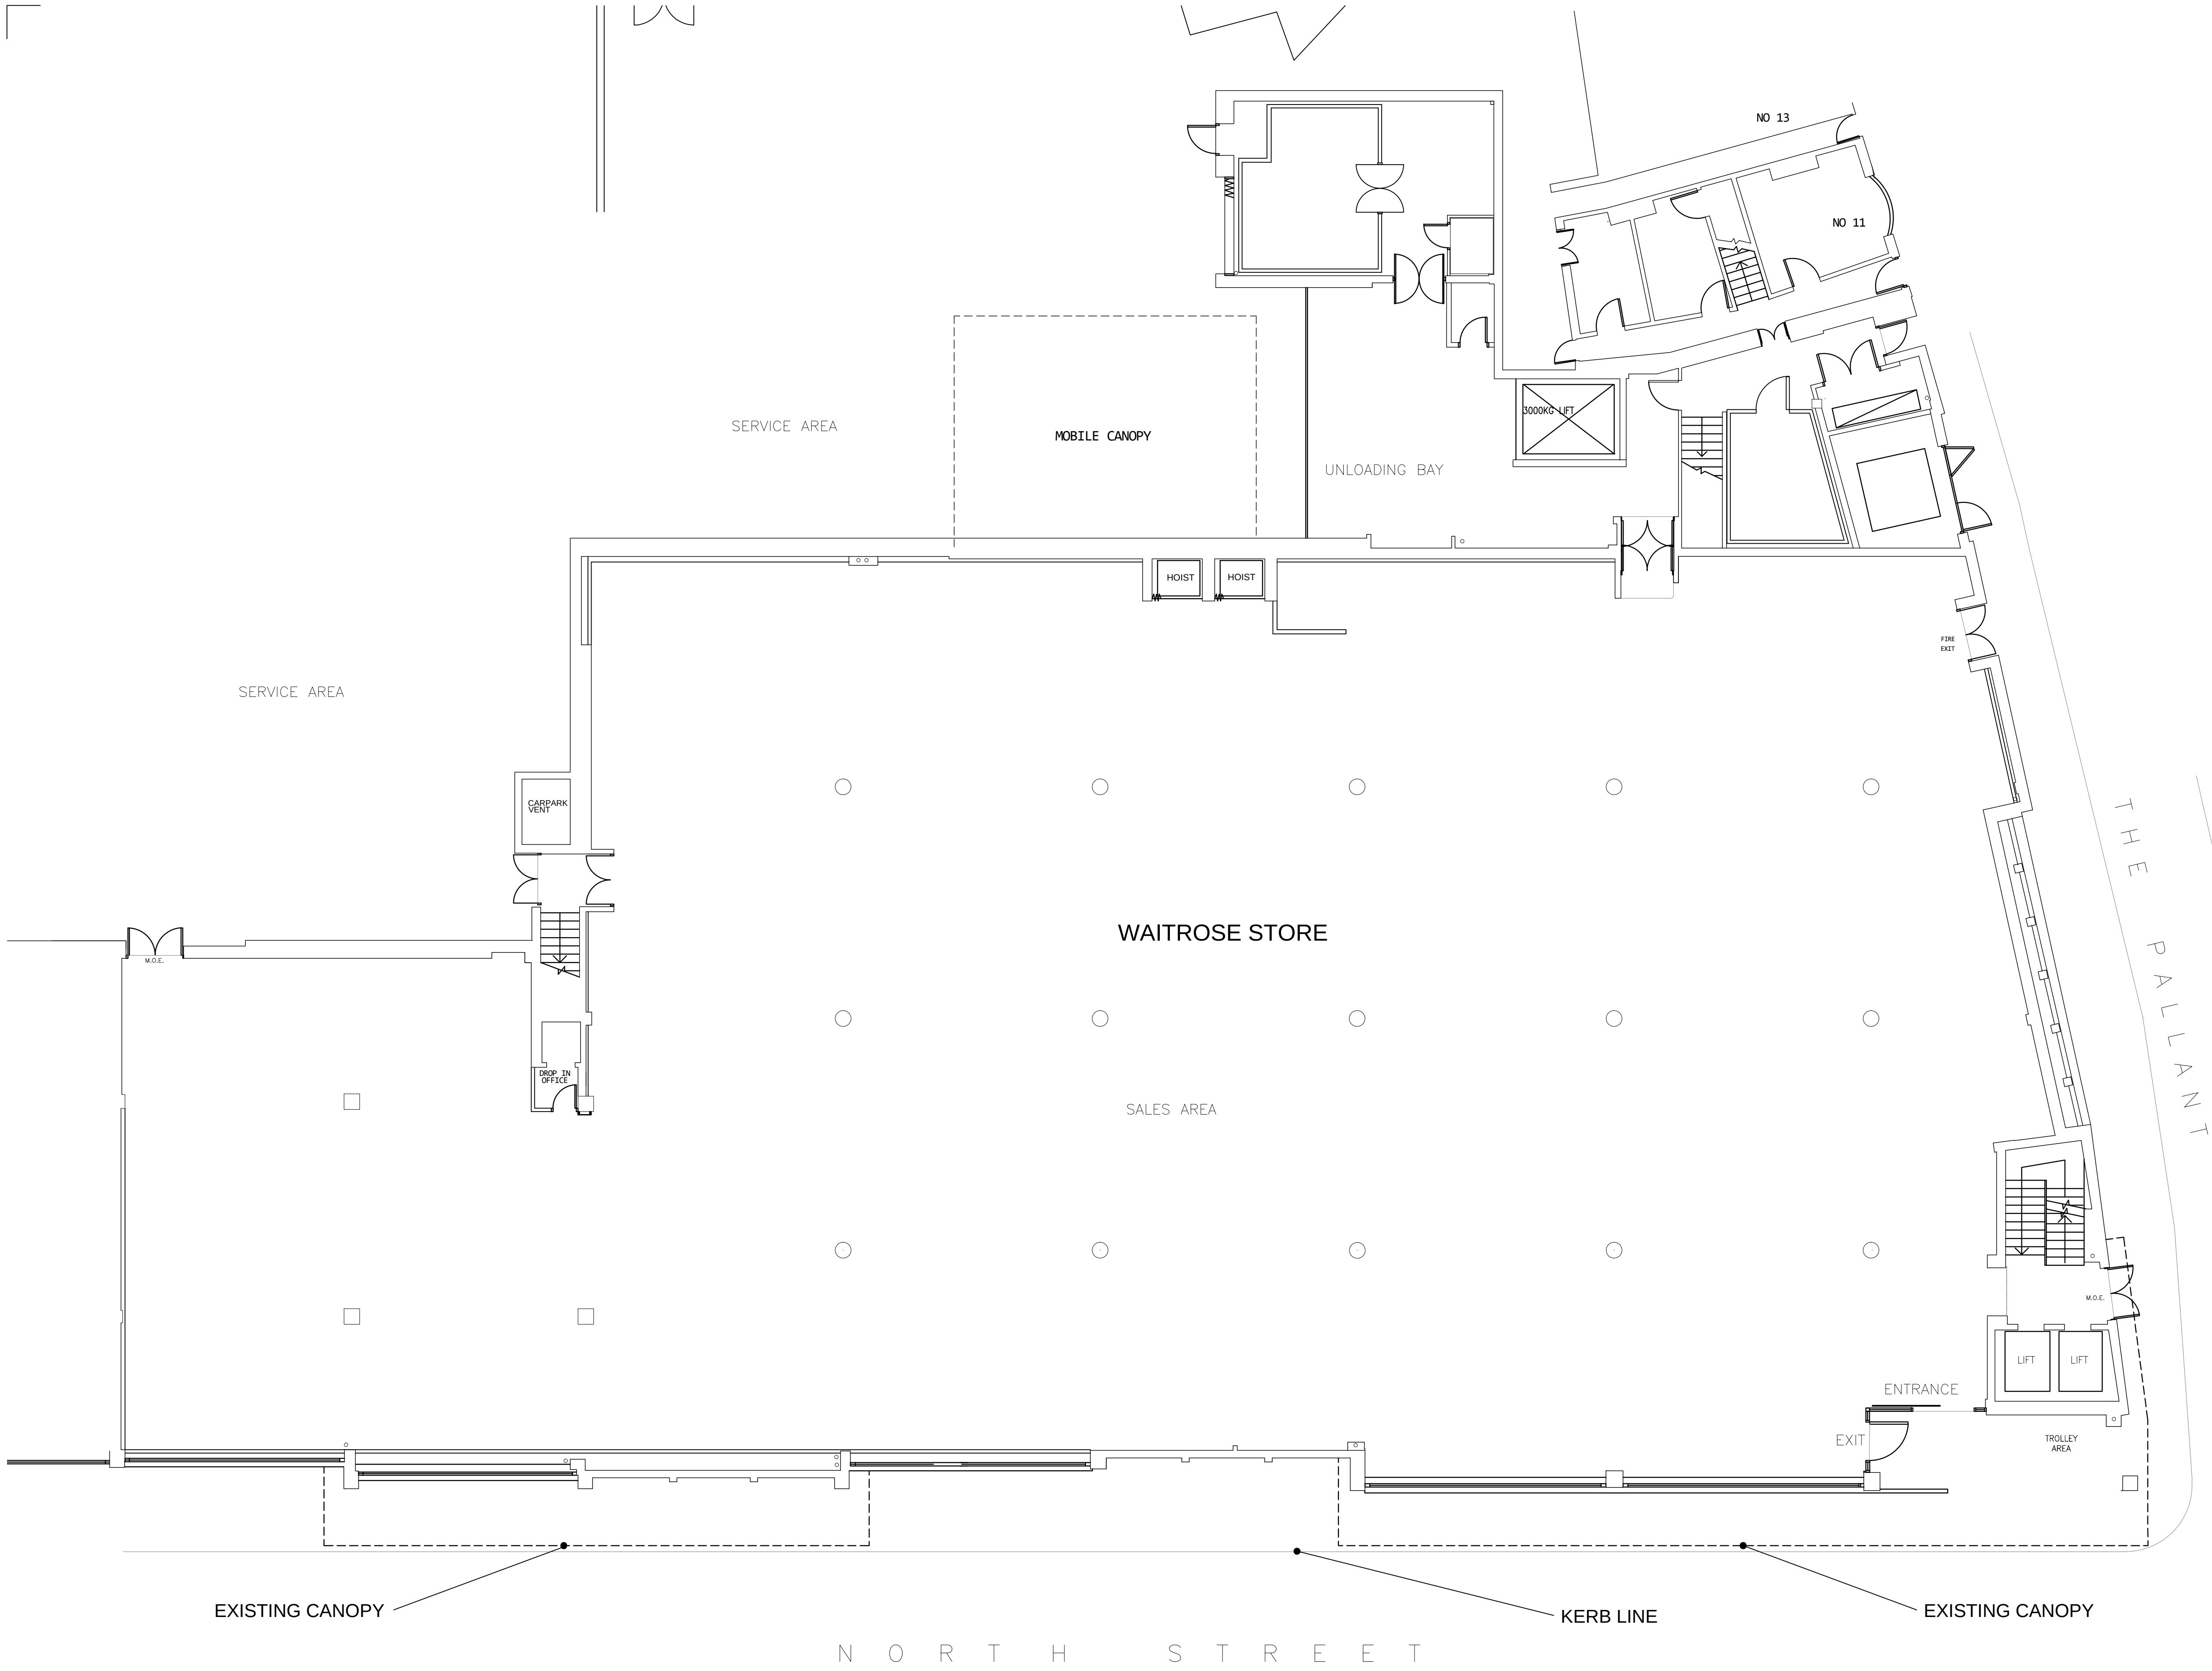


THIS DRAWING IS REPRODUCED FROM BAMBER & REDDAN
DRAWING no 0503-AG-G01 revK

A 19.01.12 PLANNING APPLICATION
Revisions

COTLEIGH CONSULTING
Chartered Architects and Building Surveyors
586-588 Green Lanes, London N8 9RP T: 020 8802 0111 F: 020 8809 5316 E: consulting@cotleigh.com

Project

PROPOSED CANOPY REMOVAL
WAITROSE STORE, HAVANT

Client

WAITROSE

Drawing Title

EXISTING GROUND FLOOR PLAN

Drawn JP	Status PLANNING	Scale 1:100@A1 1:200@A3
Date SEPT 2011	Drawing No. CC3517-02	Rev. A

All dimensions to be checked on site. Do not scale.
Any discrepancy between this drawing and other
information to be referred to Cotleigh Consulting.
This drawing is copyright.

THE COTLEIGH GROUP
www.cotleigh.com