

Proposed Extension To:
7 Yoells Crescent
Lovedean
For Mrs O Campbell
Scale - 1:50 at Page Size A3
Date - October 2013

Drawing No. 3925/5 - Rev C

These Plans have been prepared for the purpose of obtaining Planning Permission and/or Building Regulation Approval for the work shown thereon only and should not be used for any other purpose.

© These Plans remain the copyright of the architect and must not be copied or reproduced in any way without written permission with the exception of Local Authorities for Planning Purposes




Andrew R Dunks

BSc(Hons) MRICS MBEng

Chartered Surveyor and Building Engineer

Unit 1, Brambles Enterprise Centre
Waterlooville, Hants, PO7 7TH
Tel: (023) 9225 3034
e-mail: plans@dunks.freemove.co.uk

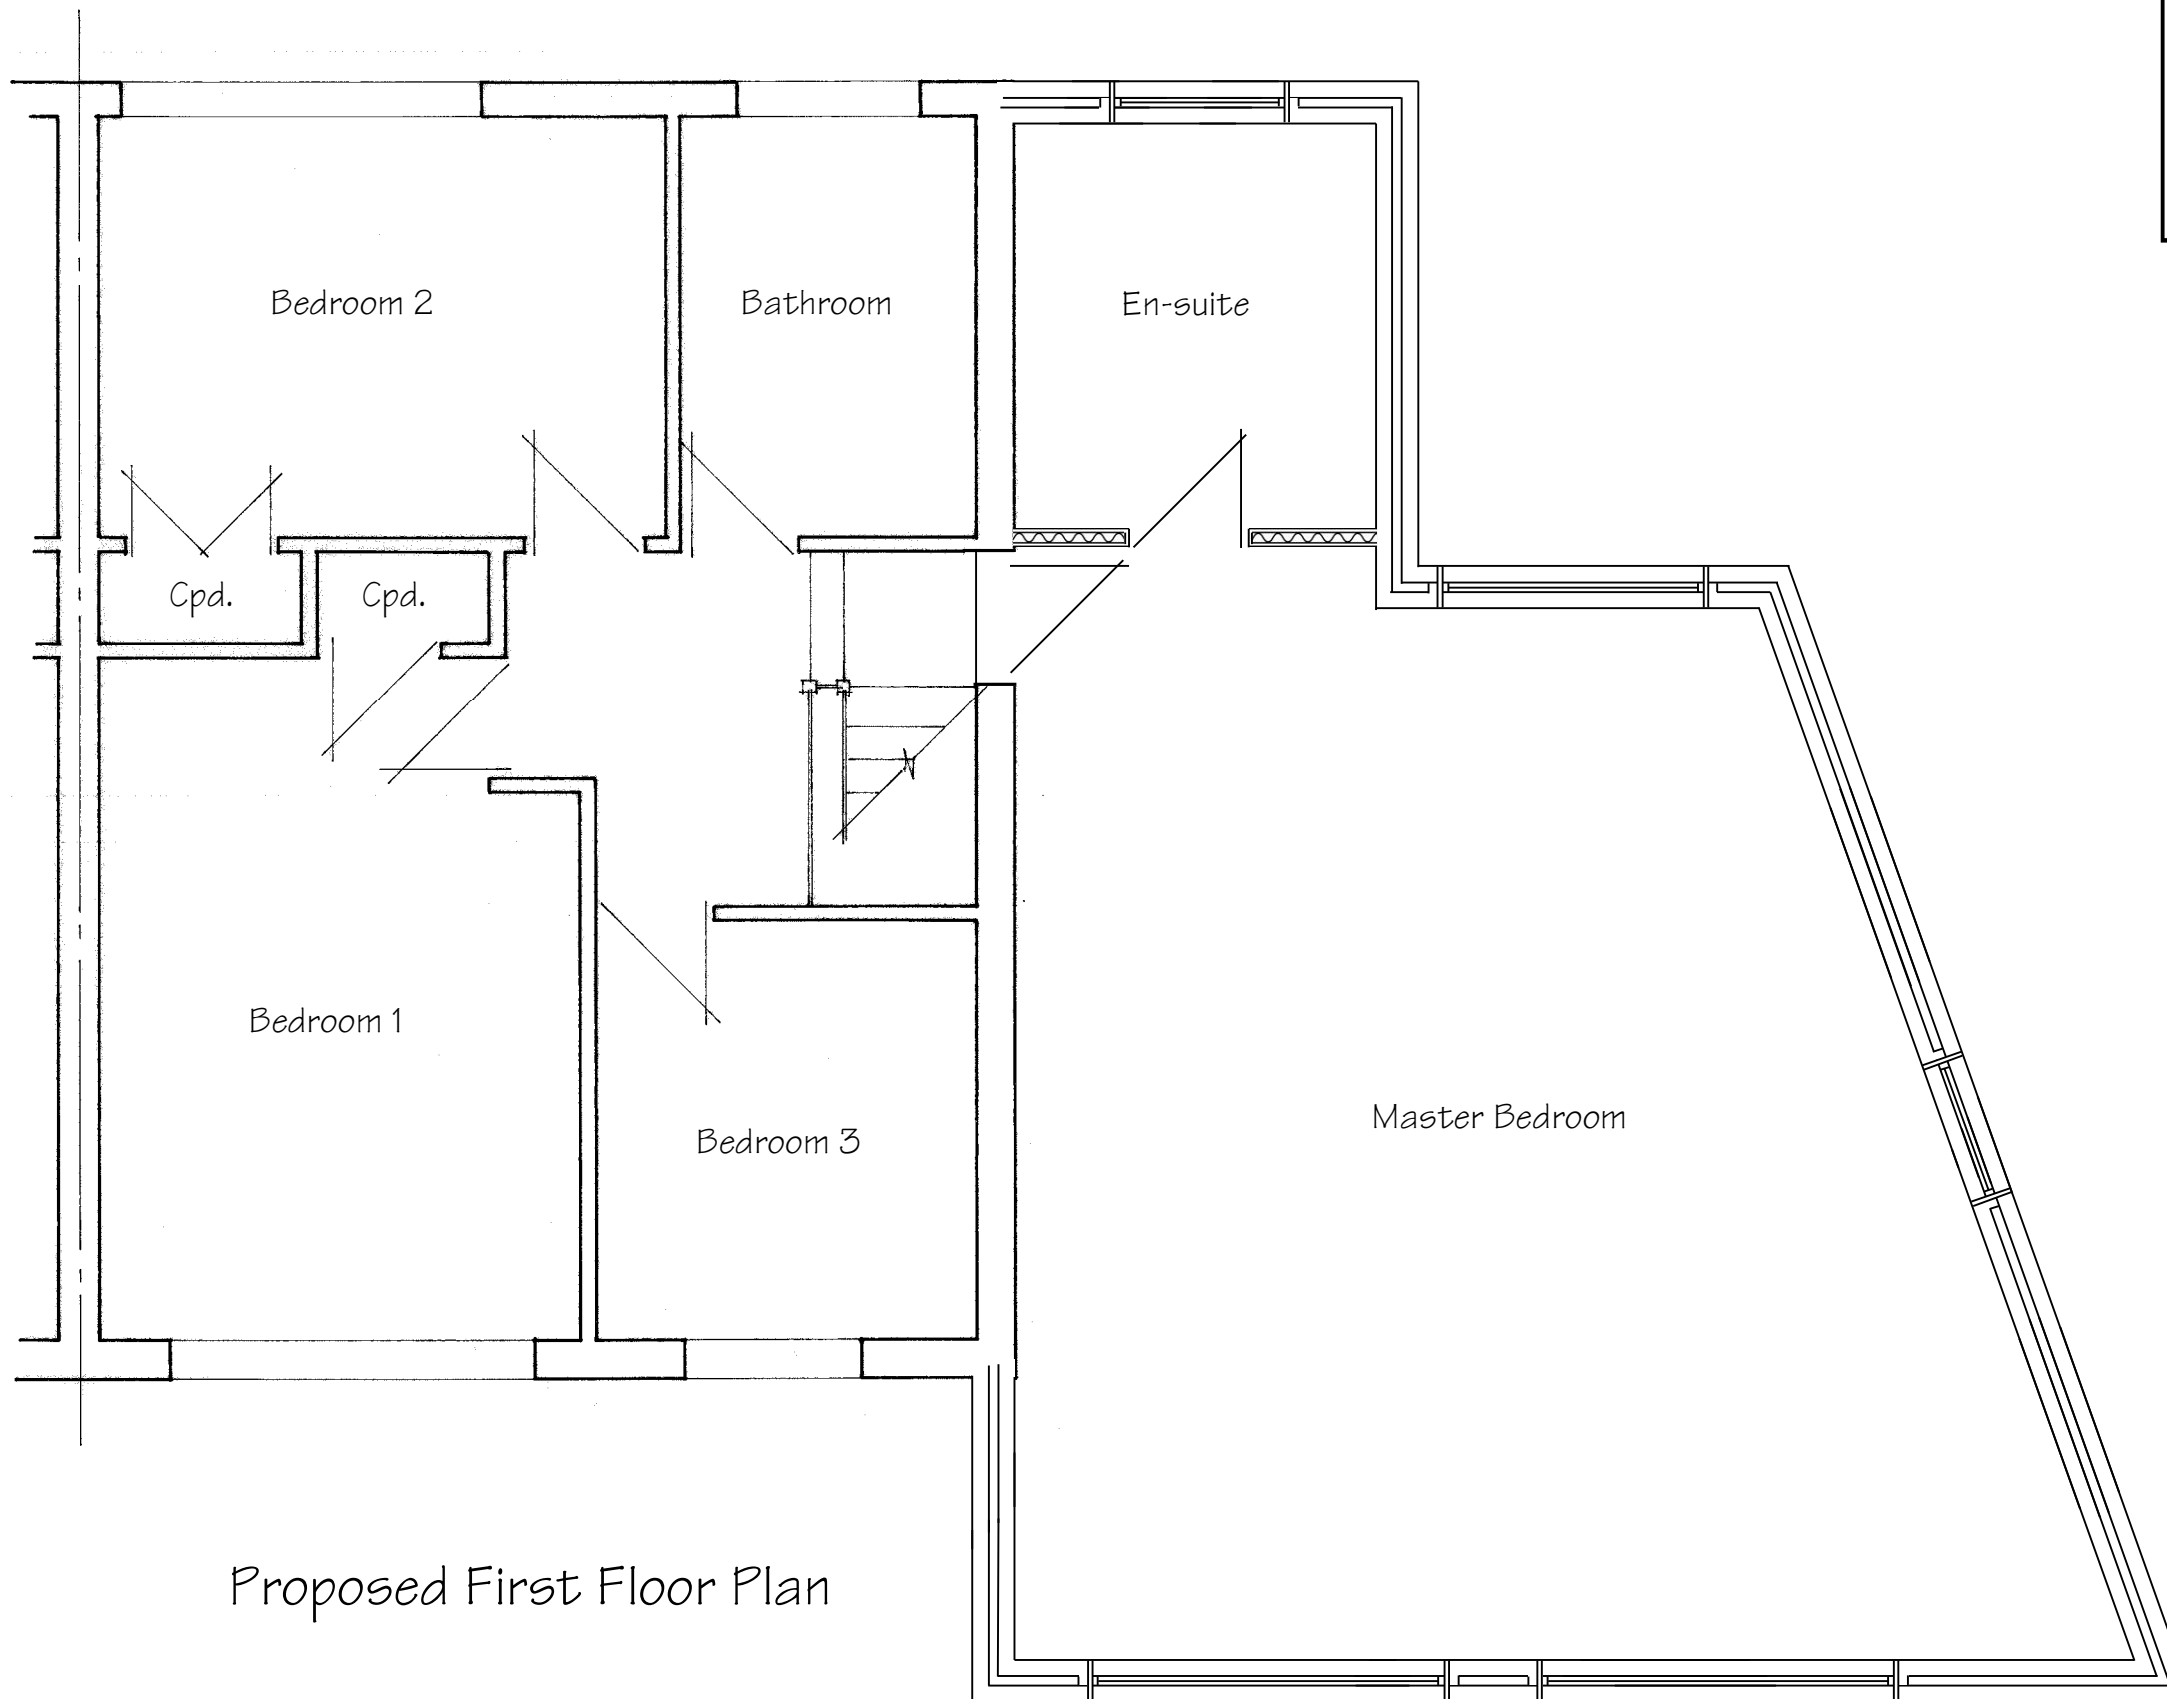

Proposed First Floor Plan

1 0 1 2 3 4
Metres @ 1:50 Scale