


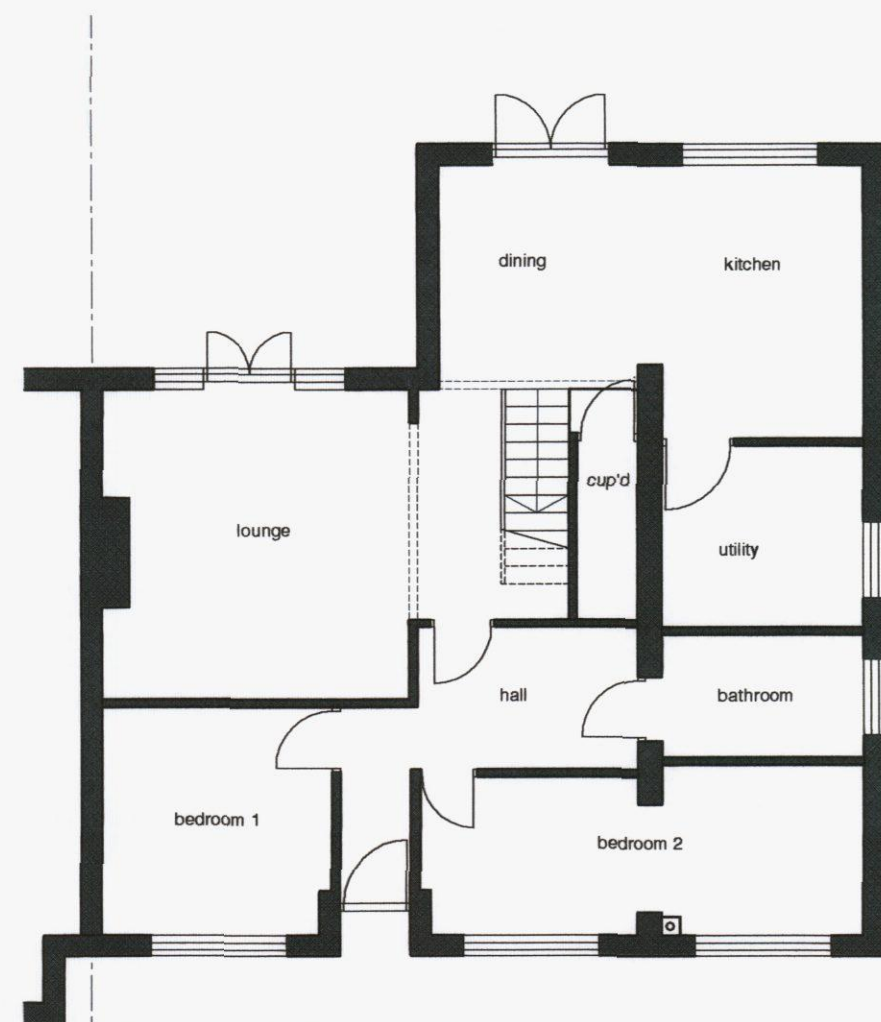


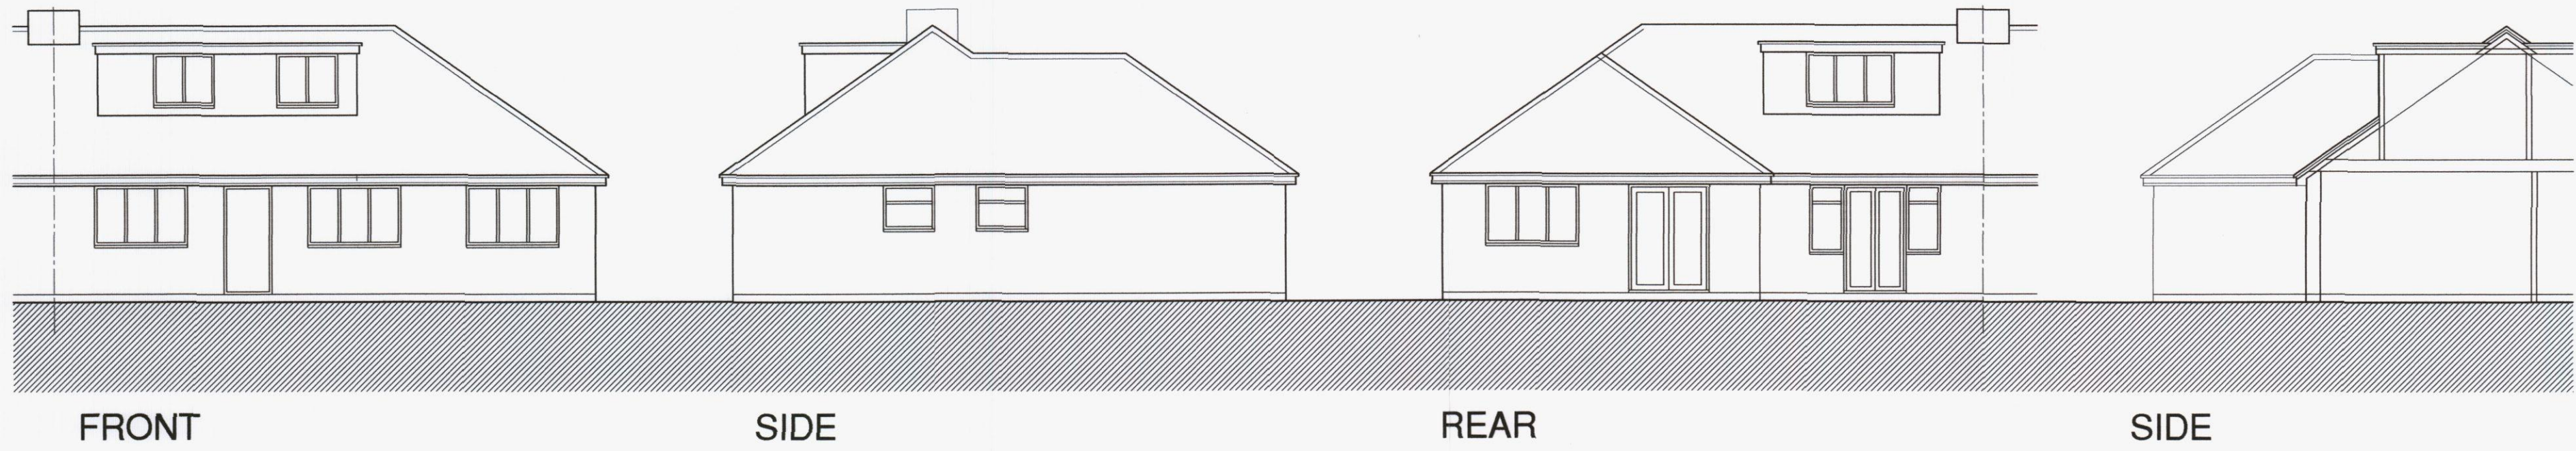

Ground Floor Plan

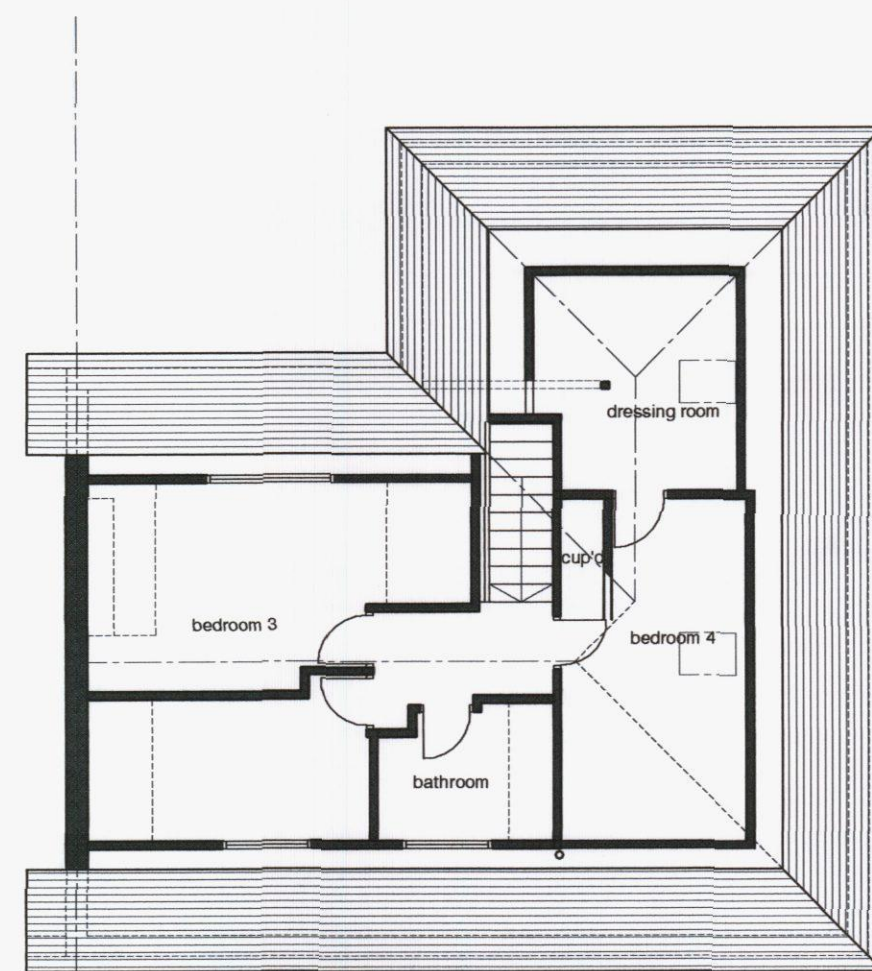

First Floor Plan

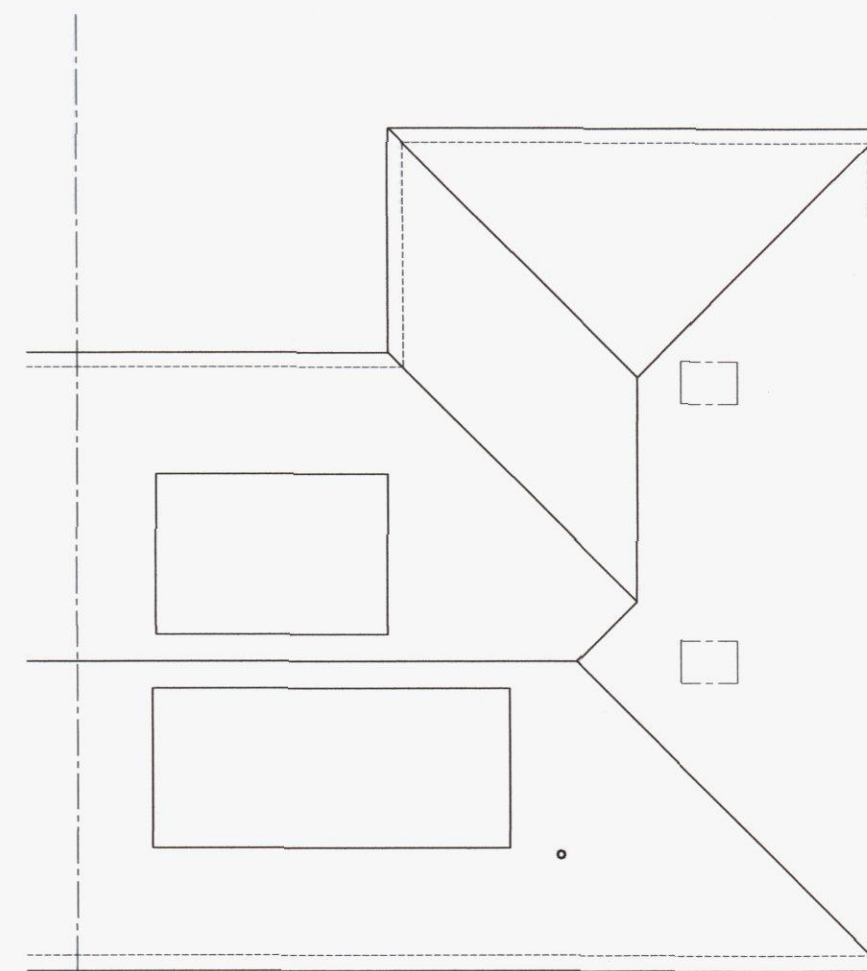

Roof Plan

Rev	Original Issue	Dwn / Date	Chk / Date
-	-	-	Chk / Date
-	-	-	Chk / Date
-	-	-	Chk / Date

This drawing is copyright and must not be disclosed to third parties without permission
Scaled dimensions are not to be used for construction

4 Queensgate
Queens Road
Fareham
Hampshire
PO16 0NW

Tel: 01329 288911
Fax: 01329 221913
E-mail: admin@m2architecture.com

m2
architecture
architectural technologist

PROJECT

Proposed Alterations to
139 Silverdale Drive
Waterlooville

CLIENT

Mr M Lambert

DRAWING TITLE

Plans, Elevations
Existing

PROJECT NO.

12044

DRAWING NO.

102

REV.

SCALE

1:100

