


Notes:

All dimensions must be checked on site and not scaled from this drawing.

All work must be carried out in accordance with statutory requirements, all relevant British Standards and codes of practice.


This drawing to be read in conjunction with Drgs Nos. 117303 & 05 (latest revisions)

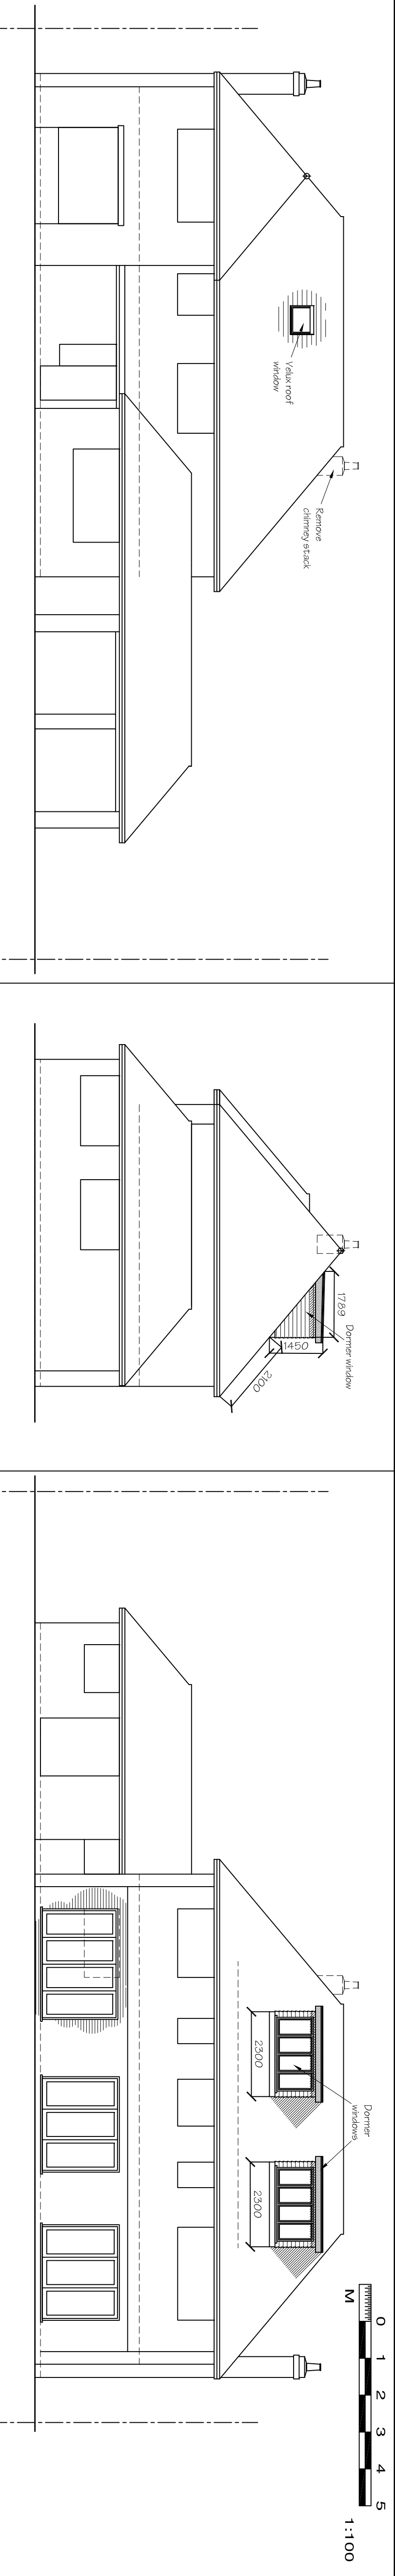


FRONT ELEVATION 1:100

SIDE (E) ELEVATION 1:100


REAR ELEVATION 1:100

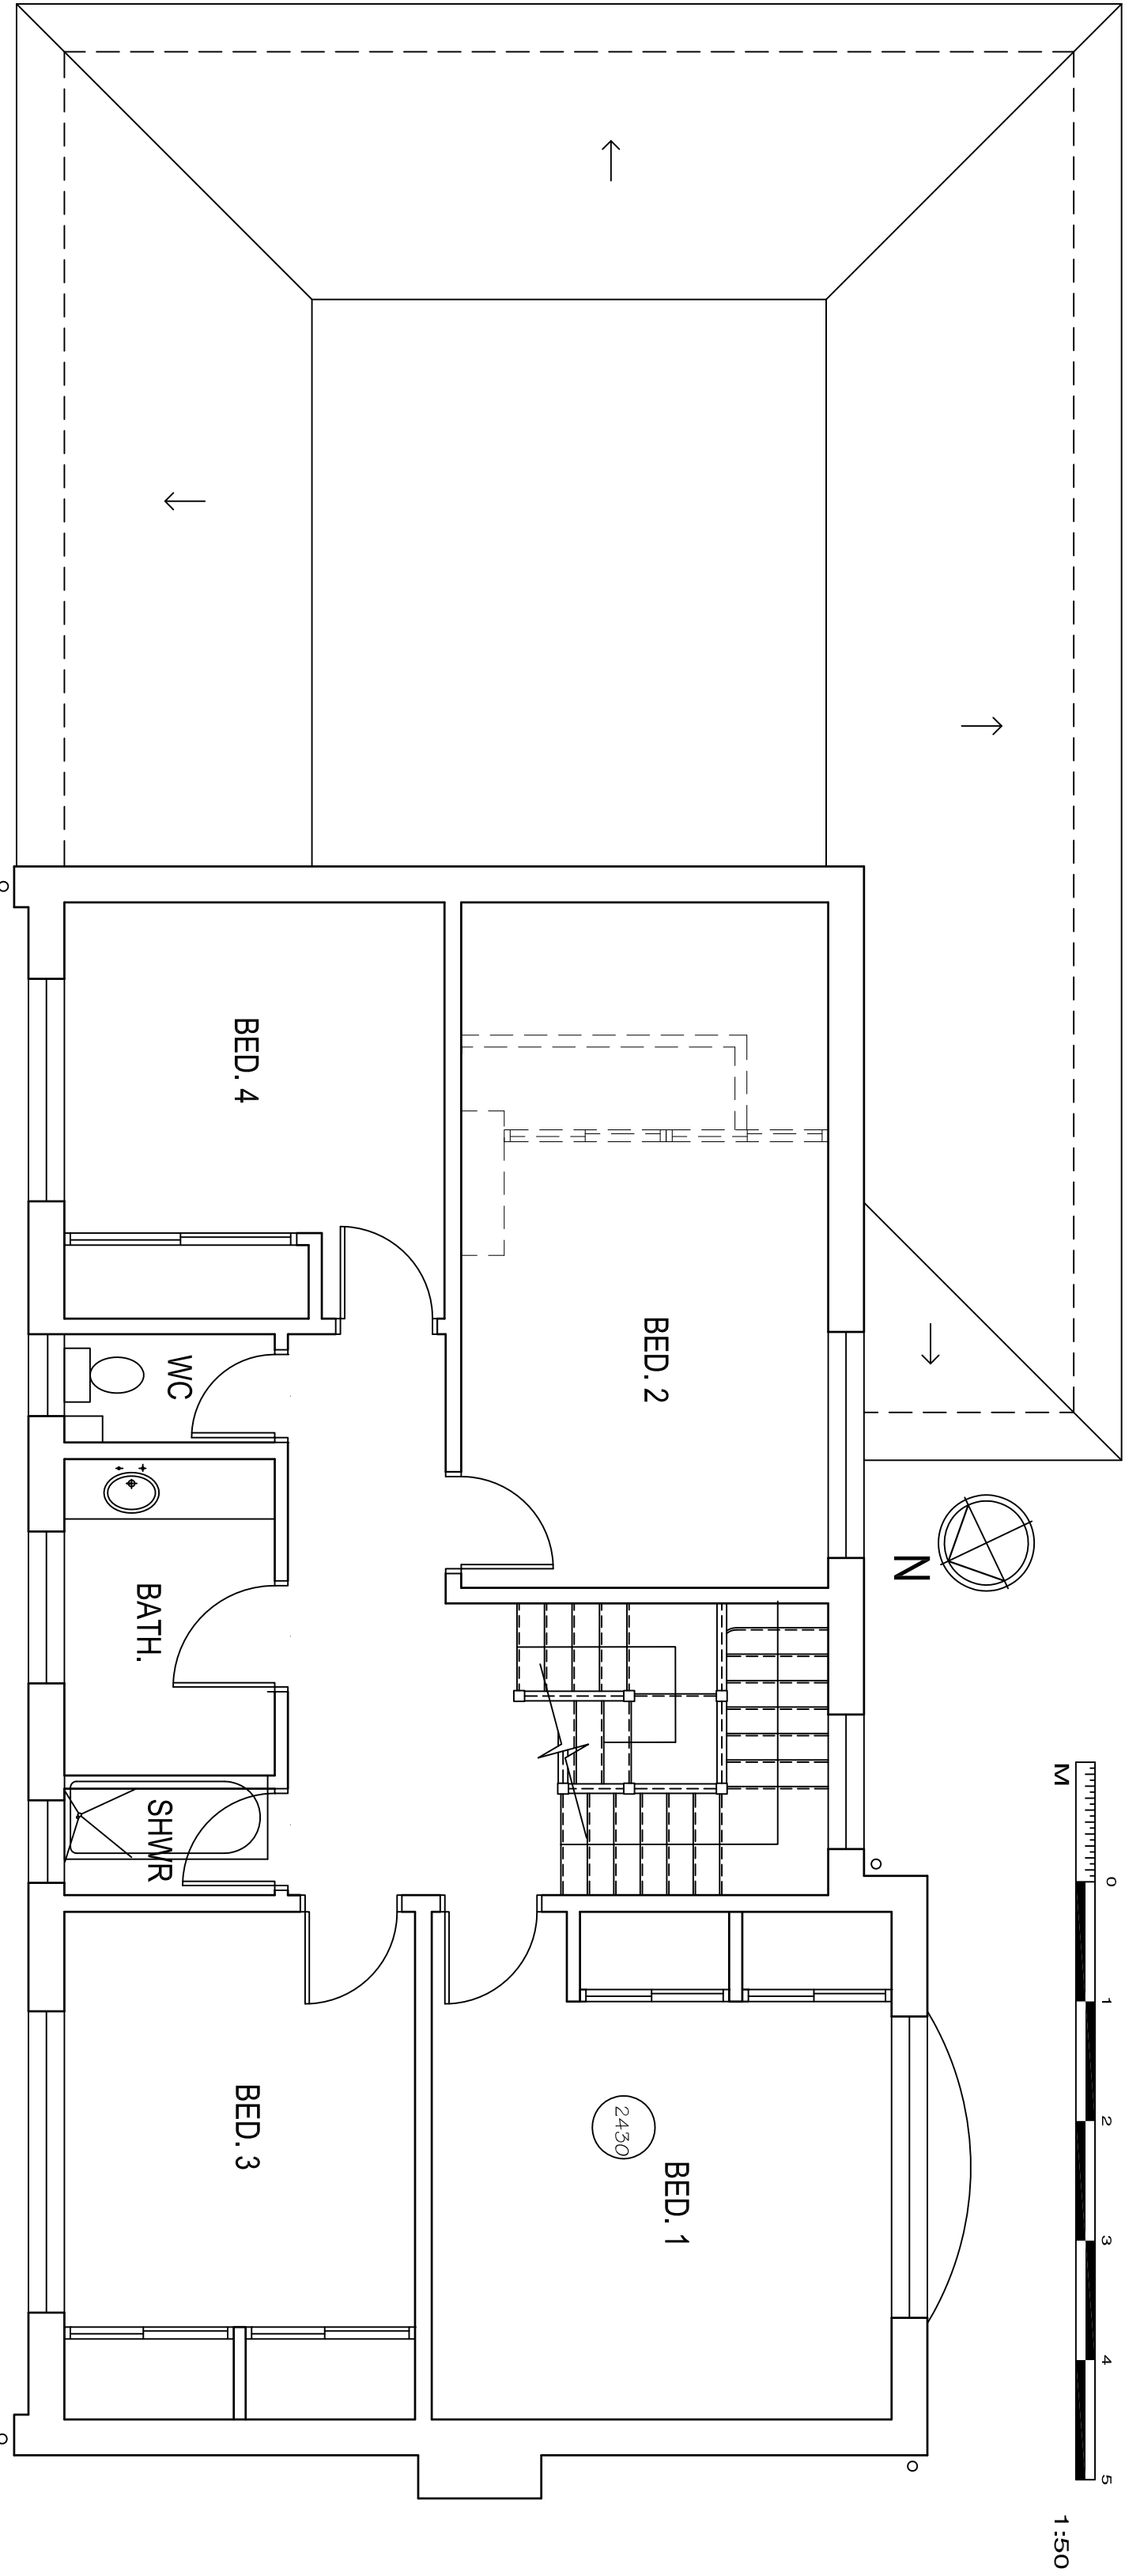


FIRST FLOOR PLAN 1:50

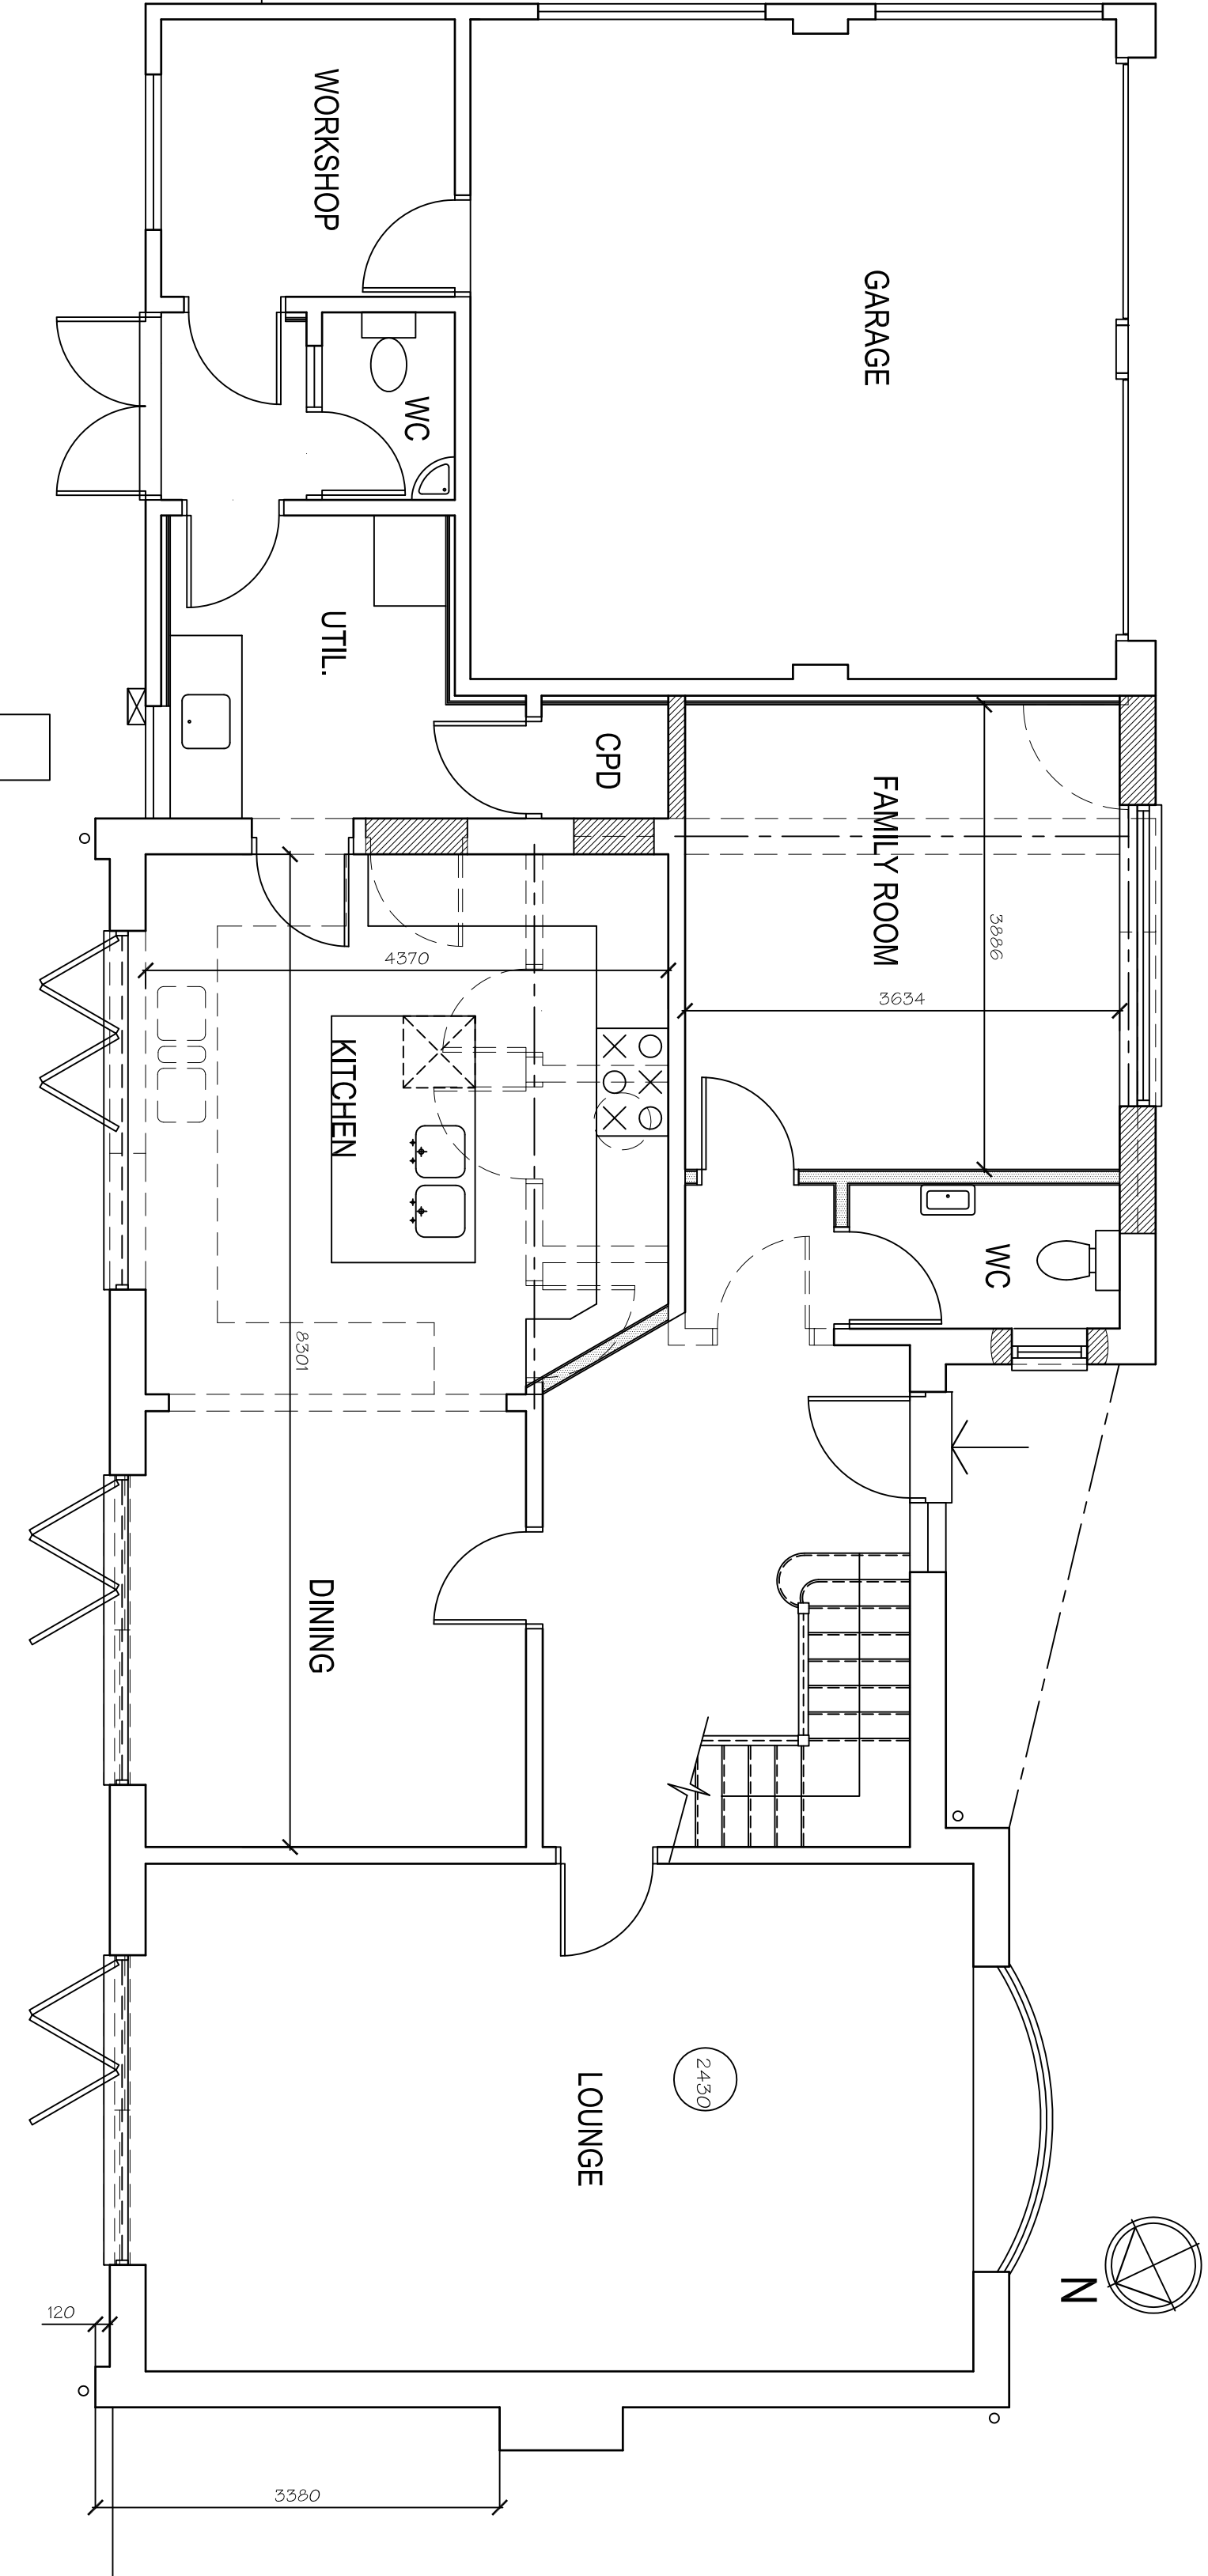


GROUND FLOOR PLAN 1:50

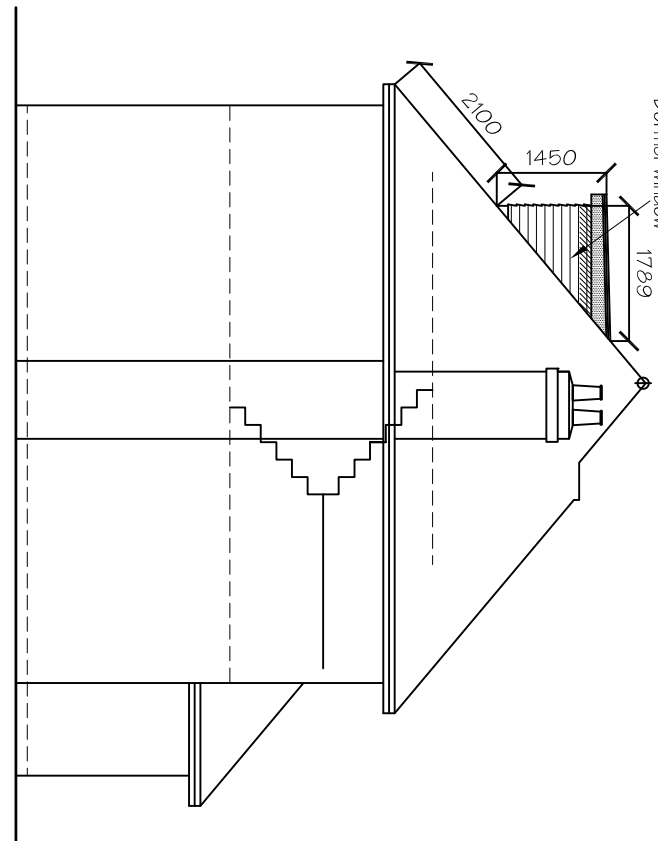

SIDE (W) ELEVATION 1:100

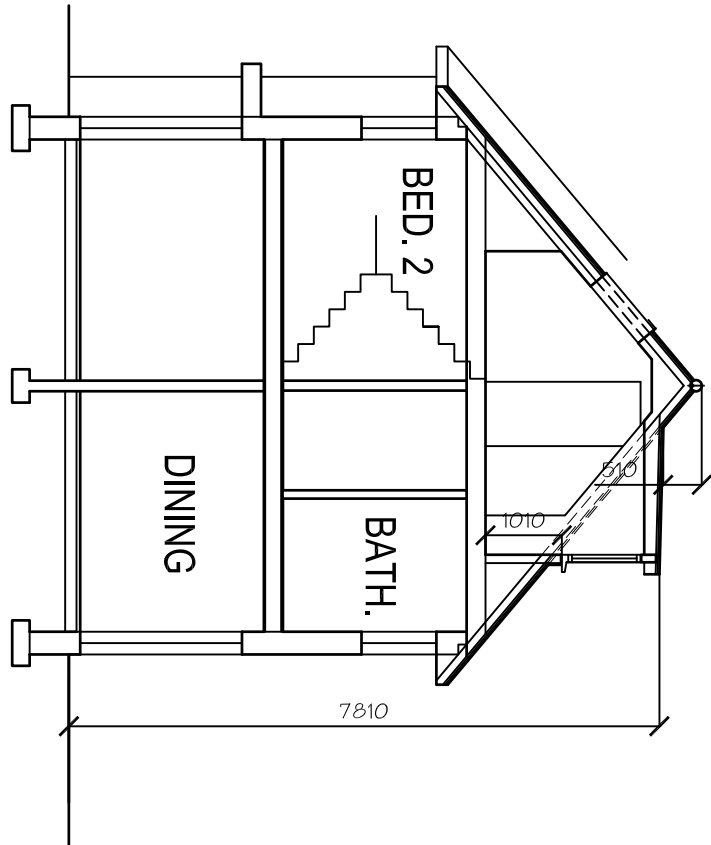

SECTION A-A 1:100

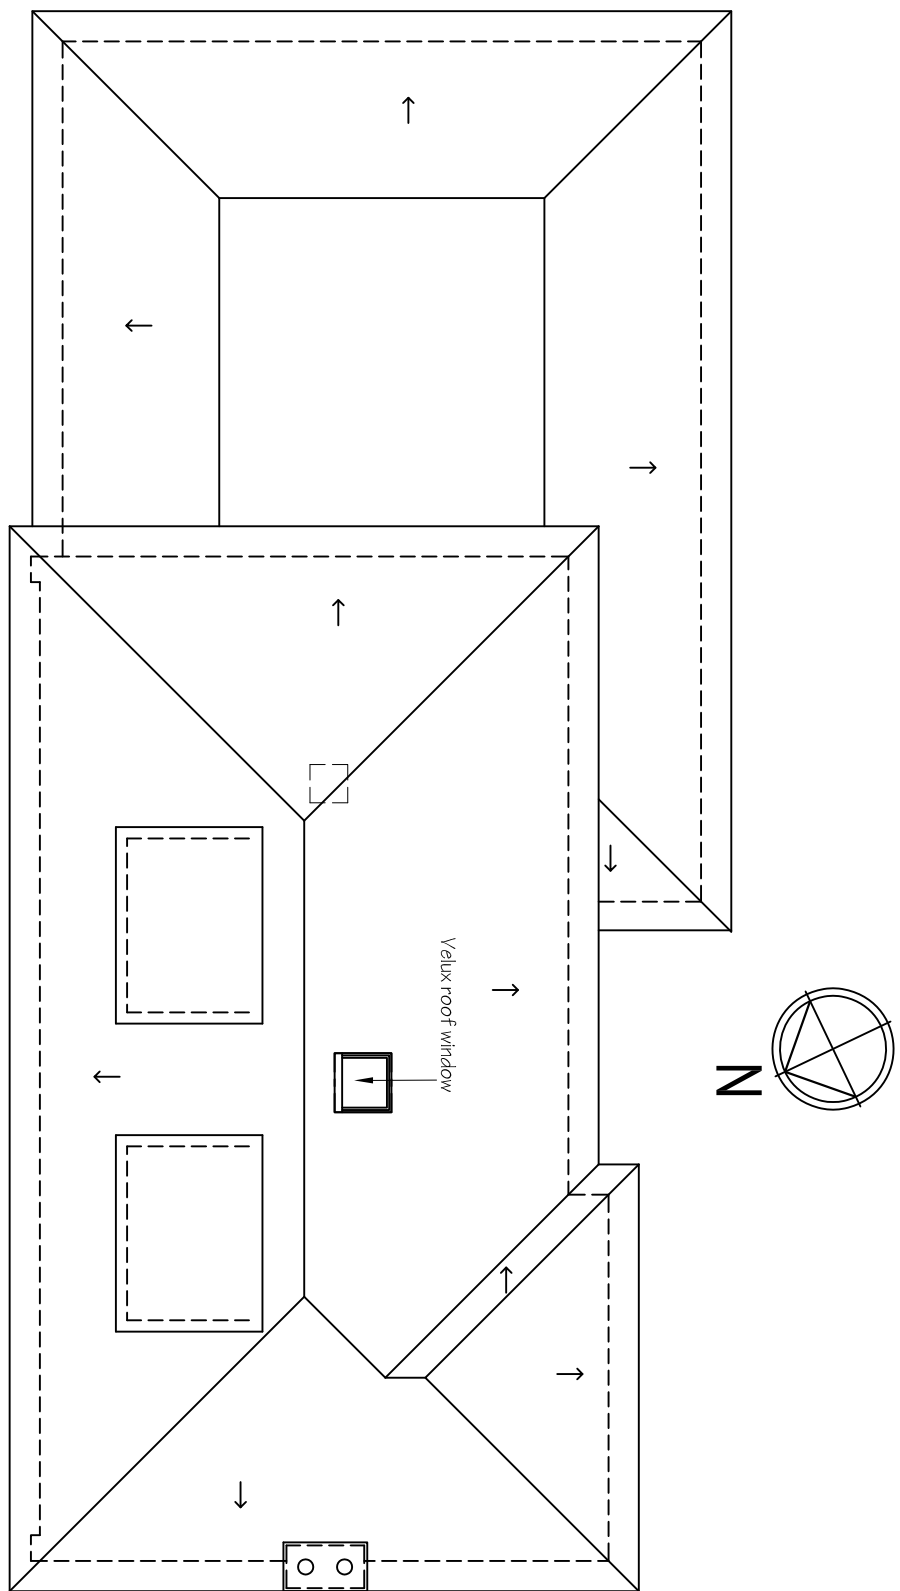

ROOF PLAN 1:100

A.	
Date	Revisions
© copyright	

**ALAN SHARP
ASSOCIATES**

ARCHITECTS SURVEYORS

Thursley House
53 Station Road
Guildford
Surrey
GU4 8HA
Tel: 01483 577896

E-mail: sharparch53@aol.com

Client

Mr P Smith

Job Title
**1A BILLET AVENUE
WATERLOOVILLE
HANTS**

Drawing Title
**PROPOSED DORMER WINDOWS
& ALTERATIONS
PLANS, ELEVATIONS, SECTION**

FOR PLANNING (CDP/D) APPLICATION

Scale
1:50 1:100

Sheet size
A1

Date
DEC 12

Dwg No
1175/04