



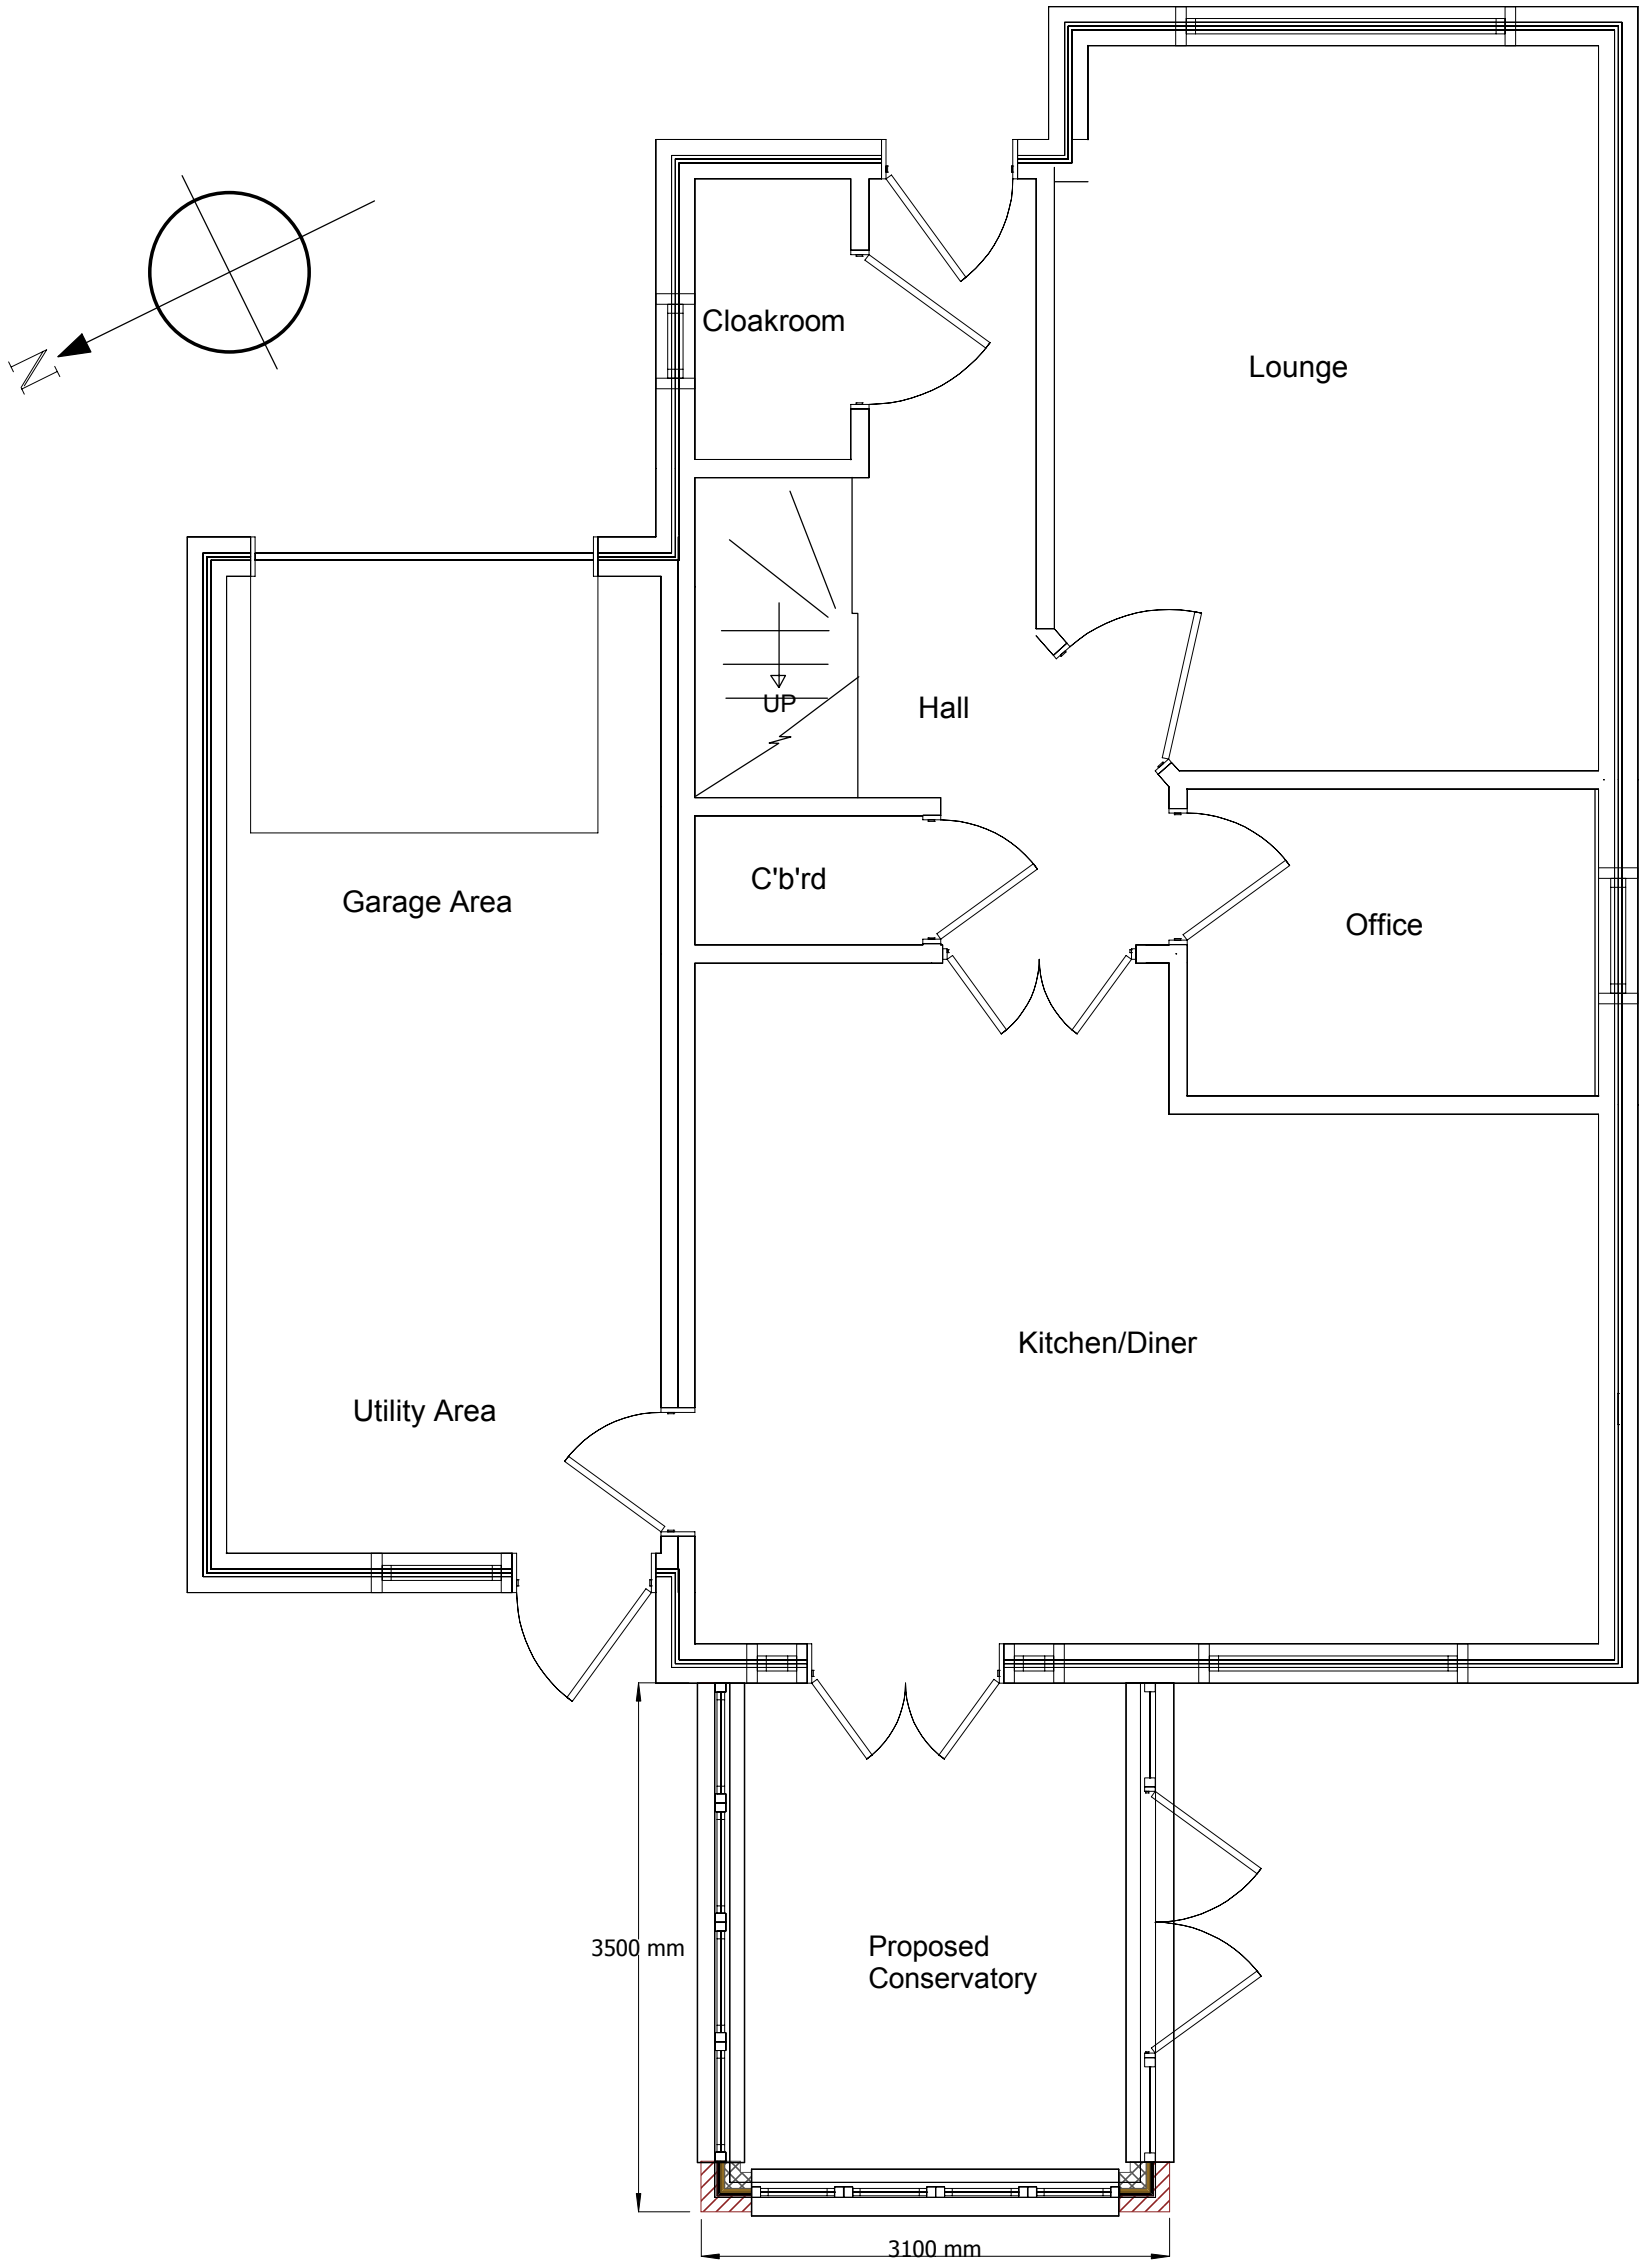

Ground Floor Plan - Proposed

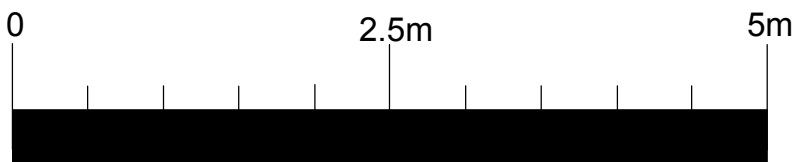

Site: Mr & Mrs Ranscombe 10 Waterside Gardens Waterlooville PO7 5SY		Details G/Floor Plans - Proposed	
Job No. 08/407	Drwg No. 407/02	Reference Ranscombe HBC	Date August 2013
Scale 1:50 @ A3			

THIS PLAN IS TO BE USED SOLELY FOR THE PURPOSE OF PLANNING PERMISSION AND DOES NOT TAKE INTO ACCOUNT DRAINAGE FLUE OR VENTILATION OUTLETS. THE BUILDER SHOULD SATISFY HIMSELF FULLY REGARDING THESE ELEMENTS BEFORE COMMENCEMENT OF WORK. ALL DIMENSIONS ON SITE SUPERCEDE THOSE SHOWN ON THE PLANS.