


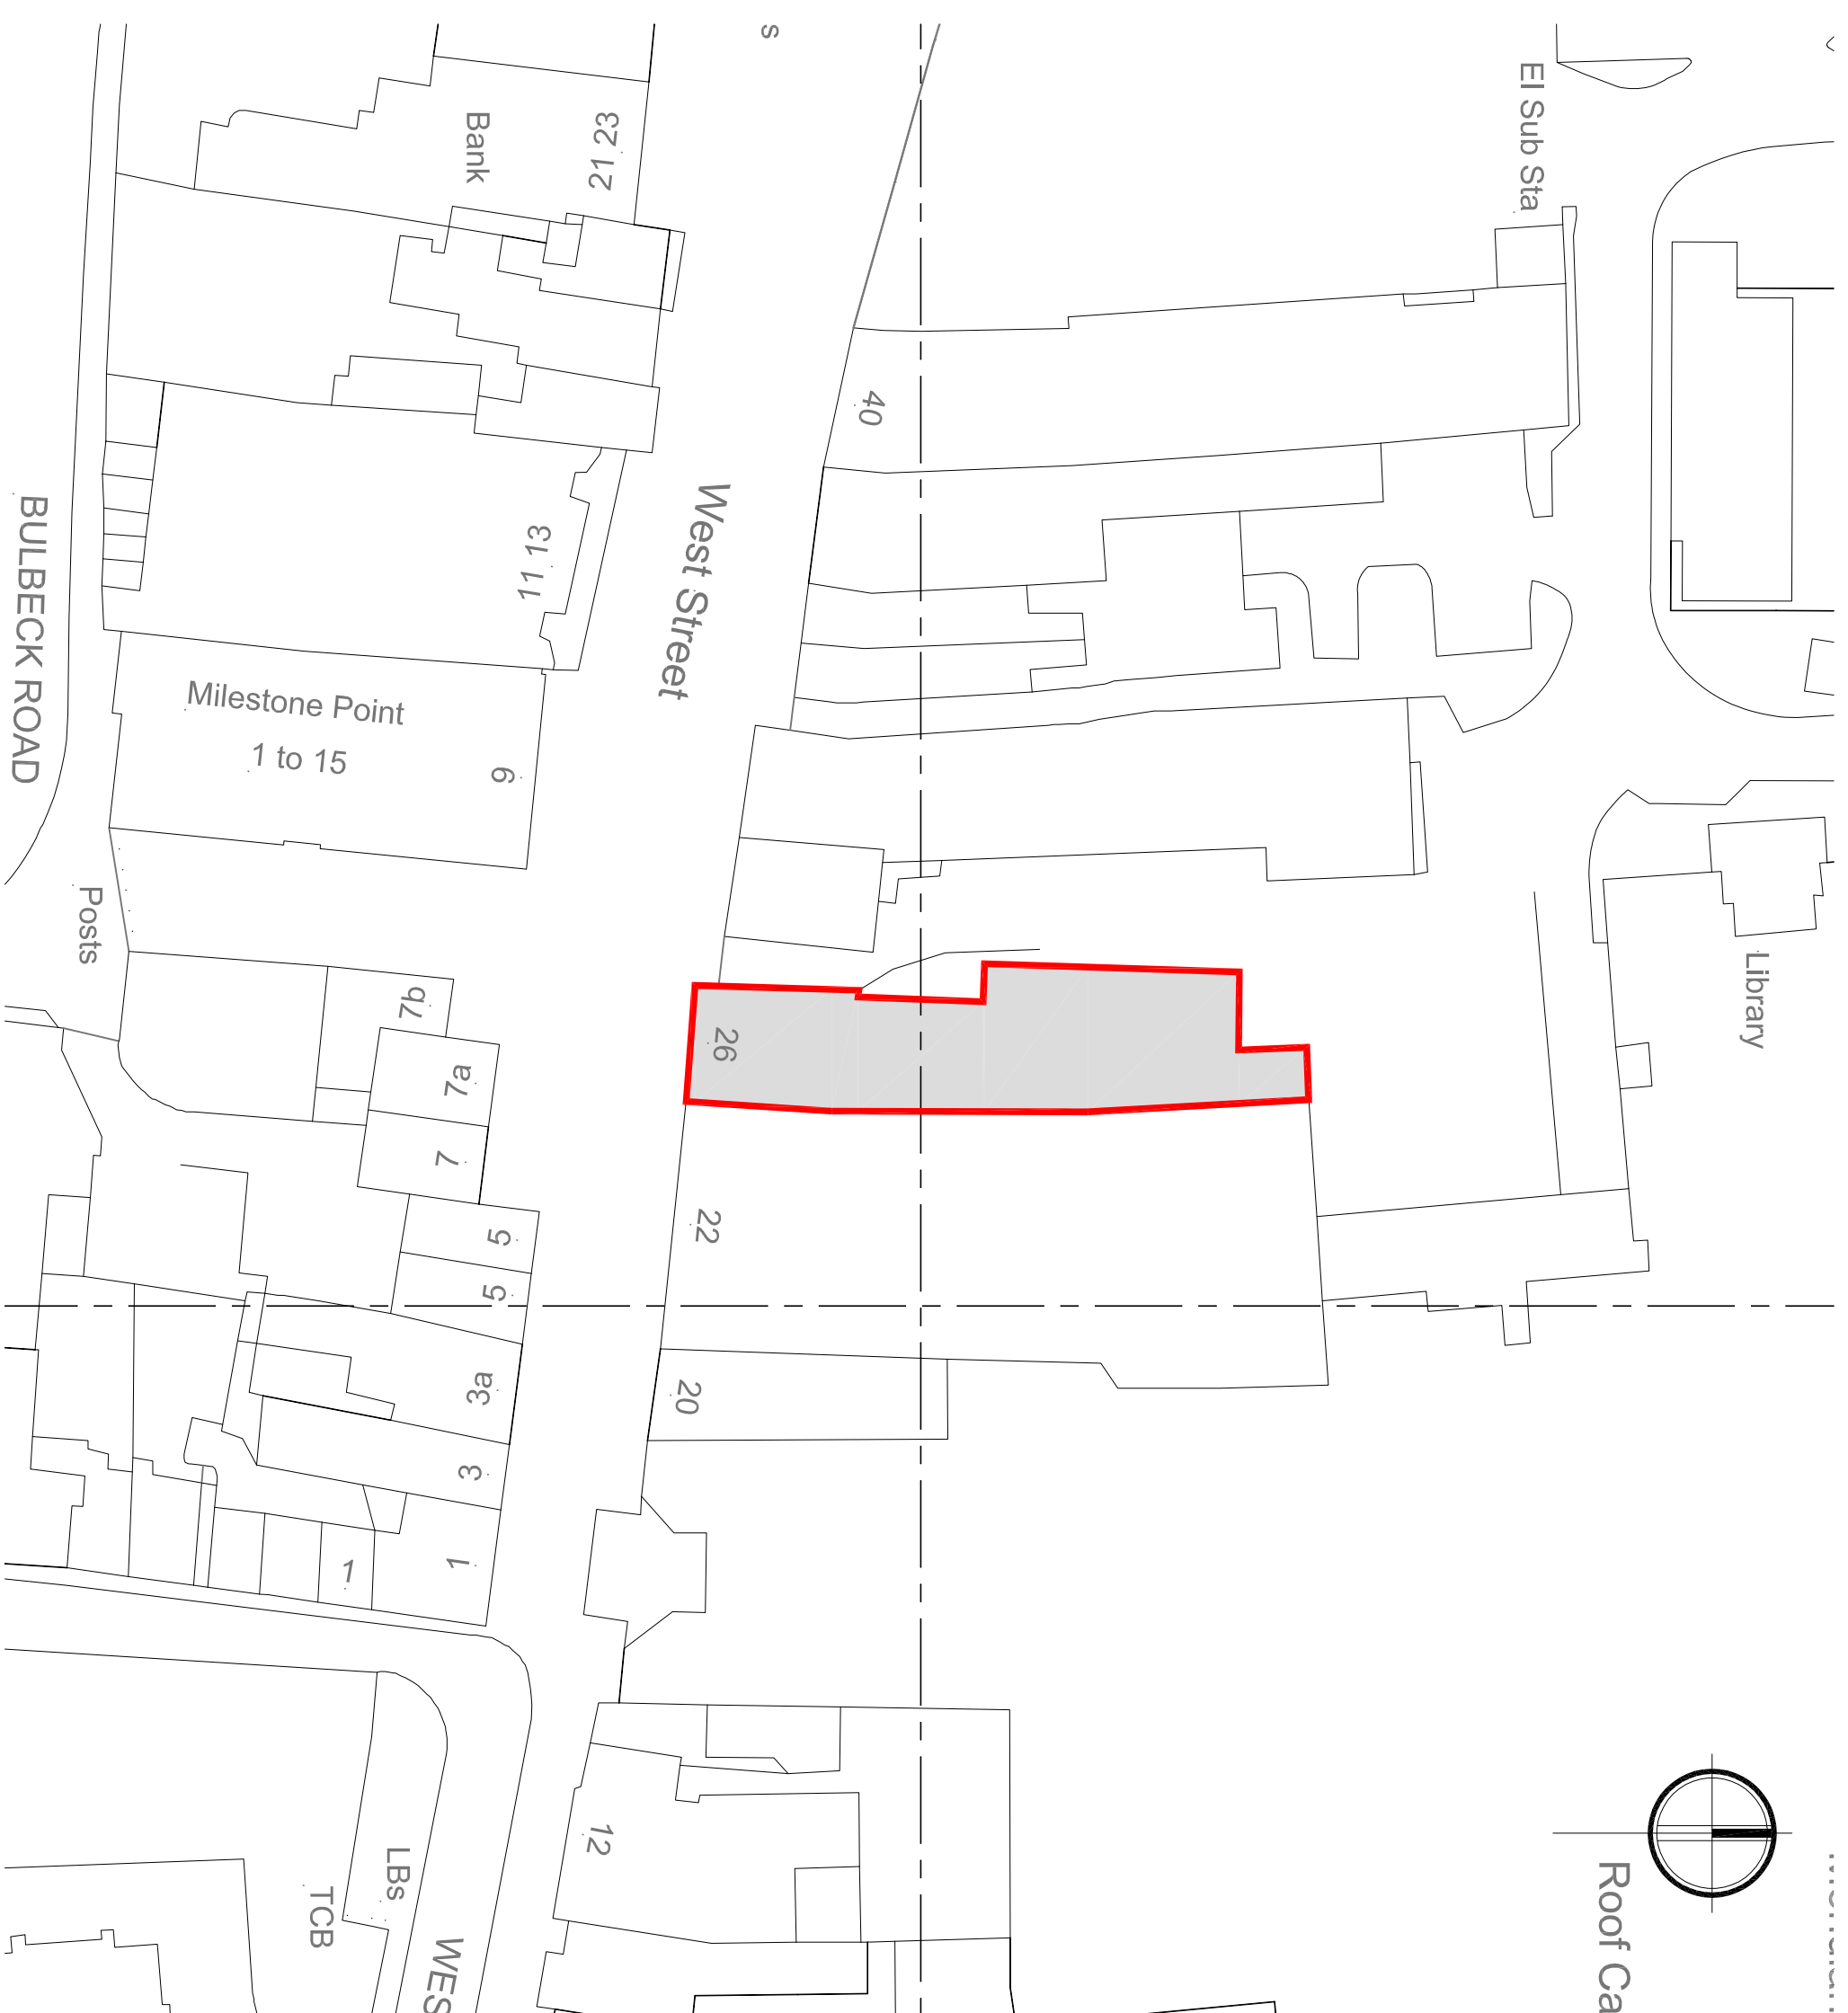

PROPOSED LOCATION PLAN
Scale 1:1250 @ A1



PROPOSED SITE PLAN
Scale 1:500 @ A1

[illegible]