


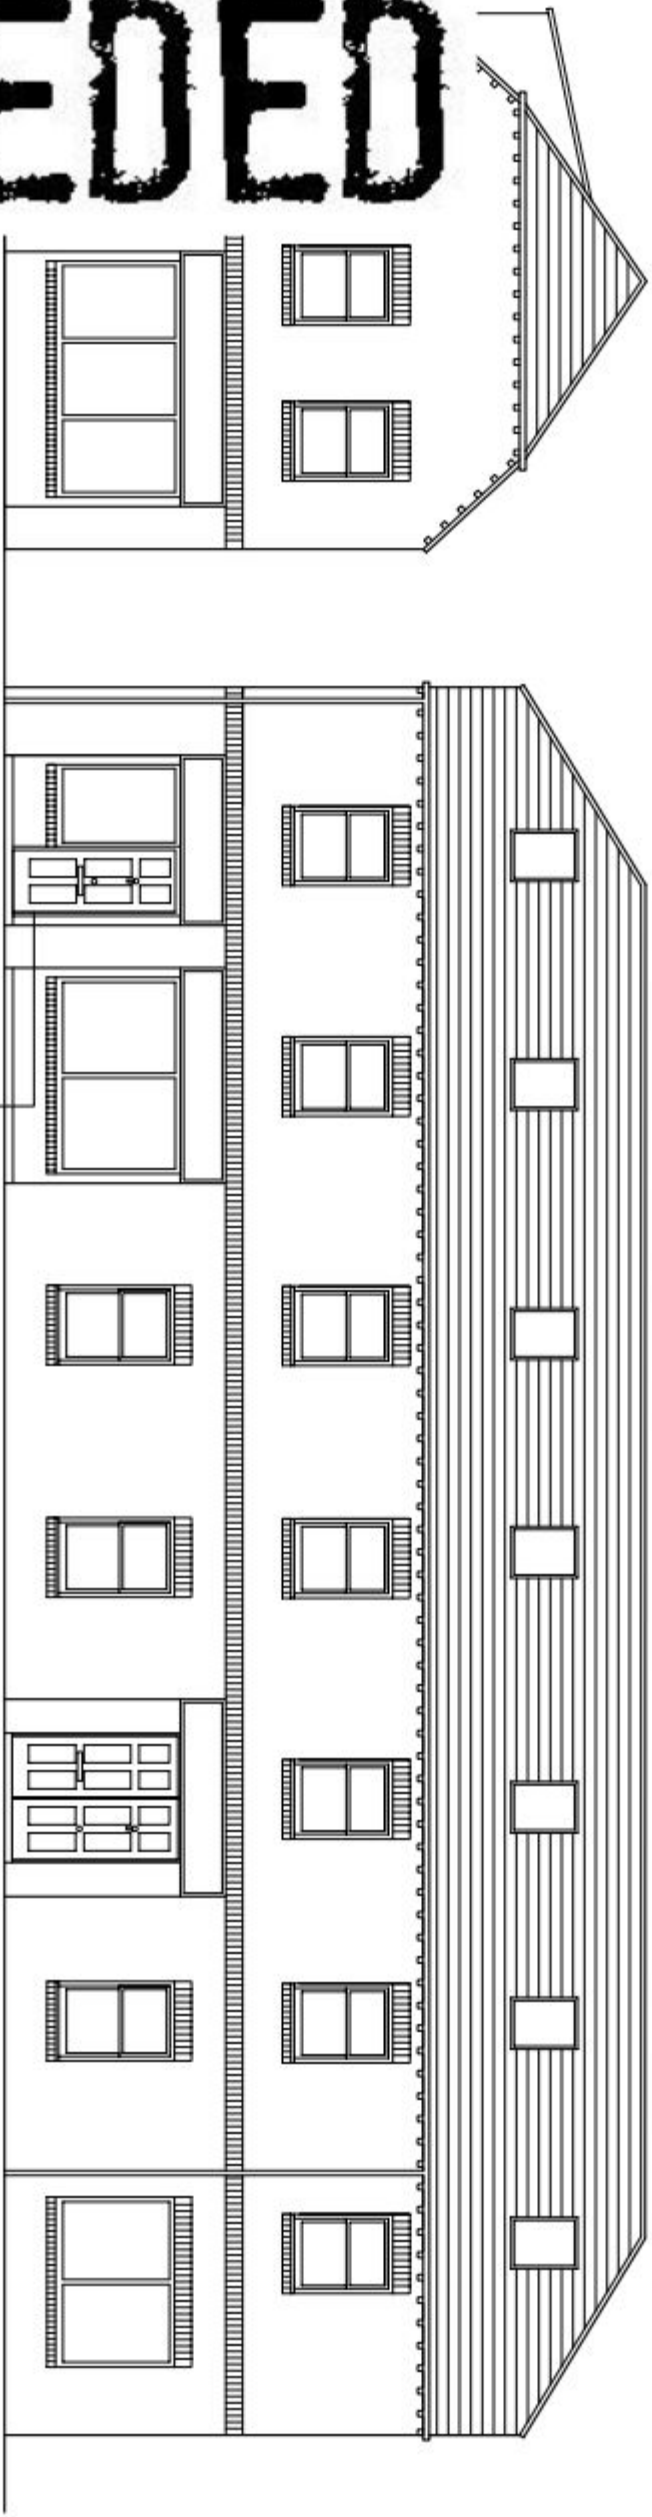


East Elevation

Proposed Location Of
New Door In Original
Location

SUPERSEDED

- N
 - F
 - d
 - C
 - d
 - V
- to match existing adjacent
n (brown) to match existing
id unit, cill and frame to
match existing.

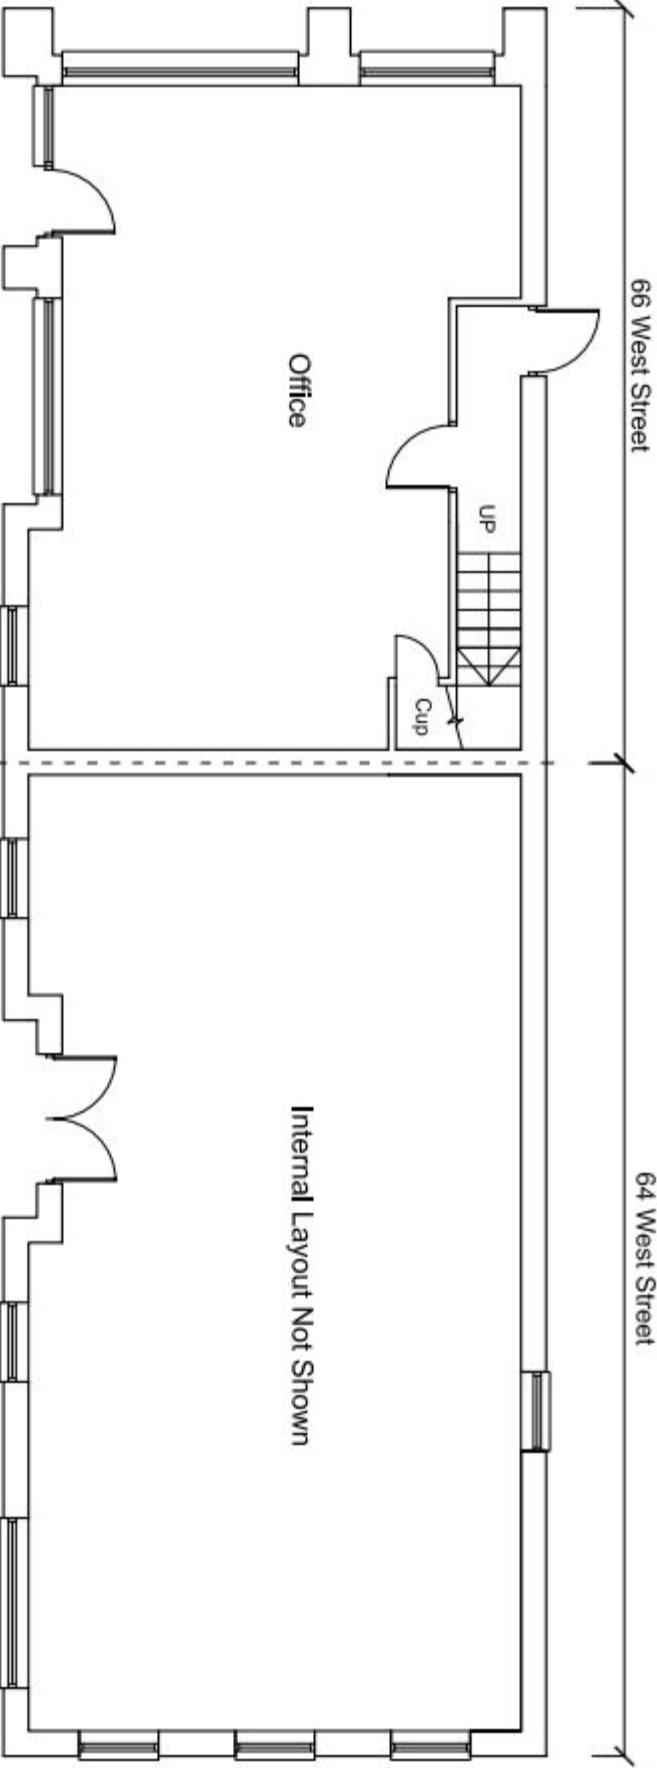

Ground Floor Plan

Revisions



PROPERTY CONSULTANTS

0117 317 1000

15 PEMBROKE ROAD BRISTOL BS8 3BA

www.alderking.com

64 - 66 West Street
Havant
PO9 1PA

Proposed Elevations and Ground Floor Plan		
Scale	1:50 @ A1	Drawn CDS
Date	June 13	Checked PBM
Drawing Number	76265 /	02