



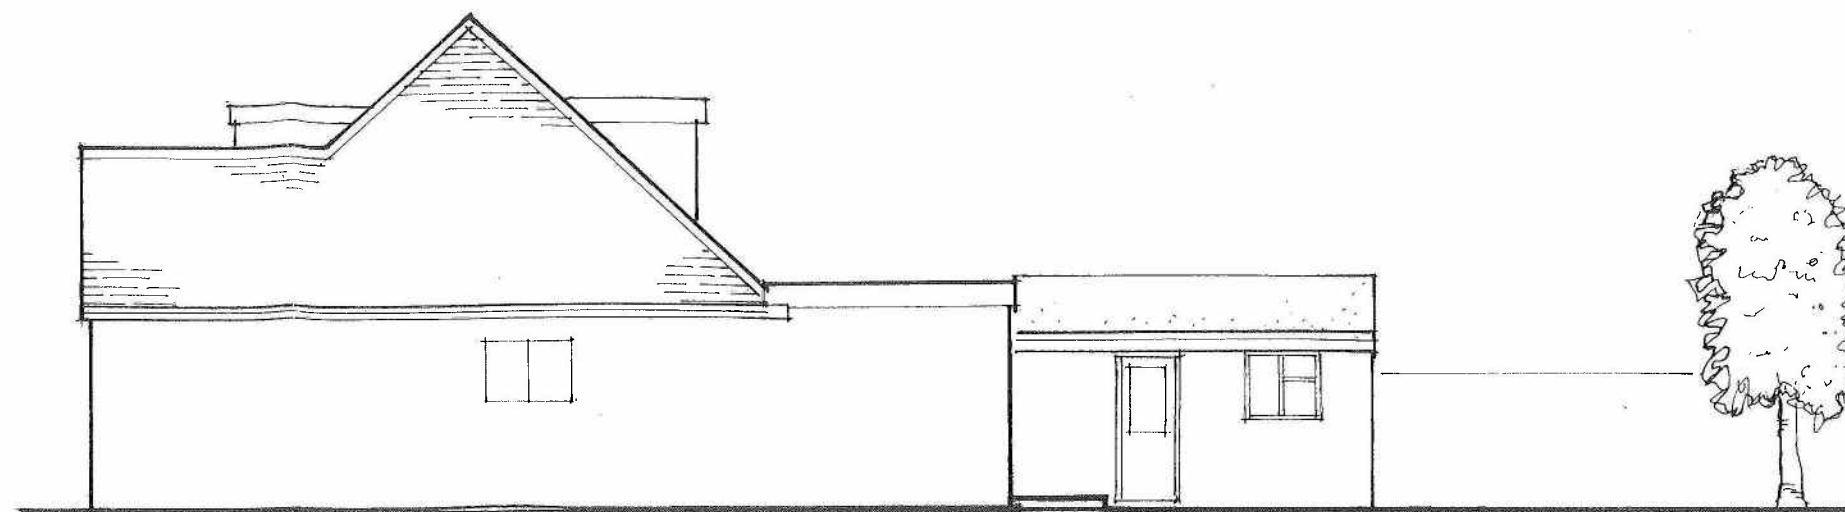


North Elevation

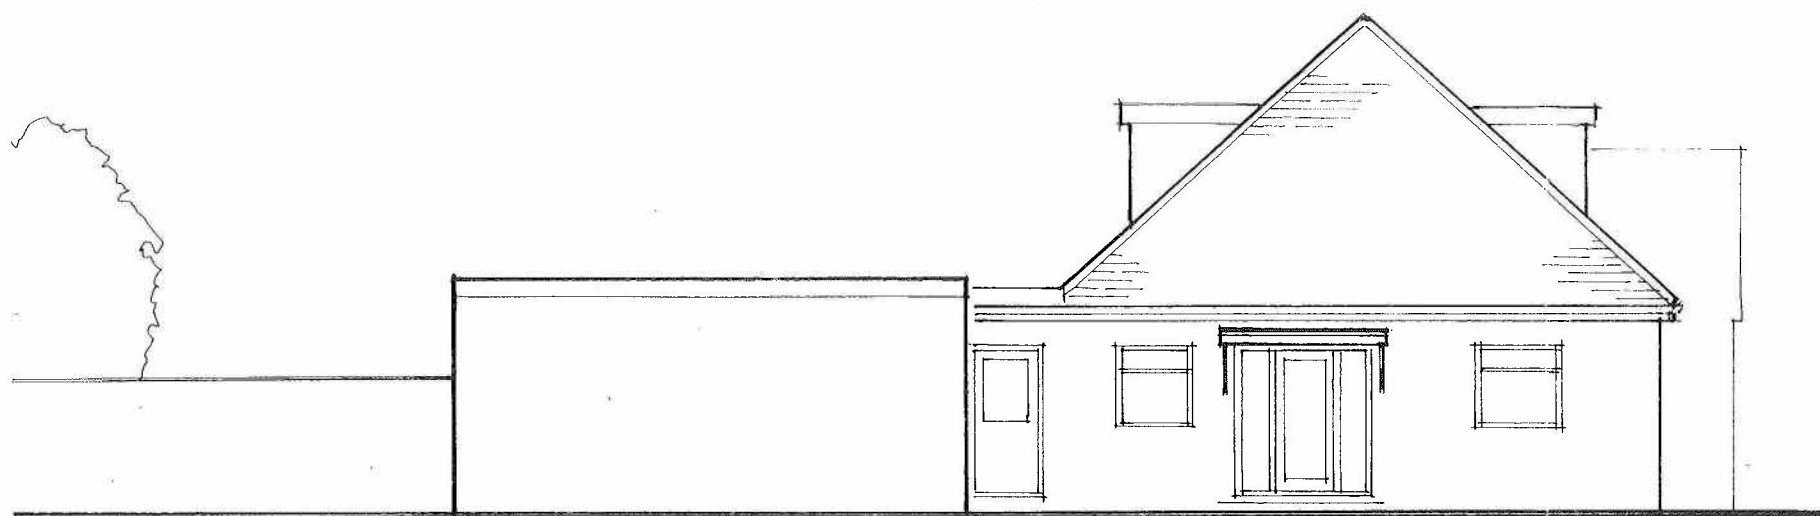

East Elevation



West Elevation

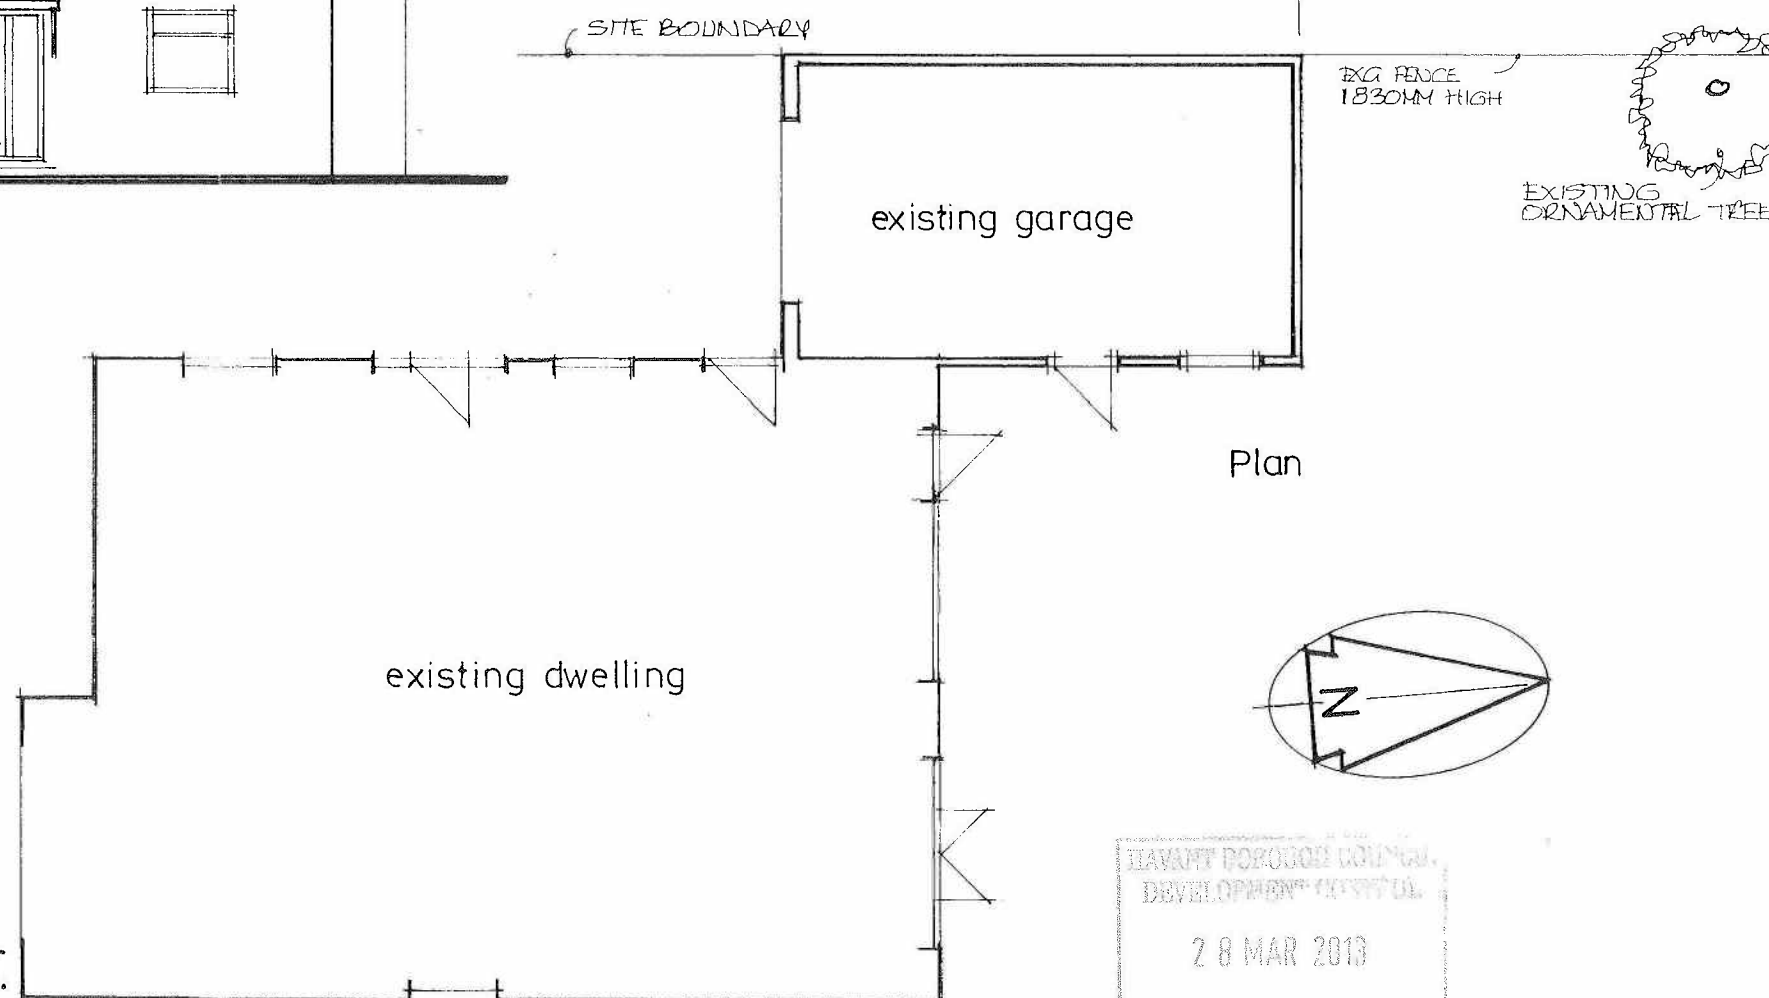

Plan

24 ST. GEORGE'S AVENUE, WARBLINGTON, HAVANT.
Plans & Elevations as Existing
Drg n° 01

Scale 1:100
February 2013

