



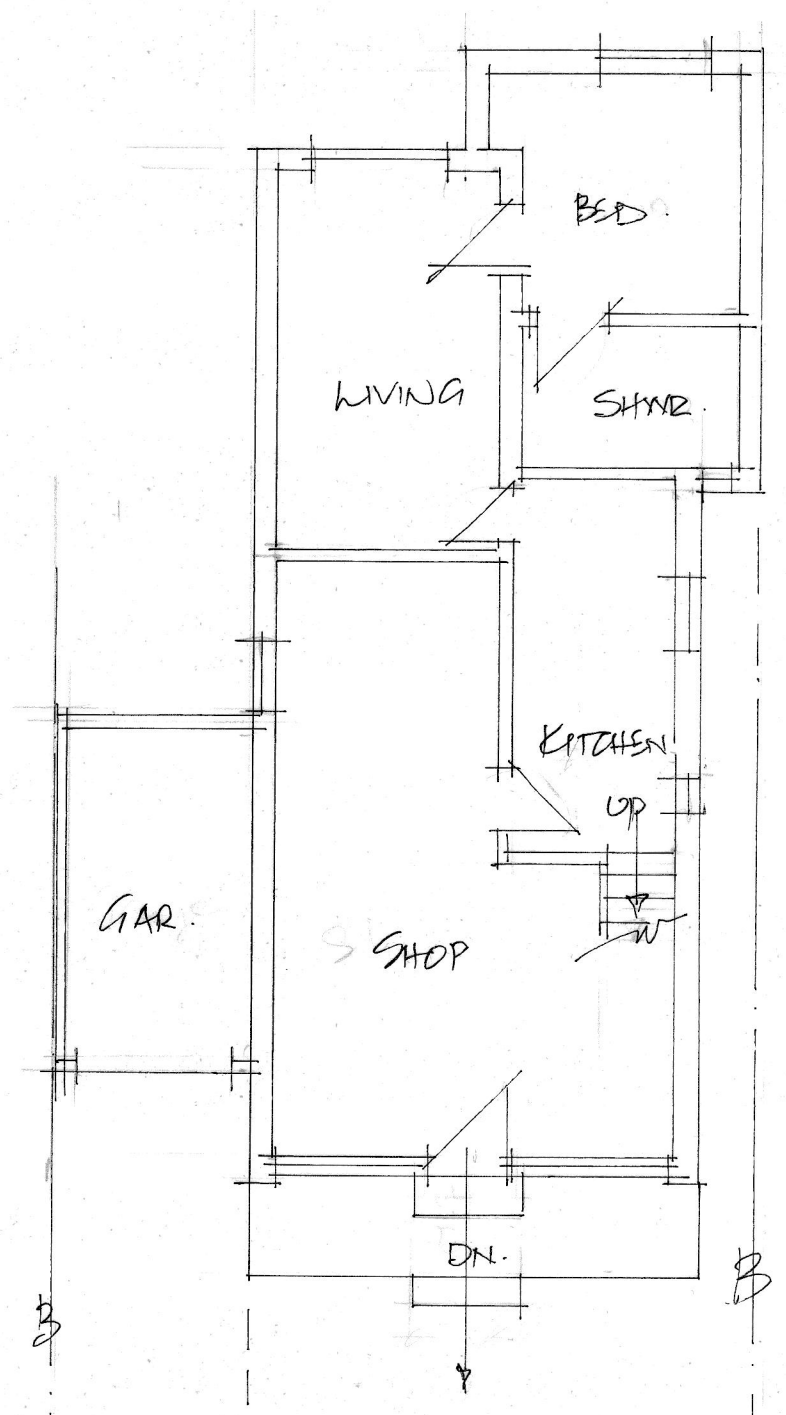


exist. g.f. plan.

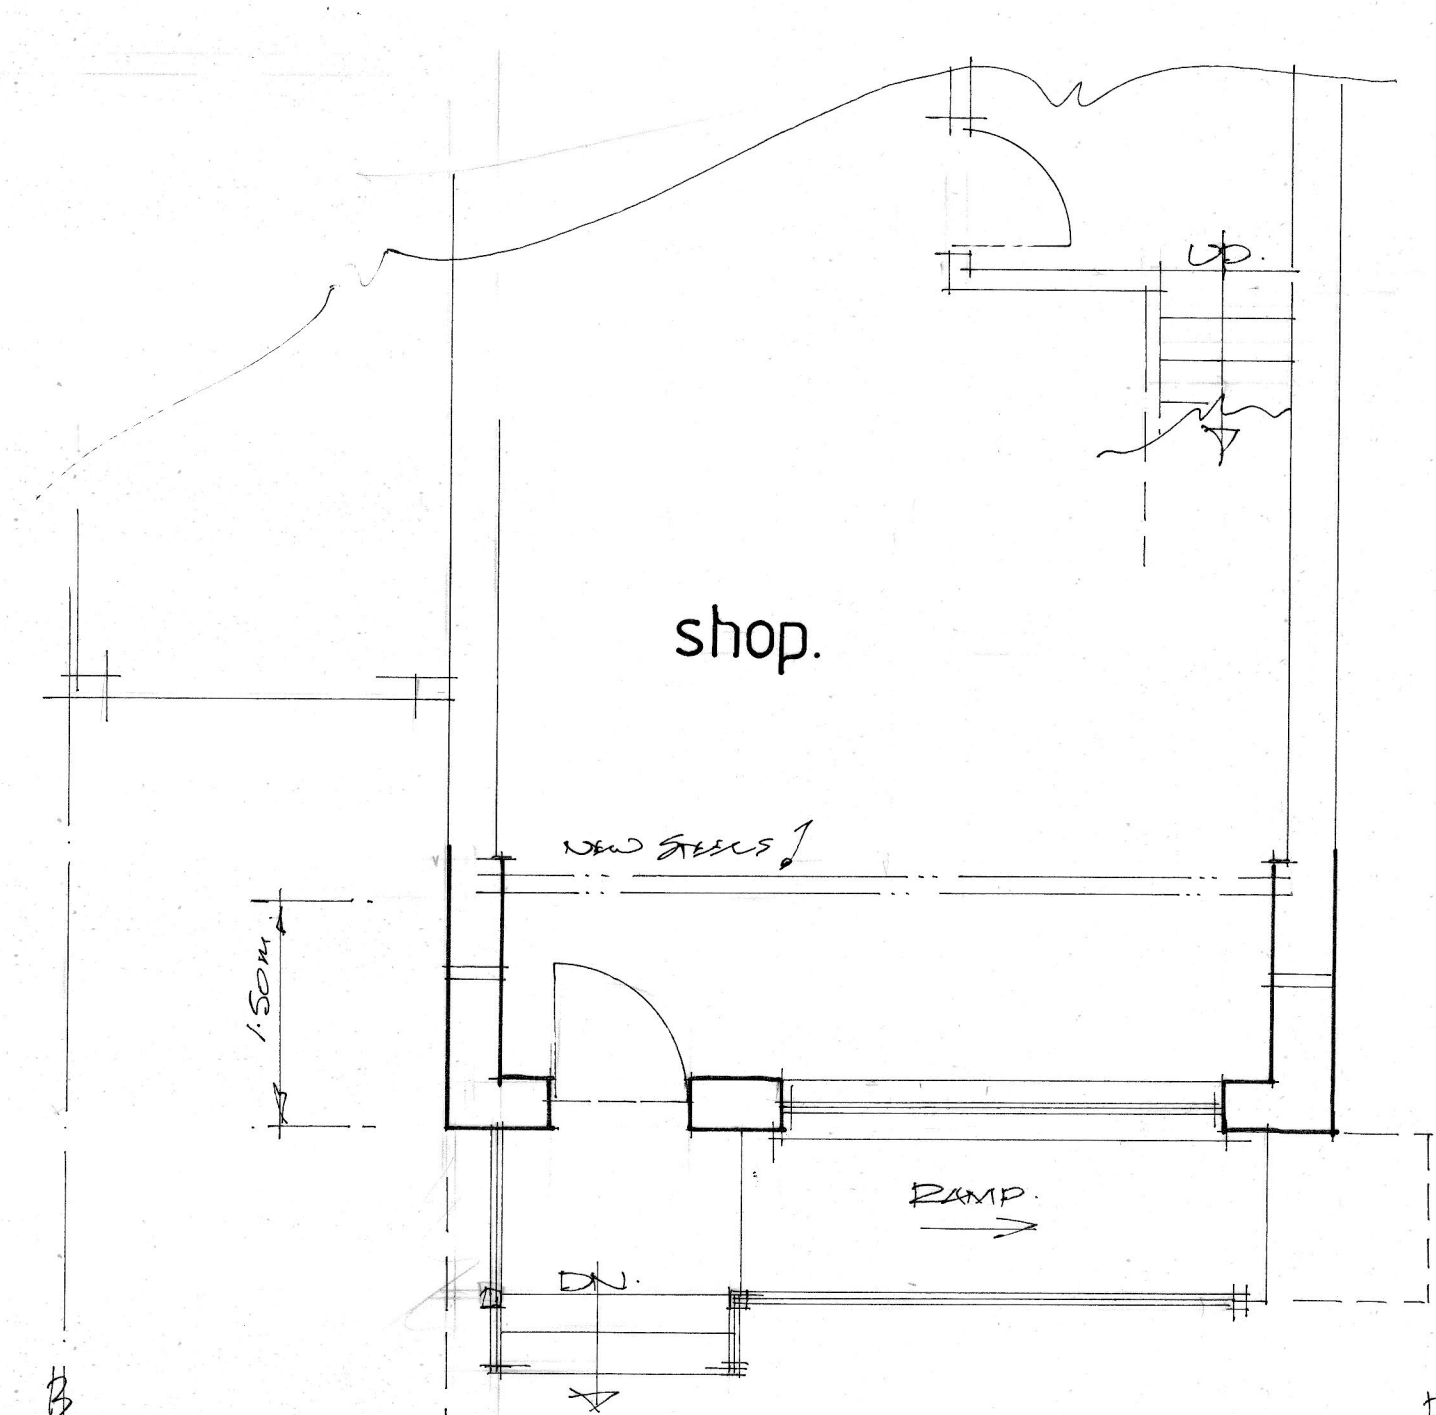


proposed part g.f. plan.




exist. front.

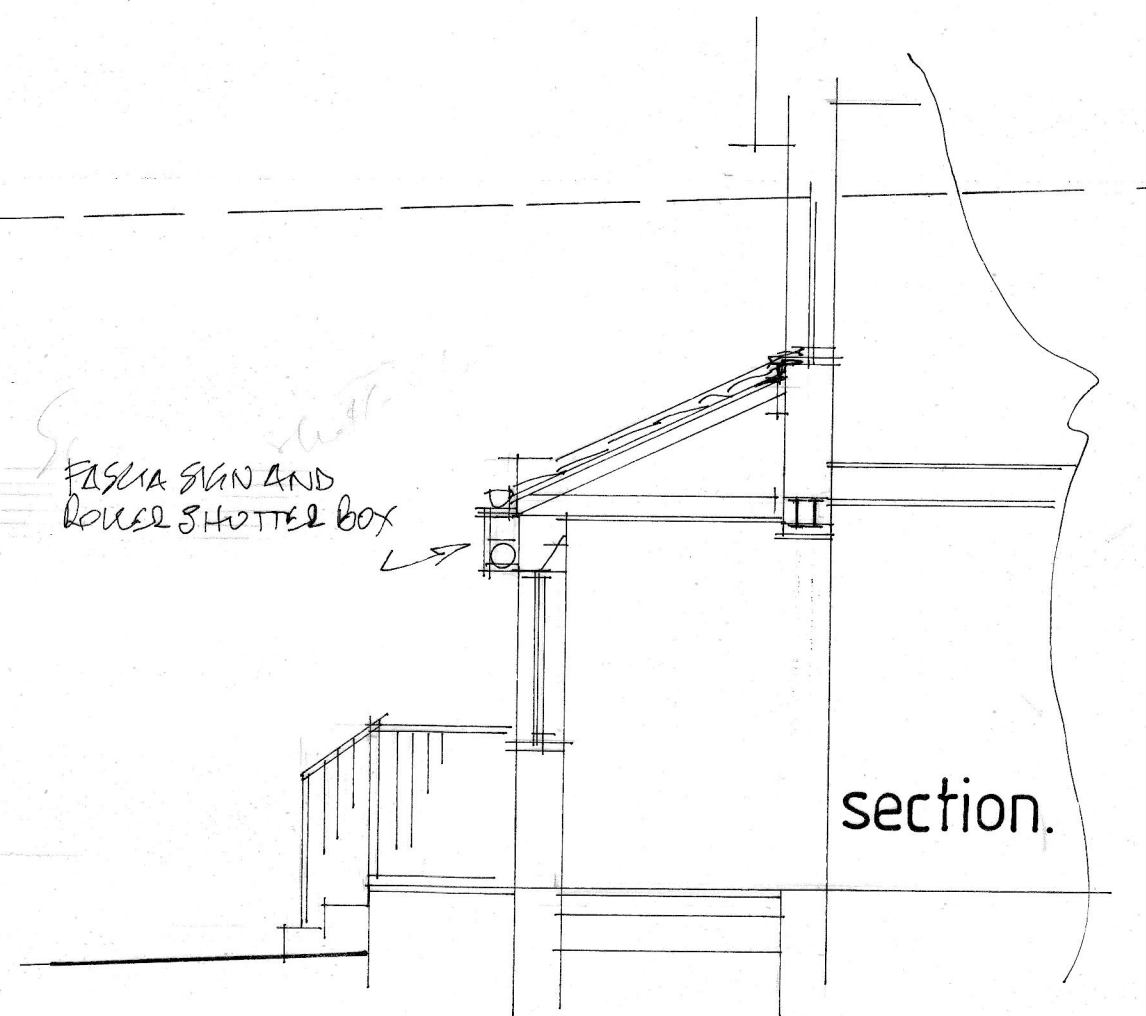


section.

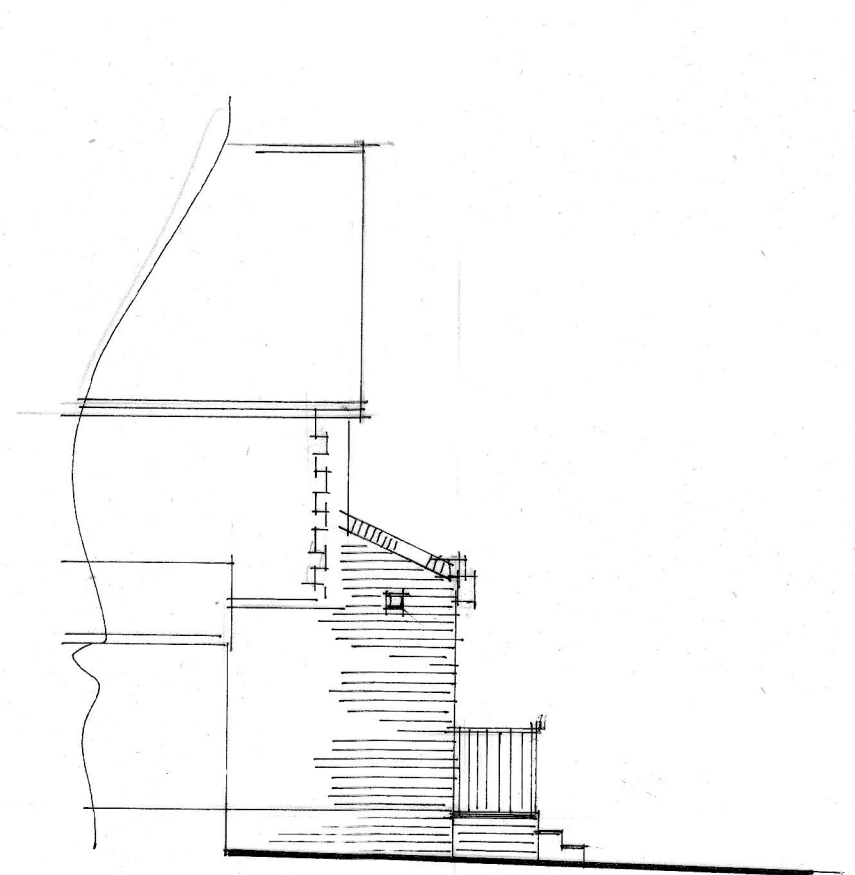


side elevation.

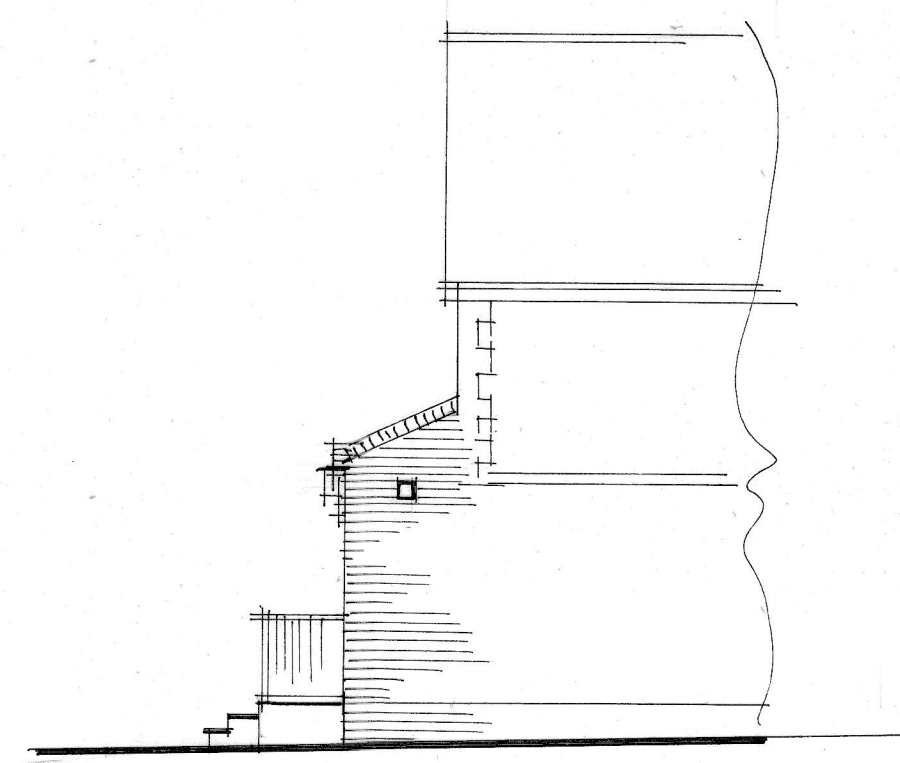

side elevation.

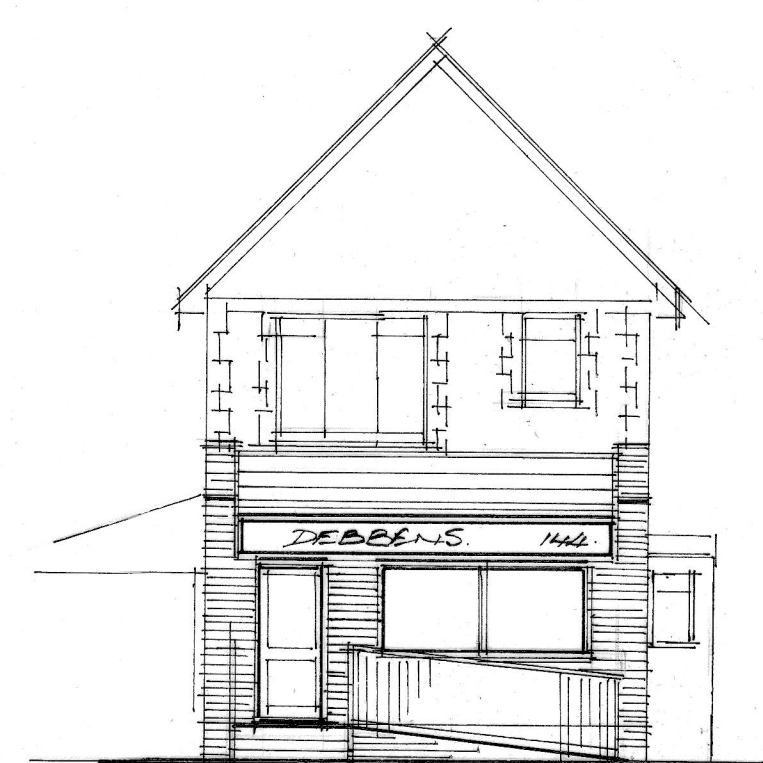

proposed front.

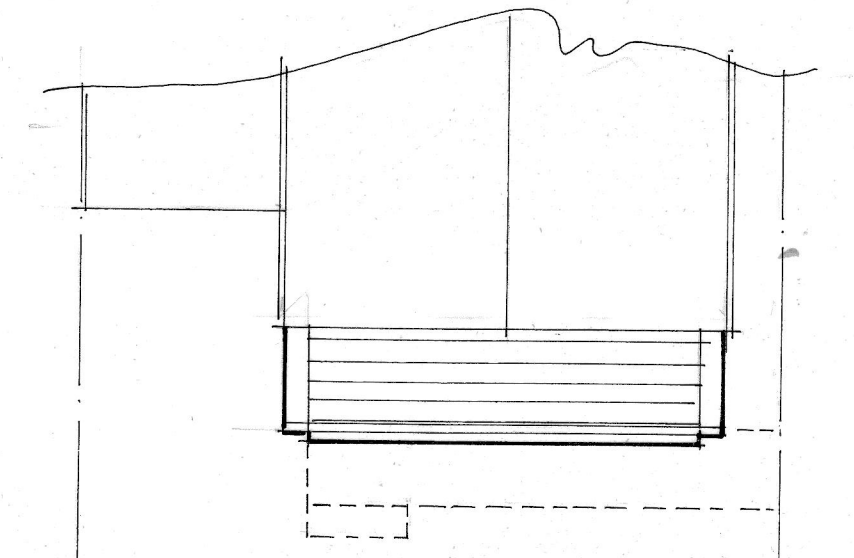

part roof plan.

A	Date	Revision

THORNS-YOUNG
ARCHITECTURAL

THORNS-YOUNG LTD
CHARTERED BUILDING CONSULTANTS
232 London Road, North End, Portsmouth PO2 9JQ
Tel: (023) 9267 2883 Fax: (023) 9266 3457
Website: www.thornsyoun.co.uk

Client
MRS M. DYER

Job Title
144 PARK AVENUE
PURBROOK

Drawing Title
SINGLE STOREY
FRONT EXTENSION

Scale
1:50 & 1:100 AT A2

Date OCT '13 Drawn by BT

Drg. No.
6188.13