




SUPERSEDED

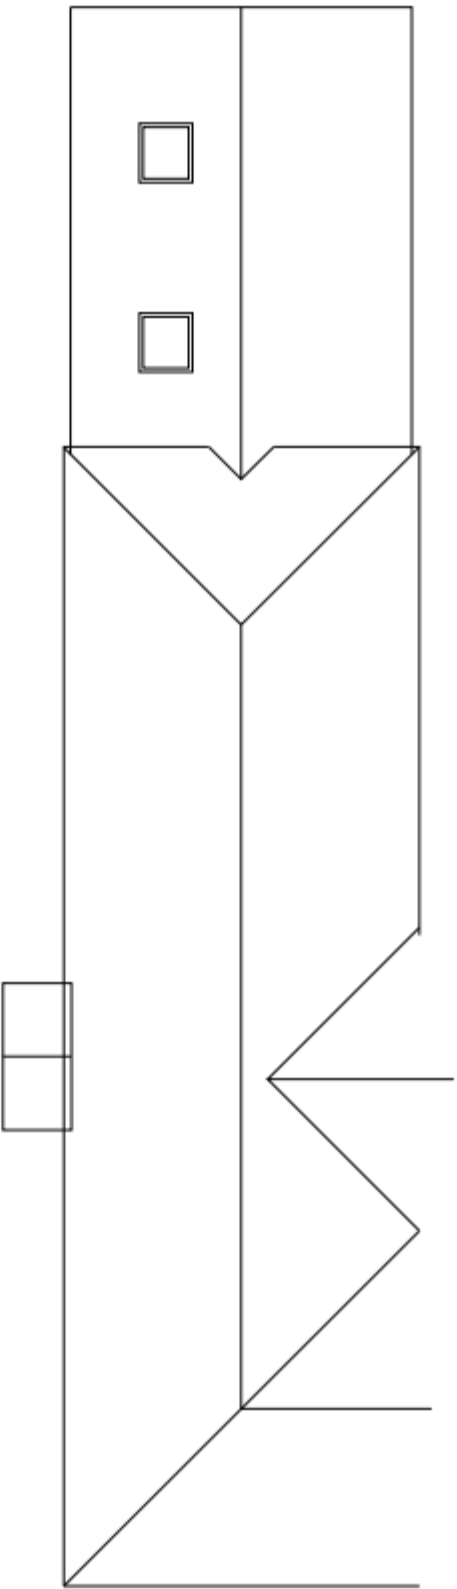

Roof Plan

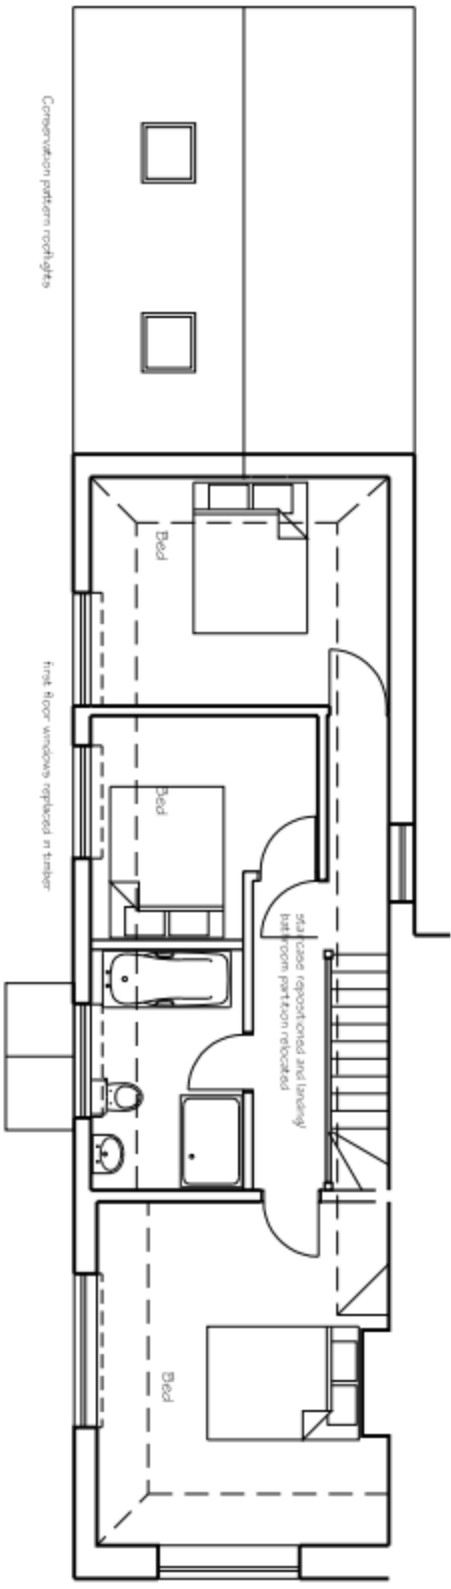

First Floor

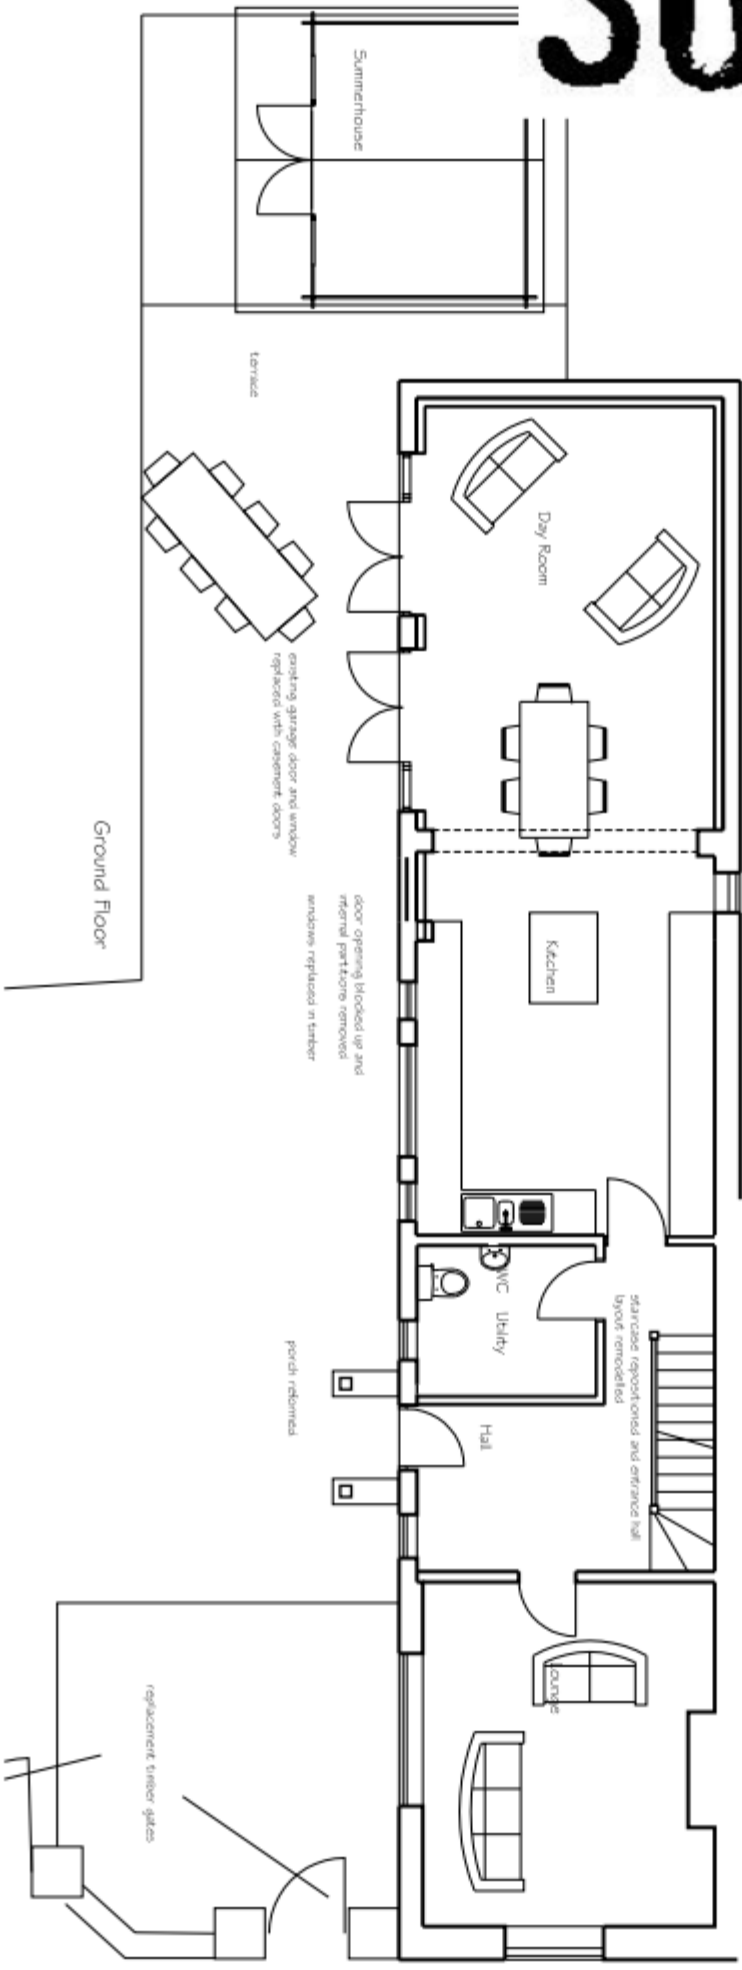

Ground Floor

NOTES:
Dimensions to be checked on site before commencing work.
Any discrepancies shall be reported to the architect immediately.
Do not scale from these drawings except for planning purposes.
Use 1/4" = 1'-0" dimension only.
Where applicable this drawing is to be read in conjunction with other consultants drawings.
This drawing is the copyright of hda projects ltd.

Rev	Date	Amendment
-----	------	-----------

hda projects

6 The Old Four Mill - Queen Street - Epsworth -
Hampshire - PO10 7BT -
Tel: +44 (0) 1243 372655 New Mob 07861 287017
e-mail: hda@hda.co.uk

For
Mr + Mrs C Dodd

Project
Hall Place Cottage
South Street
Havant
PO9 1DA

Plans as Proposed

Date	Drawn	Scale	Checked
Jan 2012	Wm	1 : 100 @ A3	
Job Number	Price	Drawing Number	Revision
1204	P	03	