


Side Elevation



Front Elevation

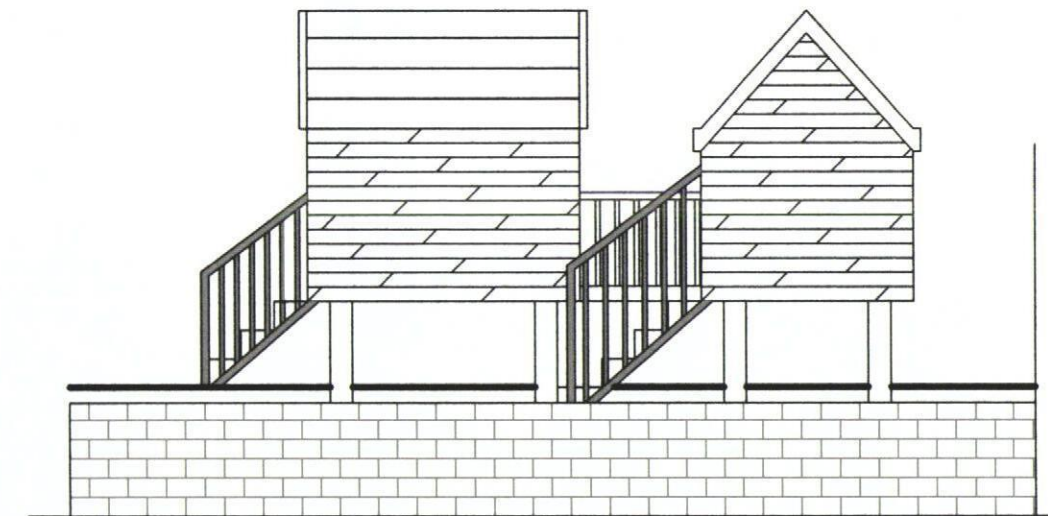


NOTES



1. To be read in conjunction with drawings D1 - D3 and notes accompanying the drawings.

Dwg No.: D3	Rev	Scale: 1:50@A3	Date: 30/07/12
Dwg Title: Floor Plan and Elevations of Playhouse		 hampshire surveyors.co.uk CHARTERED BUILDING SURVEYORS 17 Wellsworth Lane, Rowlands Castle Hampshire PO9 6BX Tel/Fax: 023 9241 3995 Mob: 07831 856965 E: enquiries@hampshiresurveyors.co.uk	
Project: New Playhouse Little Gems Day Nursery 64-66 Hazelton Way, Cowplain PO8 9BT			

Side Elevation

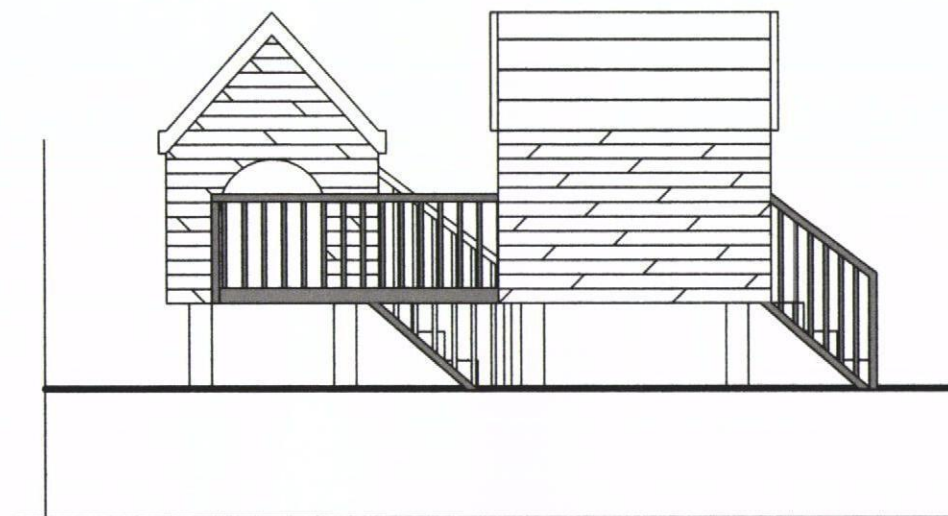

Rear Elevation

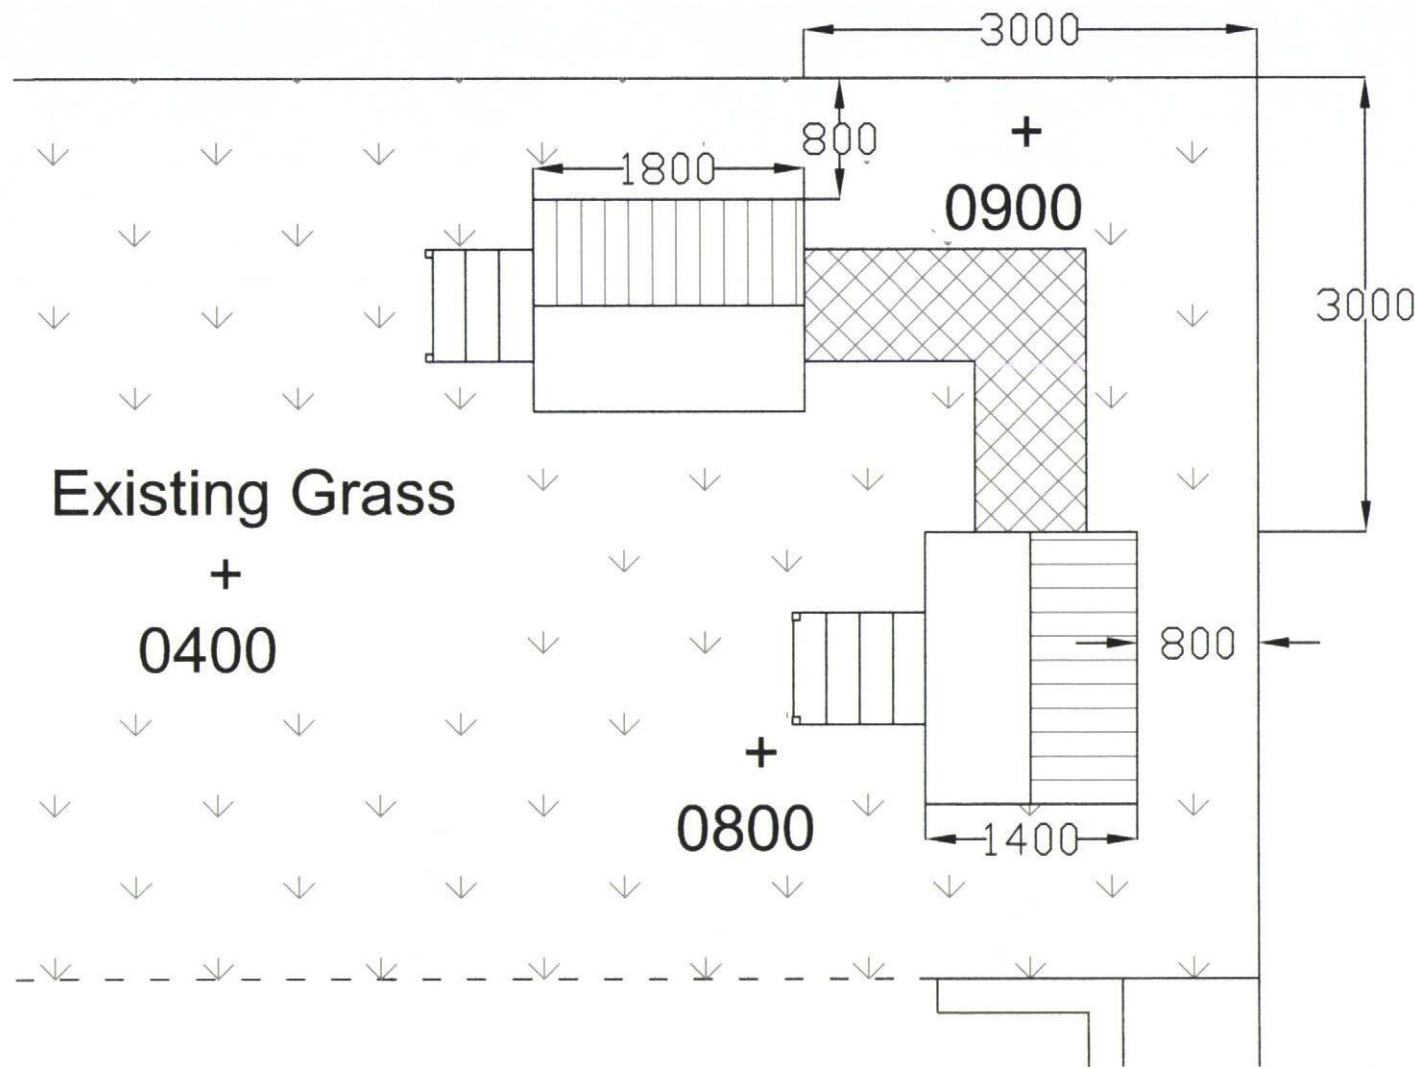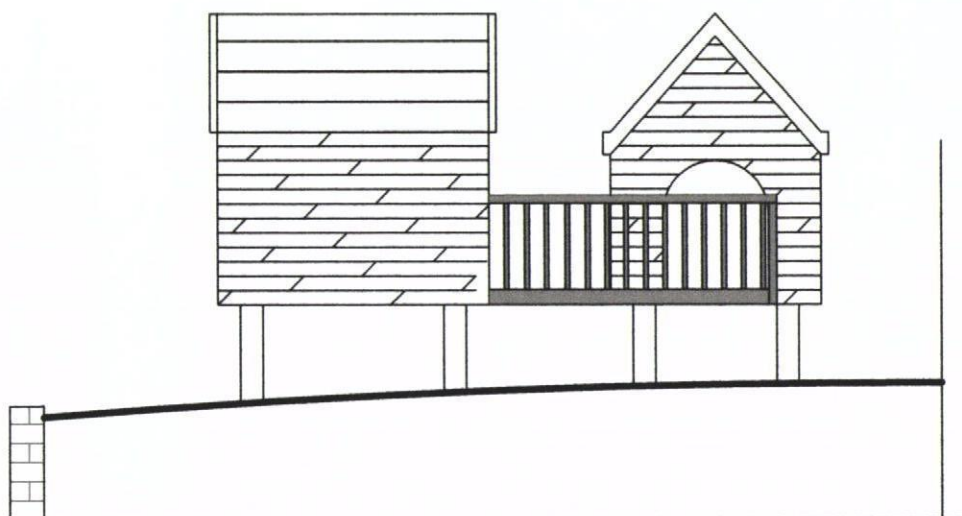

Existing Grass

+
0400

+
0800

+
0900