
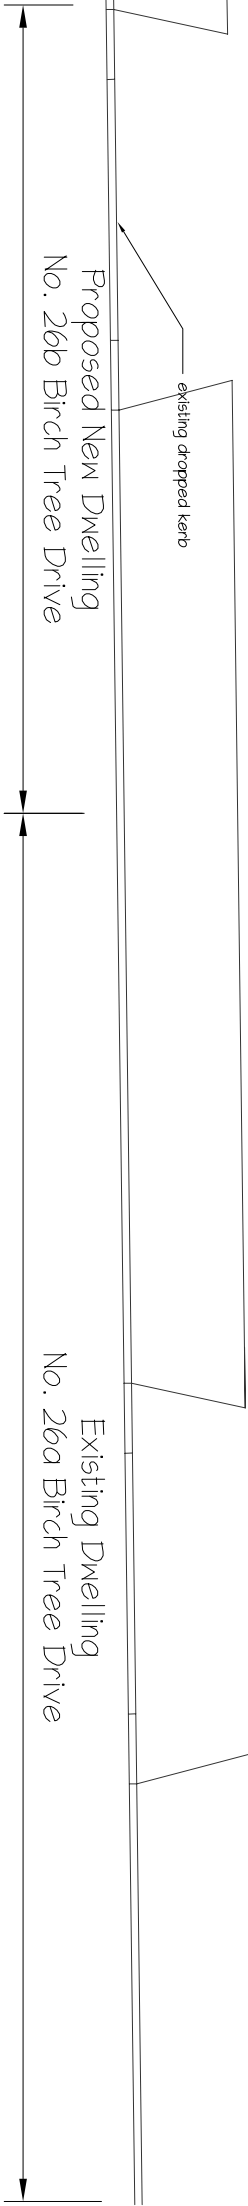


PHYSICAL SCALE IN METERS @ 1:100


NOTES:
This drawing has been produced solely for PLANNING/DESIGN.
Do not Scale from this Drawing except for planning purposes.
This drawing is the copyright of MF Designs Ltd.

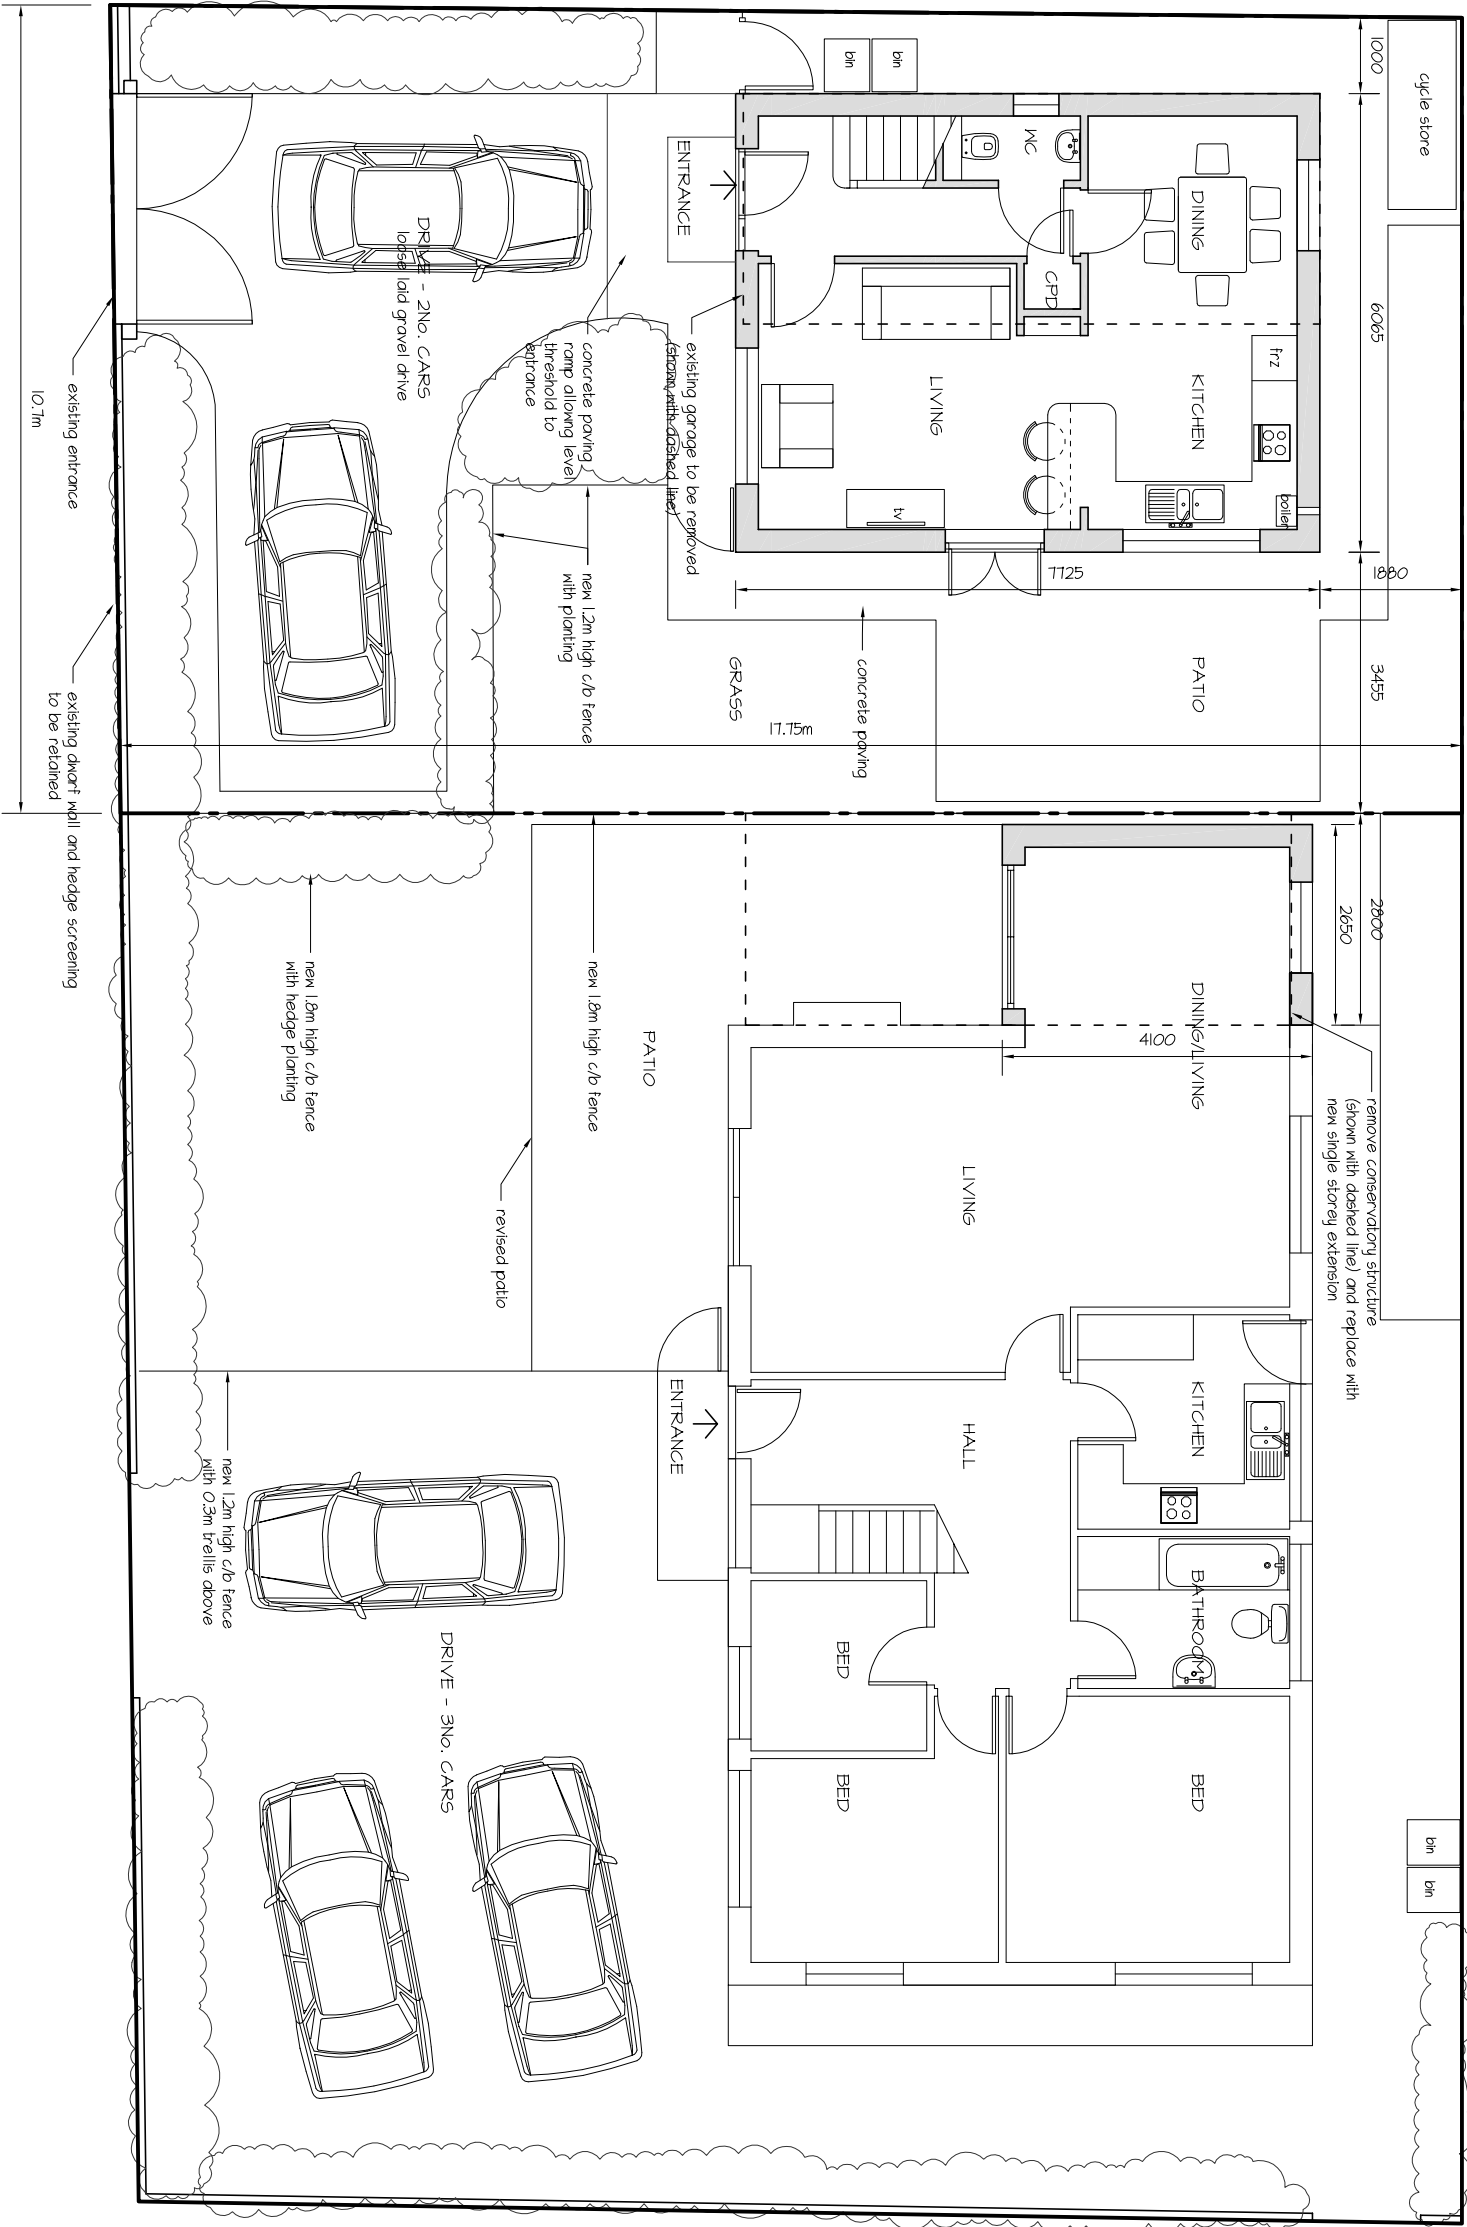

Proposed Ground Floor

PROPOSED NEW DWELLING - FLOOR PLANS

Land Adjacent to 26a Birch Tree Drive, Emsworth

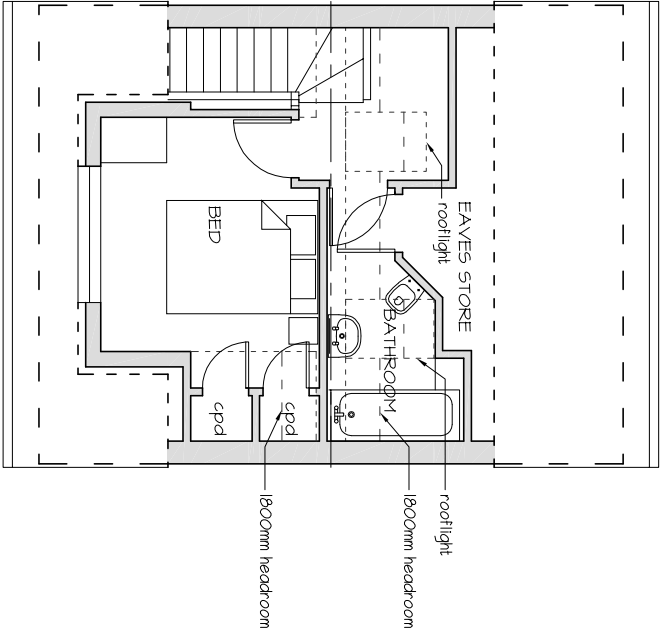

Proposed First Floor

m f designs ltd

Chartered Architects



12 Wensley Gardens • Emsworth • Hampshire • PO10 7GA
Director: Martin Farrer RIBA • Co Registration No.4507379
Date: July 2012
Scale: 1:100

Job No: 3051
Dwg No: 005