




ROOF: CONCRETE TILE TO MATCH EXISTING.
 GABLE: TILE HANGING. COLOUR TO MATCH EXISTING.
 WINDOW: UPVC. DOUBLE GLAZED.

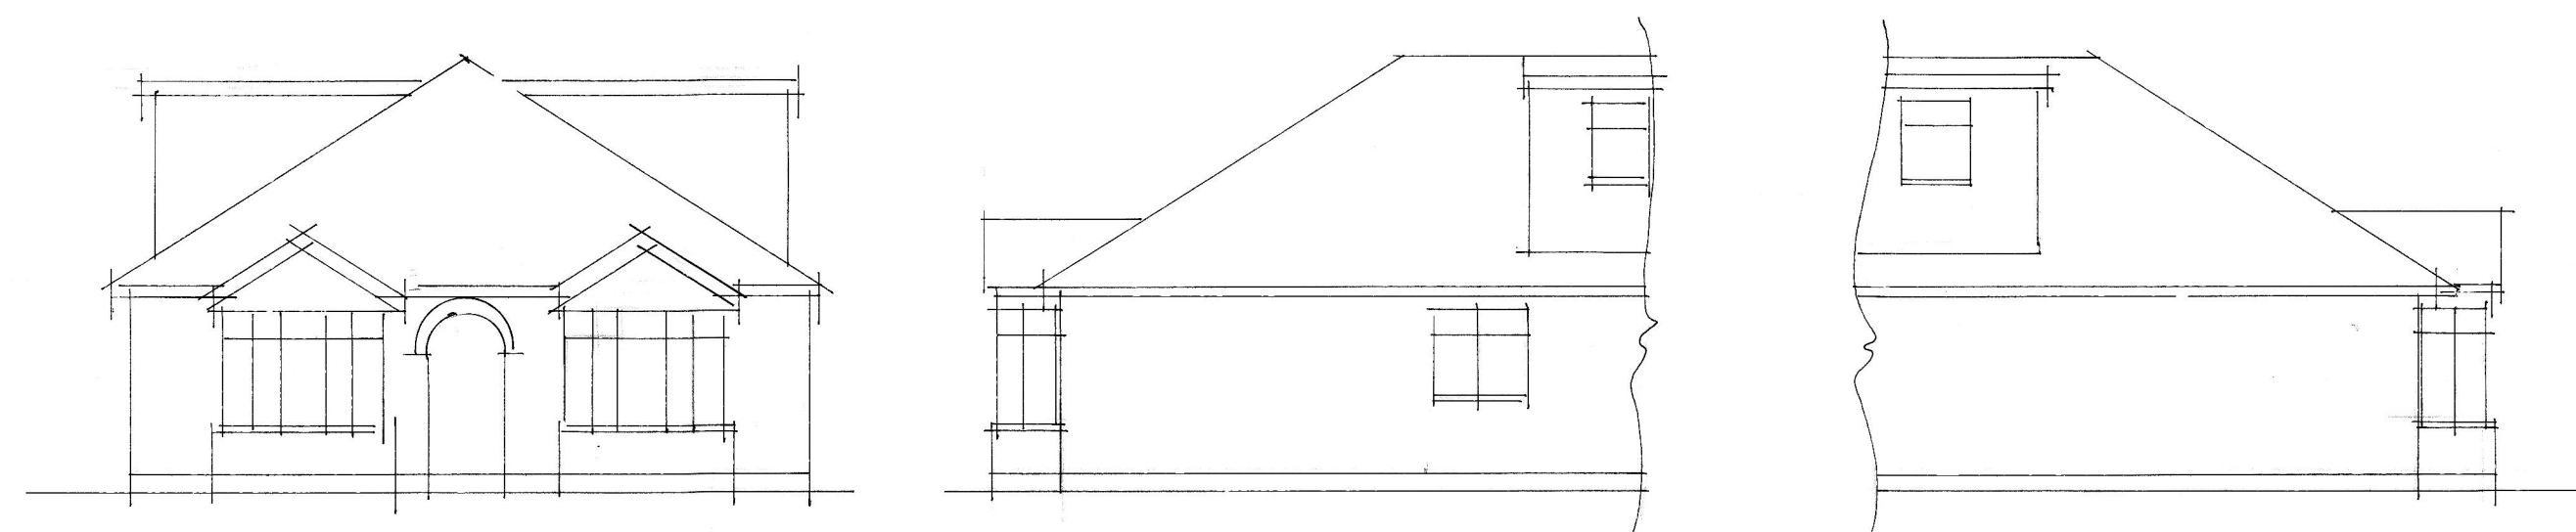


existing front & side elevations.

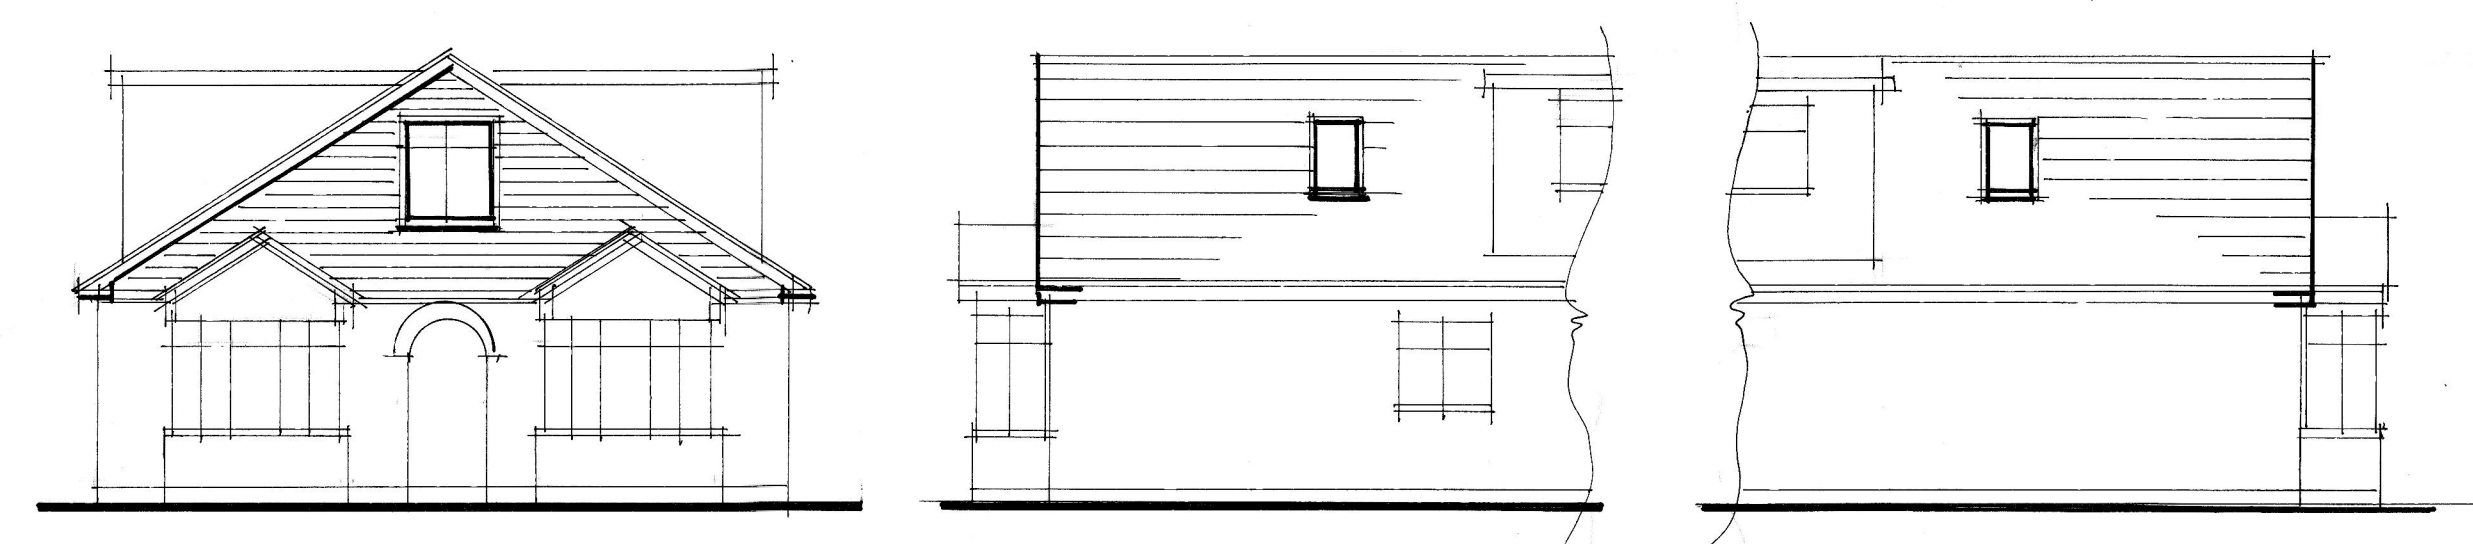


proposed front & side elevations.

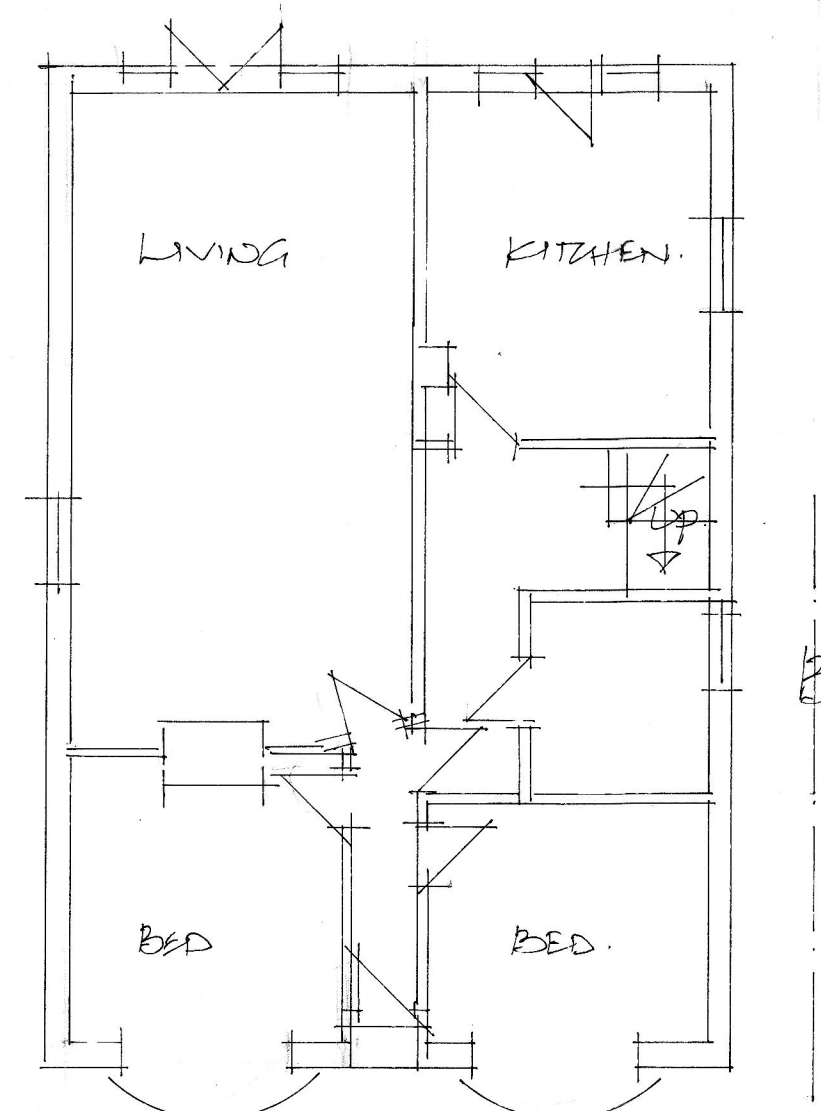


exist. g.f. plan.

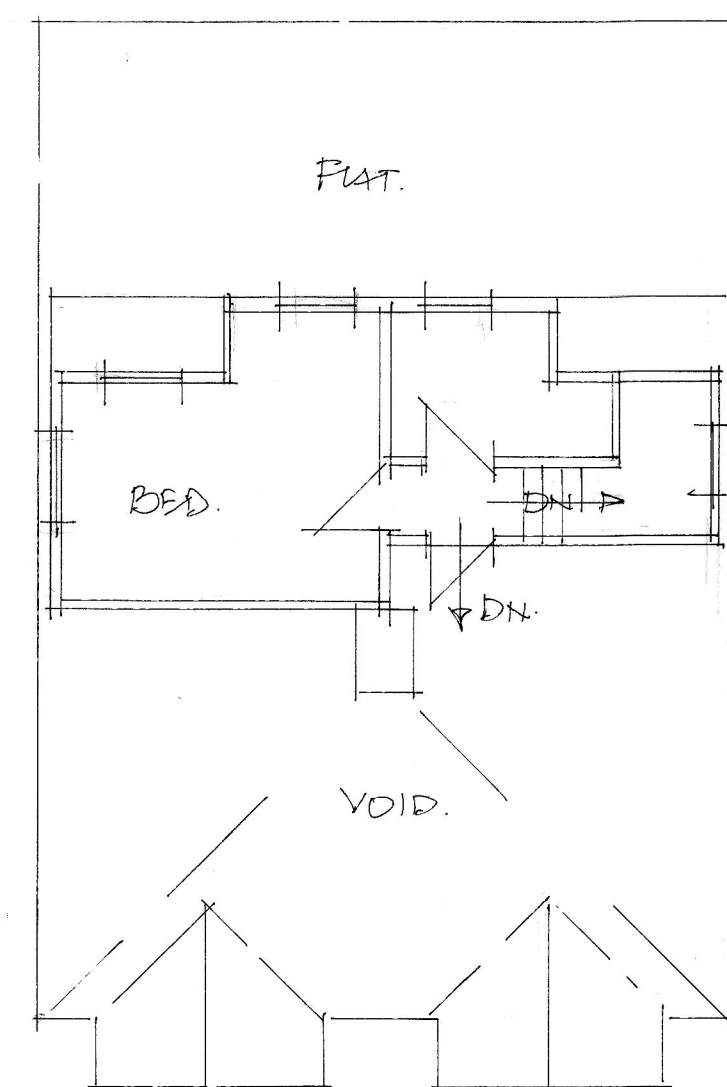


exist. f.f. plan.

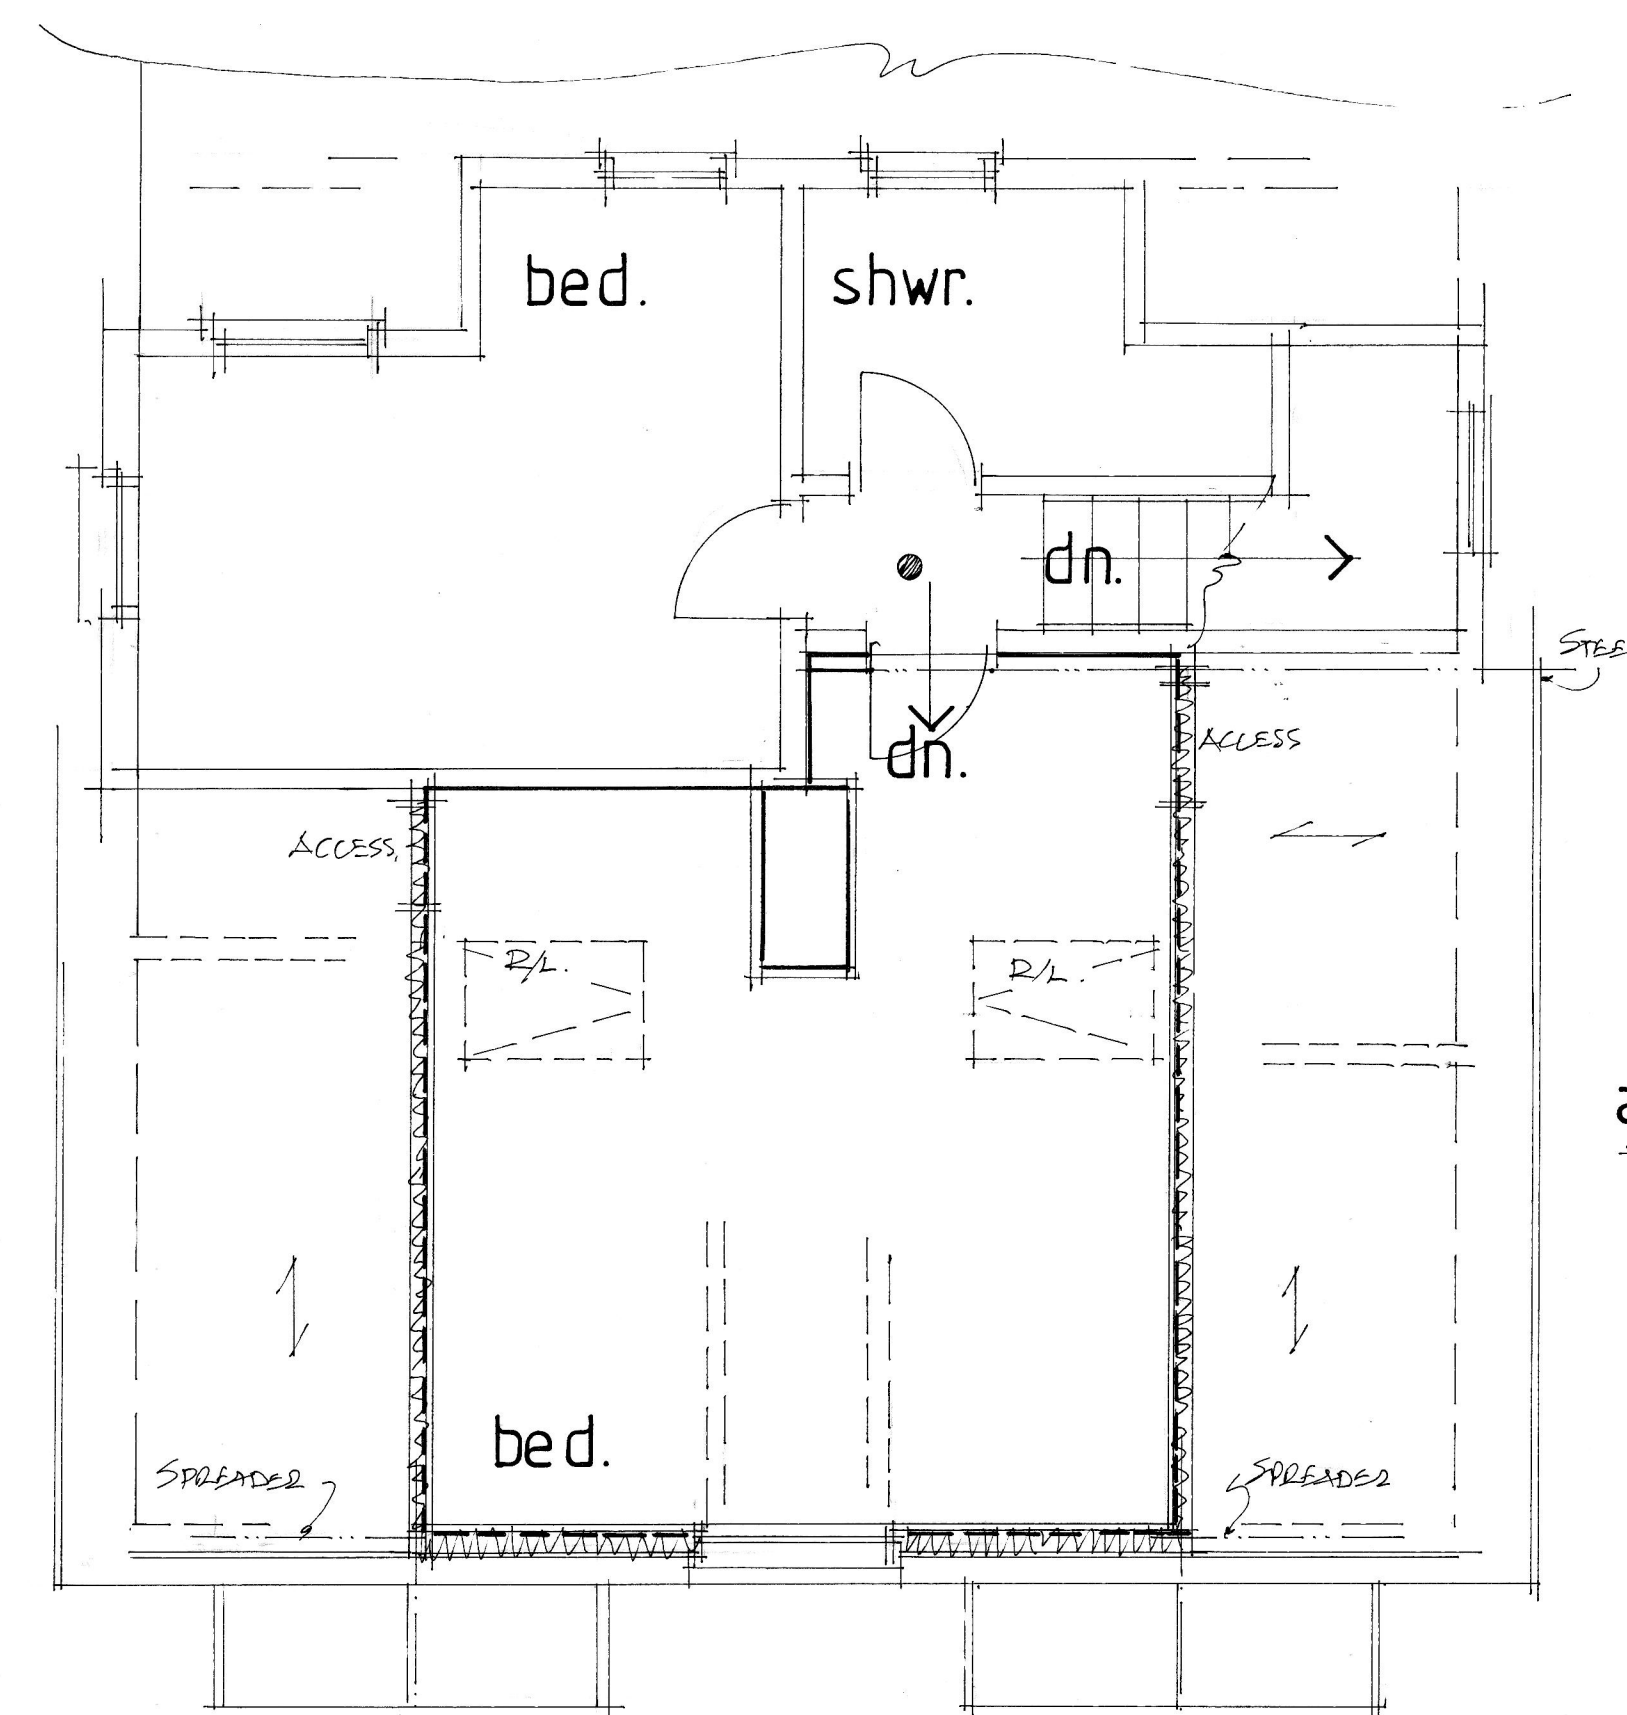

proposed f.f. plan.

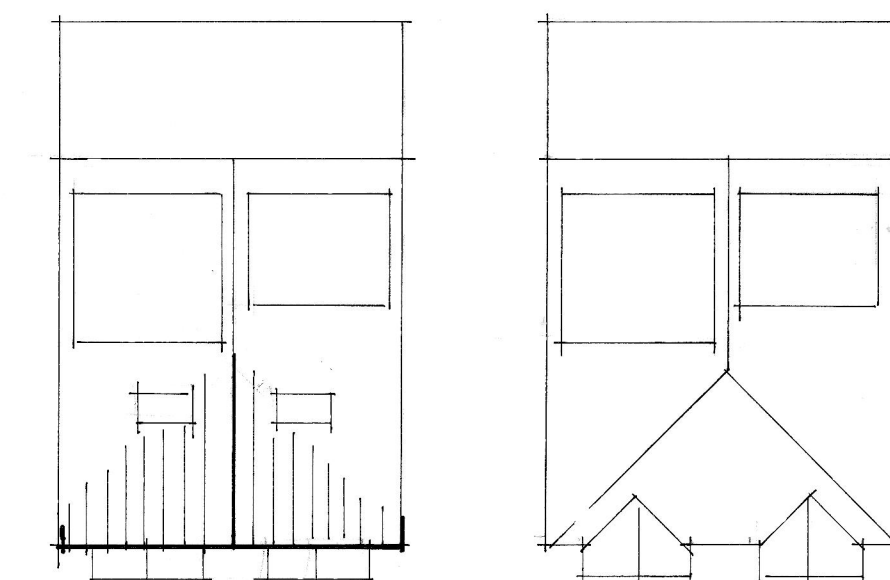

PROPOSED ROOF PLAN EXISTING ROOF PLAN 1:200.

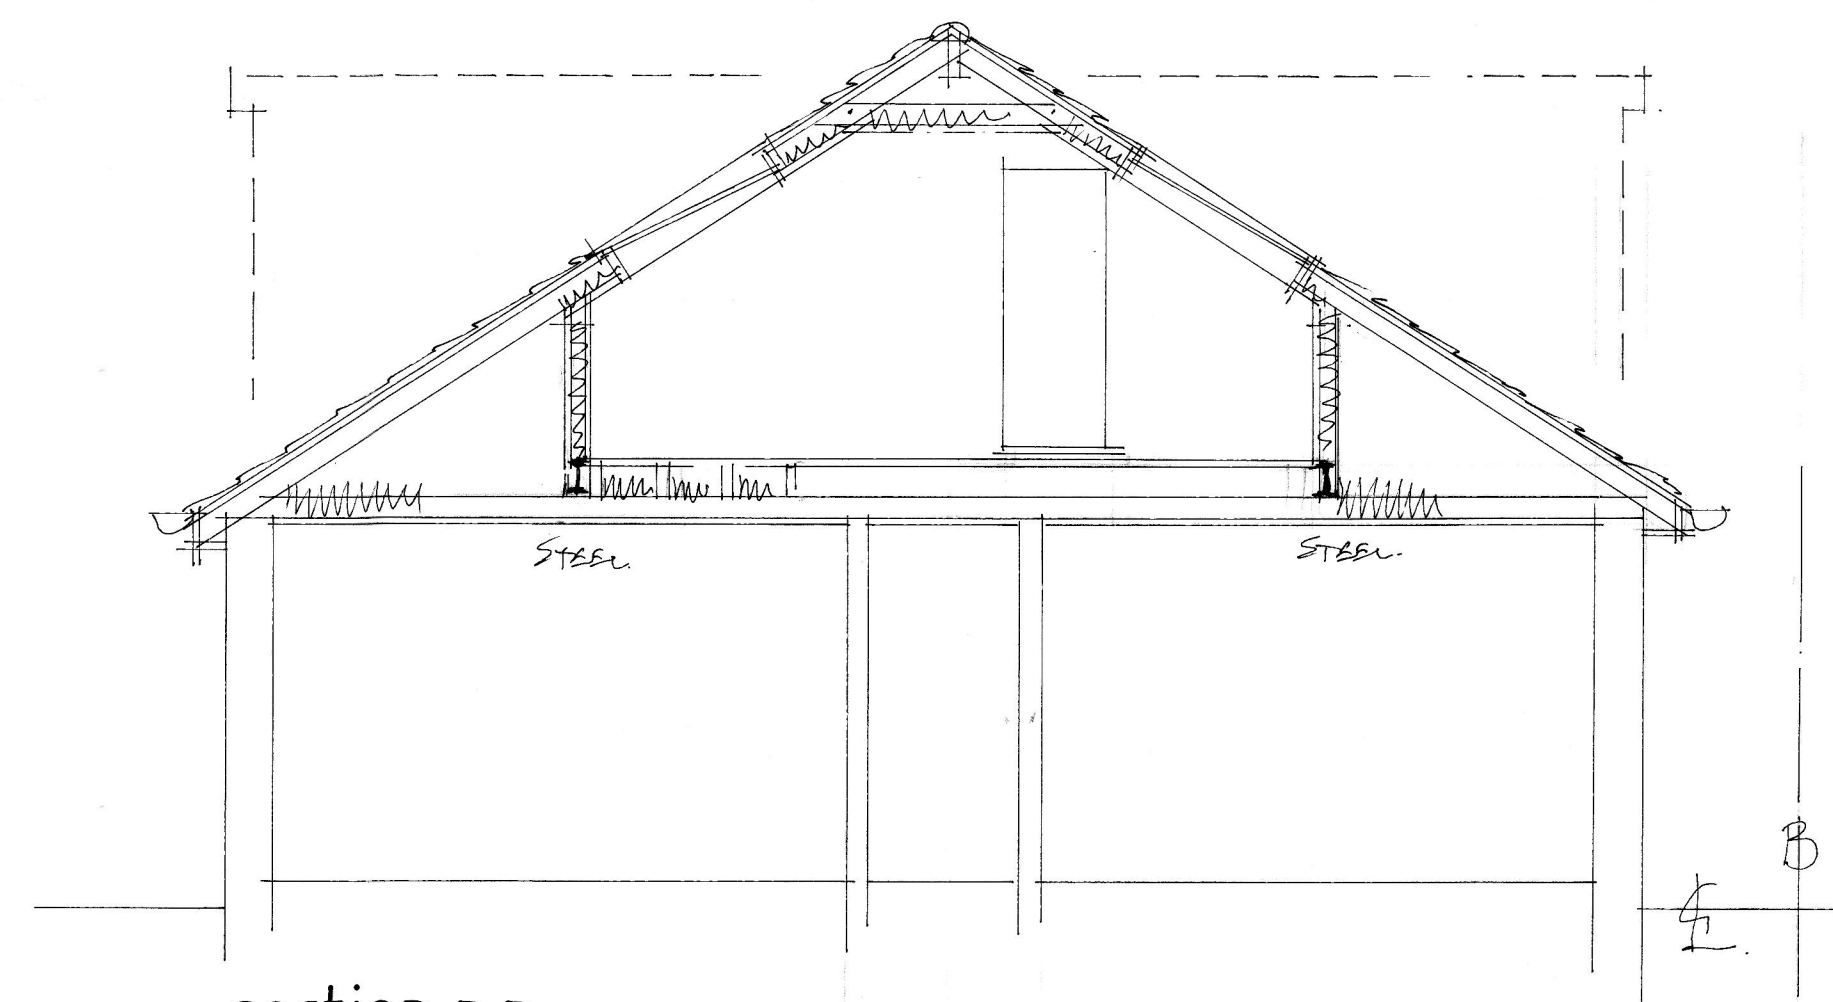

section a.a.

A	Date	Revision
© copyright		
THORNS-YOUNG ARCHITECTURAL		
THORNS-YOUNG LTD CHARTERED BUILDING CONSULTANTS 232 London Road, North End, Portsmouth PO2 9JQ Tel: (023) 9267 2883 Fax: (023) 9266 3457 Website: www.thornsyong.co.uk		
Client		
MR & MRS R. HUGHES.		
Job Title		
7. NEW LANE HAYWAT.		
Drawing Title		
PROPOSED NEW ROOM IN ROOFSPACE		
Scale		
1:100 & 1:50.		
Date		
JULY 13		
Drawn by		
BT.		
Drg. No.		
6100.13.		
Rev.		

0 1 2 3 4 5 scale 1:50 m.
 0 2 4 6 8 10 scale 1:100 m.