


Project	1089	12 Glenleigh Park Warblington - Proposed Alterations and Extension	
Drawing	Arc 06 -	As Proposed - Roof Plan	scale as shown
Revisions	This drawing is copyright		



Date May 2013
Drawn GPS
Checked

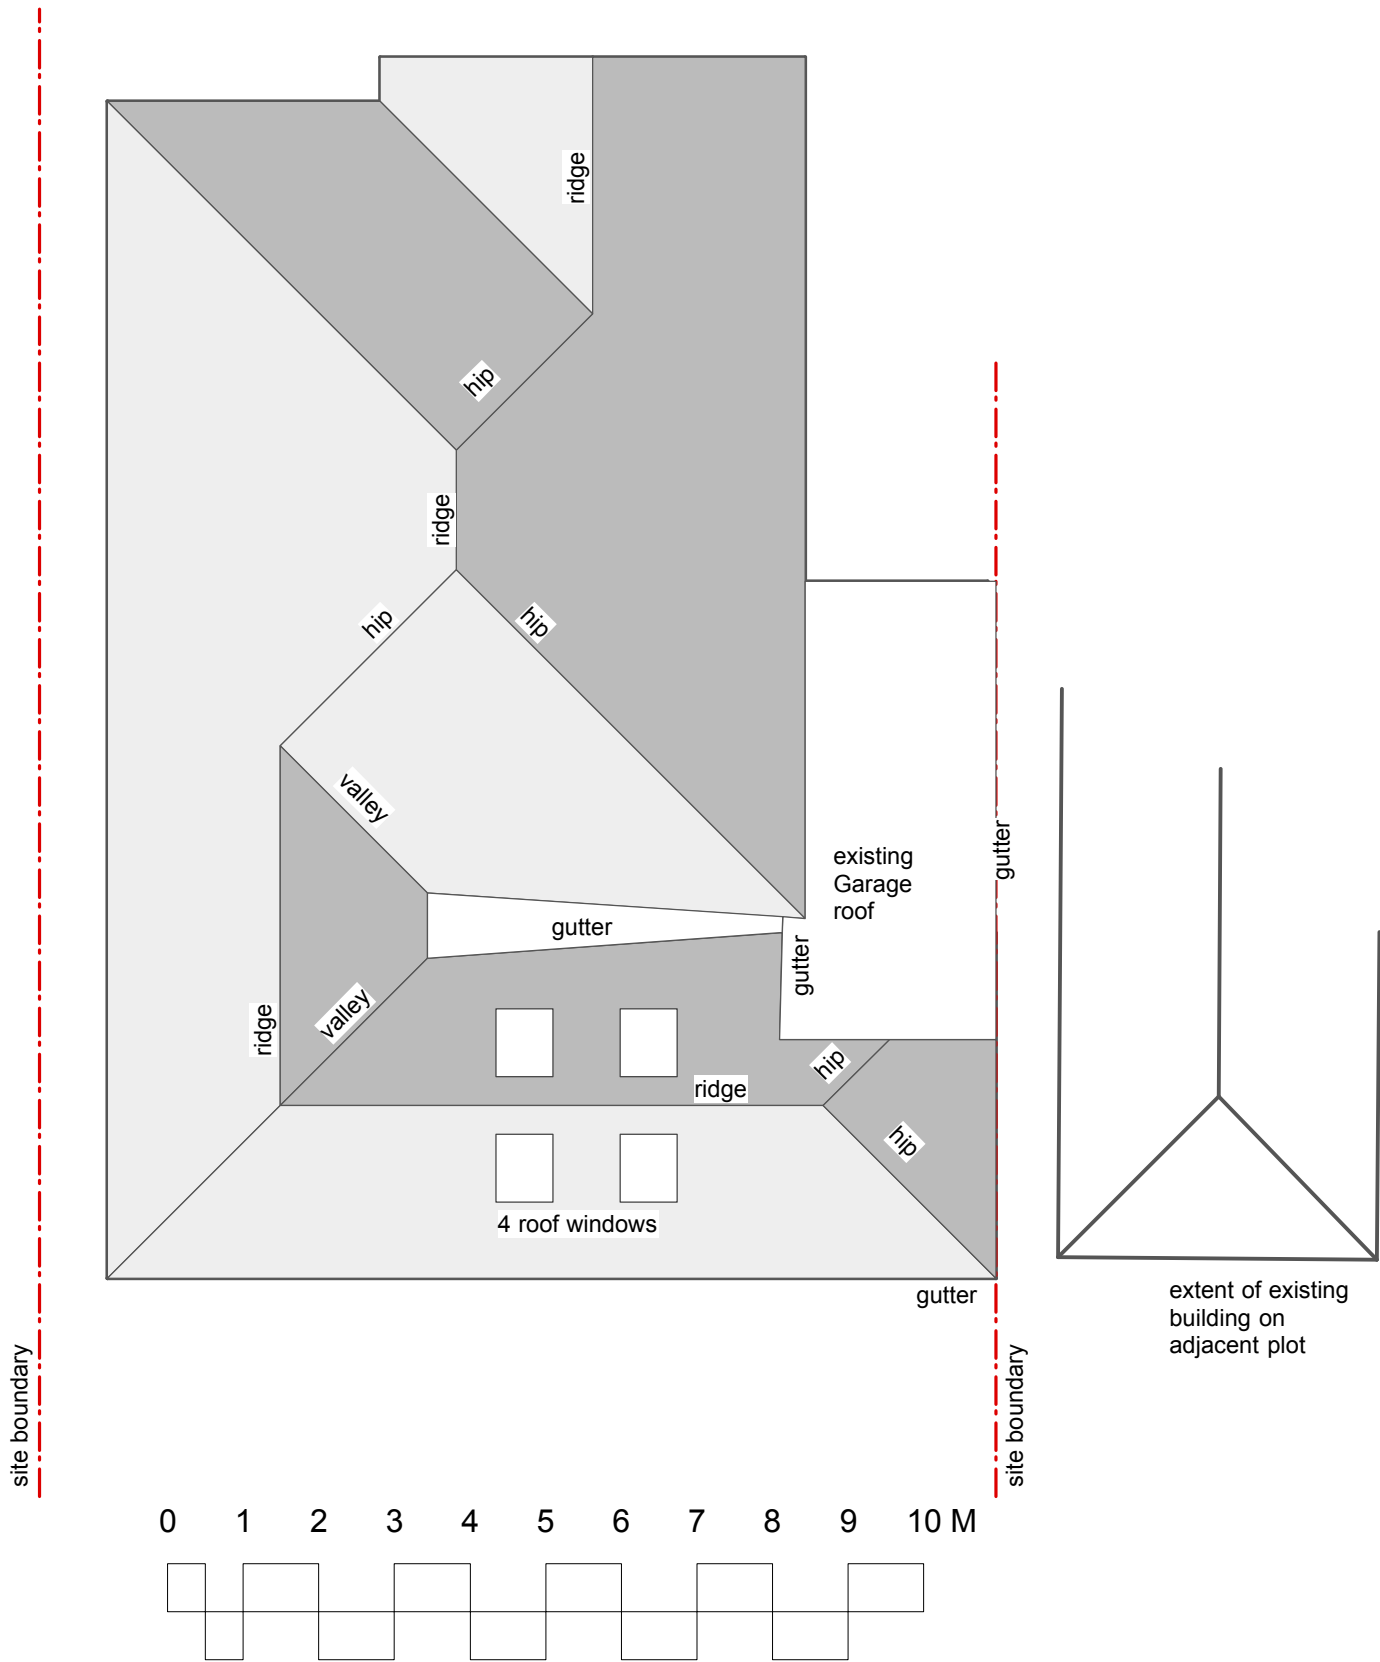

Roof Plan - Proposed

Scale 1:100 @ A3

Planning Stage

Date: 10/06/2013