



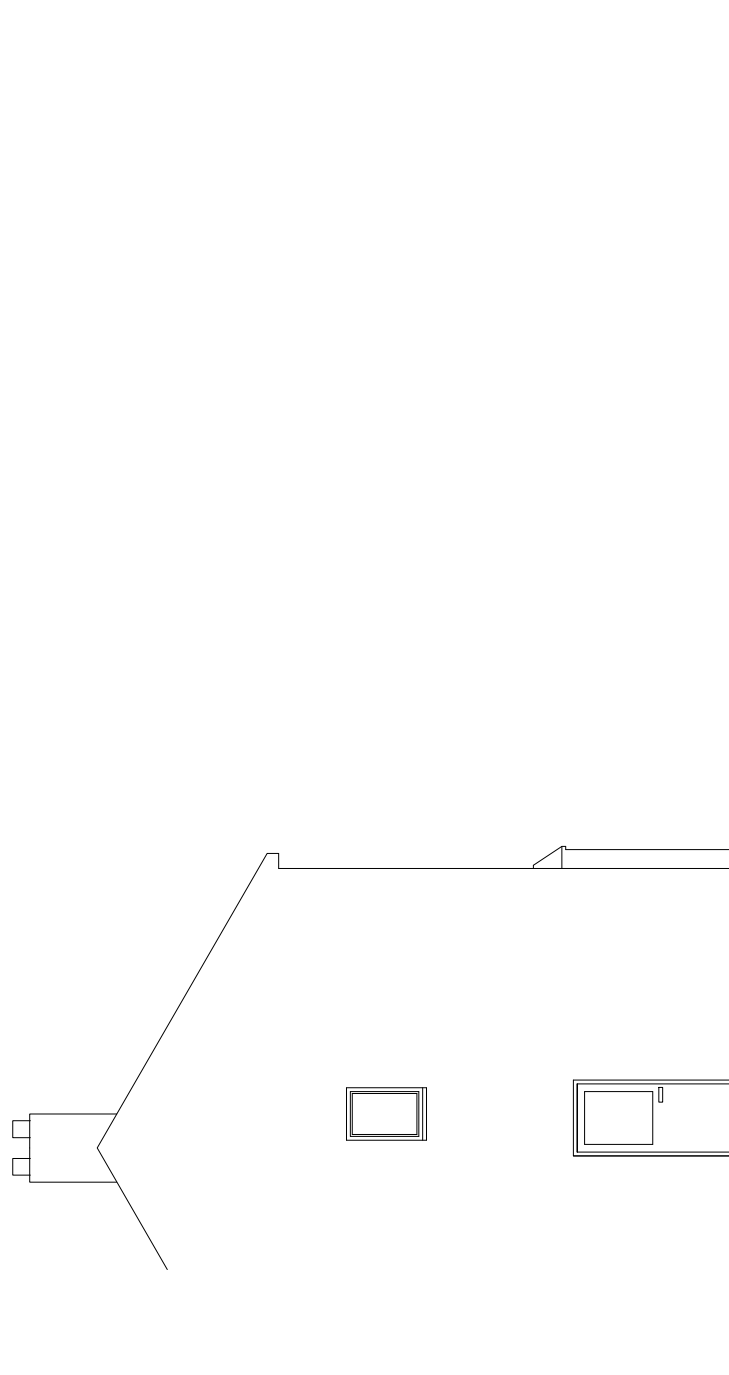

Existing West Elevation SCALE 1:100

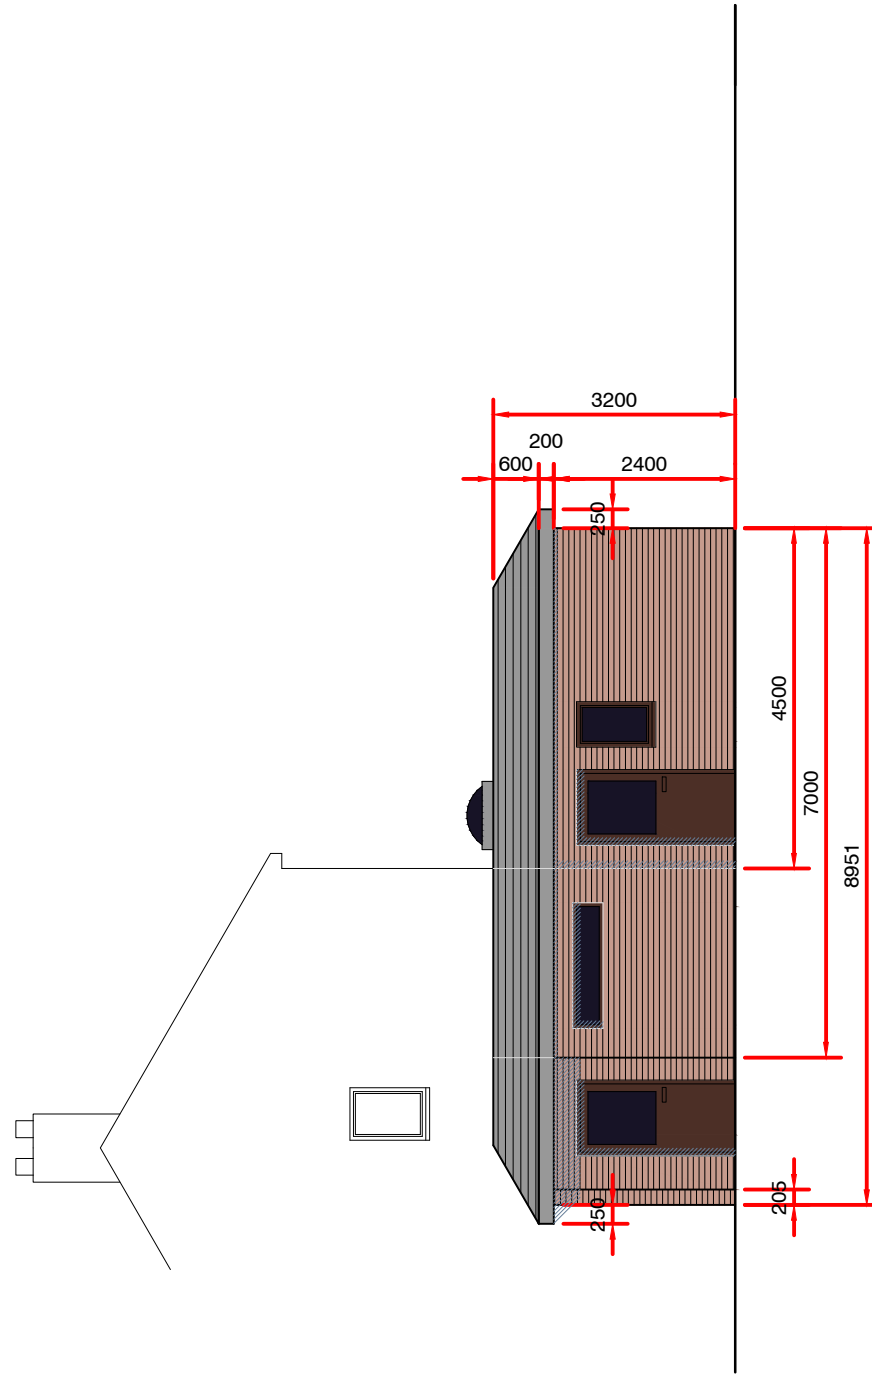

Proposed West Elevation SCALE 1:100

Rev A: 12/06/2013 Added the
Rooflights and window.

PLANNING

PROJECT

FRASER ROAD, BEDHAMPTON

DRAWING TITLE

WEST ELEVATION

Date

FEB 2013

Drawn by

Scale

1:100

A3

Drawing No.

101-PD-04

Rev.

A