


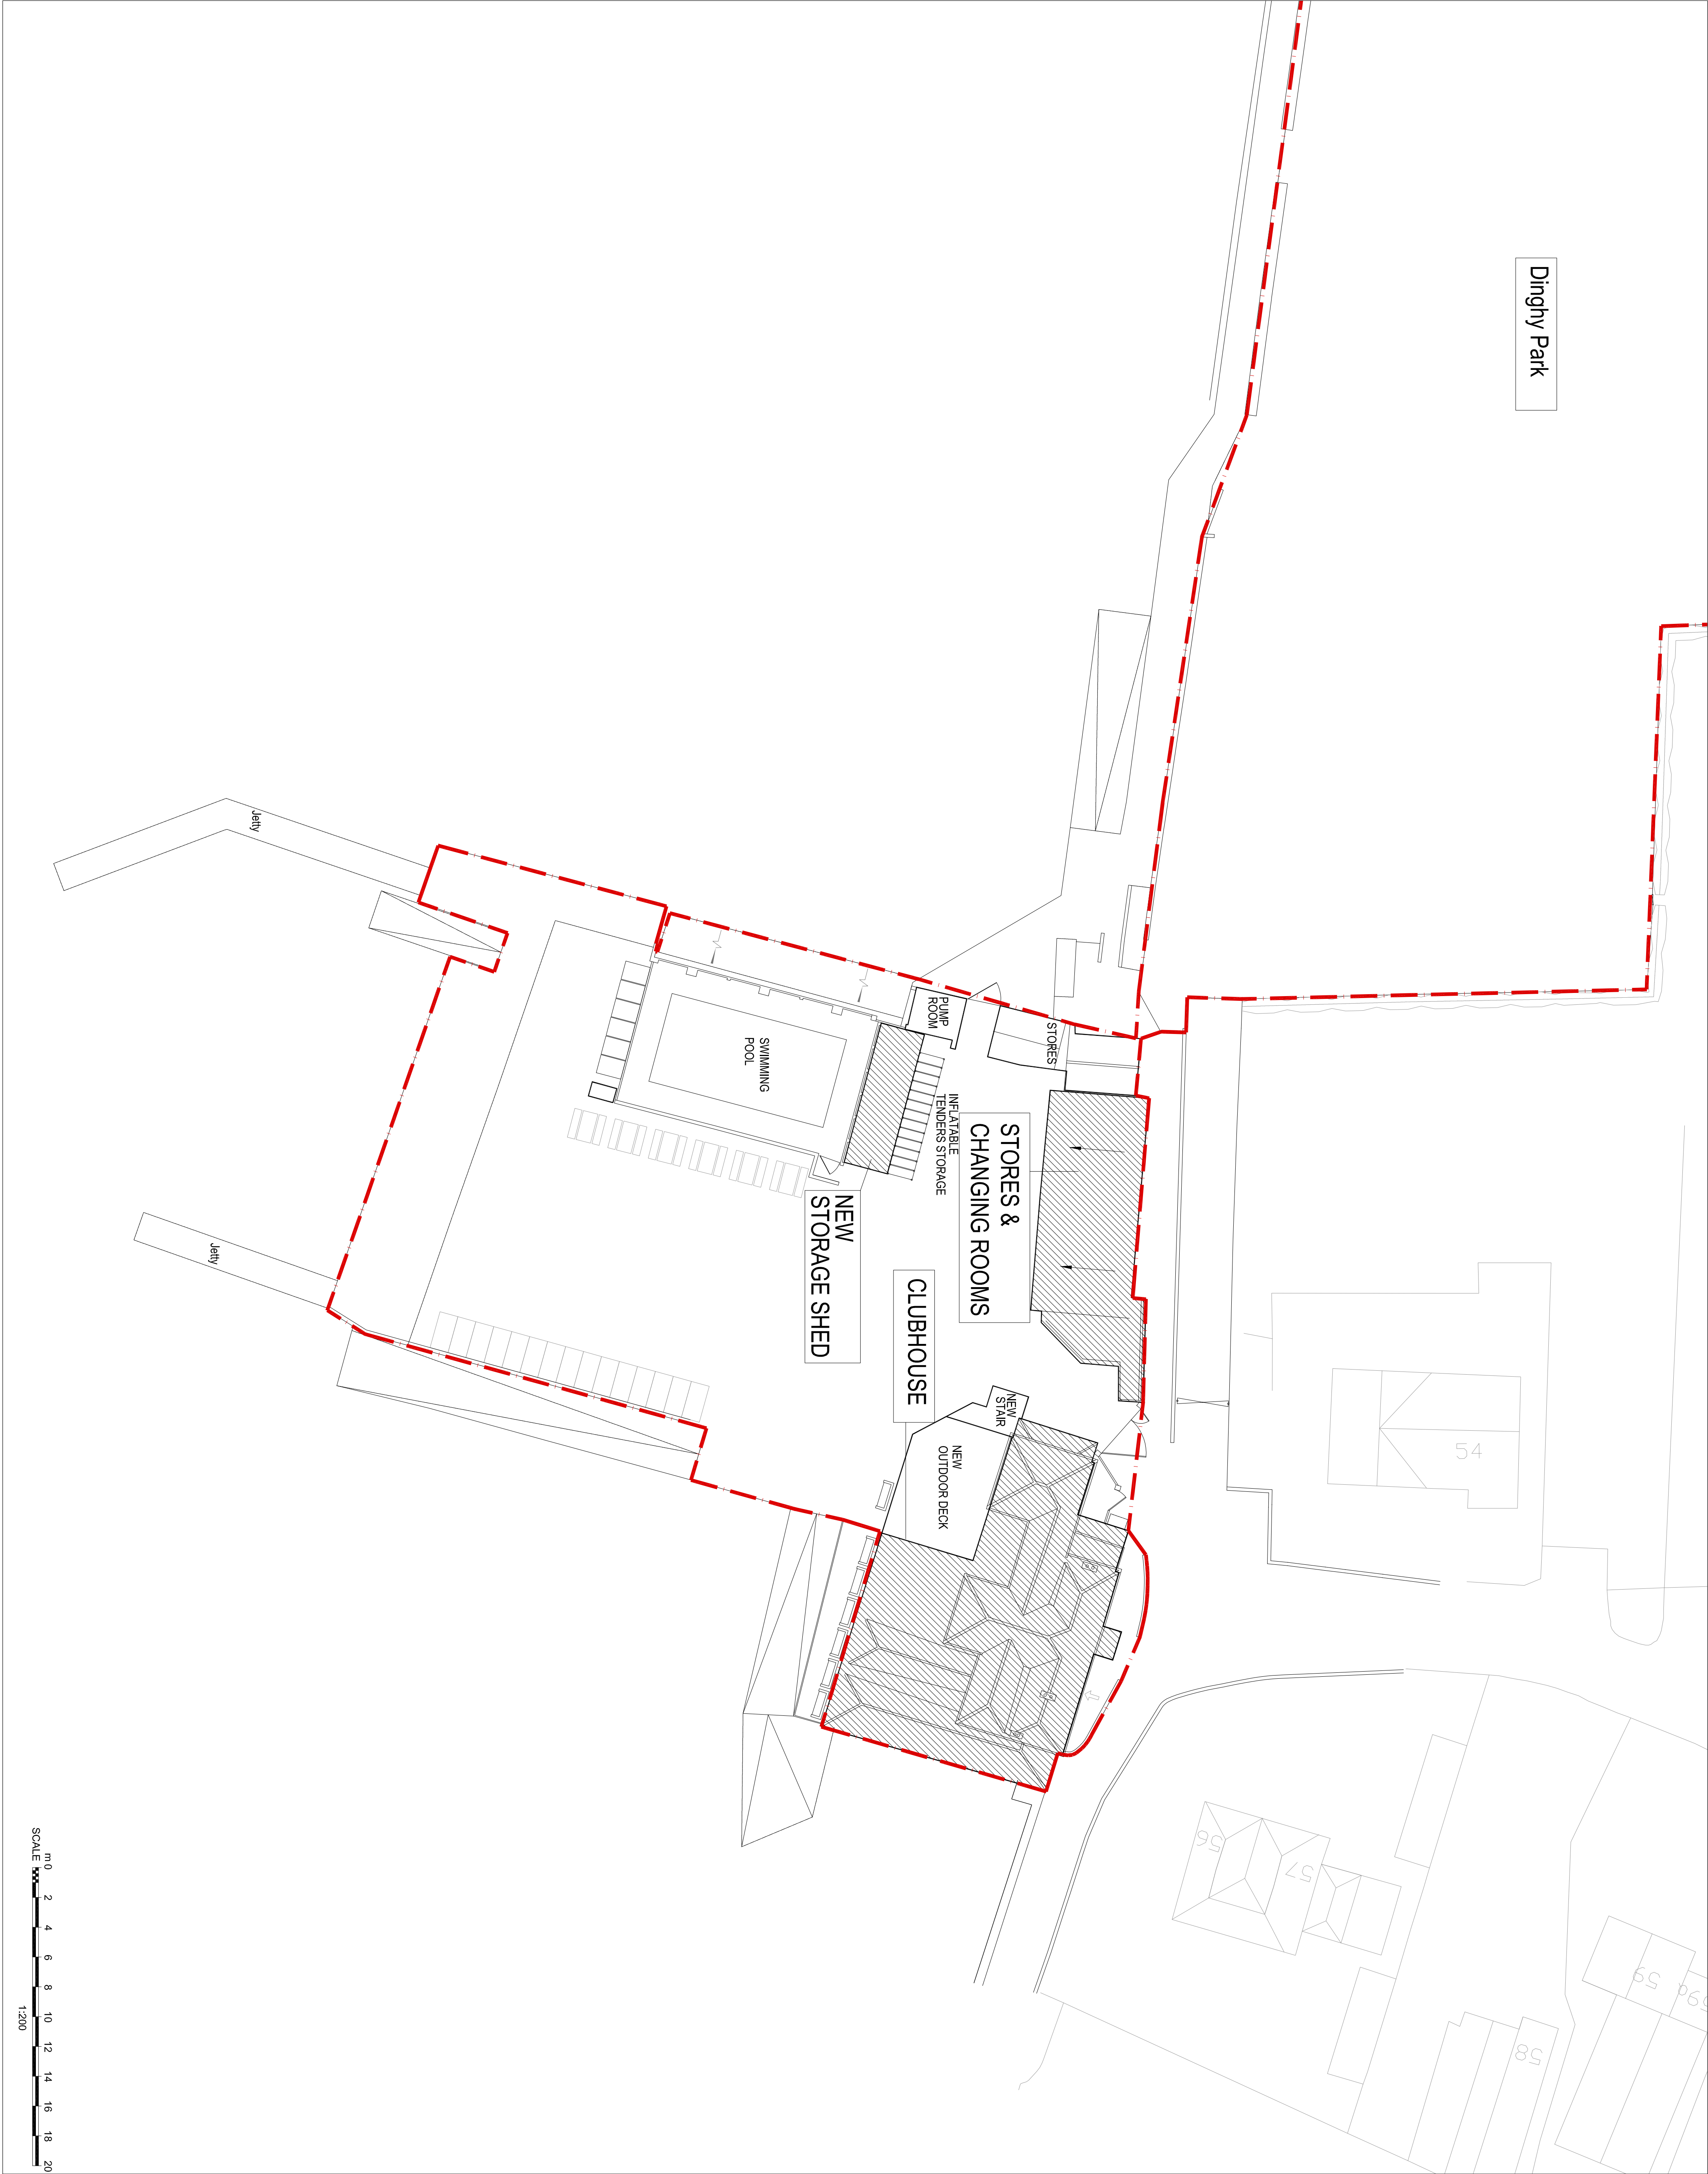


Notes

Copyright. All rights reserved. This drawing is the property of Emsworth Sailing Club and should not be reproduced without permission. This drawing must not be scaled. Dimensions are in millimeters unless specified.

Reference Drawings:


- A01 Existing Out Building Plans & Elevations
- A02 Proposed Out Building Plans
- A03 Proposed Out Building Elevations & Sections
- A04 Site Plan

North Point:

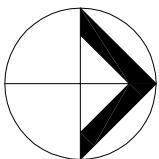

Key Plan:
--- SITE BOUNDARY

Rev	Date	Revision Note	By	Check
-----	------	---------------	----	-------

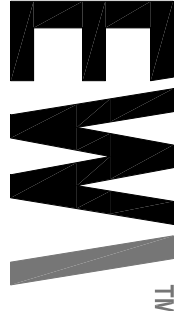

Emsworth Sailing Club
155 Racebury Avenue
London
EC1R 4AB
T: +44 (0)20 7841 7200

155 Racebury Avenue
London
EC1R 4AB
T: +44 (0)20 7841 7200

Drawing title				Drawing No.			
Proposed Site Plan				1774			
Drawing title				Drawing No.			
Planning application				AG(00)			
Drawing title				Drawing No.			
1774				01			