






south elevation (West Street)

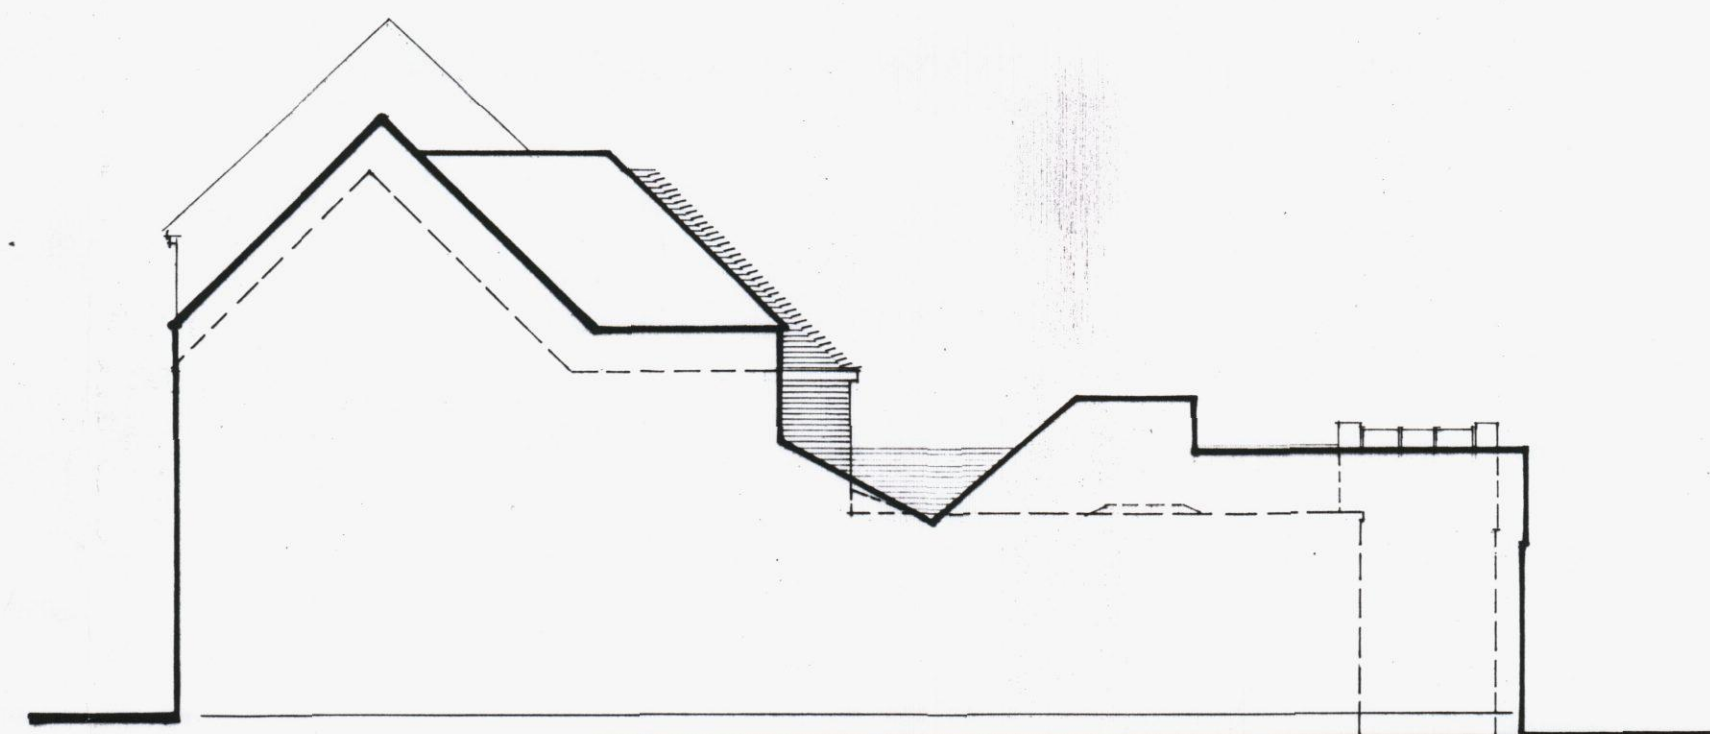

east elevation (obscured by 84 West Street)

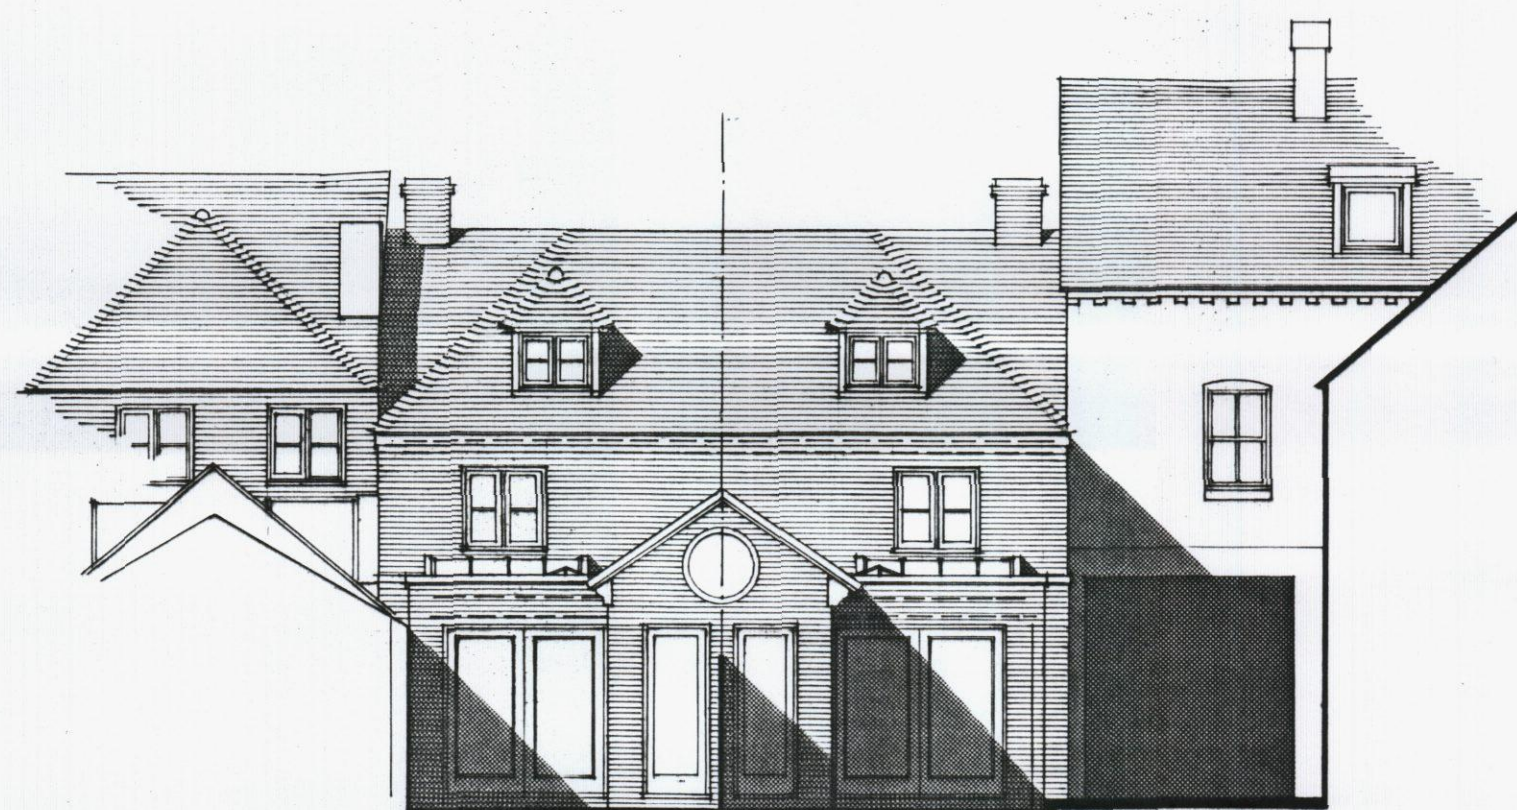

north elevation

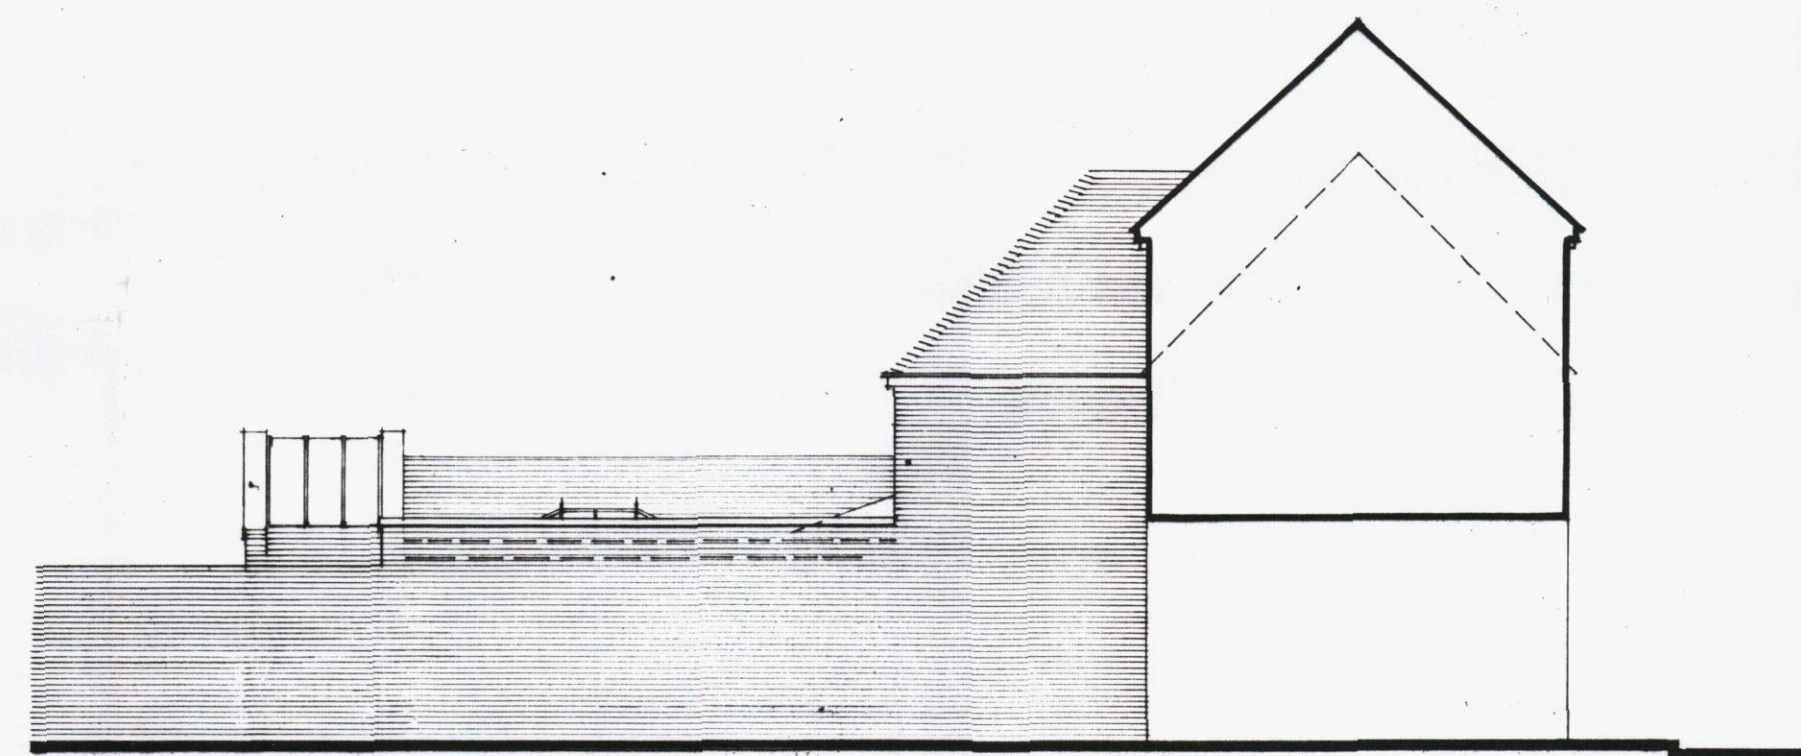

west elevation

Notes

Materials


Bricks: Front wall to be carefully dismantled, salvaging all bricks, cleaning and setting aside for re-use in new wall.
Front elevation to be in Flemish bond (as existing) with bricks bedded & jointed in natural hydraulic lime NHL 3.5 to EN 459, and grit-matched.

Tiles: Carefully remove existing plain clay tiles and set aside for re-use on new roof (to be supplemented by matching second-hand tiles).

Doors & Windows: Painted softwood.

Dormer Windows: Front- flat roof & cheeks in lead. At rear, roof to be in second hand plain clay tiles.

For front (south) elevation detailing, see drwg. no. 732-05.

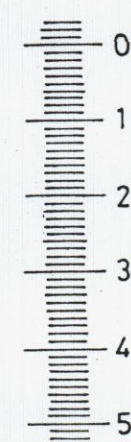

Revisions:	Client: The Rt Hon & Mrs D Willetts	
	Drawing title: Elevations as proposed 1:100	
	Job title: Proposed dwellings to replace 86 West Street, Havant, Hampshire. PO9 1LN	
	Drawn: <i>R Hill</i> Date: March 2013 Drwg No. 732-04	
		Roger Hill Building Design Roger Hill MCAT ABEng Chartered Architectural Technologist 30 Tilmore Gardens Petersfield Hampshire GU32 2JE Fax: 01730 300244 Telephone: 01730 300933 E-mail: roger@rogerhilldesign.co.uk