



Existing Elevations Scale 1:100

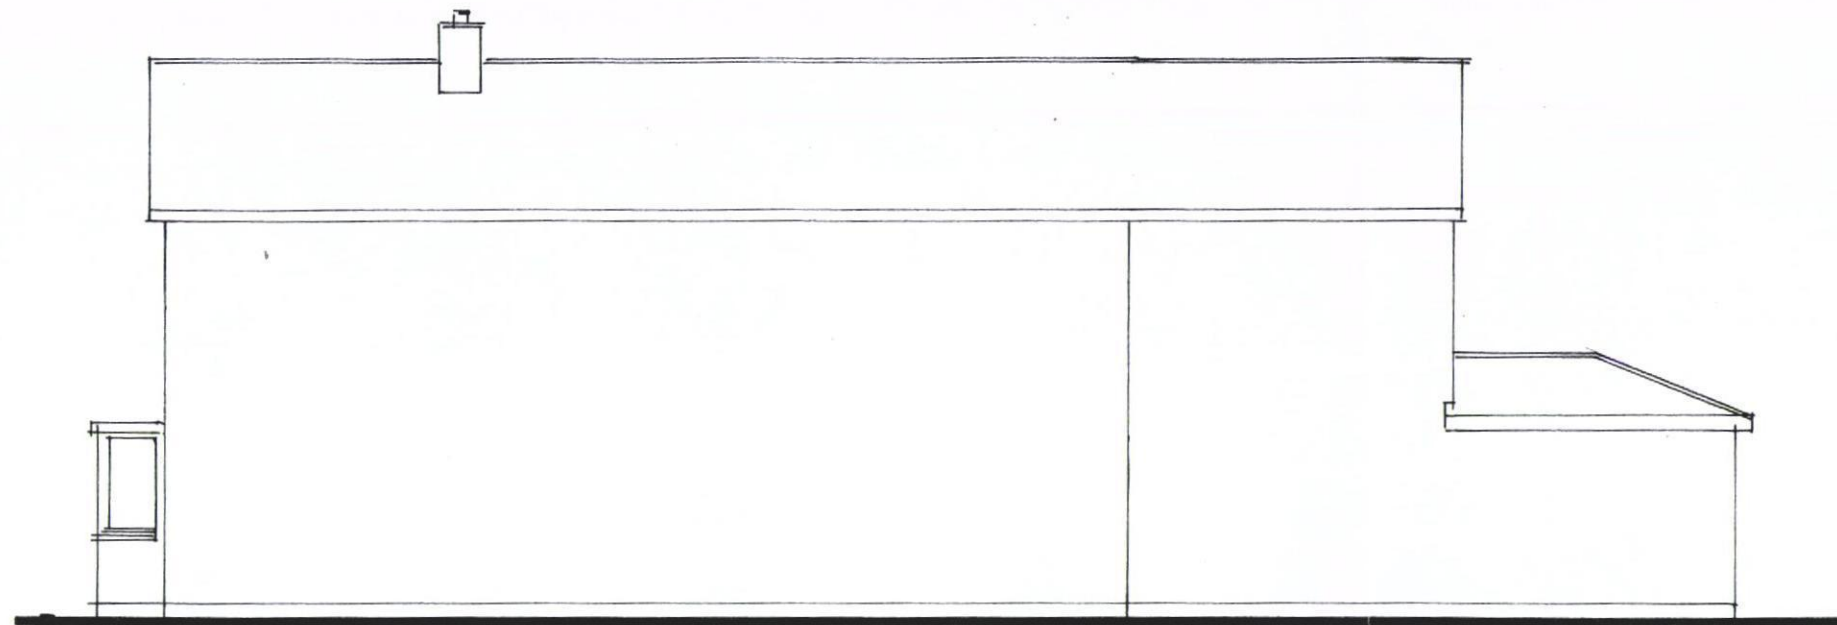


North West Elevation.

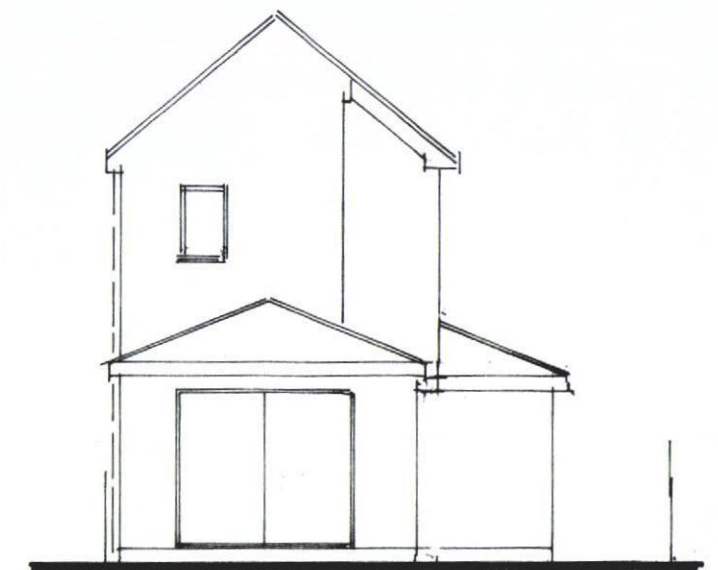

South West Elev.



North East Elev.

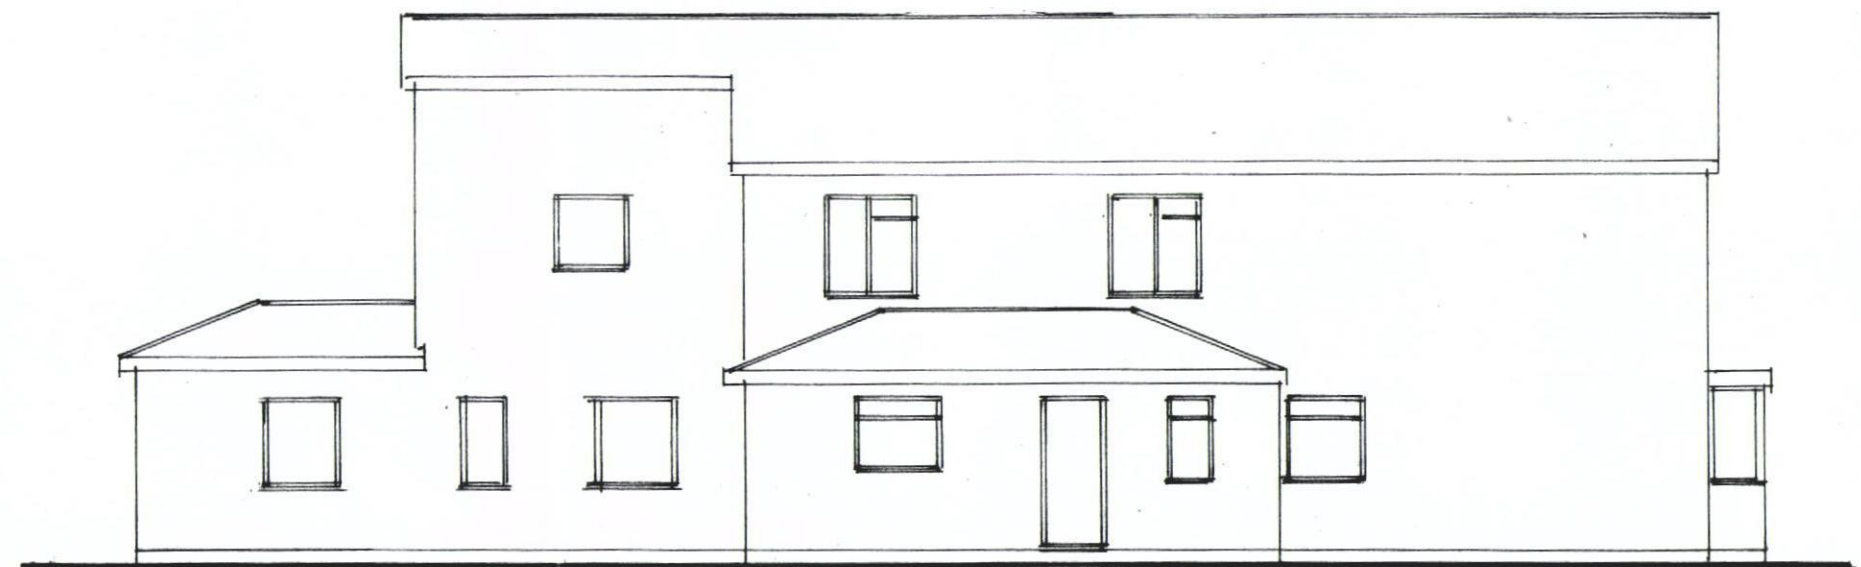

South East Elevation.



19 Jubilee Road, Waterlooville.